




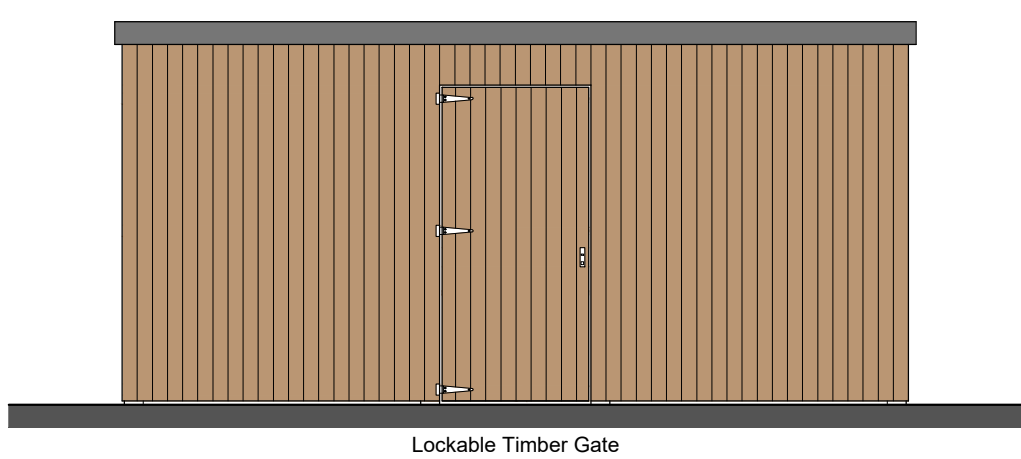


Apartments Bike Store Front Elevation
Plots 62-73

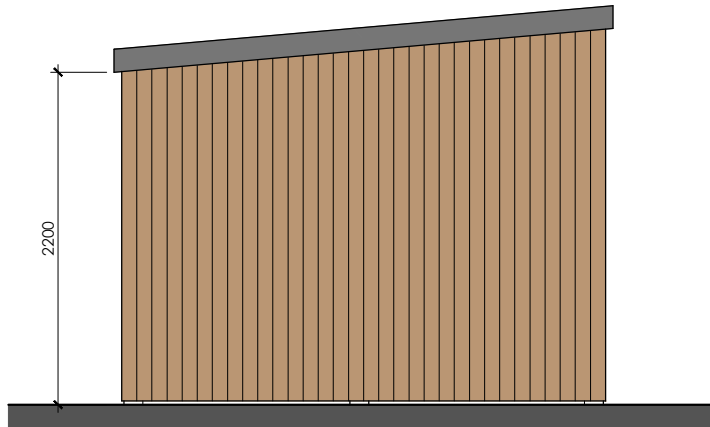


Apartments Bike Store Side Elevation
Plots 62-73

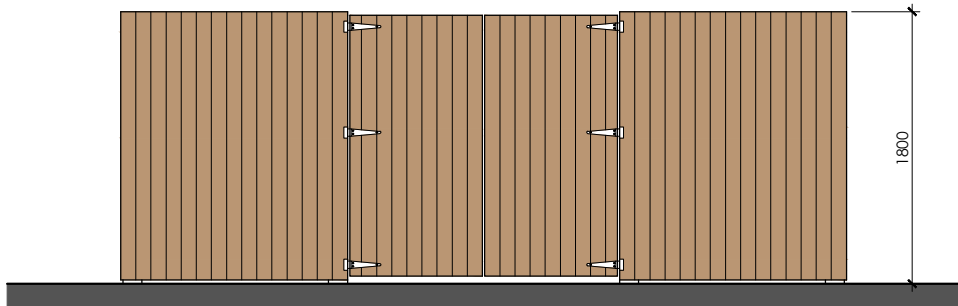


Apartments Bin Store Front Elevation
Plots 62-73

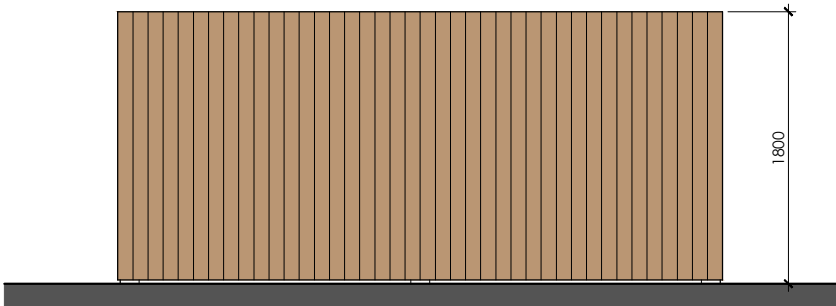


Apartments Bin Store Side Elevation
Plots 62-73

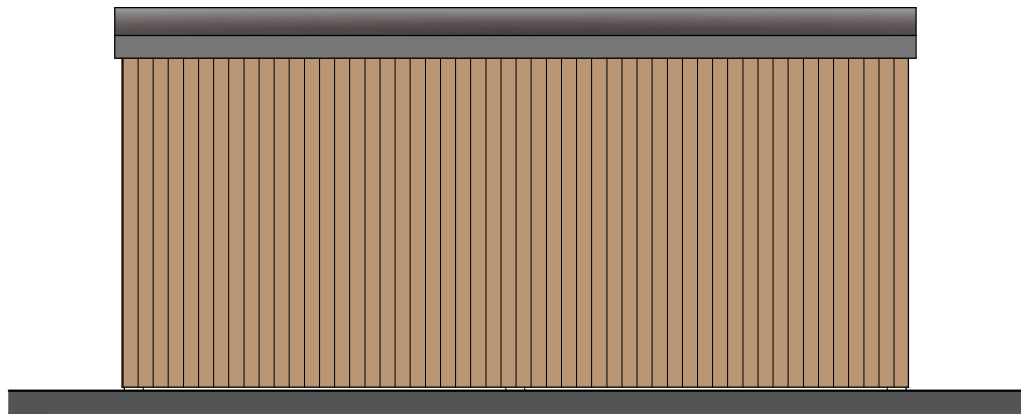


Apartments Bike Store Rear Elevation
Plots 62-73

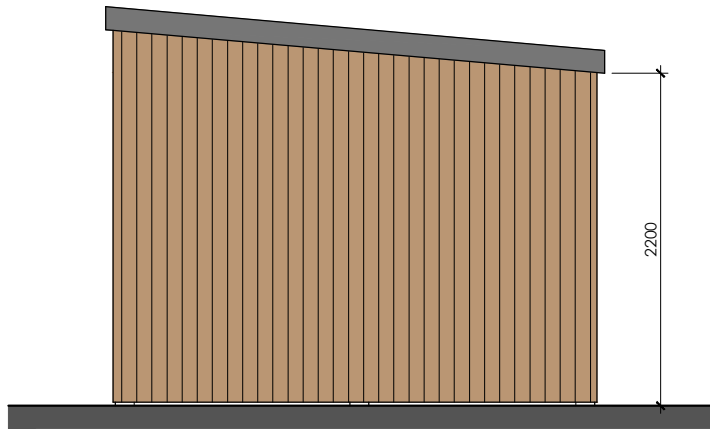


Apartments Bike Store Side Elevation
Plots 62-73

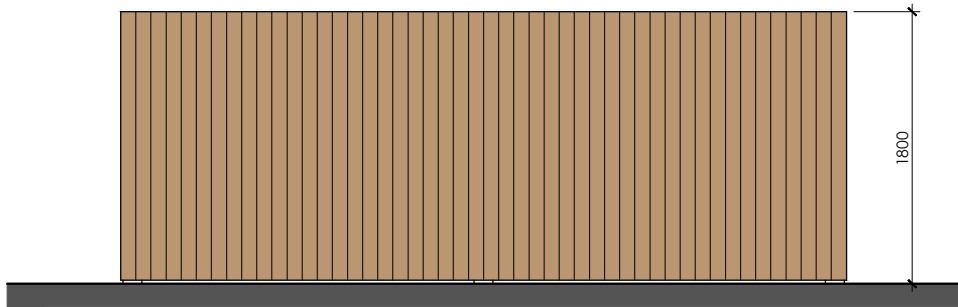

Apartments Bin Store Rear Elevation
Plots 62-73

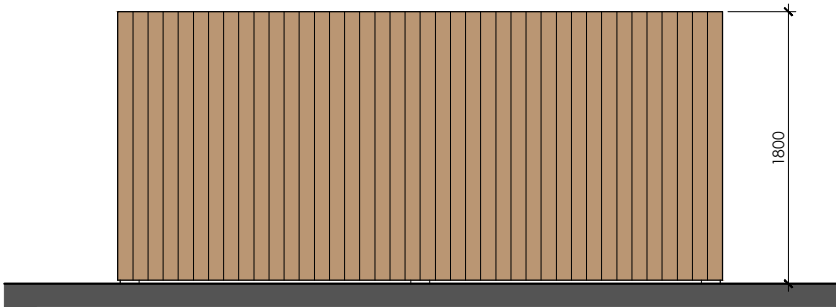


Apartments Bin Store Side Elevation
Plots 62-73

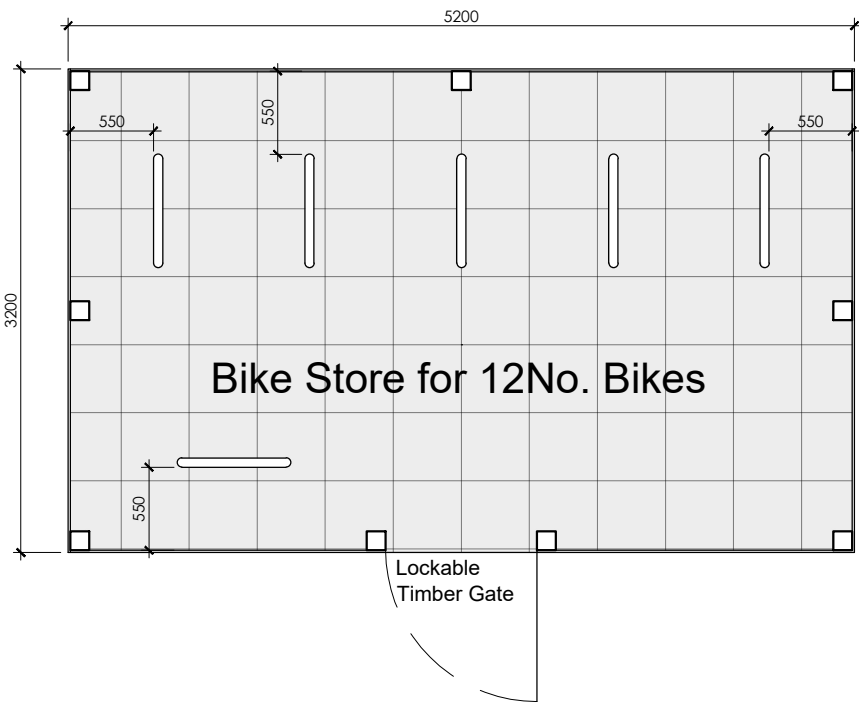

Apartments Bike Store Floor Plan
Plots 62-73

PAVING
450x450mm grey flags laid on 25mm 1:4 lime mortar bed. 100mm consolidated hardcore with blinding to level surface.

22mm thick plywood sheet screw fixed to softwood trusses and covered with grey roofing felt. Roofing felt to be stretched over plywood surface and nailed with 13 x 3 galvanised roofing nails.

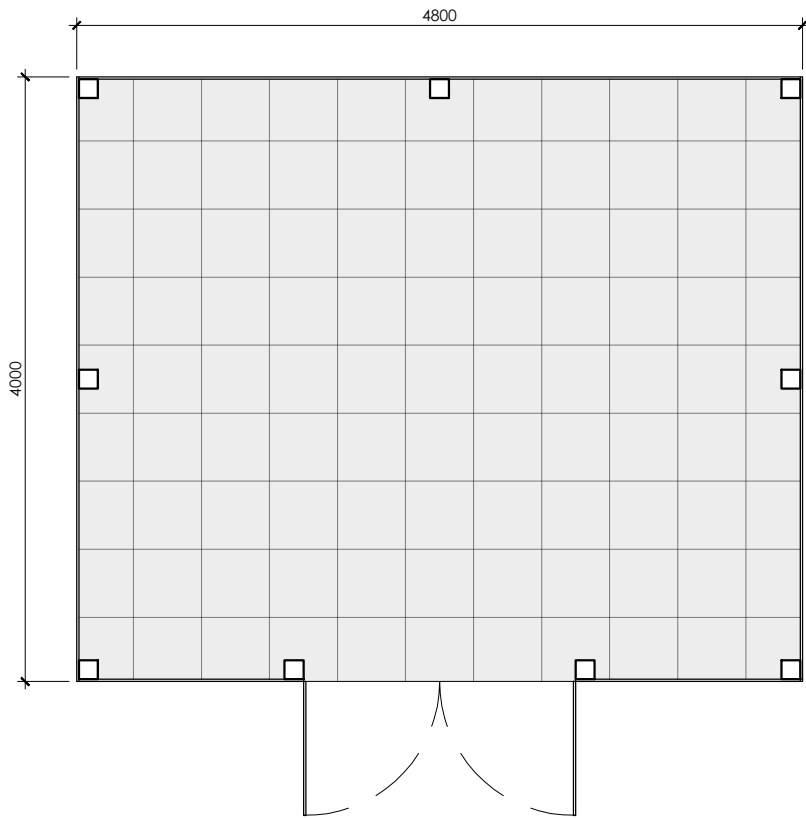

Apartments Bin Store Floor Plan
Plots 62-73

PAVING
450x450mm grey flags laid on 25mm 1:4 lime mortar bed. 100mm consolidated hardcore with blinding to level surface.

B	JULY.26	SHW	UPDATED TO LATEST LAYOUT	
A	NOV.25	SHW	SCALE BAR ADDED.	
REV/	DATE	DRAWN	DESCRIPTION	
TITLE: APARTMENTS BIKE & BIN STORES PLOTS 62-73 FLOOR PLANS & ELEVATIONS				
 Breck Homes 20 Sceptre Court Bamber Bridge Preston PR5 6AW tel: 01253 587 010 web: www.breck.co.uk/homes hello@breck.co.uk				
PROJECT: SOUTHDEAN ROAD, KNOWSLEY				
DATE: SEPT.25	SCALE: 1:50 @ A2	JOB REF: -	DRAWING NUMBER: P28 Southdean Road / Plots 62-73 Apartments Bike & Bin Stores	REV: B