




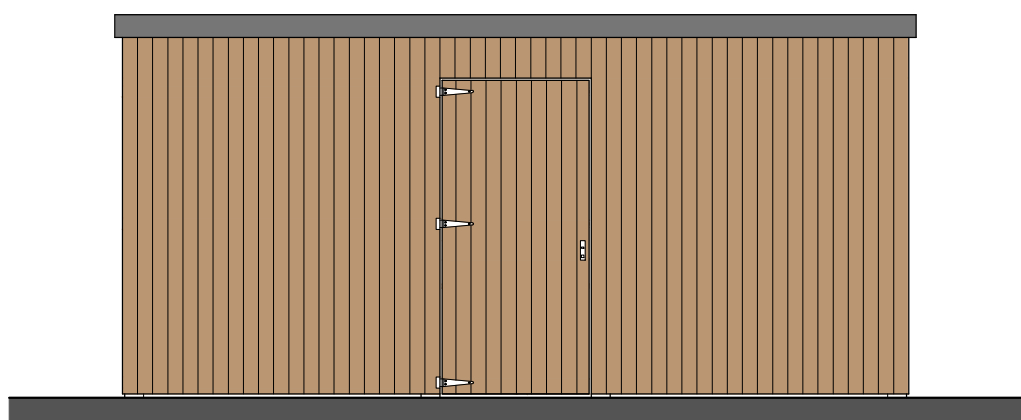


Maisonettes Bike Store Front Elevation
Plots 74-79, 80-87,88,-93 & 94-99

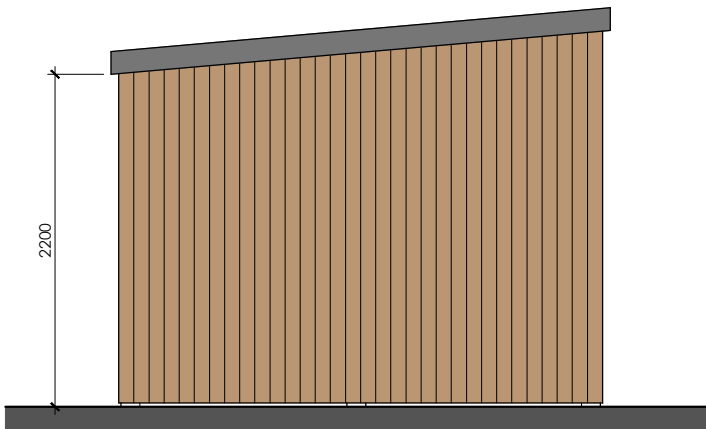


Maisonettes Bike Store Side Elevation
Plots 74-79, 80-87,88,-93 & 94-99

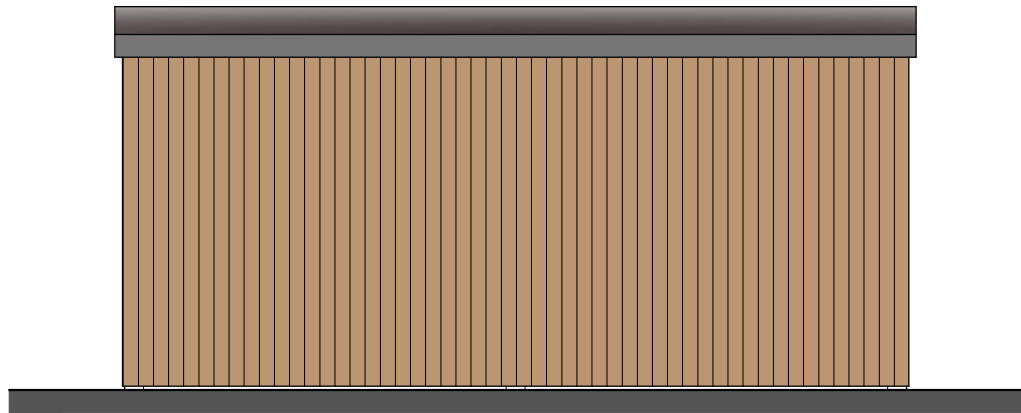

Maisonettes Bike Store Rear Elevation
Plots 74-79, 80-87,88,-93 & 94-99

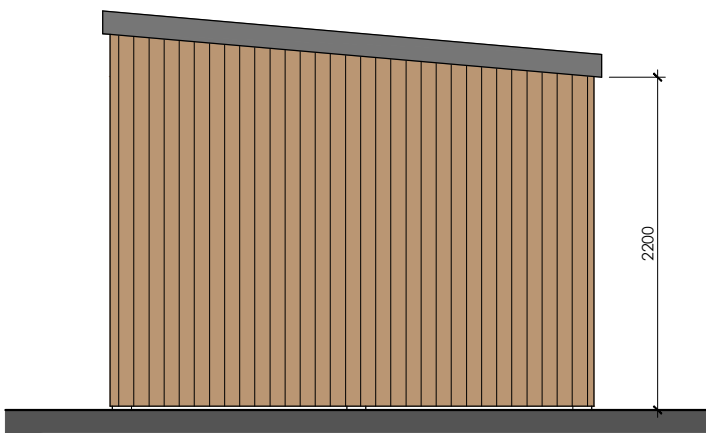

Maisonettes Bike Store Side Elevation
Plots 74-79, 80-87,88,-93 & 94-99

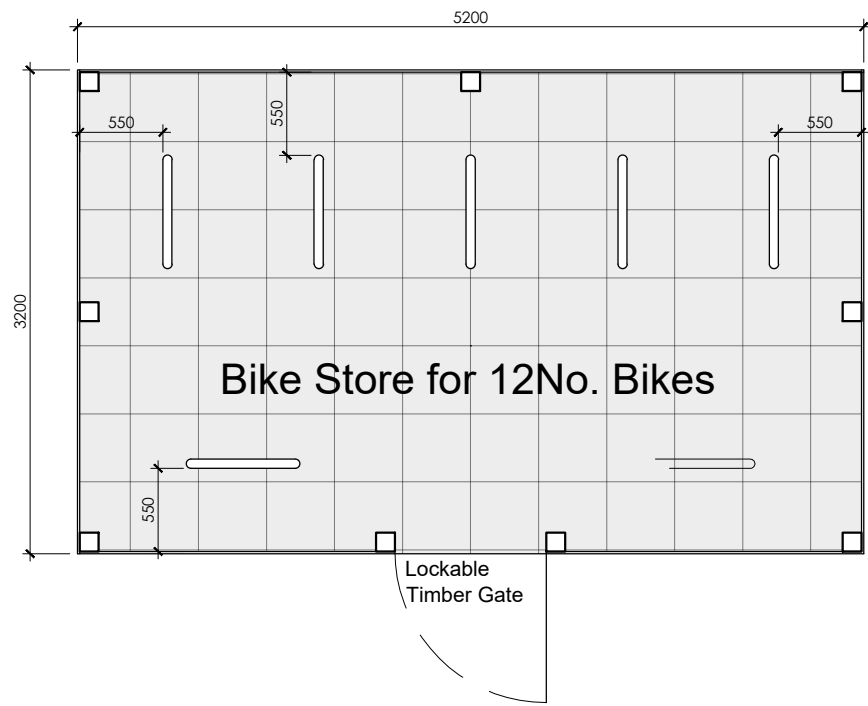


Maisonettes Bin Store Floor Plan
Plots 74-79, 80-87,88,-93 & 94-99


PAVING
450x450mm grey flags laid on 25mm 1:4 lime mortar bed. 100mm consolidated hardcore with blinding to level surface.

22mm thick plywood sheet screw fixed to softwood trusses and covered with grey roofing felt. Roofing felt to be stretched over plywood surface and nailed with 13 x 3 galvanised roofing nails.


Note: 07No Sheffield hoops for Plots 74-87 & 06No Sheffield hoops for Plots 88-99

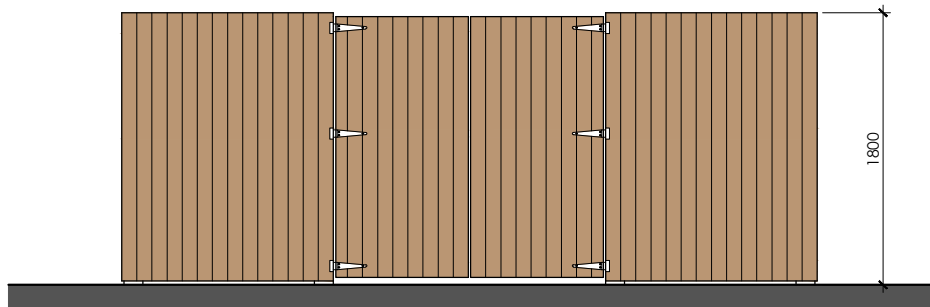


Maisonettes Bin Store Front Elevation
Plots 74-79, 80-87,88,-93 & 94-99

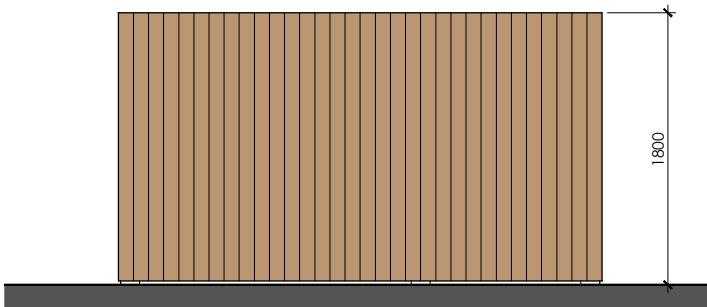


Maisonettes Bin Store Side Elevation
Plots 74-79, 80-87,88,-93 & 94-99

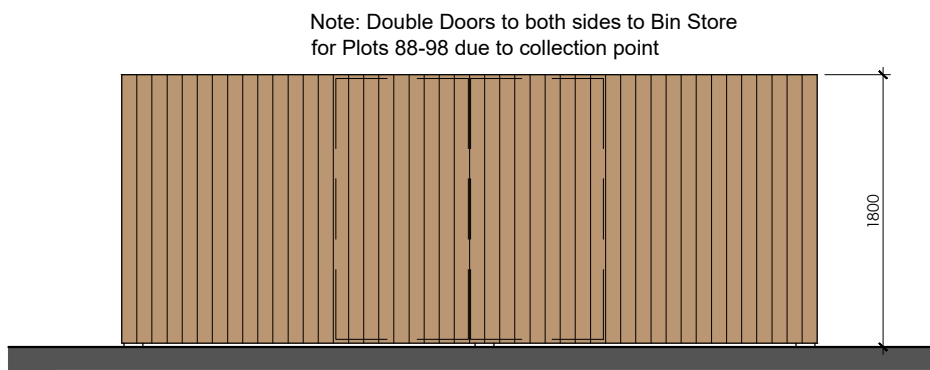

Maisonettes Bin Store Rear Elevation
Plots 74-79, 80-87,88,-93 & 94-99

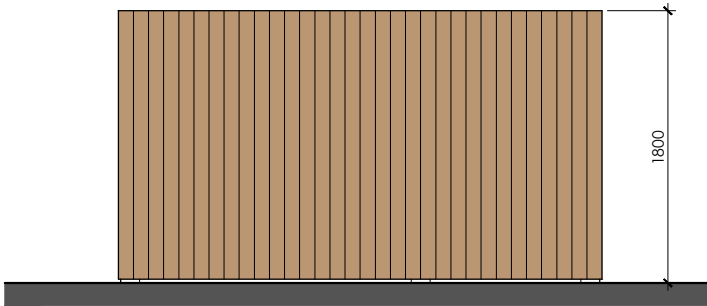

Maisonettes Bin Store Side Elevation
Plots 74-79, 80-87,88,-93 & 94-99

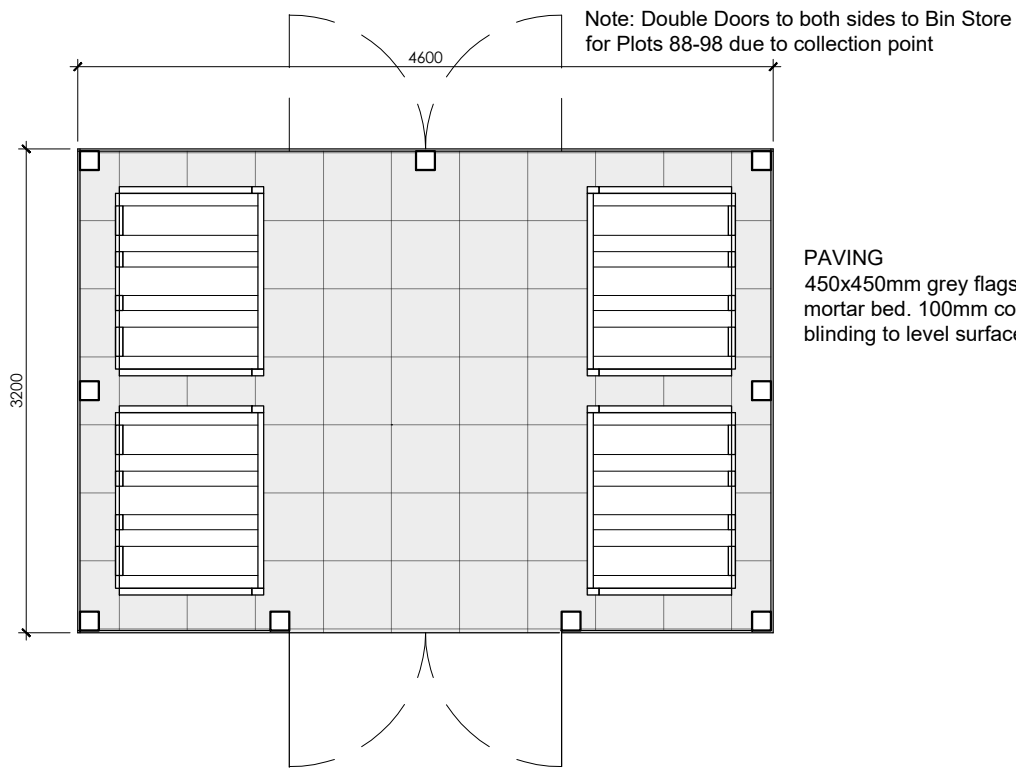

Maisonettes Bin Store Floor Plan
Plots 74-79, 80-87,88,-93 & 94-99

PAVING
450x450mm grey flags laid on 25mm 1:4 lime mortar bed. 100mm consolidated hardcore with blinding to level surface.

B	JULY.26	SHW	UPDATED TO LATEST LAYOUT	
A	NOV.25	SHW	SCALE BAR ADDED.	
REV	DATE	DRAWN	DESCRIPTION	
TITLE: MAISONNETTES BIKE & BIN STORES PLOTS 74-99 FLOOR PLANS & ELEVATIONS				
 Breck Homes 20 Sceptre Court Bamber Bridge Preston PR5 6AW tel: 01253 587 010 web: www.breck.co.uk/homes hello@breck.co.uk				
PROJECT: SOUTHDEAN ROAD, KNOWSLEY				
DATE: SEPT.25	SCALE: 1:50 @ A2	JOB REF: -	DRAWING NUMBER: P29 Southdean Road / Plots 74-99 Maisonettes Bike & Bin Stores	REV: B