





TYPE W APARTMENTS - REAR ELEVATION FACING ST DOMINIC'S RC CHURCH



TYPE W APARTMENTS - FRONT ELEVATION FACING CAR PARKING AREA

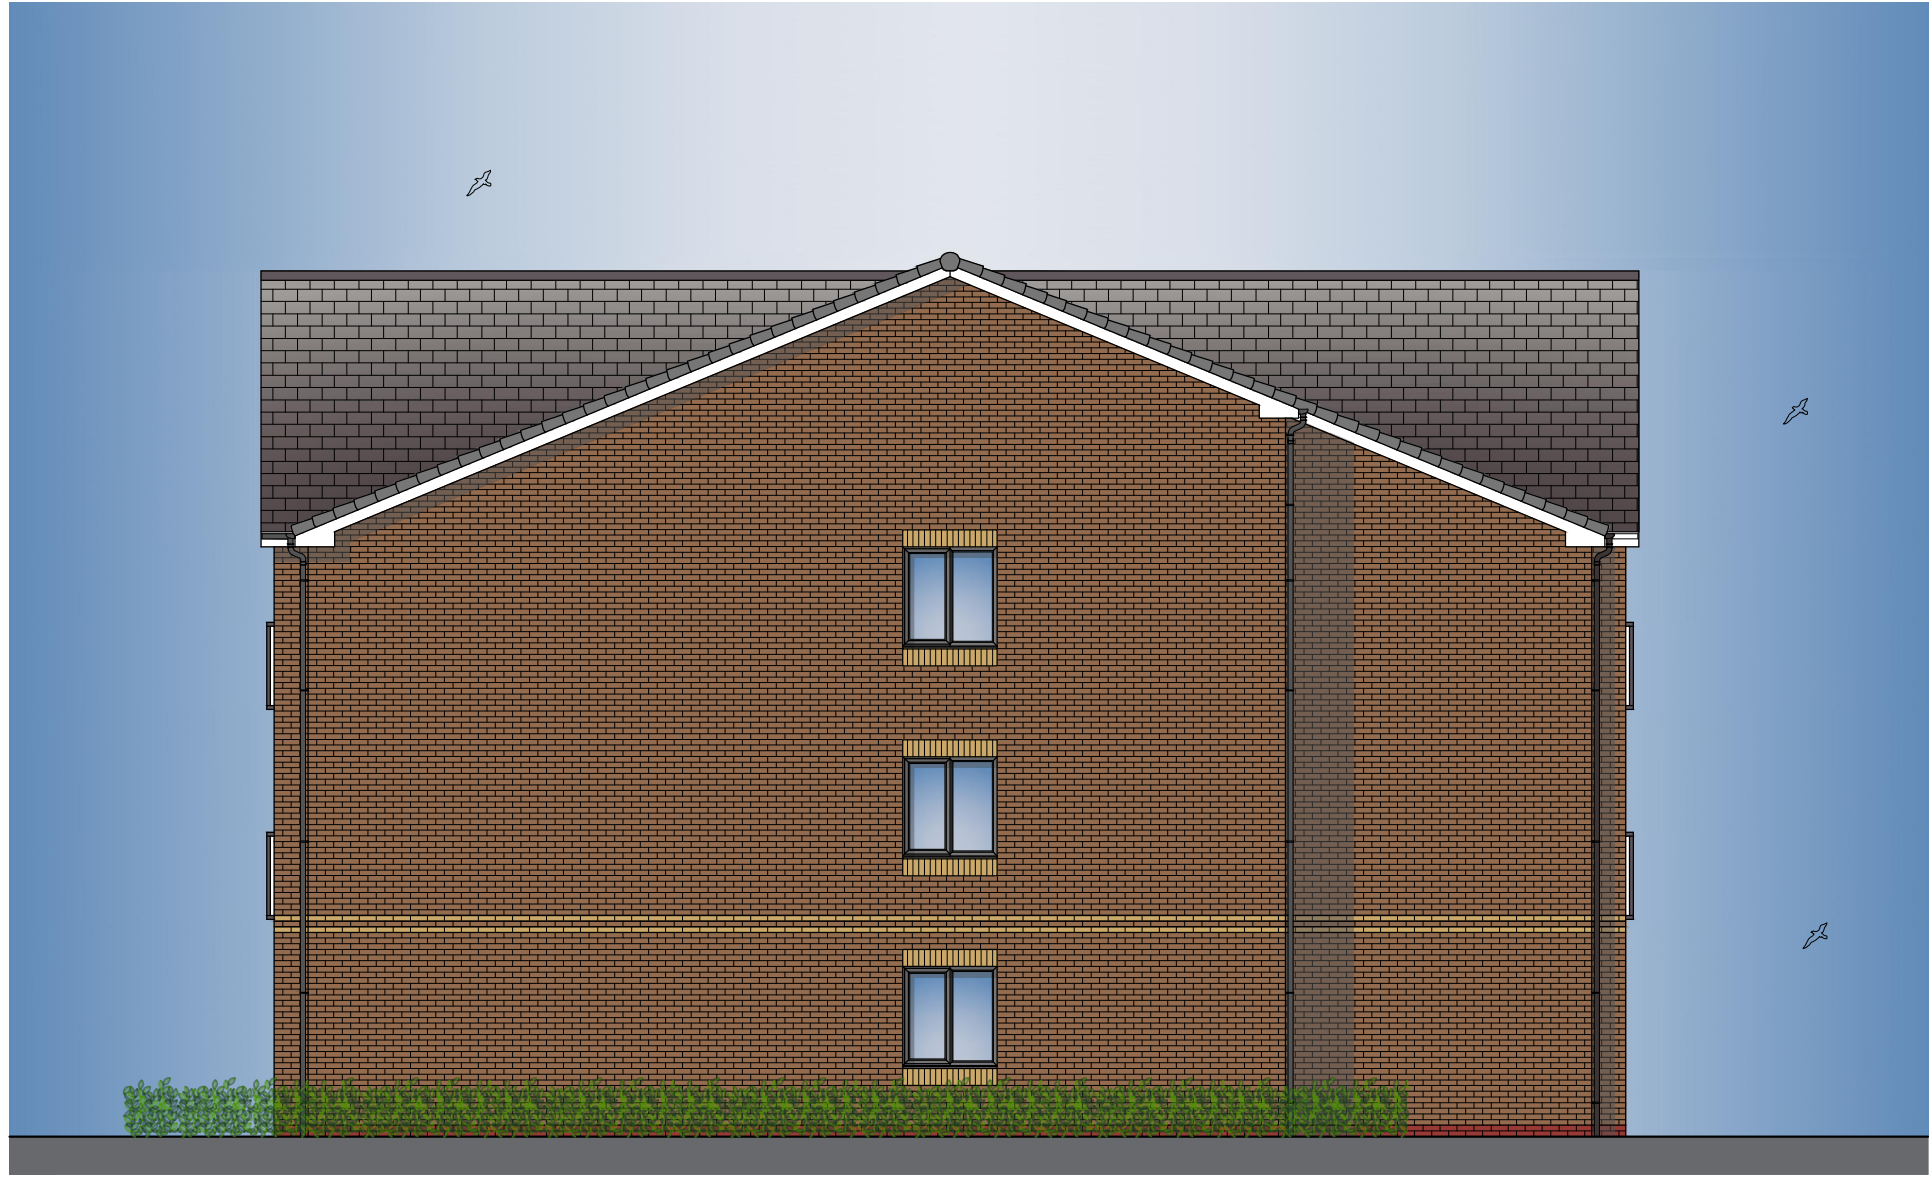

TYPE W APARTMENTS - SIDE ELEVATION

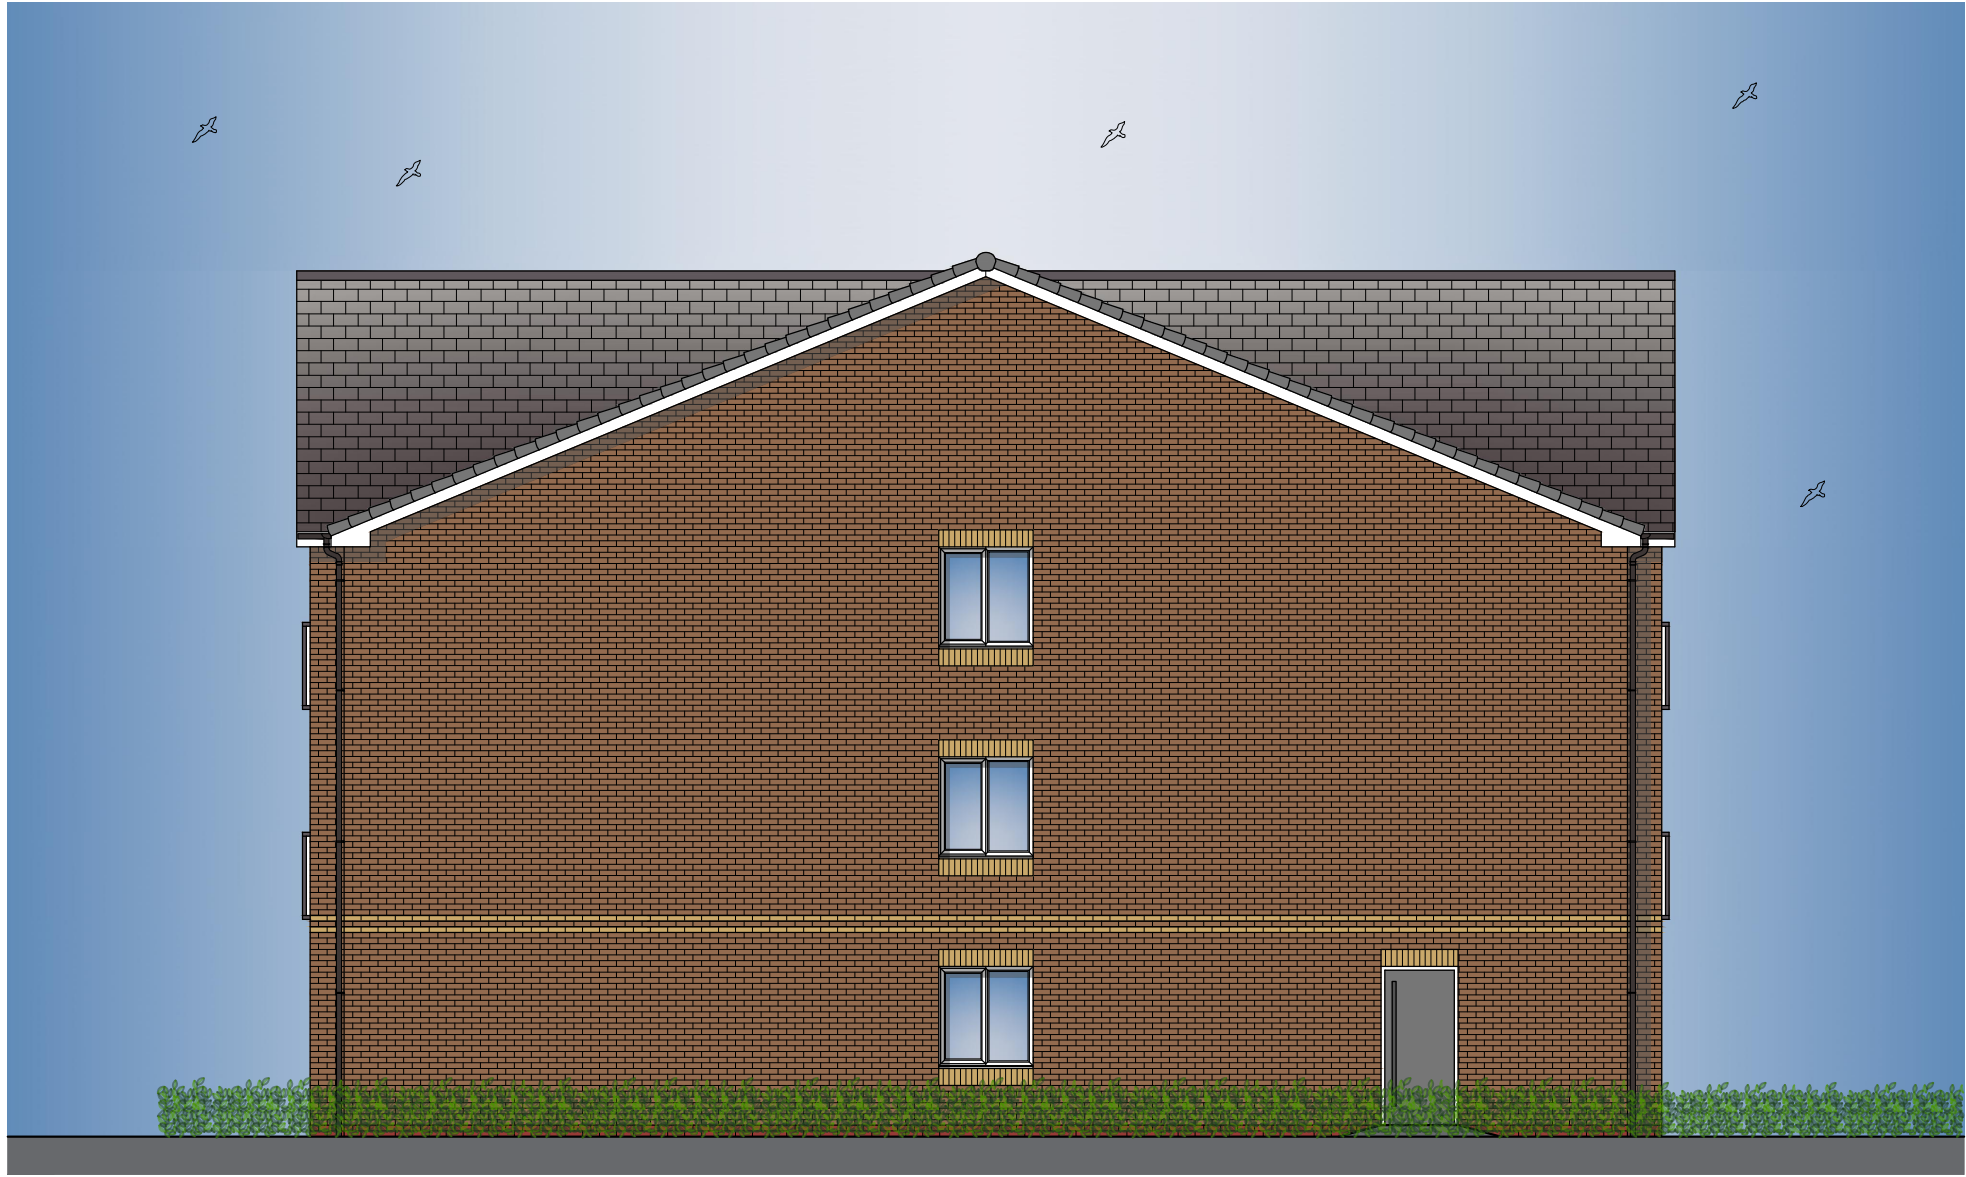

TYPE W APARTMENTS - SIDE ELEVATION

Plot No's 108-134

REV	DATE	DRAWN	DESCRIPTION
TITLE:			
TYPE W1,W2,W3,W4,W5 APARTMENTS ELEVATIONS			
Breck Breck Homes 21 Scapins Court Bamber Bridge Preston PR10 6AW Tel: 01524 587 000 Email: info@breck.co.uk www.breck.co.uk/homes hello@breck.co.uk			
PROJECT:			
SOUTHDEAN ROAD, KNOWSLEY			
DATE:	SCALE:	JOB REF:	DRAWING NUMBER:
JULY 26	1:100 @ A1	-	P31 Southdean Road / Type W1-5 Apartments Elevations
REV:			
-			