


TYPE S (3B4P 82 - Lounge to Front) - Semi-Detached (AS/OPP) - 3 Bedroom 4 Person House Type (82m²)



TYPE S - LfF
3B4P 82 (AS)
FRONT ELEVATION - Semi-Detached

TYPE S - LfF
3B4P 82 (OPP)
FRONT ELEVATION - Semi-Detached

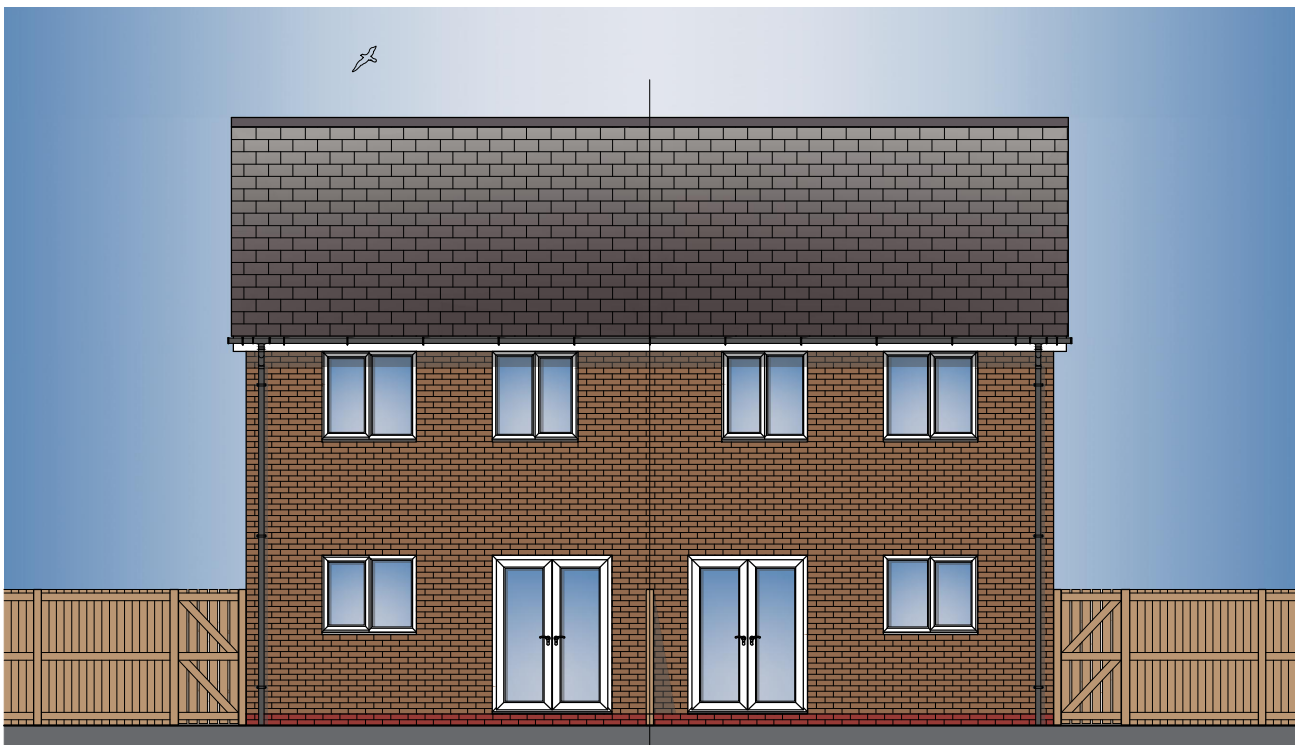


TYPE S - LfF
3B4P 82 (OPP)
REAR ELEVATION - Semi-Detached

TYPE S - LfF
3B4P 82 (AS)
REAR ELEVATION - Semi-Detached




TYPE S - LfF
3B4P 82 (AS)
SIDE ELEVATION - Semi-Detached

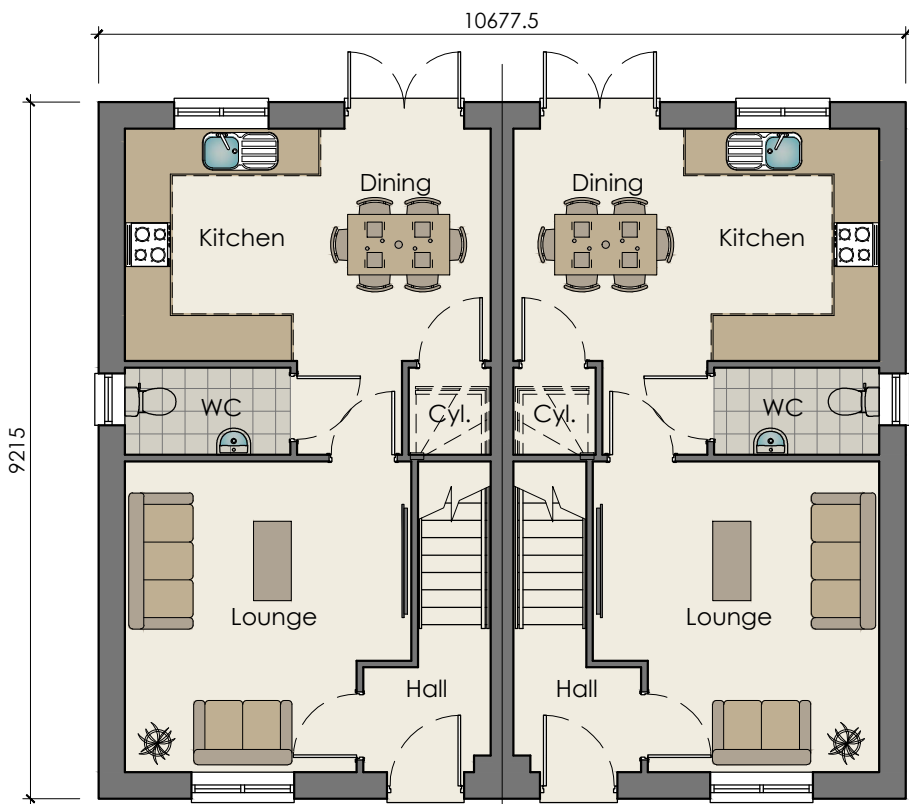

TYPE S - LfF
3B4P 82 (AS)
GROUND FLOOR PLAN - Semi-Detached

TYPE S - LfF
3B4P 82 (AS)
GROUND FLOOR PLAN - Semi-Detached

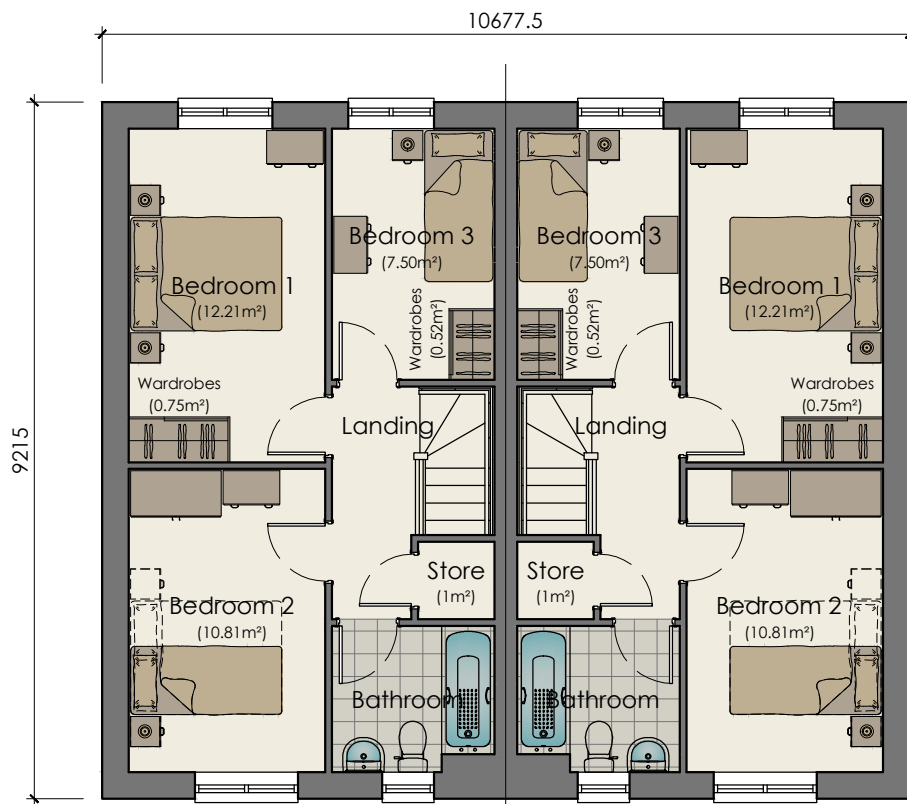

TYPE S - LfF
3B4P 82 (AS)
FIRST FLOOR PLAN - Semi-Detached

TYPE S - LfF
3B4P 82 (AS)
FIRST FLOOR PLAN - Semi-Detached



TYPE S - LfF
3B4P 82 (OPP)
SIDE ELEVATION - Semi-Detached

Plot No's 03,04,05,06,07,08,23,24,31,32,
35,36,52,53,58,59,102,103,106 & 107

REV	DATE	DRAWN	DESCRIPTION
-	-	-	-
TITLE: TYPE S - 3 BED 4 PERSON HOUSE TYPE (82m²) SEMI-DETACHED - BRICKWORK PROPOSED FLOOR PLANS & ELEVATIONS			
 Breck Homes 20 Sceptre Court Bamber Bridge Preston PR5 6AW tel: 01253 587 010 web: www.breck.co.uk/homes hello@breck.co.uk			
PROJECT: SOUTHDEAN ROAD, KNOWSLEY			
DATE: JULY.26	SCALE: 1:100 @ A2	JOB REF: -	DRAWING NUMBER: P33 Southdean Road / Type S 3B4P 82 Semi-Detached
REV:			-