




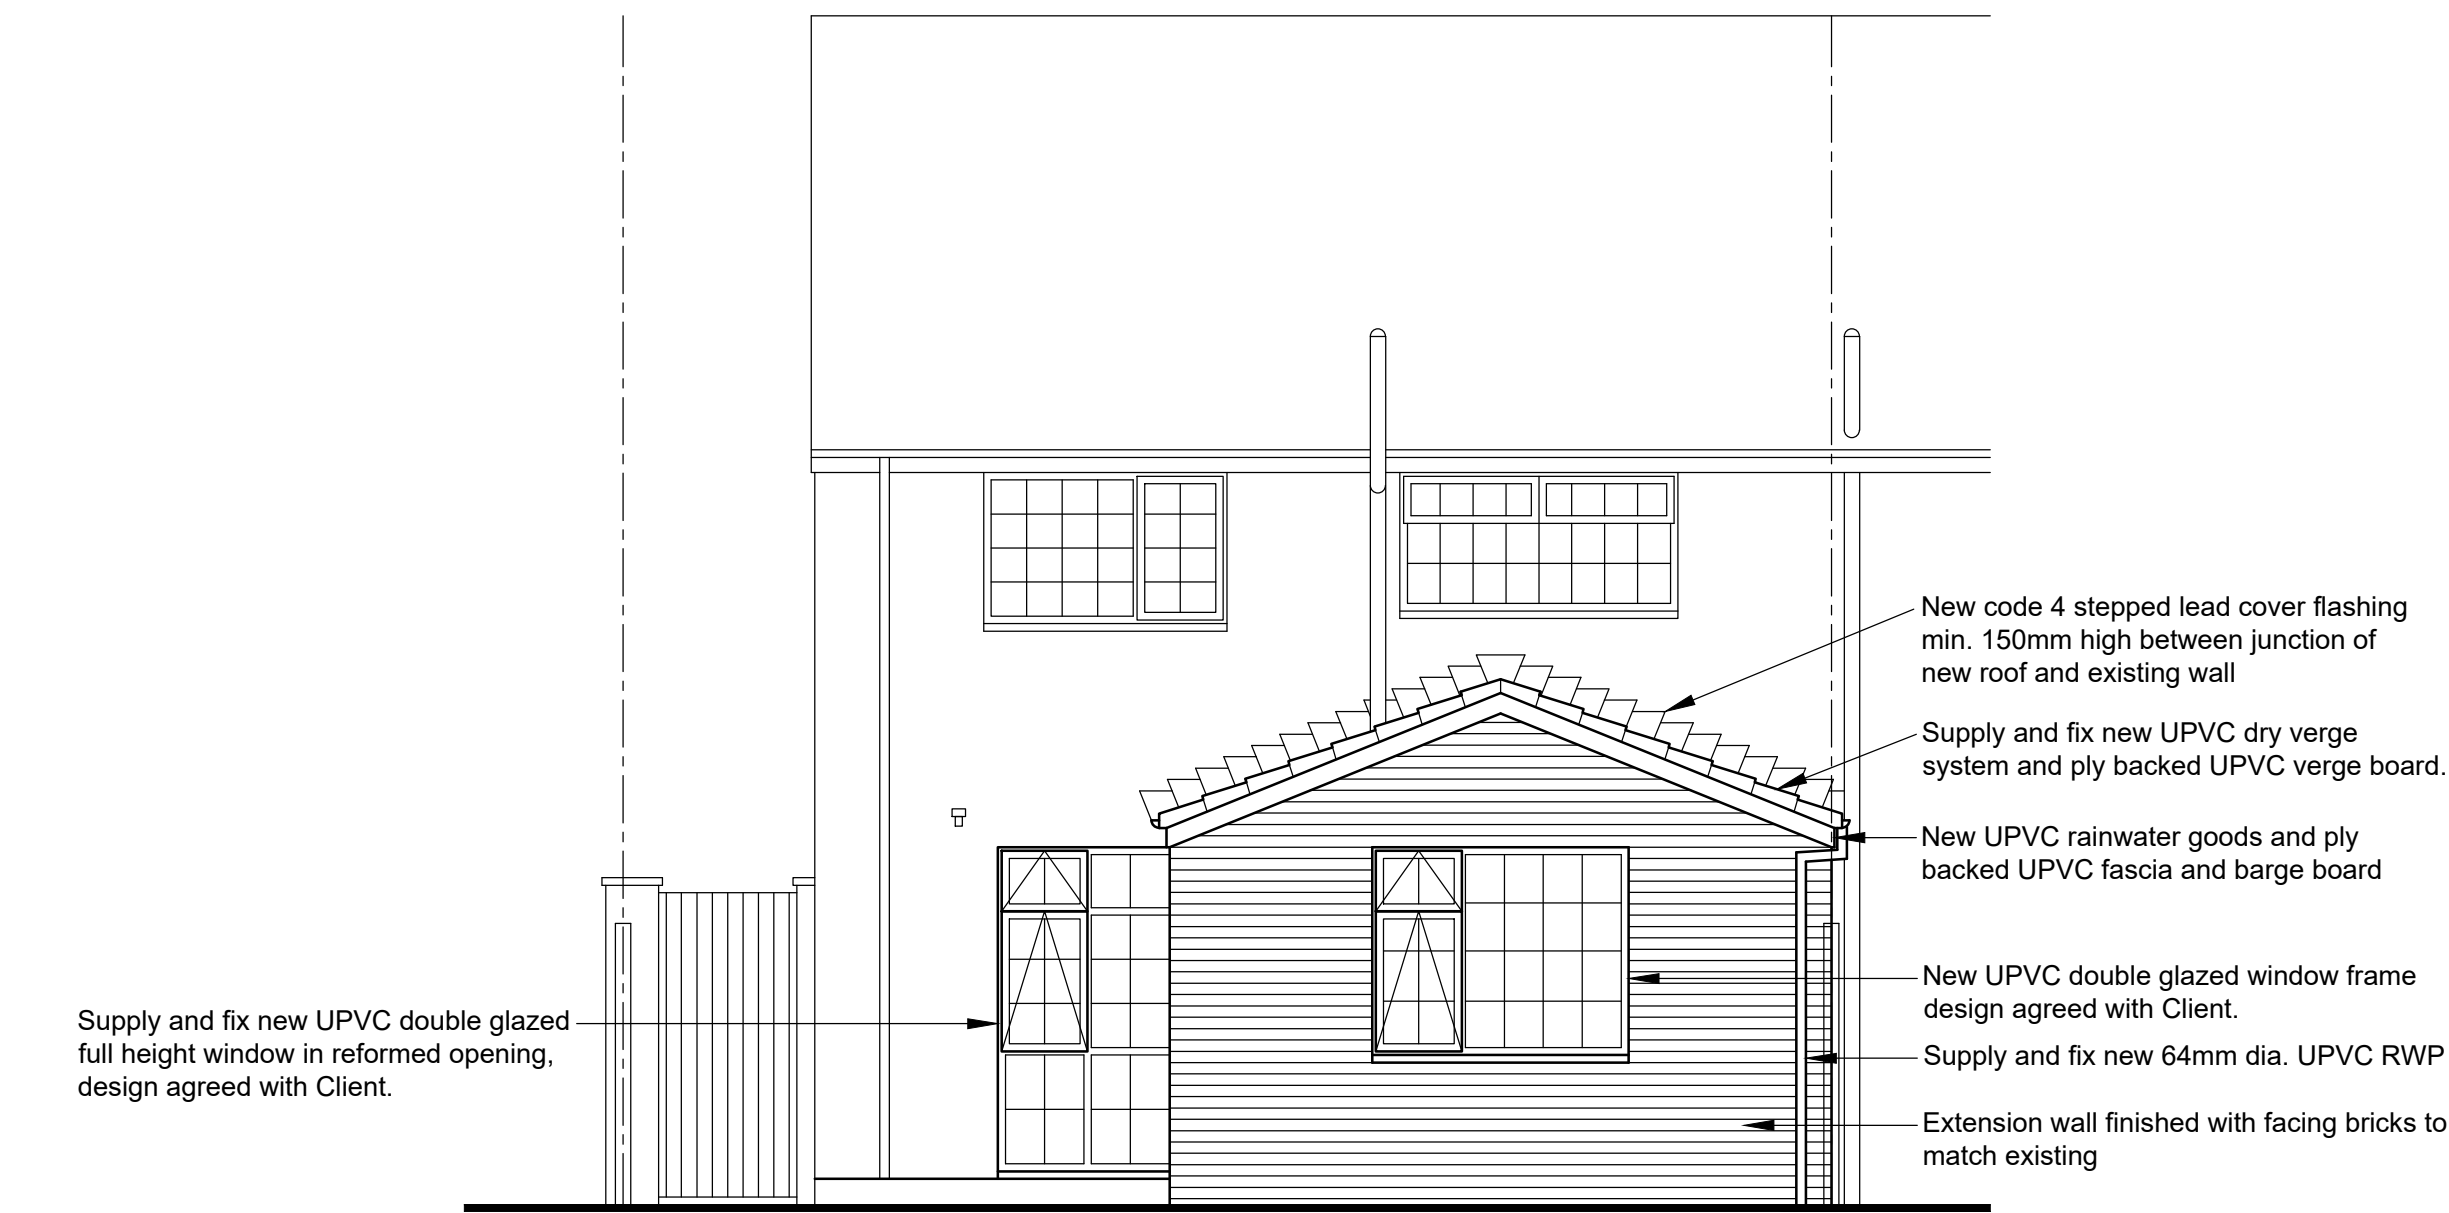


PROPOSED REAR ELEVATION
scale 1:50

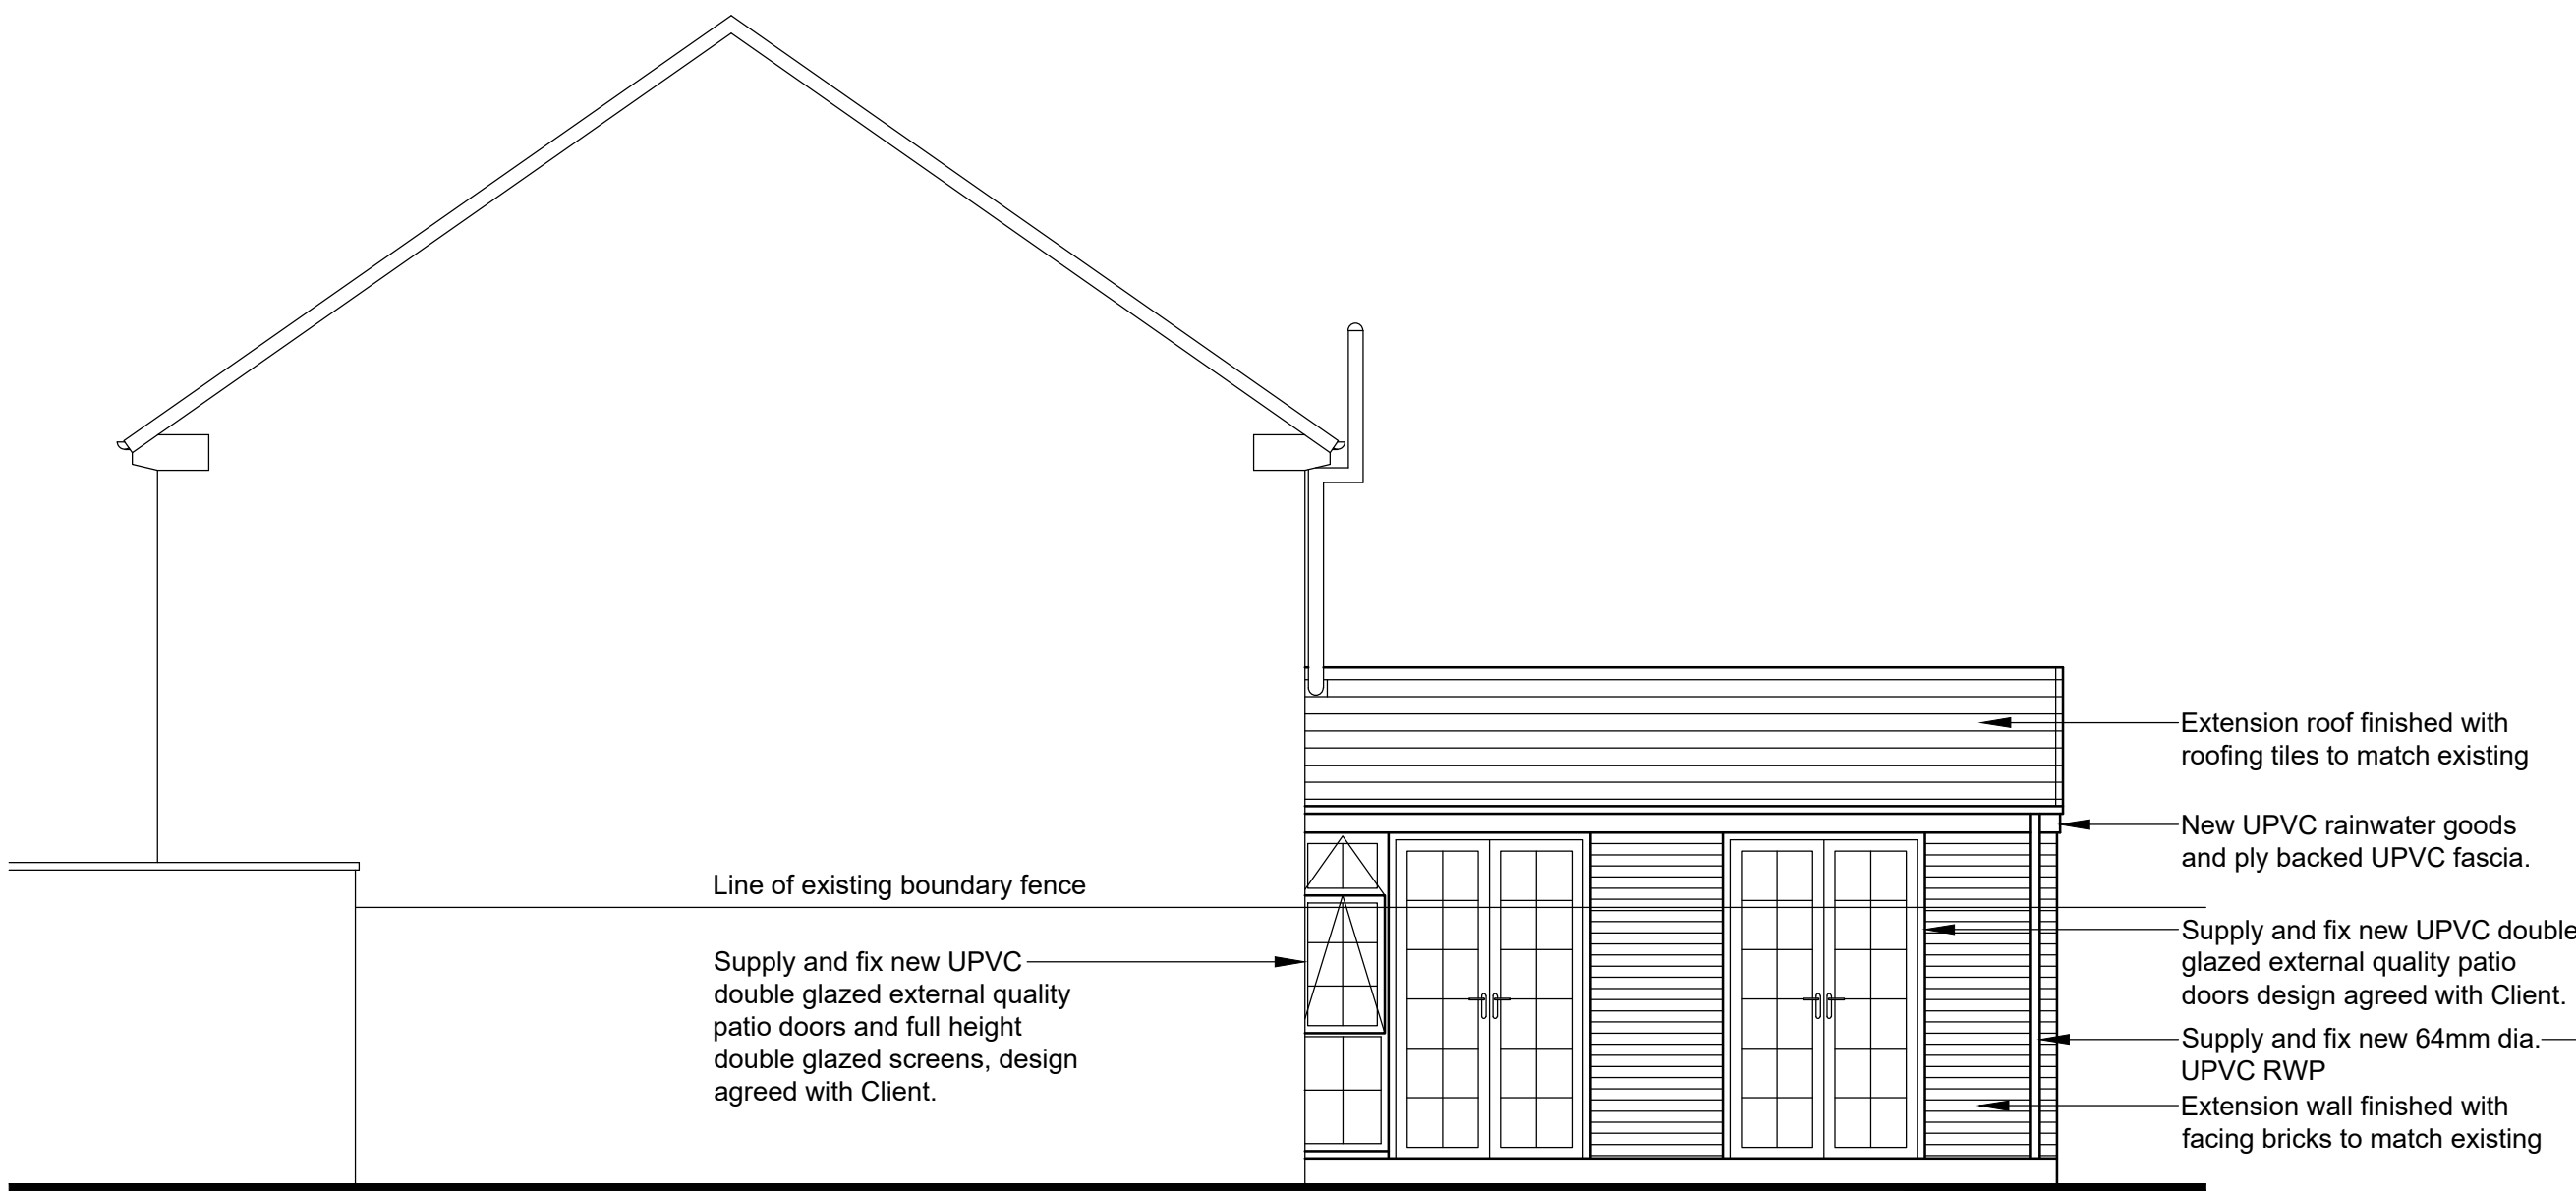

PROPOSED GABLE ELEVATION
scale 1:50

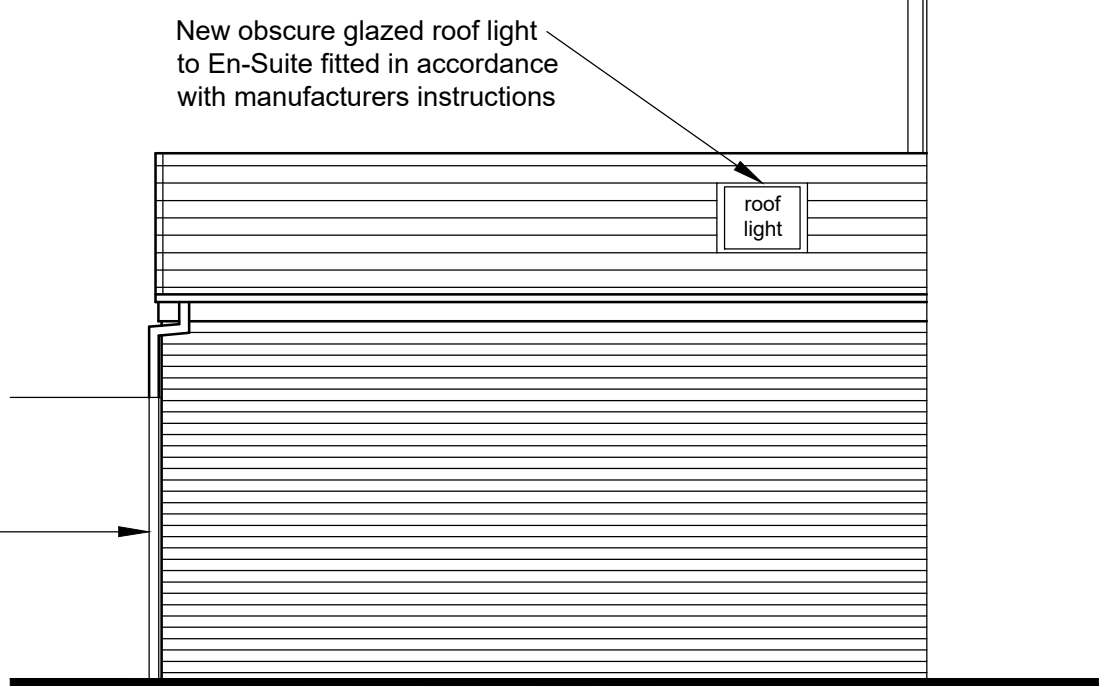

PROPOSED SIDE ELEVATION
FROM No.22 SEATHWAITE CRES.
scale 1:50

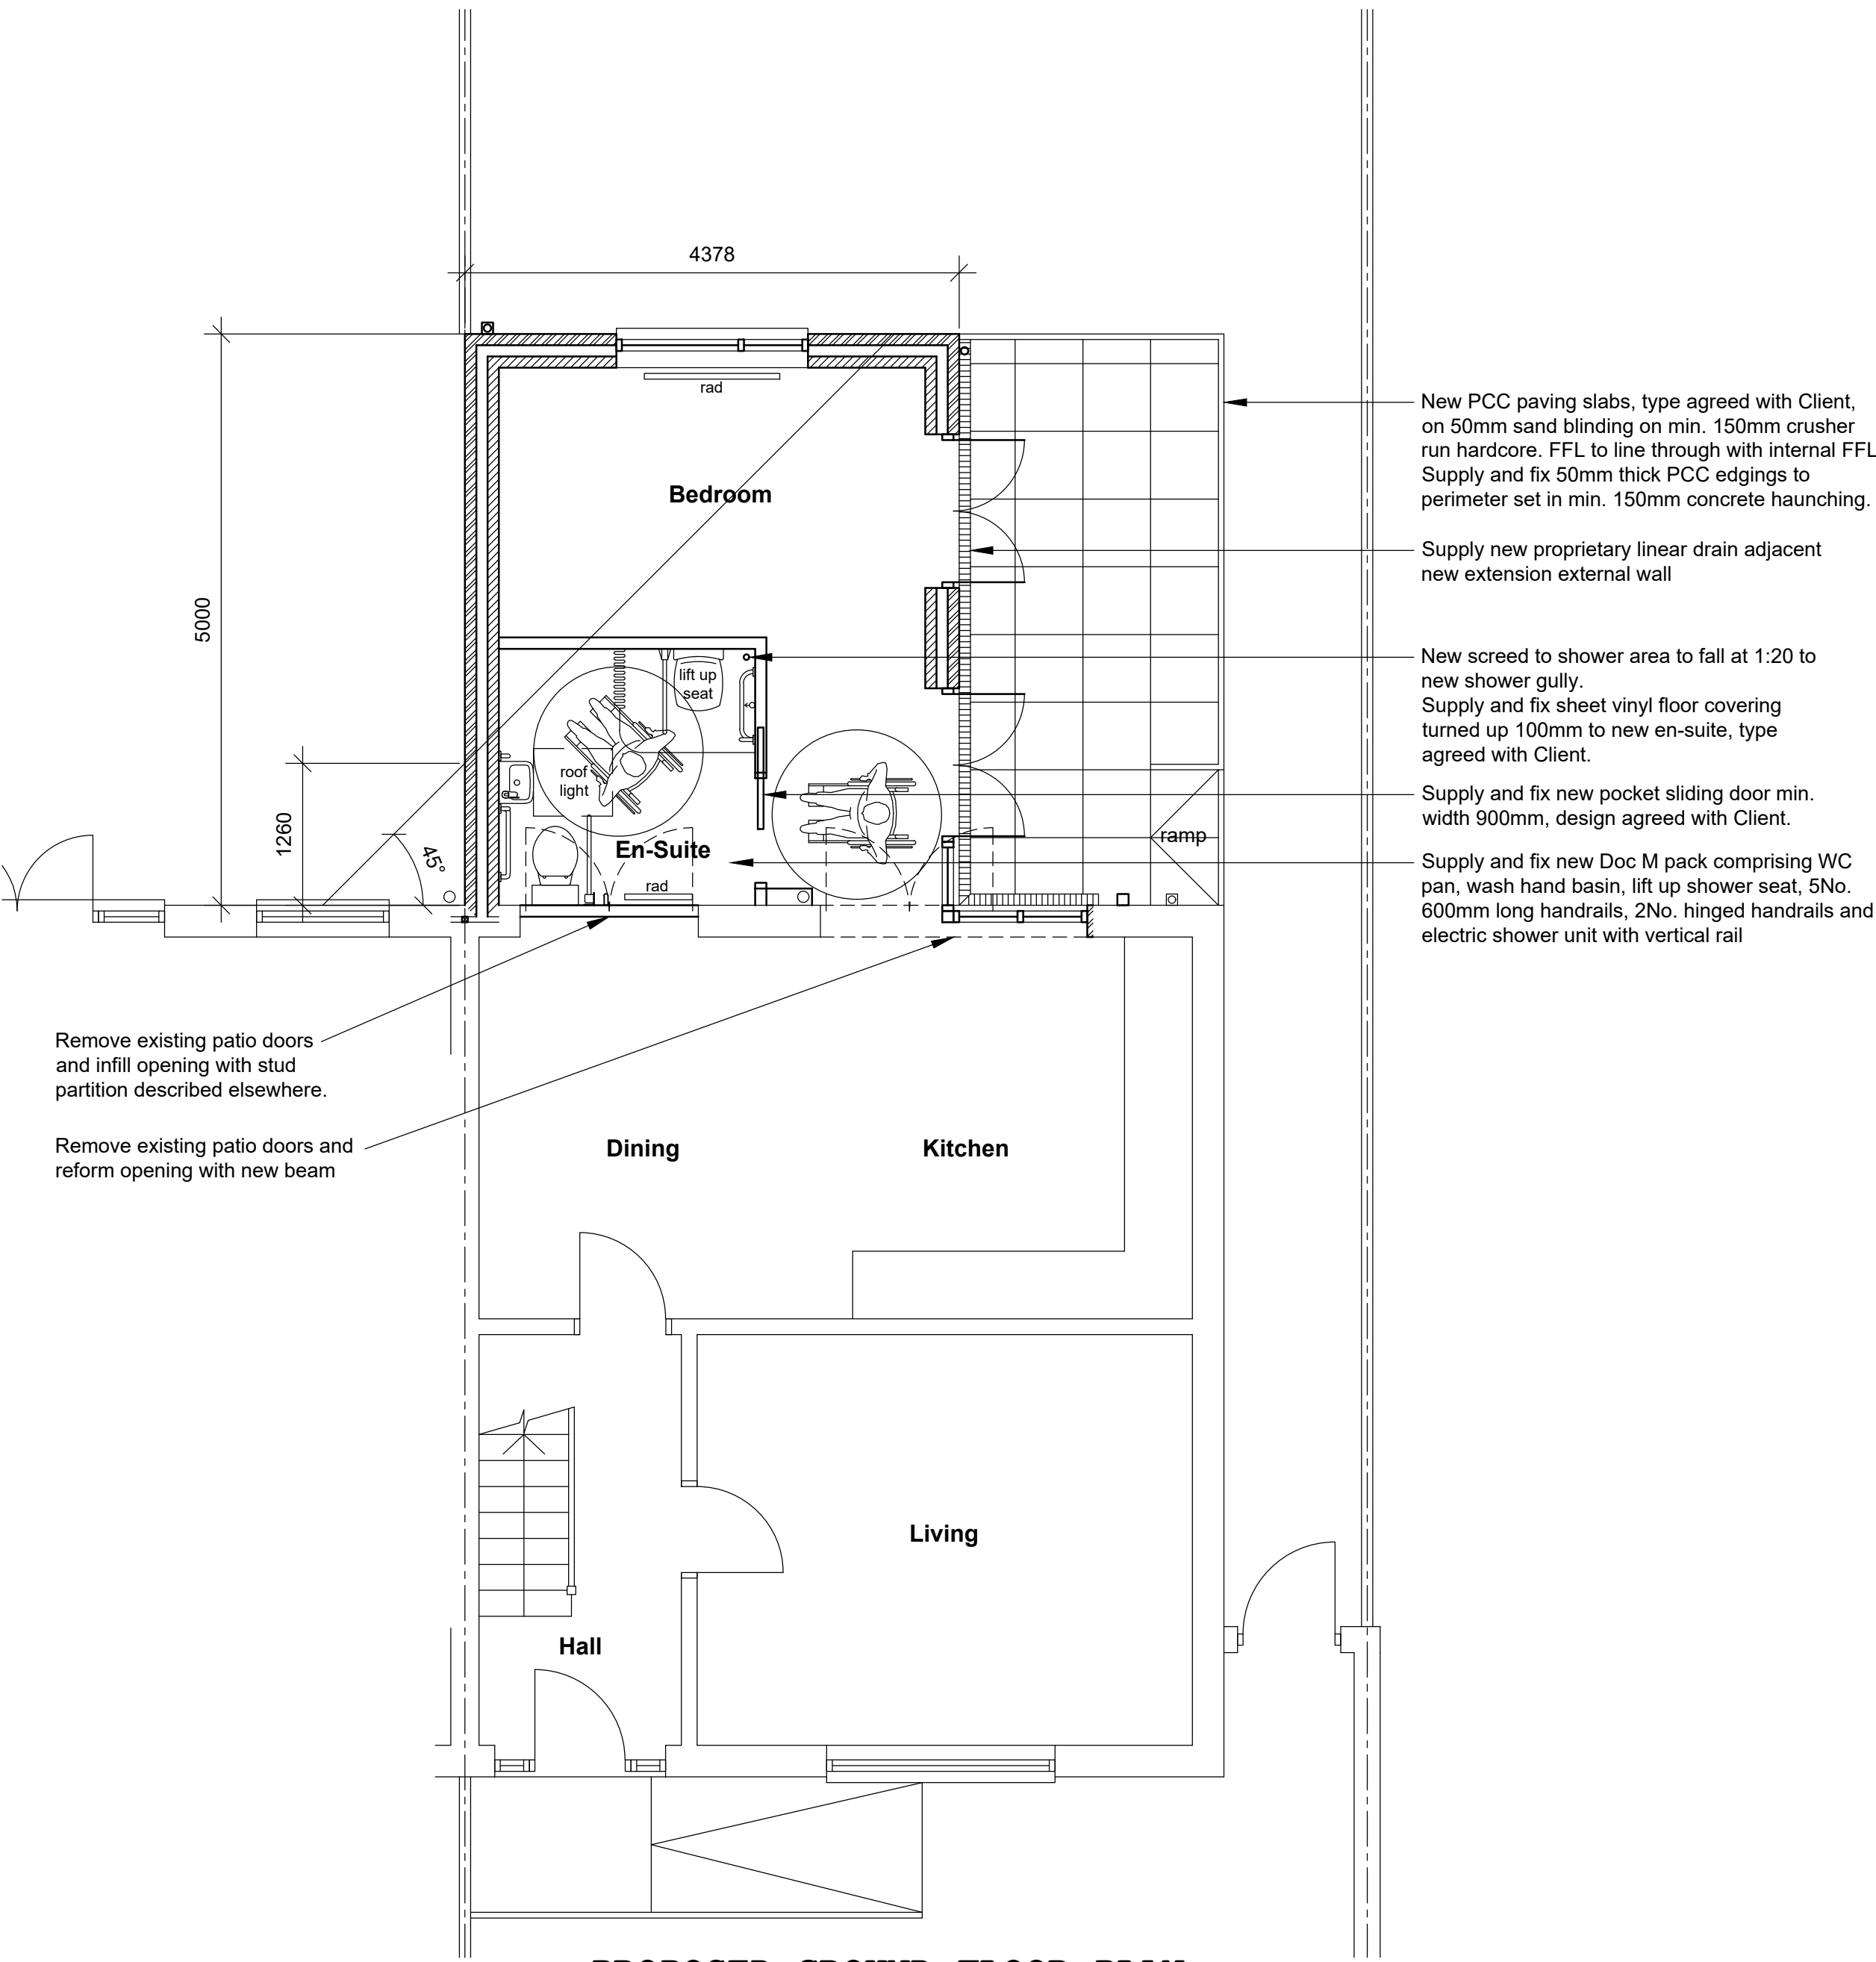


PROPOSED GROUND FLOOR PLAN
scale 1:50




SCALE BAR @ 1:50




EXISTING REAR ELEVATION
scale 1:100

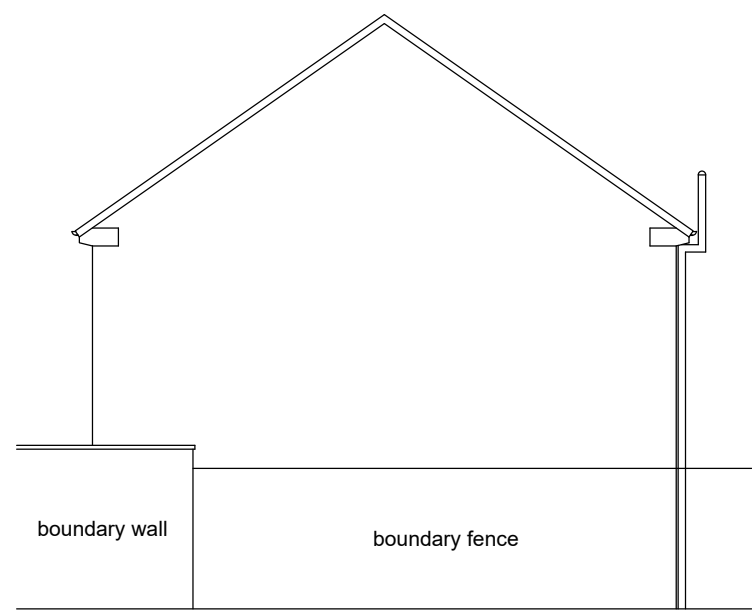

EXISTING GABLE ELEVATION
scale 1:100

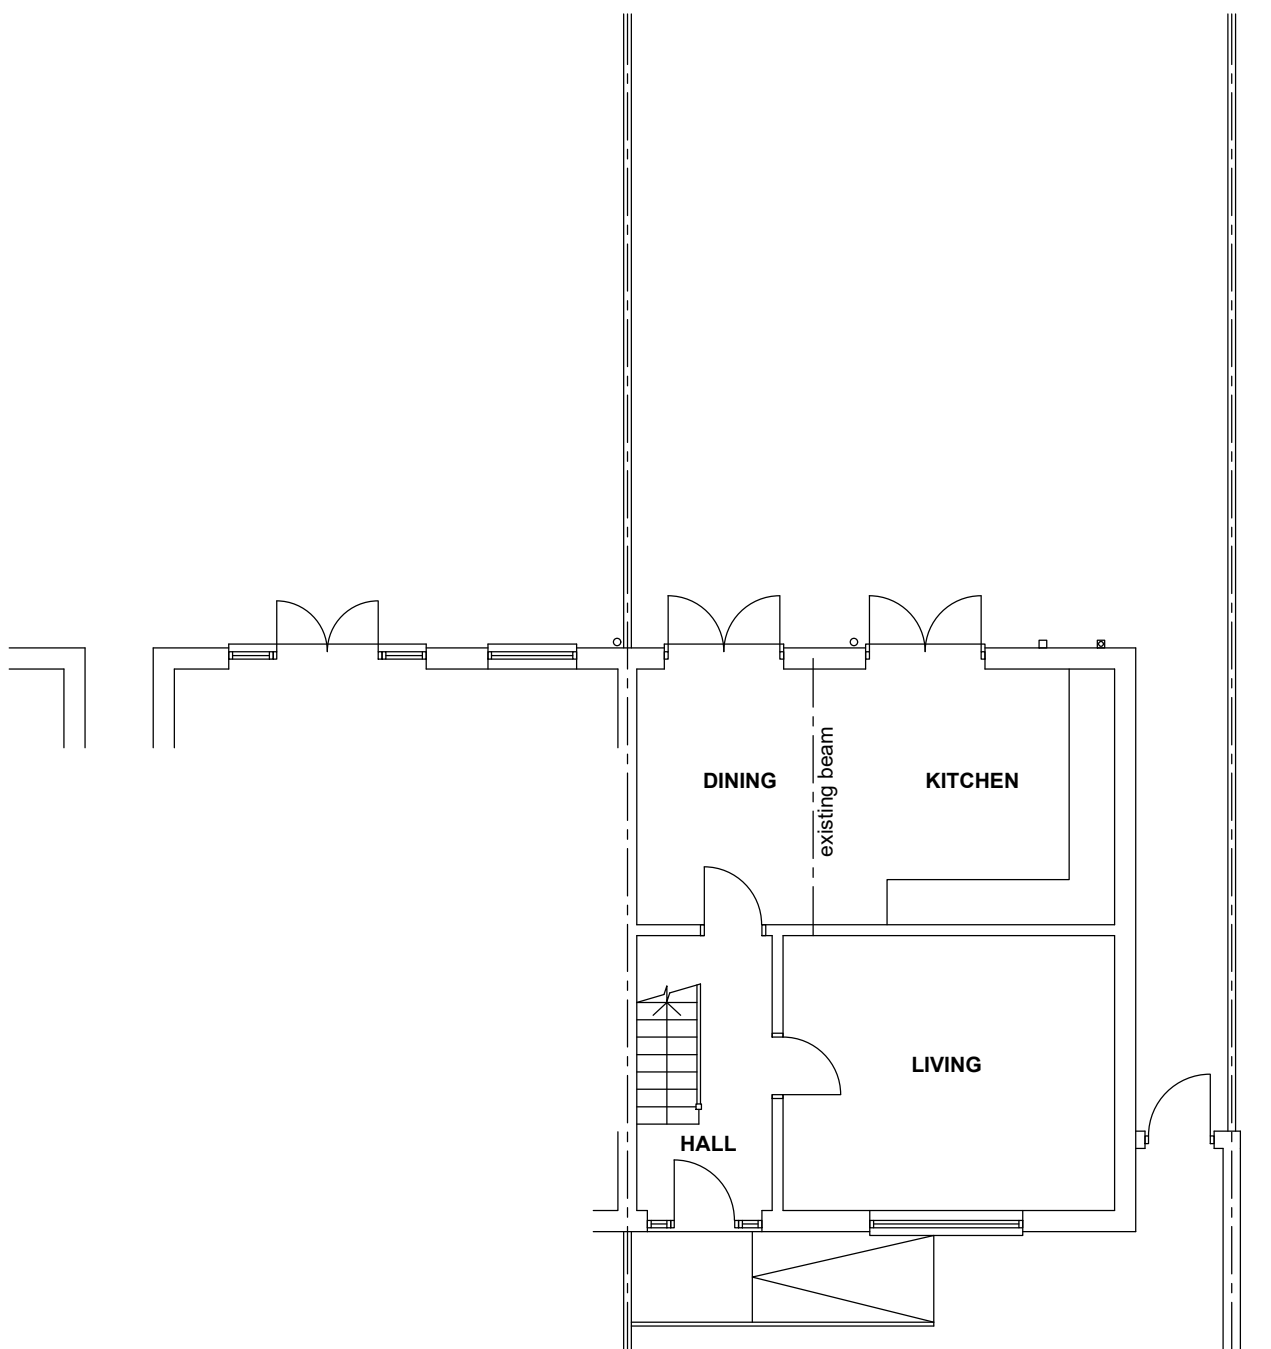

EXISTING GROUND FLOOR PLAN scale 1:100

 

SCALE BAR @ 1:100

revision A
Adjacent property doors and windows indicated.
45 degree rule indicated
revision description

Project Address:
20 Seathwaite Crescent
Liverpool, L33 2DW

Project Description:
Proposed single storey rear extension to create Accessible Bedroom and En-Suite.

Drawing Title:
EXISTING AND PROPOSED FLOOR PLAN & ELEVATIONS

Scale: as indicated at A1 Date: June 2026
Drawing No.: SC20 - P01 Revision: A



Mobile : 07703 438 564
Email : mhamptonservices@gmail.com
Address : 94 Eastbourne Road, Birkenhead, Southport PR8 4DU