





EXISTING SITE PLAN
Scale 1:200

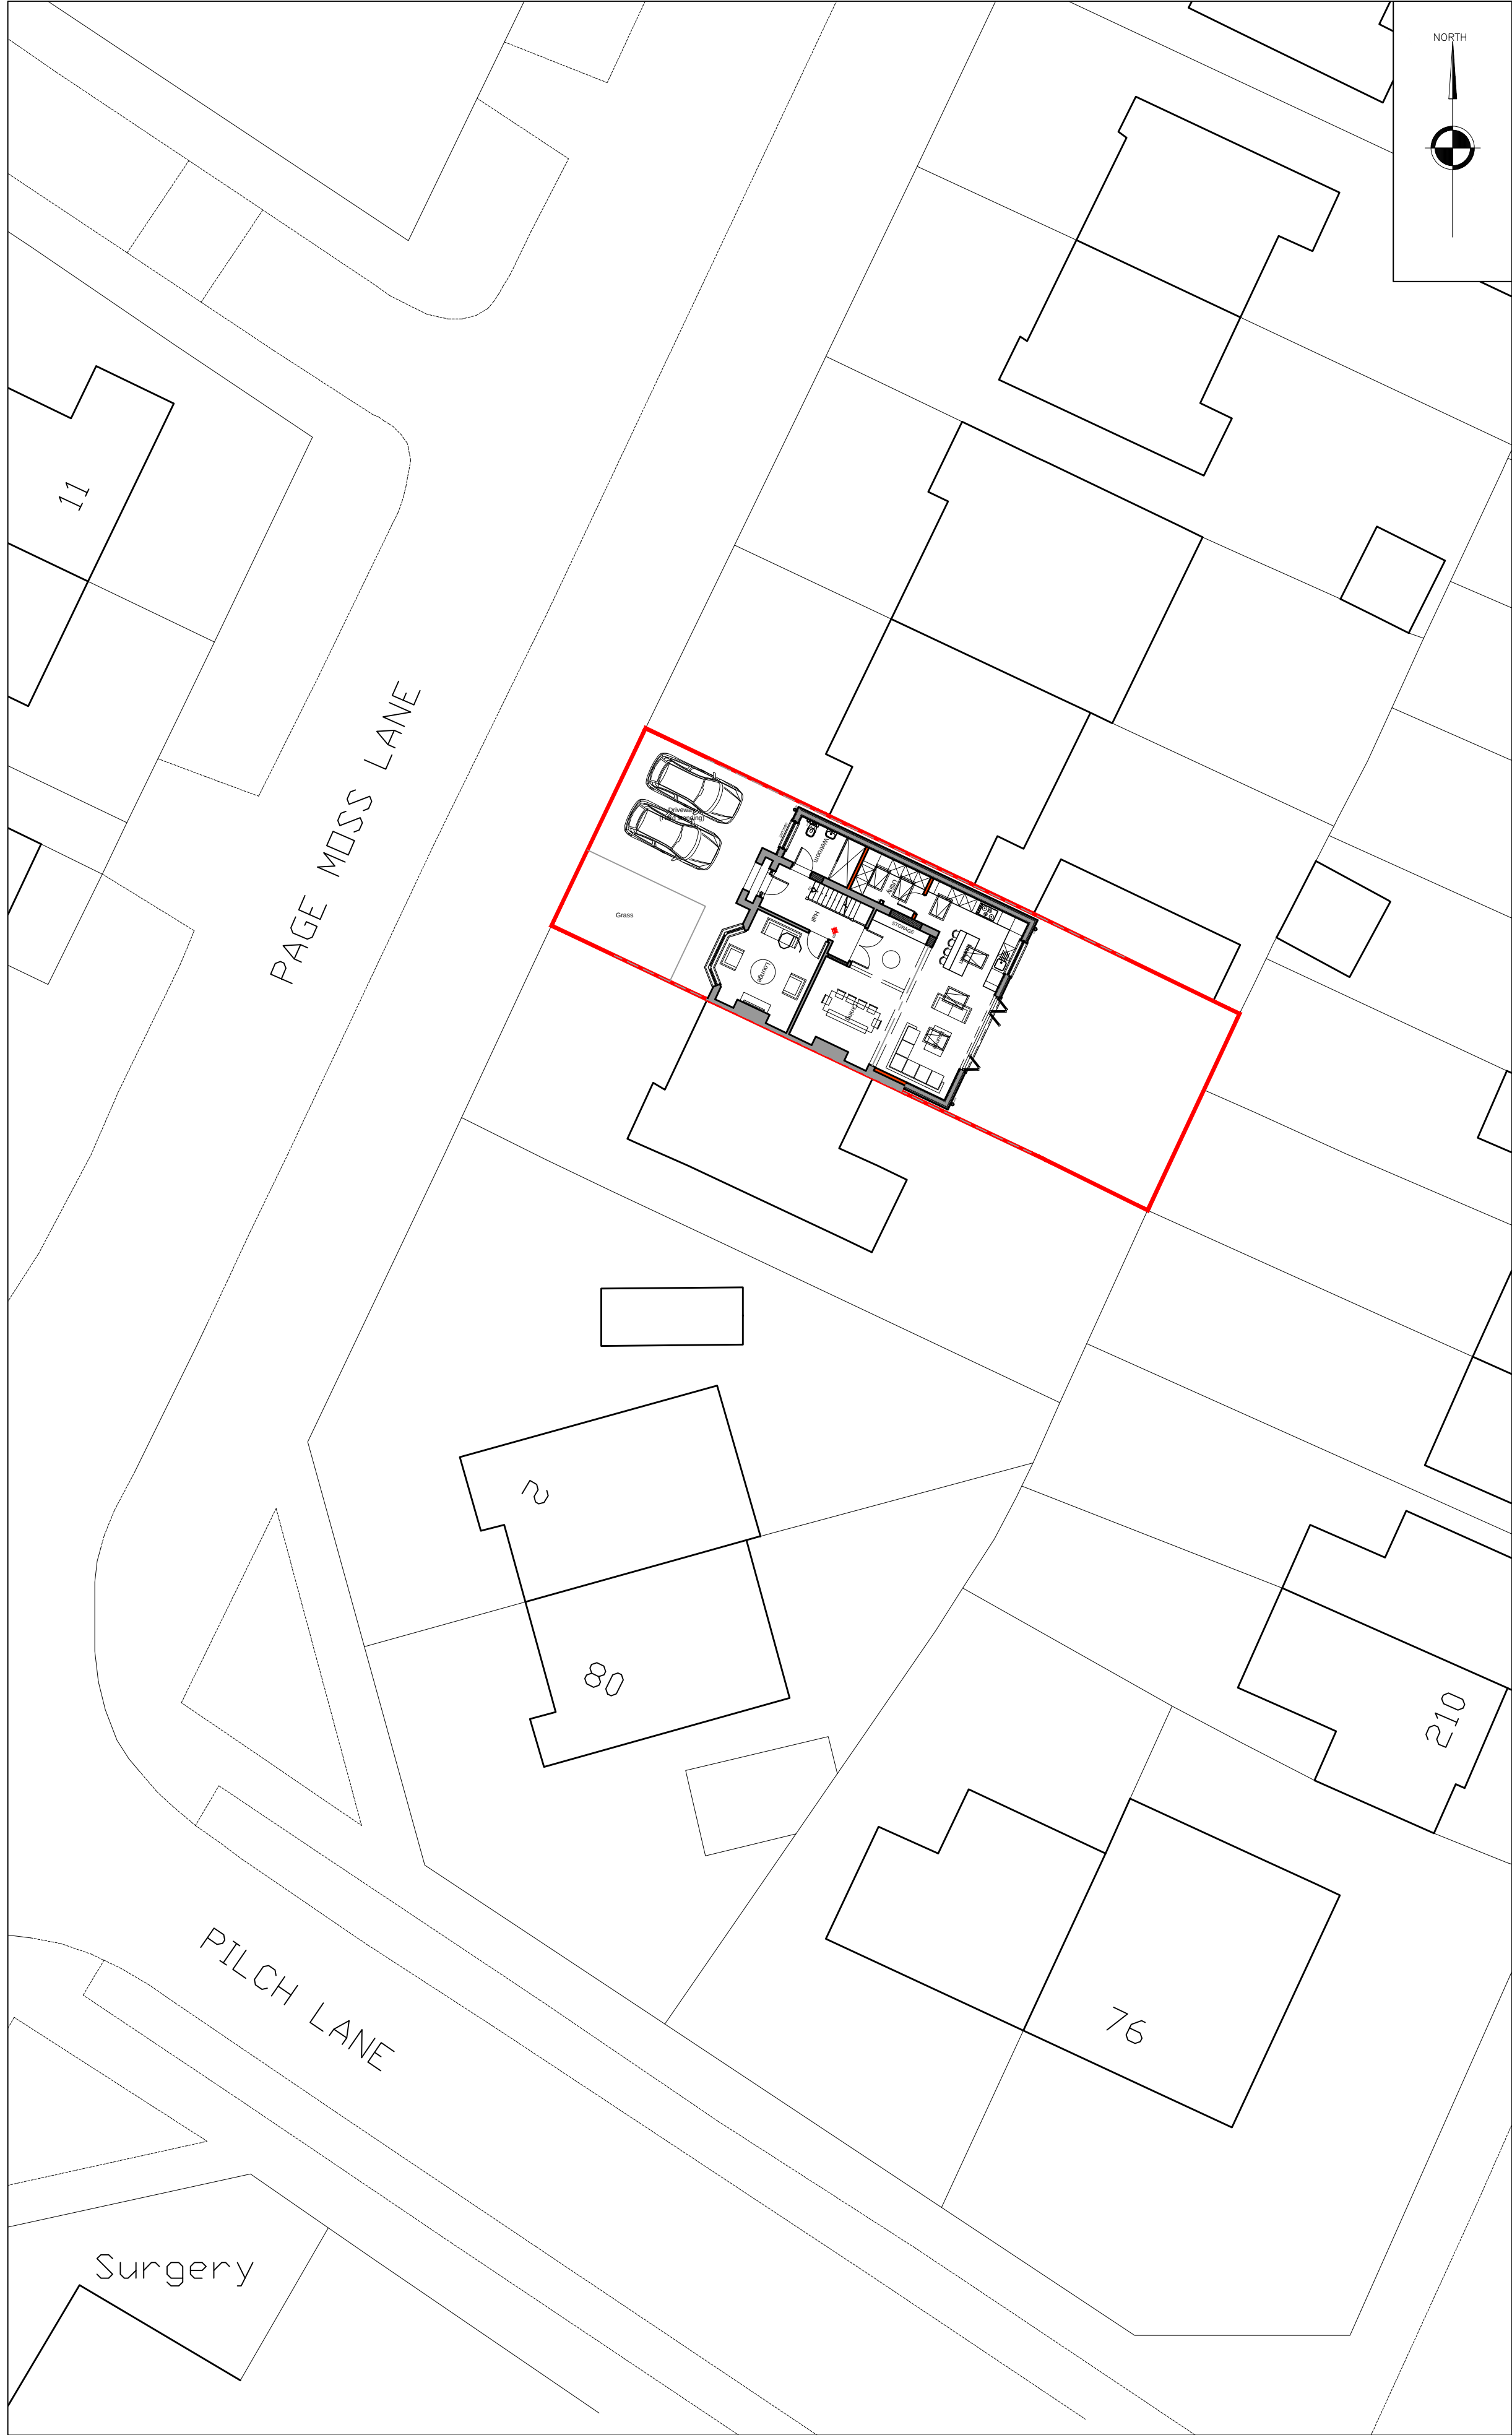

PROPOSED SITE PLAN
Scale 1:200

NOTES
All dimensions to be checked on site. Figured dimensions to be read in preference to scaled. Drawing author accepts no responsibility for any unauthorised amendments to the drawing and does not permit unauthorised copying of the drawing. This drawing is copyright and remains the property of drawing author unless otherwise agreed.

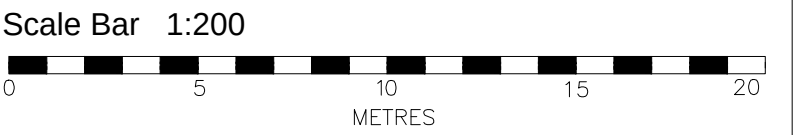

Version	Amendment	Drawn & Date	Checked & Date	Approved & Date
McGovern Architectural Design				
		Telephone: 01753 296078		
		Email: M.govern.architecturaldesign@hotmail.com		
Internal Project Number				
Client MR_CORKE&MISS_CARINE				
Project Name 6_PAGE_MOSS_LANE_LIVERPOOL				
Drawing Title EXISTING&PROPOSED_SITE_PLAN				
Scale 1:200	Original Size A1	*		
Date 08.05.21	Drawn MMC	Checked MMC	Approved *	Status Revision *
Drawing Number				
PL_02				