



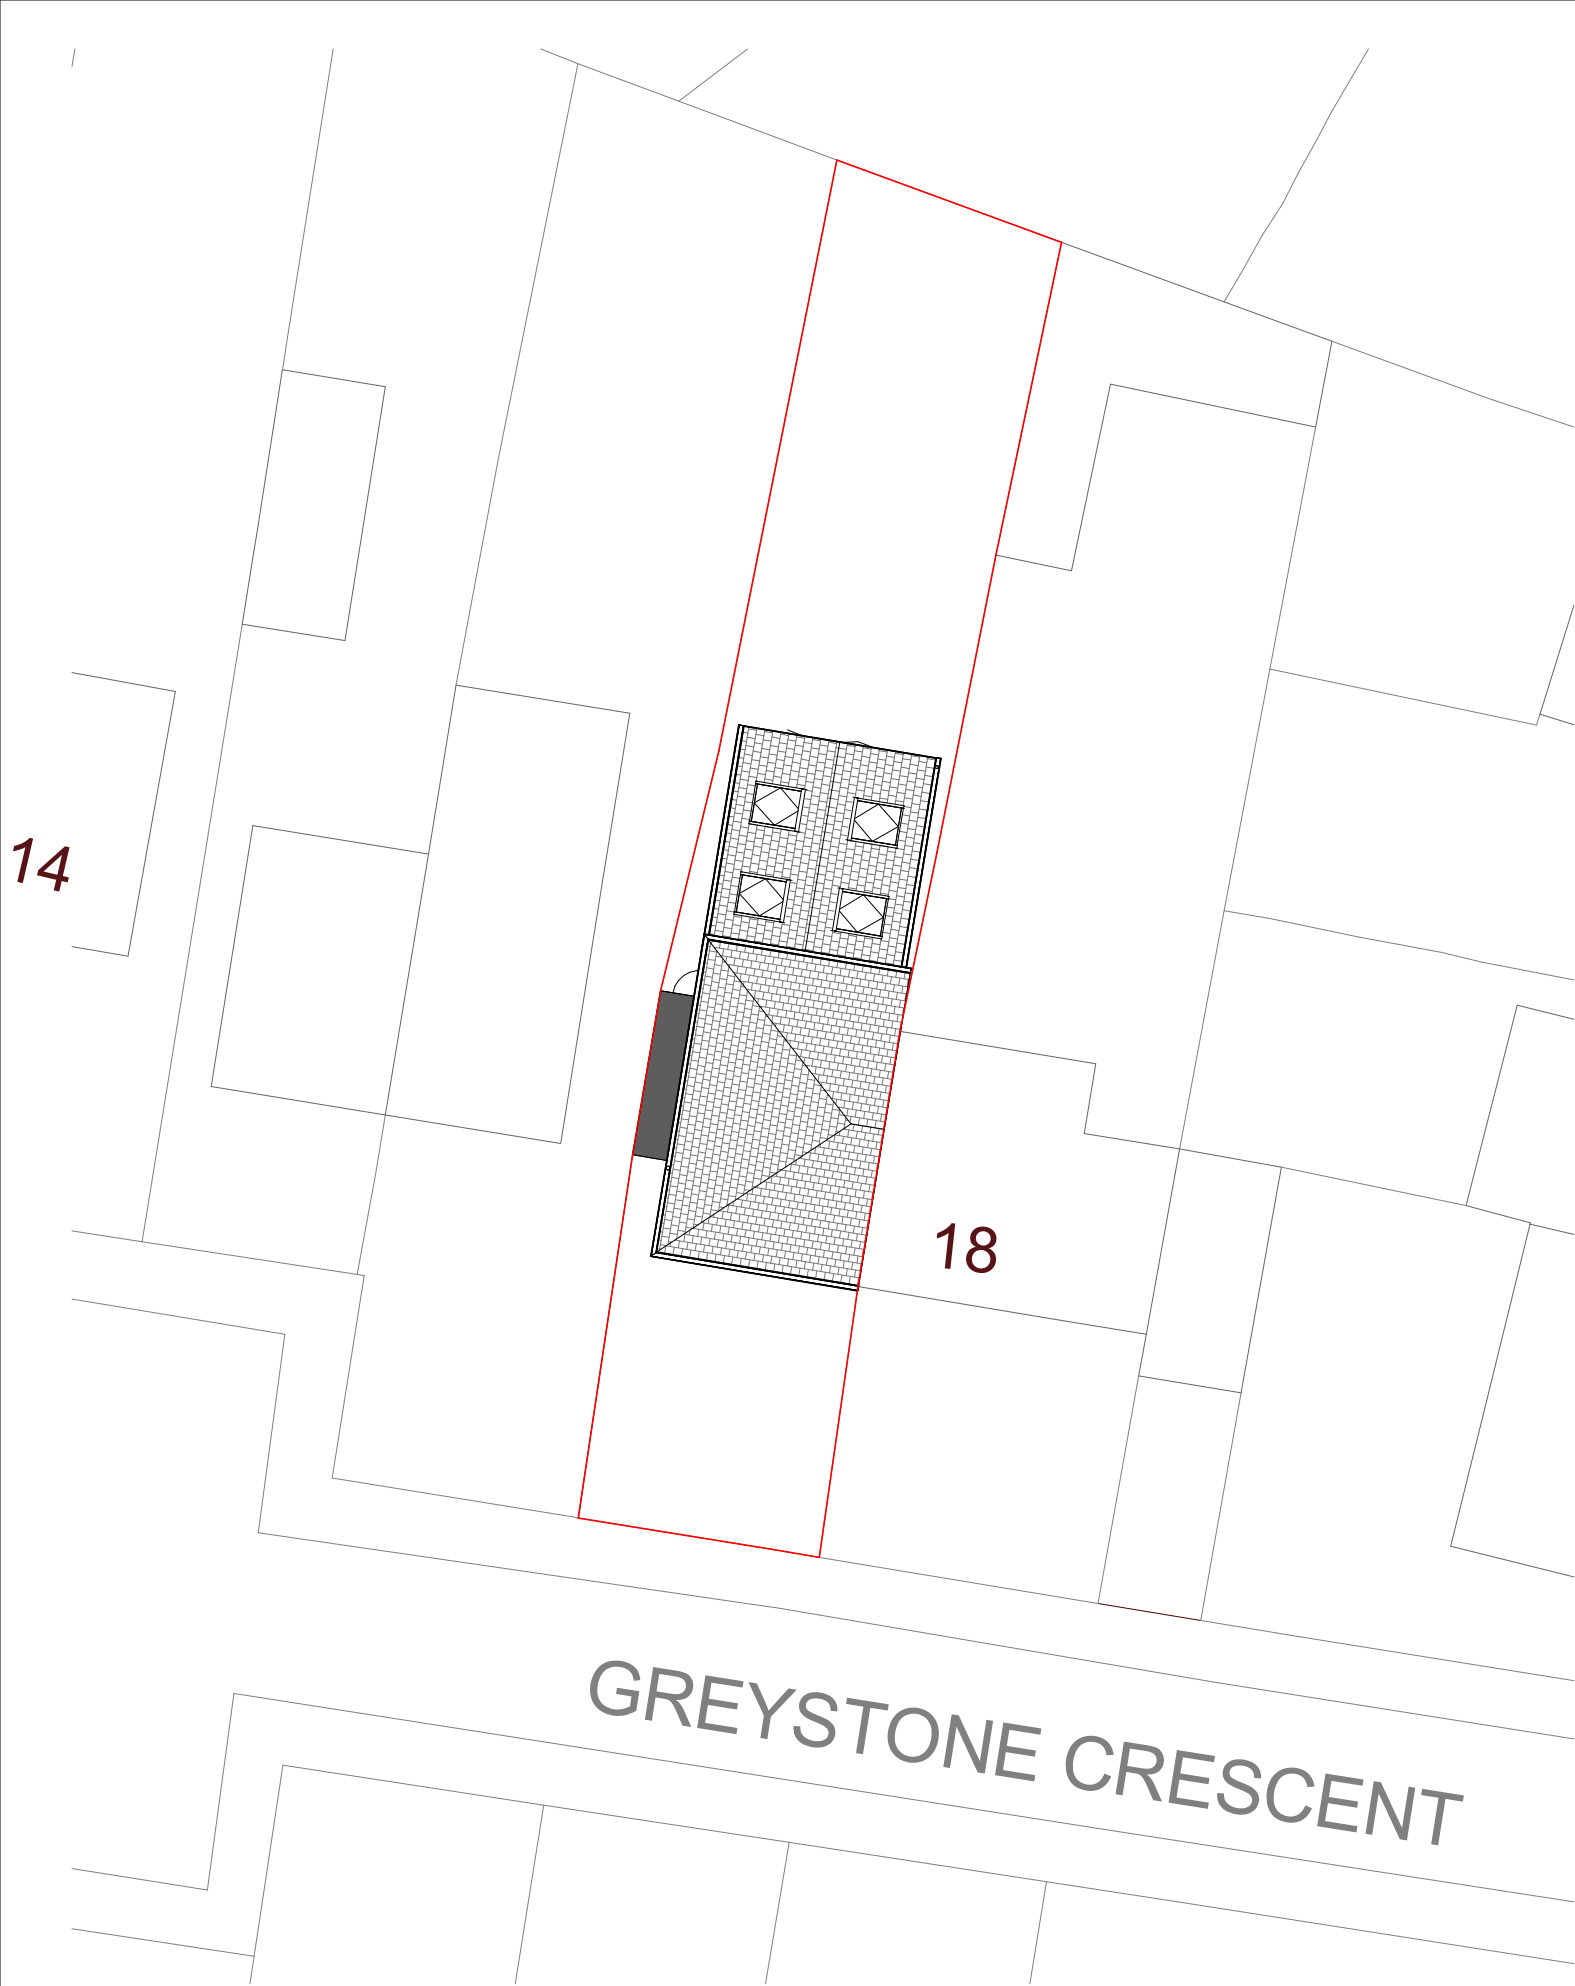

Proposed Site Plan

1 : 200
2 0 2 4 6 8 10
SCALE 1: 200 m

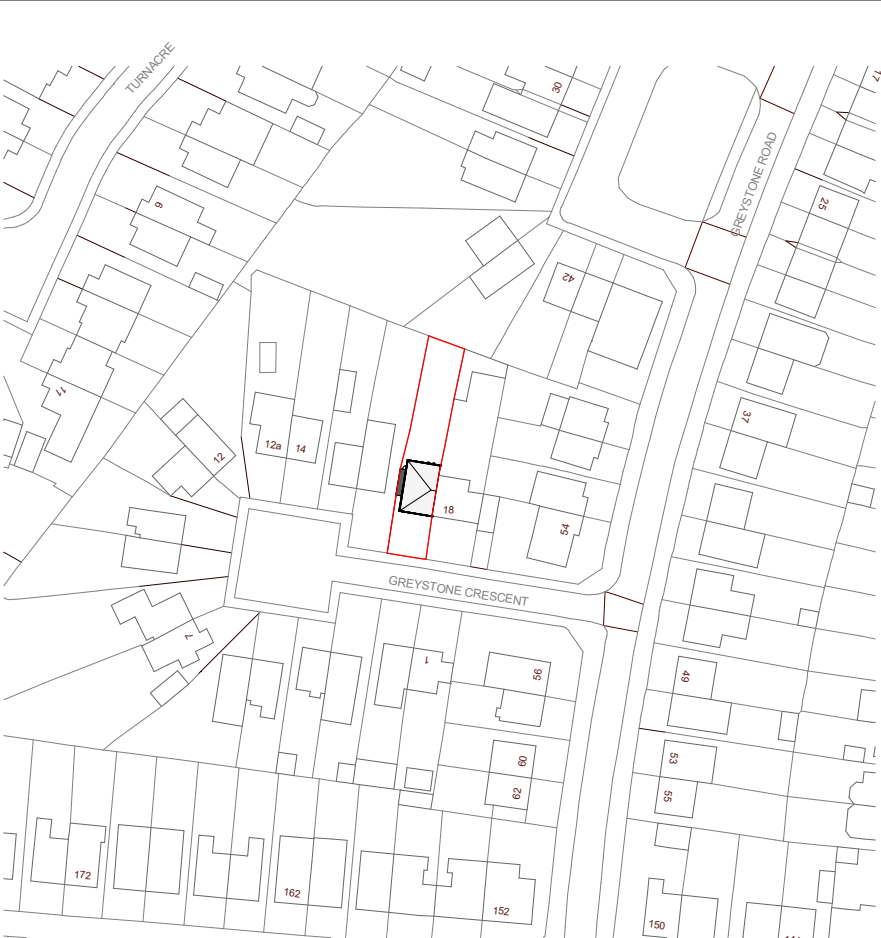

Location Plan
1 : 1250

Please Note:
Drawings subject to relevant statutory approvals.
ALL DIMENSIONS TO BE CHECKED ON SITE BEFORE ANY WORK
IS COMMENCED. Work to figured dimensions only. © This drawing is
copyright of ABF STUDIO_{LTD} and may not be reproduced in any way
without their specific permission.

☒ Preliminary	☐ Tender
☐ For Approval	☐ Construction
Client > Mark Farrell	
Project > 17 Greystone Crescent L14 6UJ	
Drawing Title > Location and Site Plan	
Scale > As indicated @ A3	Date > Nov 24'
Drawing No. > ABF-1158-01	Rev > B