



THIS DRAWING HAS BEEN PREPARED FOR THE SOLE PURPOSE OF OBTAINING A PLANNING AND/OR BUILDING PERMIT. APPROVAL, CANNOT SOLVE, BE RELIED UPON FOR OBTAINING TOLL DEDUCTIONS FOR THE WORKS SHOWN. THE DRAWING DOES NOT CONSTITUTE A FULL DESIGN. IT IS THE RESPONSIBILITY OF THE HOME OWNER TO USE A CONTRACTOR WITH EXPERIENCE IN THIS TYPE OF WORK, WHO MUST BE KNOWLEDGEABLE OF THE REQUIREMENTS OF THE LOCAL CODES AND OF THE DEVELOPING THE DRAWINGS TO COMPLETE THE WORKS, INCLUDING ADVISING THE CLIENT OF ANY ADDITIONAL ELEMENTS THAT THESE DRAWINGS DO NOT SHOW. ELECTRICAL & PLUMBING WORKS, JOINERY FINISHING, ETC., EXTERNAL WORKS, DECORATION, ETC & PROVIDING COSTS).

Existing Site Plan

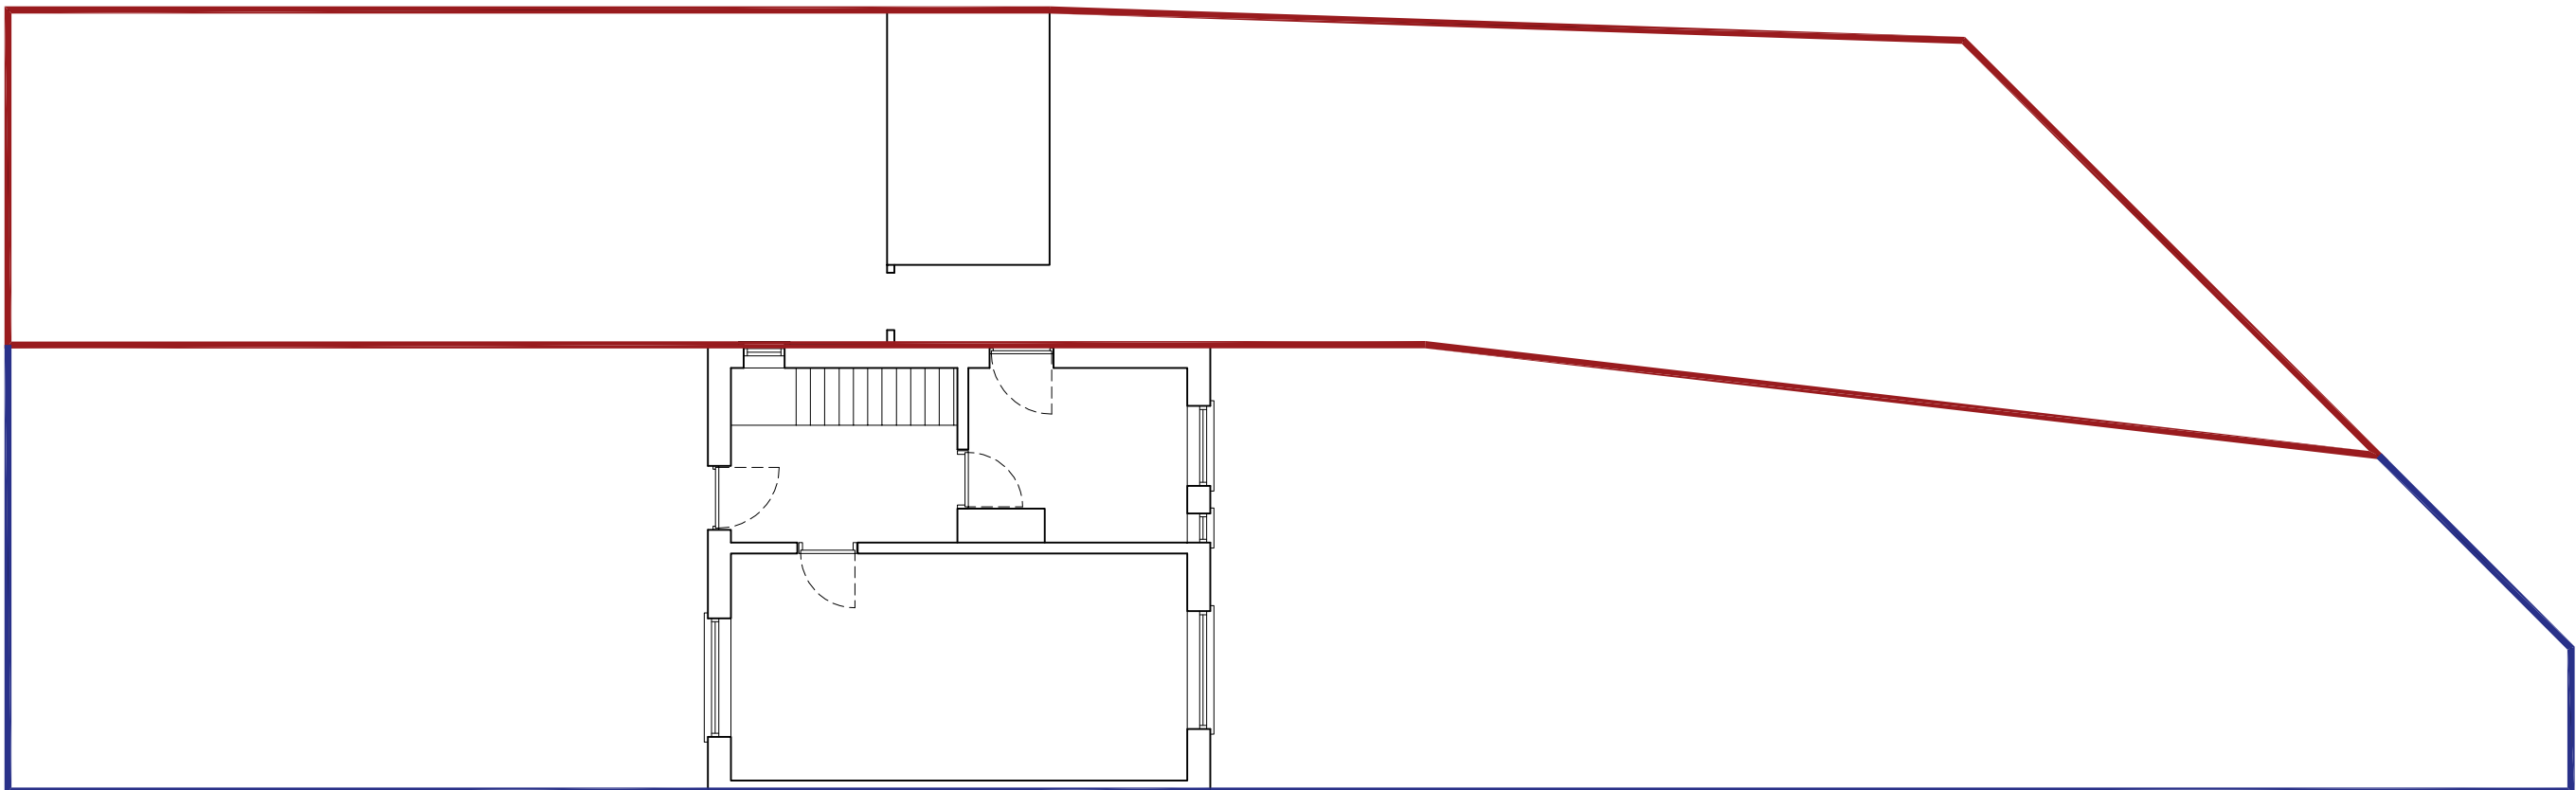

Proposed Site Plan

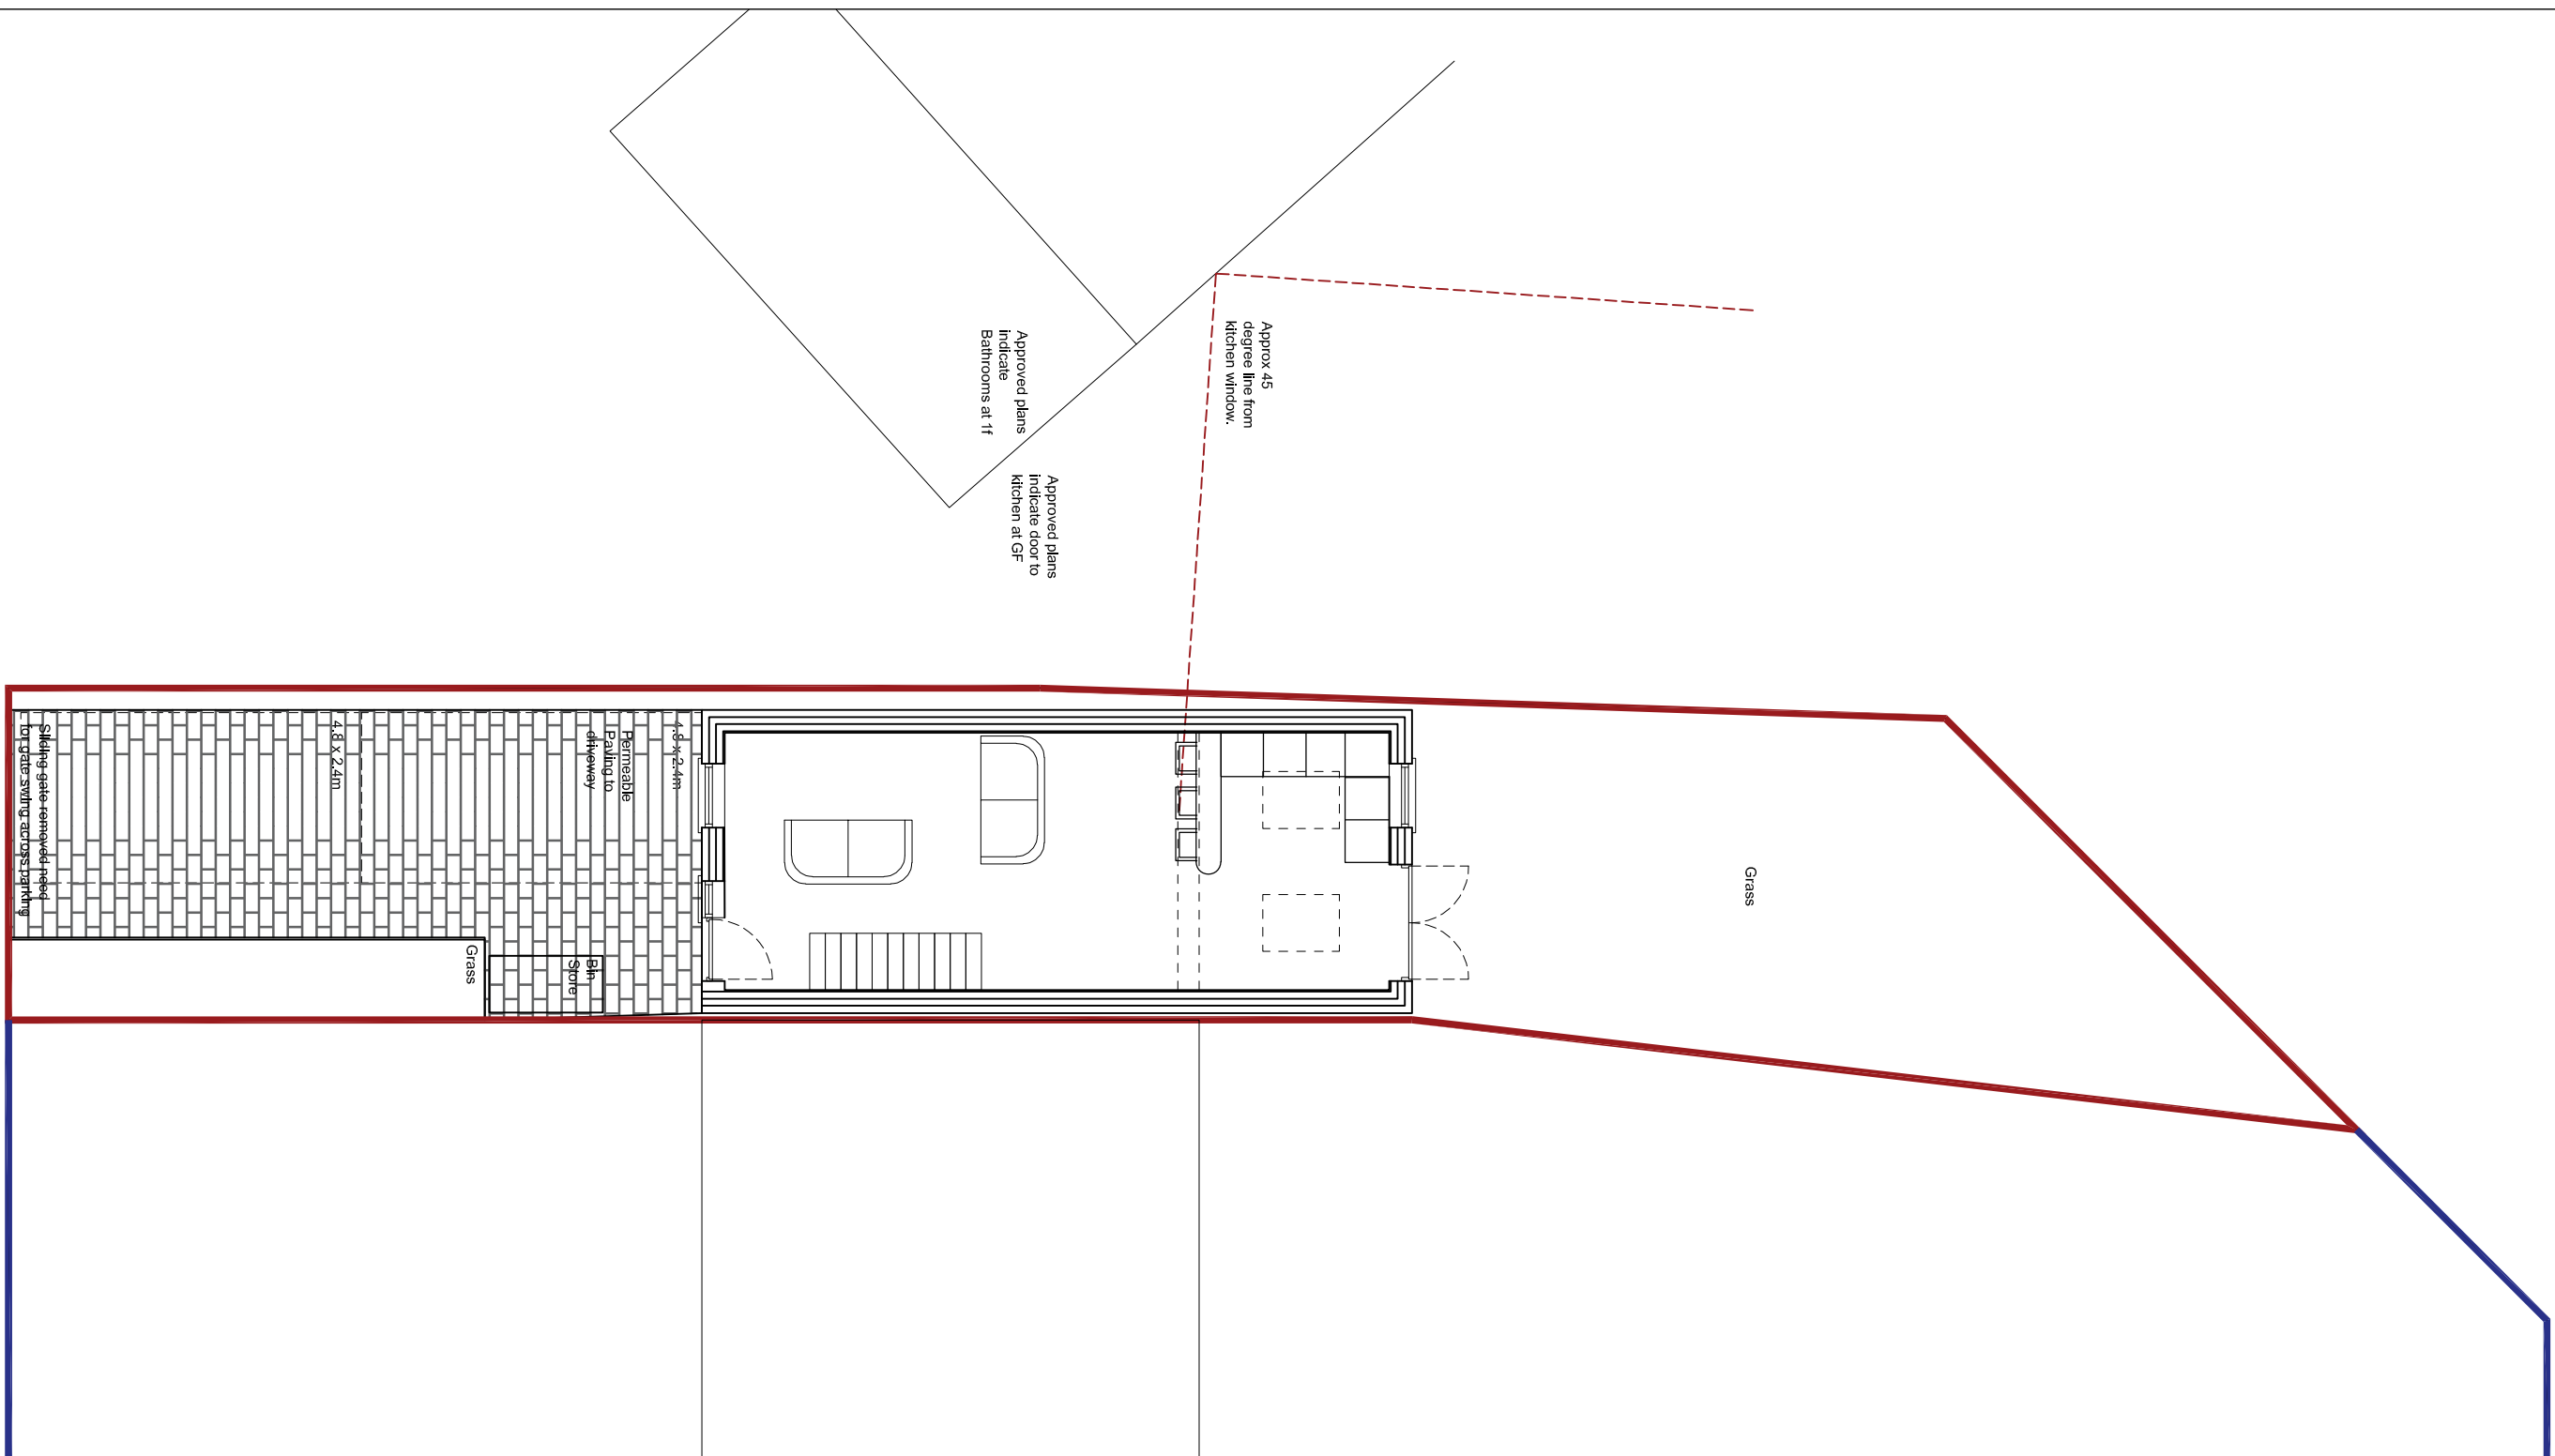

Chick	By	Reference	Date	Row
1	N	-	-	-
2	M	-	-	-
3	L	-	-	-
4	X	-	-	-
5	J	-	-	-
6	H	-	-	-
7	G	-	-	-
8	F	-	-	-
9	E	-	-	-
10	D	-	-	-
11	C	-	-	-
12	B	-	-	-
13	A	-	-	-



Copyright: All rights reserved.
This training manual and the accompanying materials are the property of the publisher and are not to be reproduced without permission.
This training manual may not be sold, lent, loaned, or otherwise used without the publisher's written permission.

Land at 3 Million Avenue, Whiston, Merseyside L35 2XY

Drawing title	Scale as A1
Site Plans	1:100
Scale	Scale as A3
date	1/2010
PLANNING	
200 Yds	Drawn by
A071	PL-02
	Revision
	B