


Notes


THIS DRAWING HAS BEEN PREPARED FOR THE SOLE PURPOSE OF OBTAINING PLANNING AND/OR BUILDING REGULATIONS APPROVAL, AND CANNOT SOLELY BE RELIED UPON FOR OBTAINING FULL QUOTATIONS FOR CONSTRUCTION. THE DRAWING DOES NOT CONSTITUTE THE COMPLETE FULL DESIGN, IT IS THE RESPONSIBILITY OF THE HOME OWNER TO USE A CONTRACTOR WHO MUST BE KNOWLEDGEABLE IN THIS TYPE OF WORK, WHO MUST BE KNOWLEDGEABLE IN THE RELATED BUILDING REGULATIONS IS CAPABLE OF DEVELOPING THE DRAWINGS TO COMPLETE THE ADDITIONAL ELEMENTS THAT THESE DRAWINGS DO NOT SHOW, I.E. ELECTRICAL, PLUMBING WORKS, JOINERY FINISHING ITEMS, EXTERNAL WORKS, DECORATION ETC. & PROVIDING COSTS).

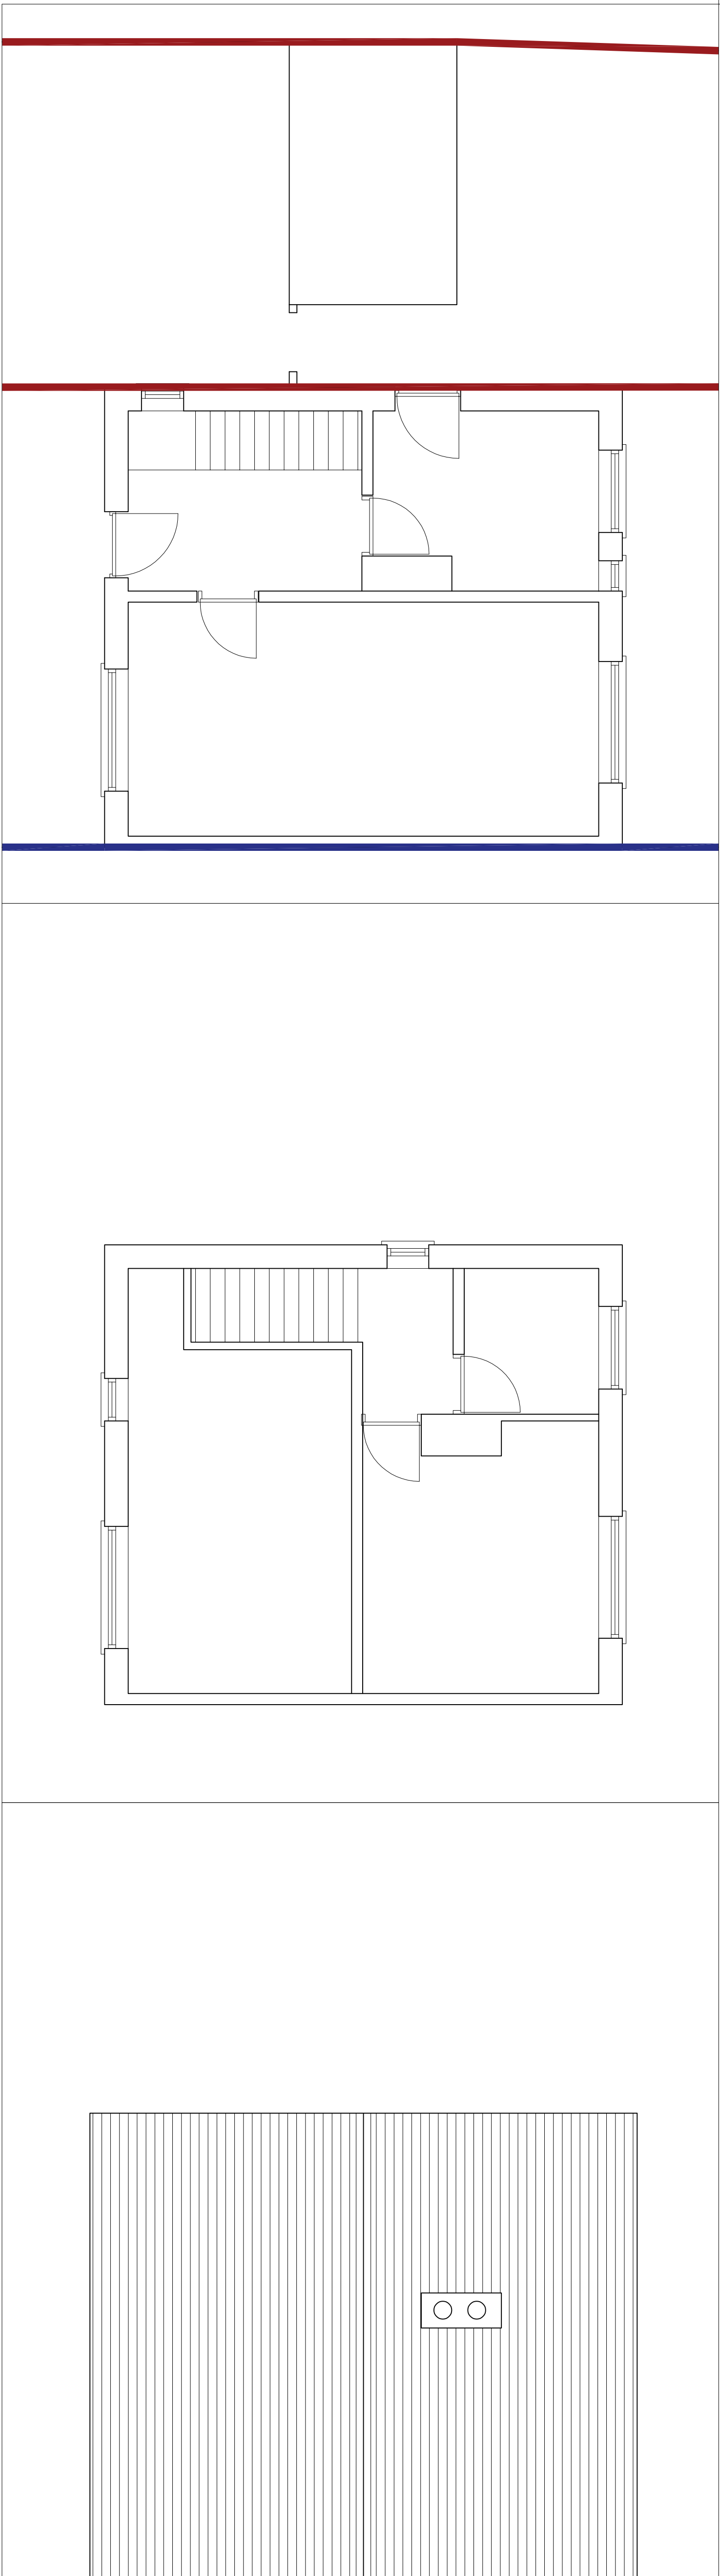

Ground Floor Plan

First Floor Plan

Roof Plan

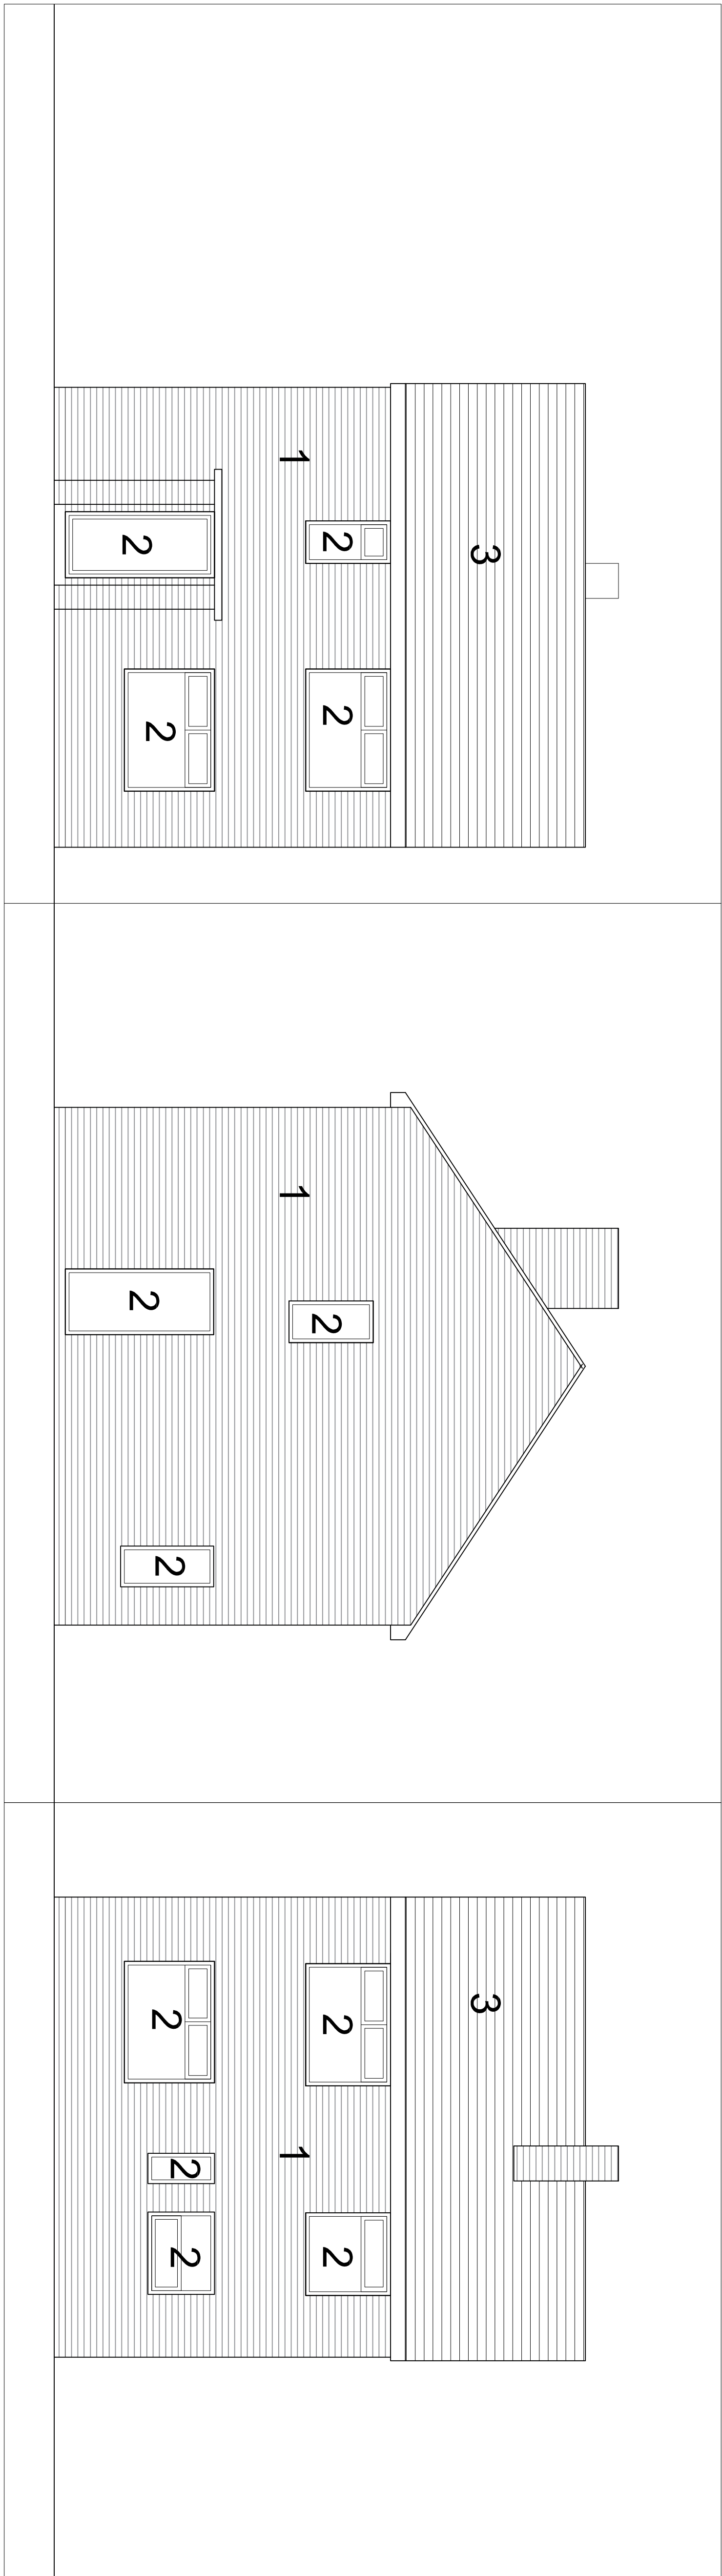

Front Elevation


Side Elevation

Rear Elevation

KEY

- 1 - Brick
- 2 - UPVC Windows & Doors
- 3 - Concrete Roof Tiles

Row	Date	Refraction	Wave	By	Check
1					
2					
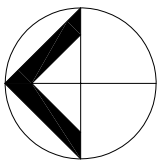

North Point



Copyright: All rights reserved. This drawing must not be reproduced without permission. The drawing is made to be scaled. Proportions are indicative unless specified.	
3 Million Avenue, Whistler, Prescott, Merseyside L35 2XX	
Drawing title	Scale as A1
Existing Plans & Elevations	1:50
Station	Scale as A3
date	1:100
PLANNING	
Job No.	Draw No.
A071	PL-03
	Revision
	-