



Existing Front Elevation (C)
Scale 1:100



Proposed Front Elevation (C)
Scale 1:100



Existing Side Elevation (D)
Scale 1:100



Proposed Side Elevation (D)
Scale 1:100

All dimensions to be checked on site.

BRICK:
Facing brick, colour tbc, spec tbc, all to LAPO approval

RENDER:
Render to match existing, colour tbc. spec tbc. all to LAPO approval.

WINDOWS:
All proposed windows to be double glazed composite windows. colour grey, all to LAPO approval



BIFOLD DOORS:
Bi-fold doors to be UPVC double glazed panel doors, colour grey, all to LAPO approval.

PATIO DOORS:
Patio doors to be UPVC double glazed panel doors, colour grey, all to LAPO approval.

FLAT ROOF:
Flat roof to be single ply membrane, colour to be grey, all to LAPO approval.

ROOFLIGHT LANTERN:
Lantern to be aluminum double glazed, colour to be grey, all to LAPO approval.

RAINWATER GOODS:
All existing rainwater goods to be replaced with UPVC, colour to be Grey. All fascias/ soffits to be white, all to LAPO approval.

 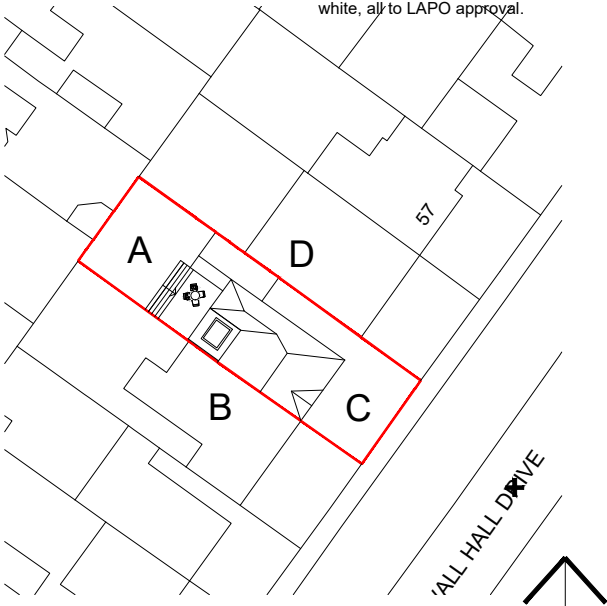

Site.	53 Thingwall Hall Drive
Drawing Title	Existing, Proposed Elevations
Dwg. no	THD - 004
Date	November 2024
Scale	1:100 @ A3
Rev	