

All dimensions to be checked on site.

BRICK:
Facing brick, colour tbc, spec tbc,
all to LAPO approval

RENDER:
Render to match existing, colour
tbc. spec tbc. all to LAO approval.

WINDOWS:
All proposed windows to be
double glazed composite
windows. colour grey, all to LAPO
approval


BIFOLD DOORS:
Bi-fold doors to be UPVC double
glazed panel doors, colour grey,
all to LAPO approval.

PATIO DOORS:
Patio doors to be UPVC double
glazed panel doors, colour grey,
all to LAPO approval.


FLAT ROOF:
Flat roof to be single ply
membrane, colour to be grey, all
to LAPO approval.

ROOFLIGHT LANTERN:
Lantern to be aluminum double
glazed, colour to be grey, all to
LAPO approval.


RAINWATER GOODS:
All existing rainwater goods to be
replaced with UPVC, colour to be
Grey. All fascias/ soffits to be
white, all to LAPO approval.

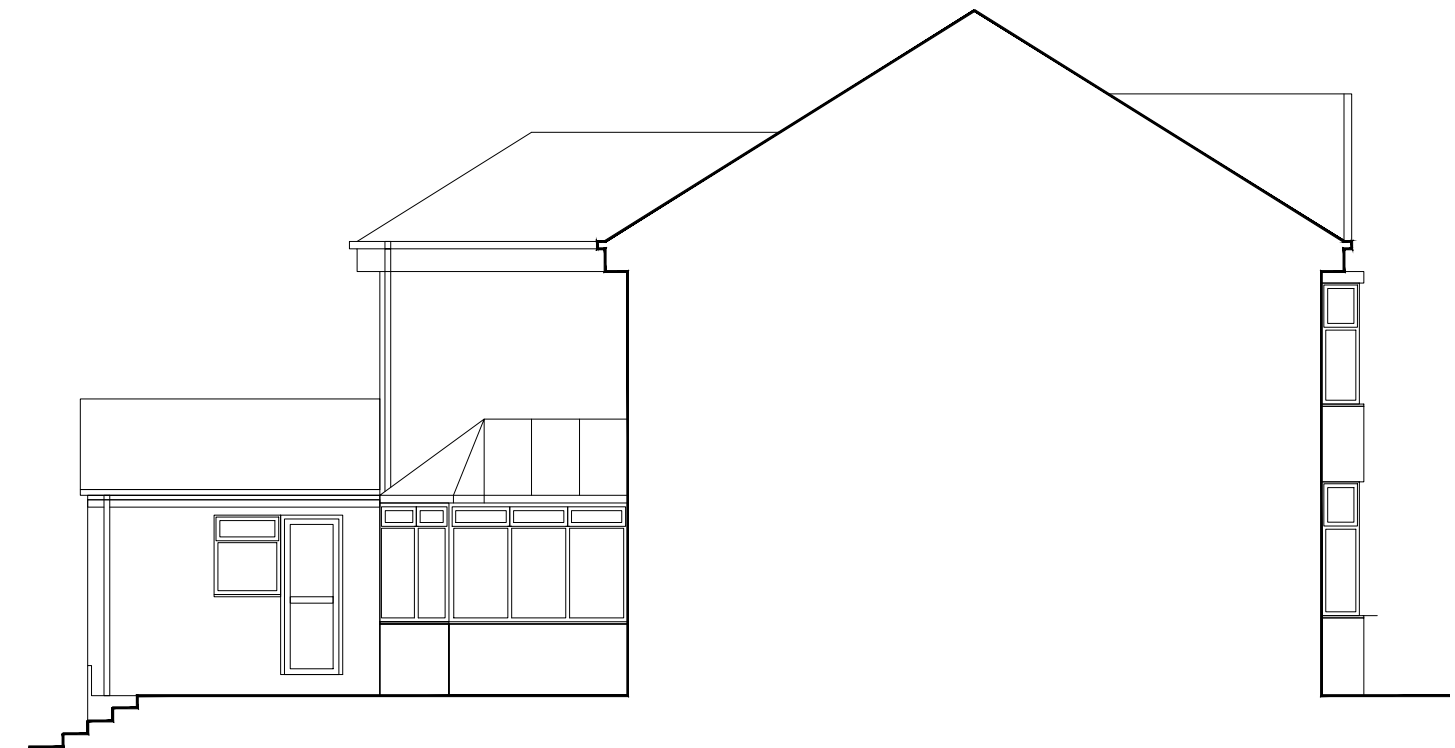

Existing Side Elevation (B)
Scale 1:100

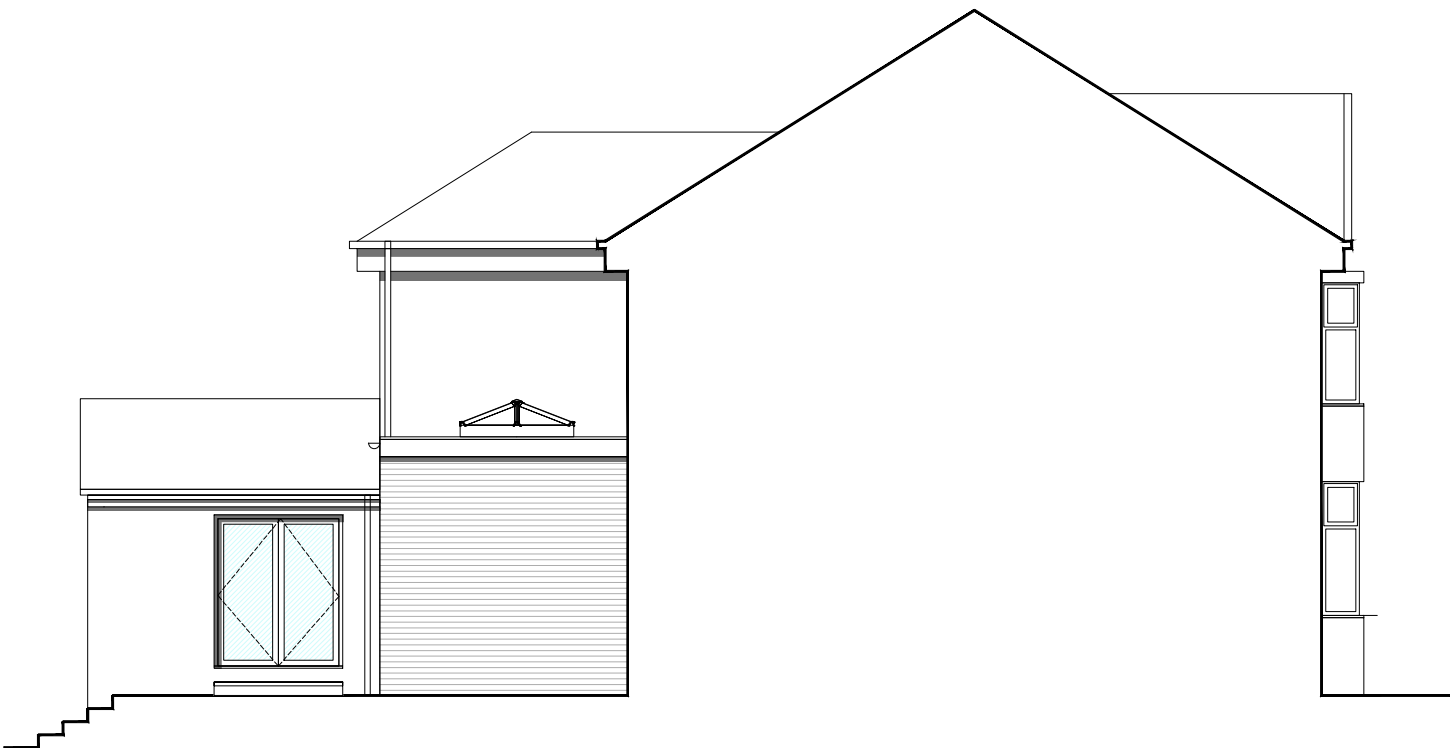



Proposed Side Elevation (B)
Scale 1:100

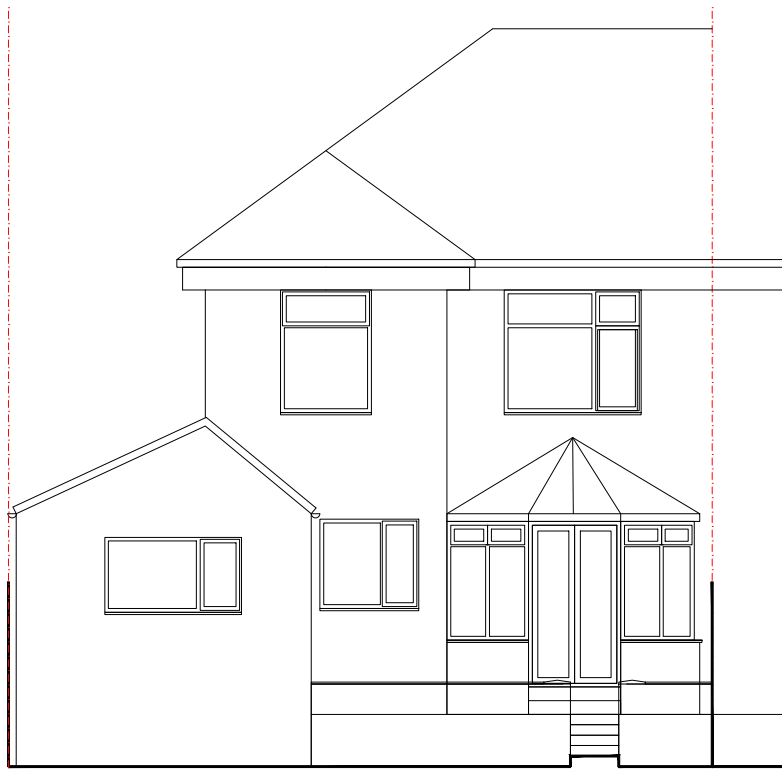

Existing Rear Elevation (A)
Scale 1:100



Proposed Rear Elevation (A)
Scale 1:100

 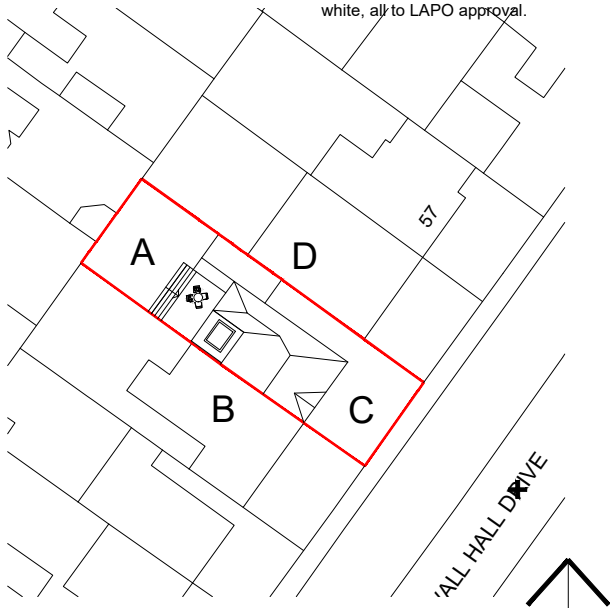

Site.	53 Thingwall Hall Drive
Drawing Title	Existing, Proposed Elevations
Dwg. no	THD - 003
Date	November 2024
Scale	1:100 @ A3
Rev	