




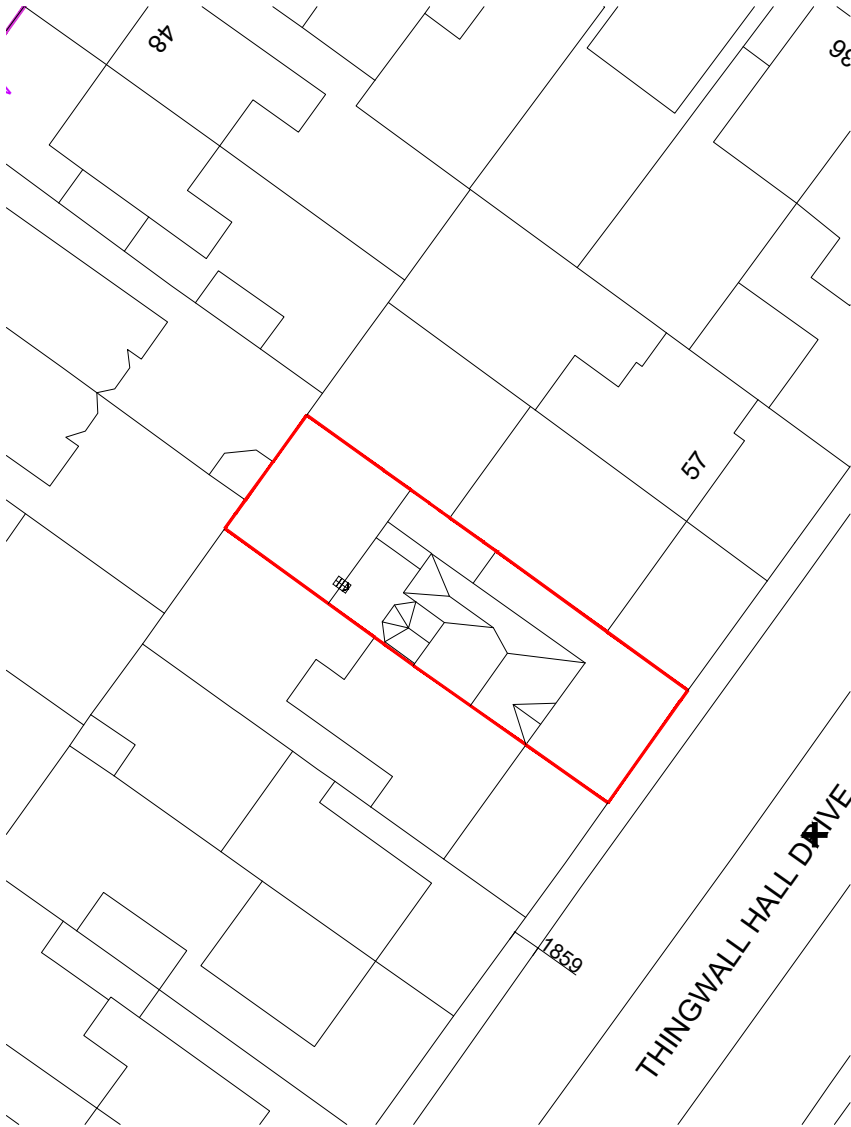

Existing Site Plan
Scale 1:500

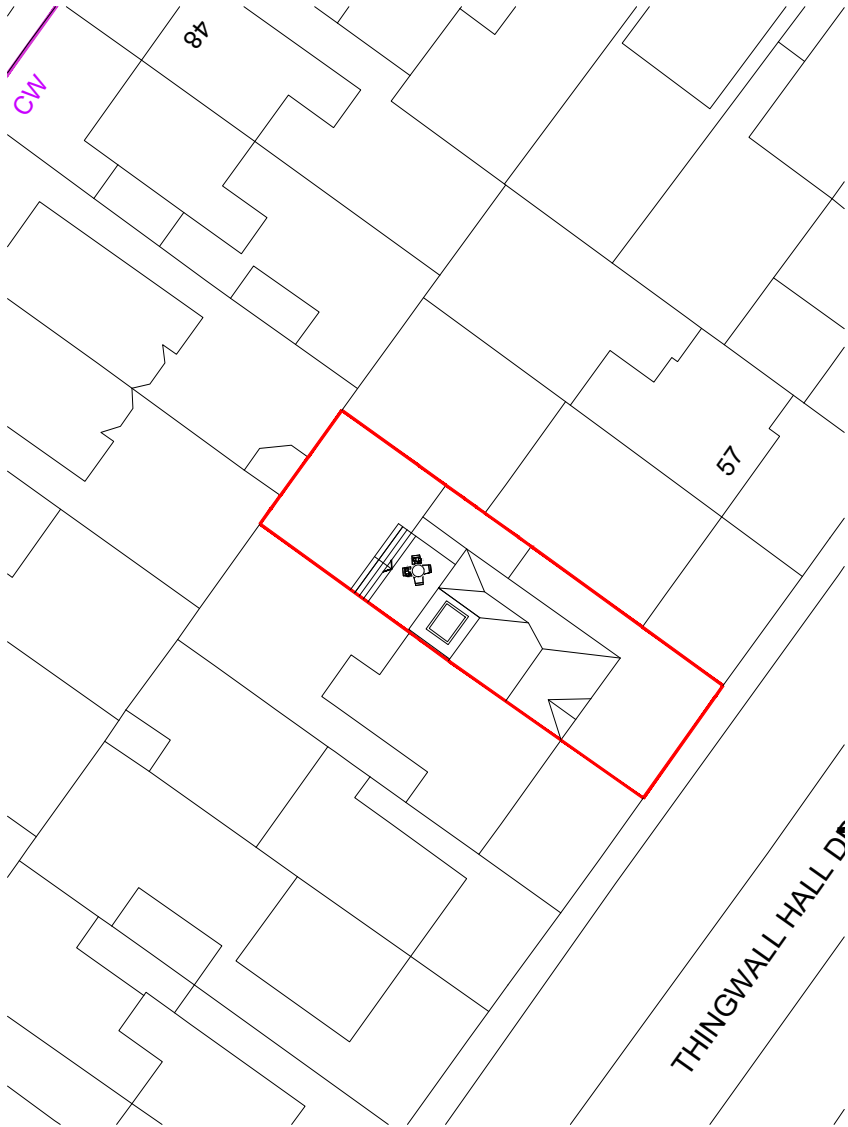


Proposed Site Plan
Scale 1:500

 

○ Site Boundary



Location Plan
Scale 1:1250

 

Site.	53 Thingwall Hall Drive
Drawing Title	Site Plan
Dwg. no	THD - 001
Date	November 204
Scale	VARIES @A3
Rev	