



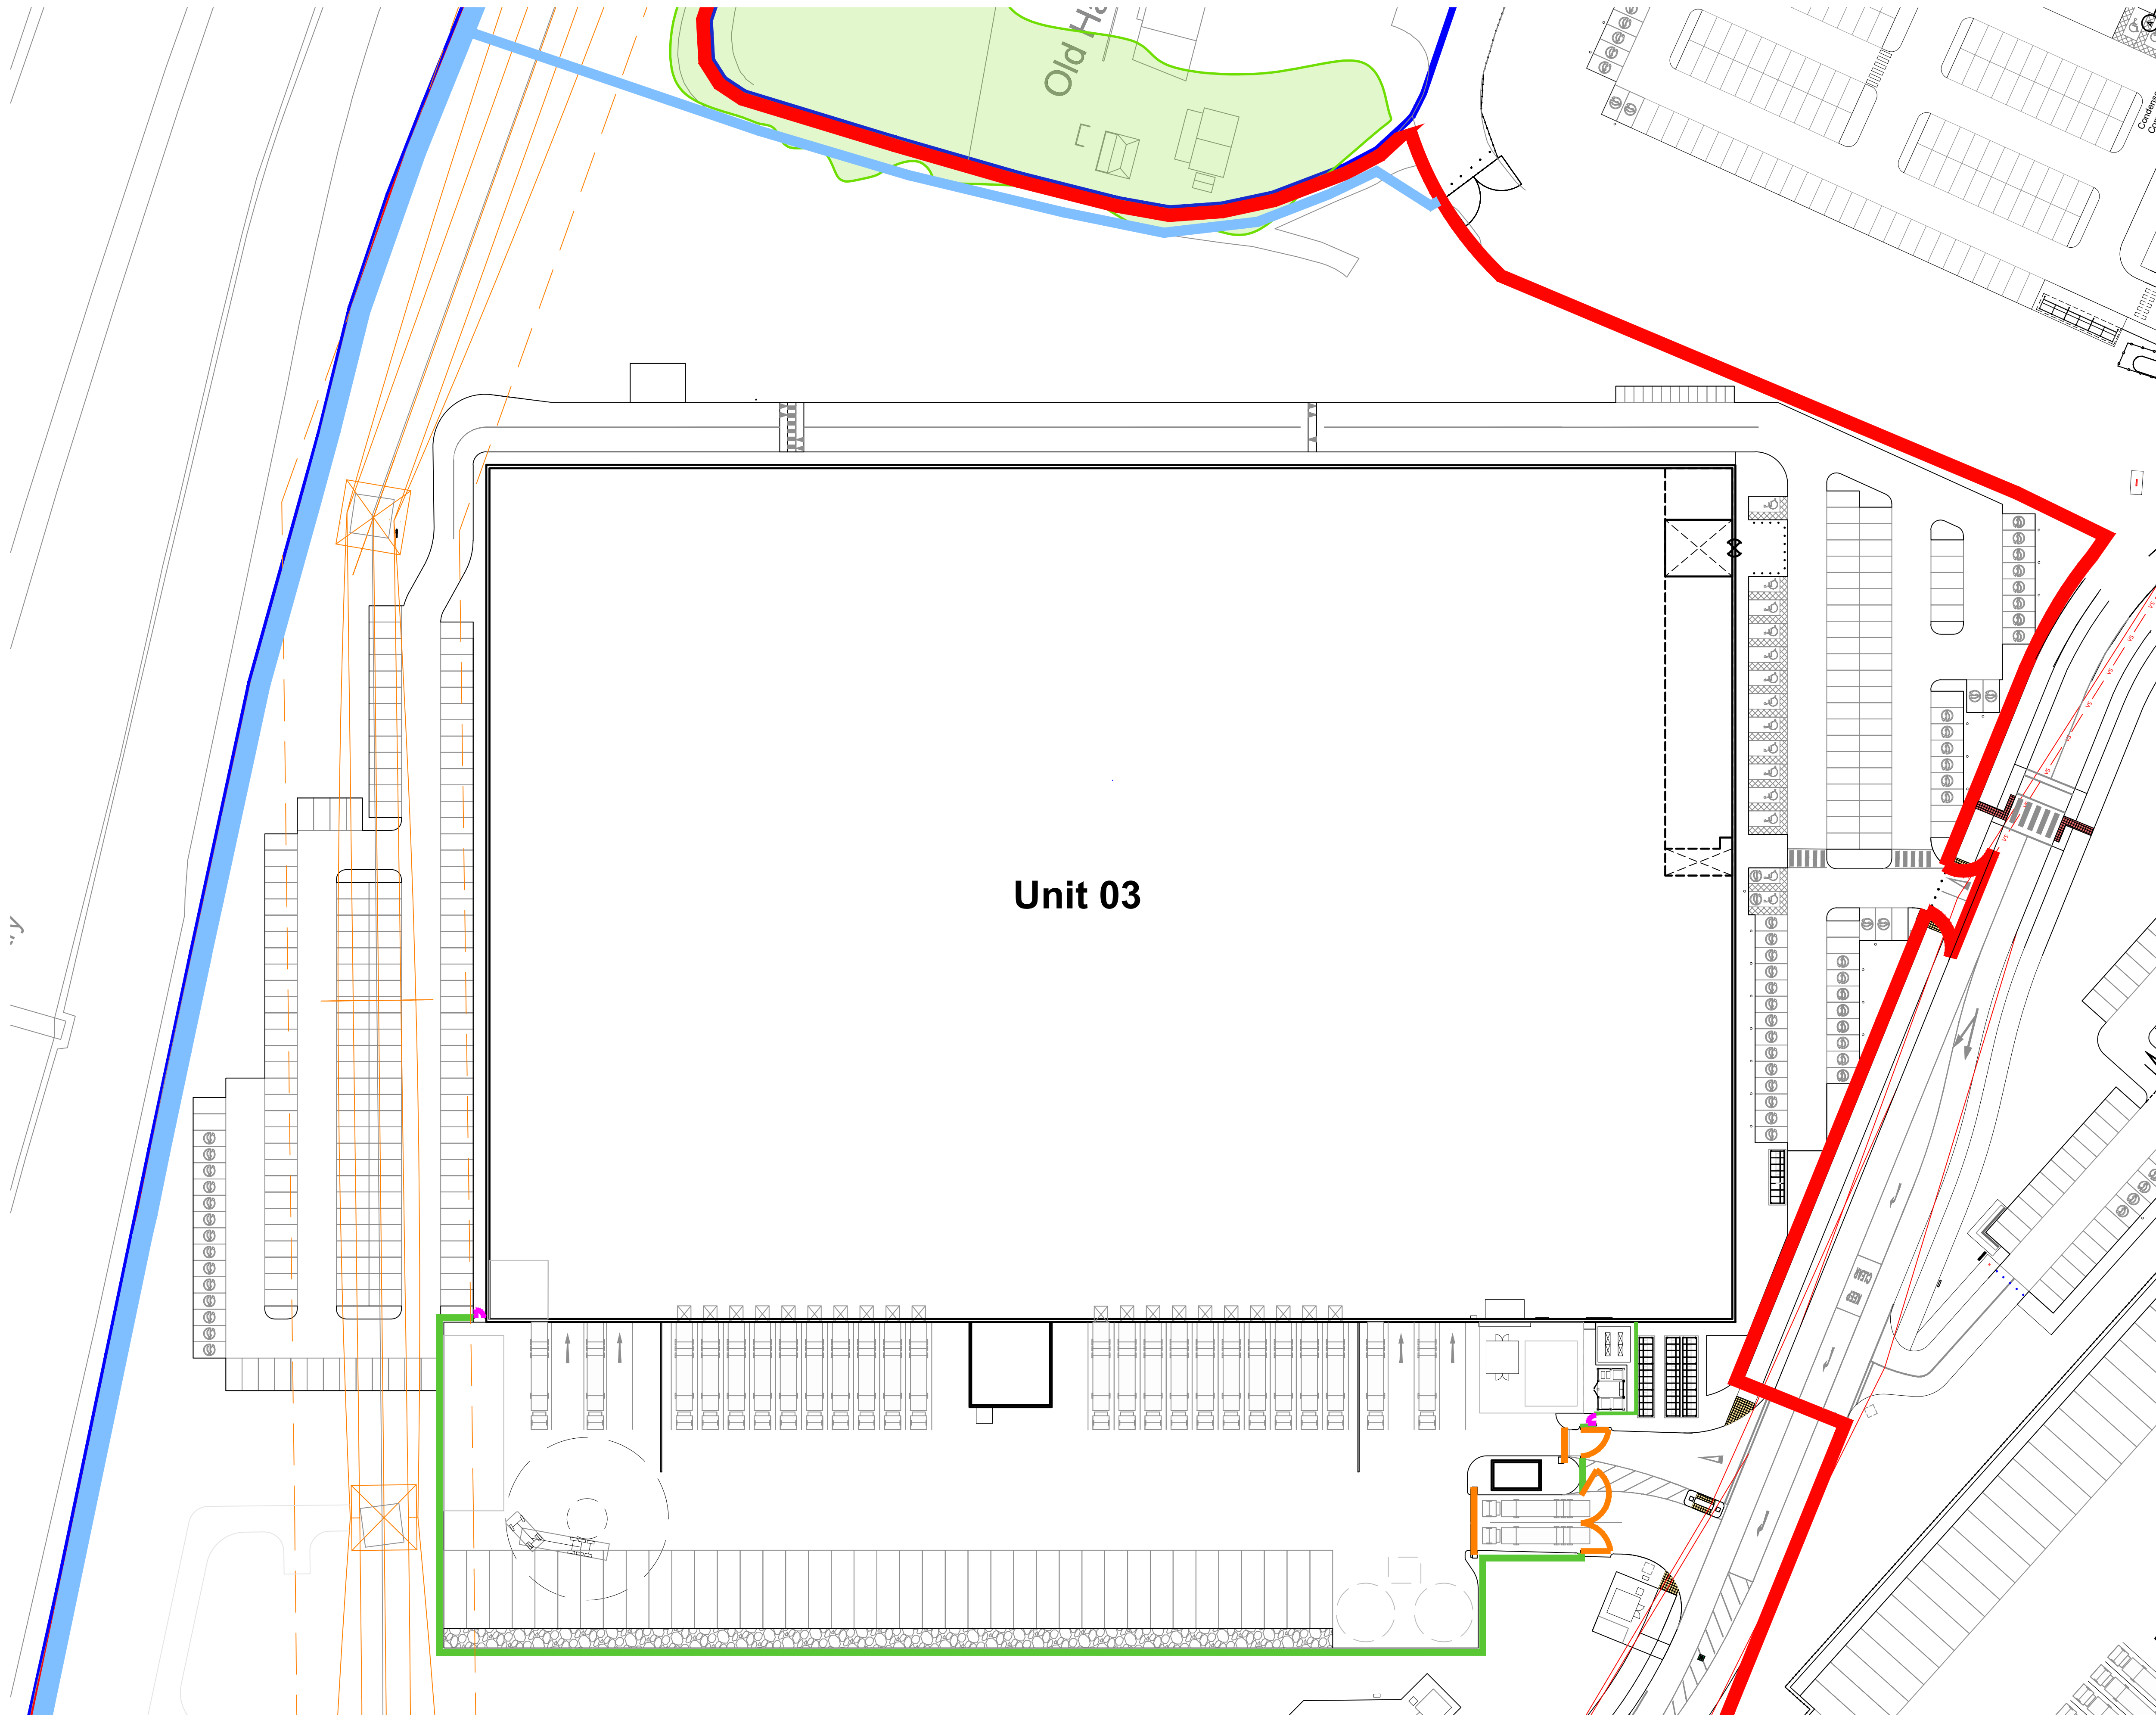


Unit 03 Site Plan
Scale 1:500

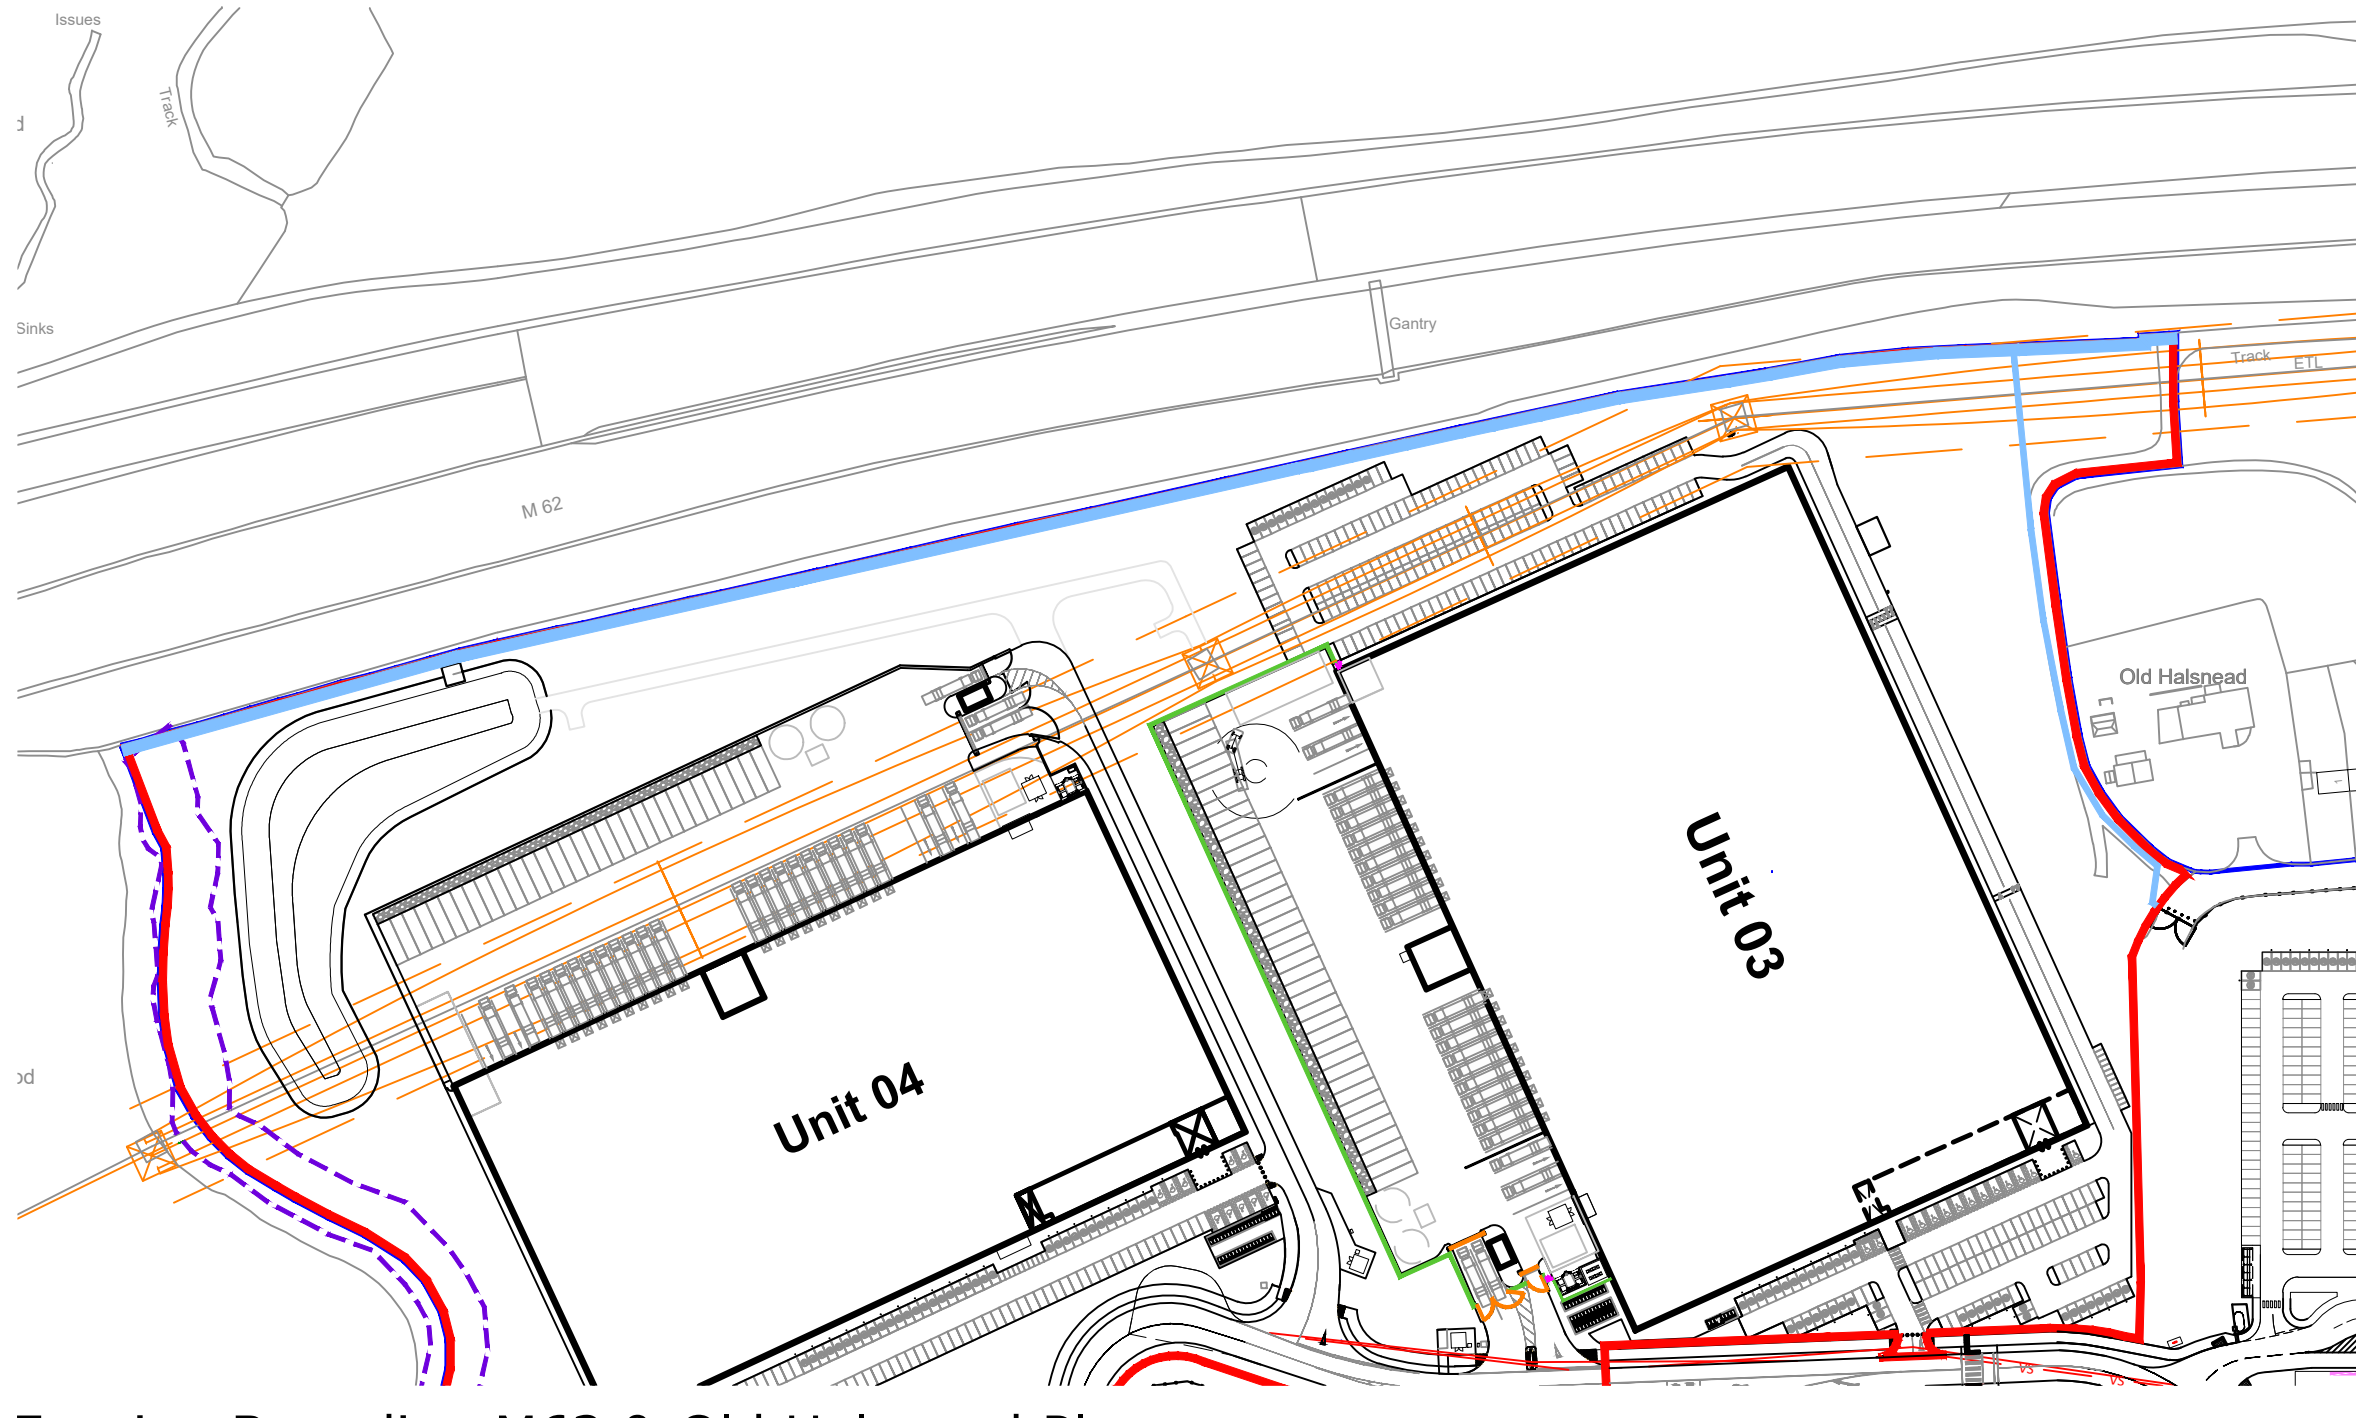


Fencing Bounding M62 & Old Halsnhead Plan
Scale 1:2000

• Dimensions are in millimetres, unless stated otherwise.
• It is the recipient's responsibility to print the document to the correct scale.
• All relevant drawings and specifications should be read in conjunction with this drawing.

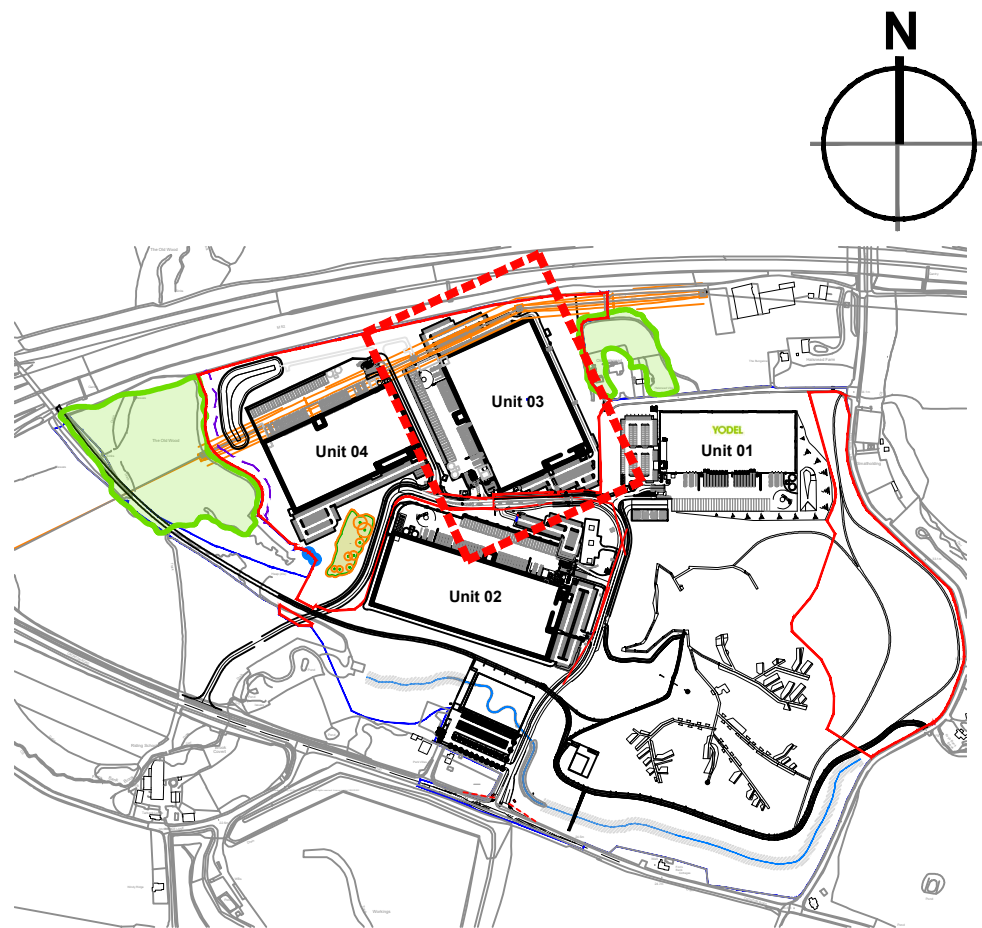


Key Plan
Scale 1:10000


- Masterplan Boundary
- Application Boundary
- Proposed Fencing:
2.4m high, galvanised polyester powder coated paladin security fence
Colour: Green.
- Single and Double Arm Automatic Barrier Gate
- Personnel Gate
Colour: Green.
- 2.4m high Security Access Gate
Colour: Green.
- 2.0m high closeboard timber fencing to the full extent of the boundary adjacent to M62 & around Old Halsnhead. Fence to be set back a minimum of 1m within the boundary. Wildlife holes are required every 10m in the fencing to comply with Condition 36 of the Environmental Sustainability Memorandum.

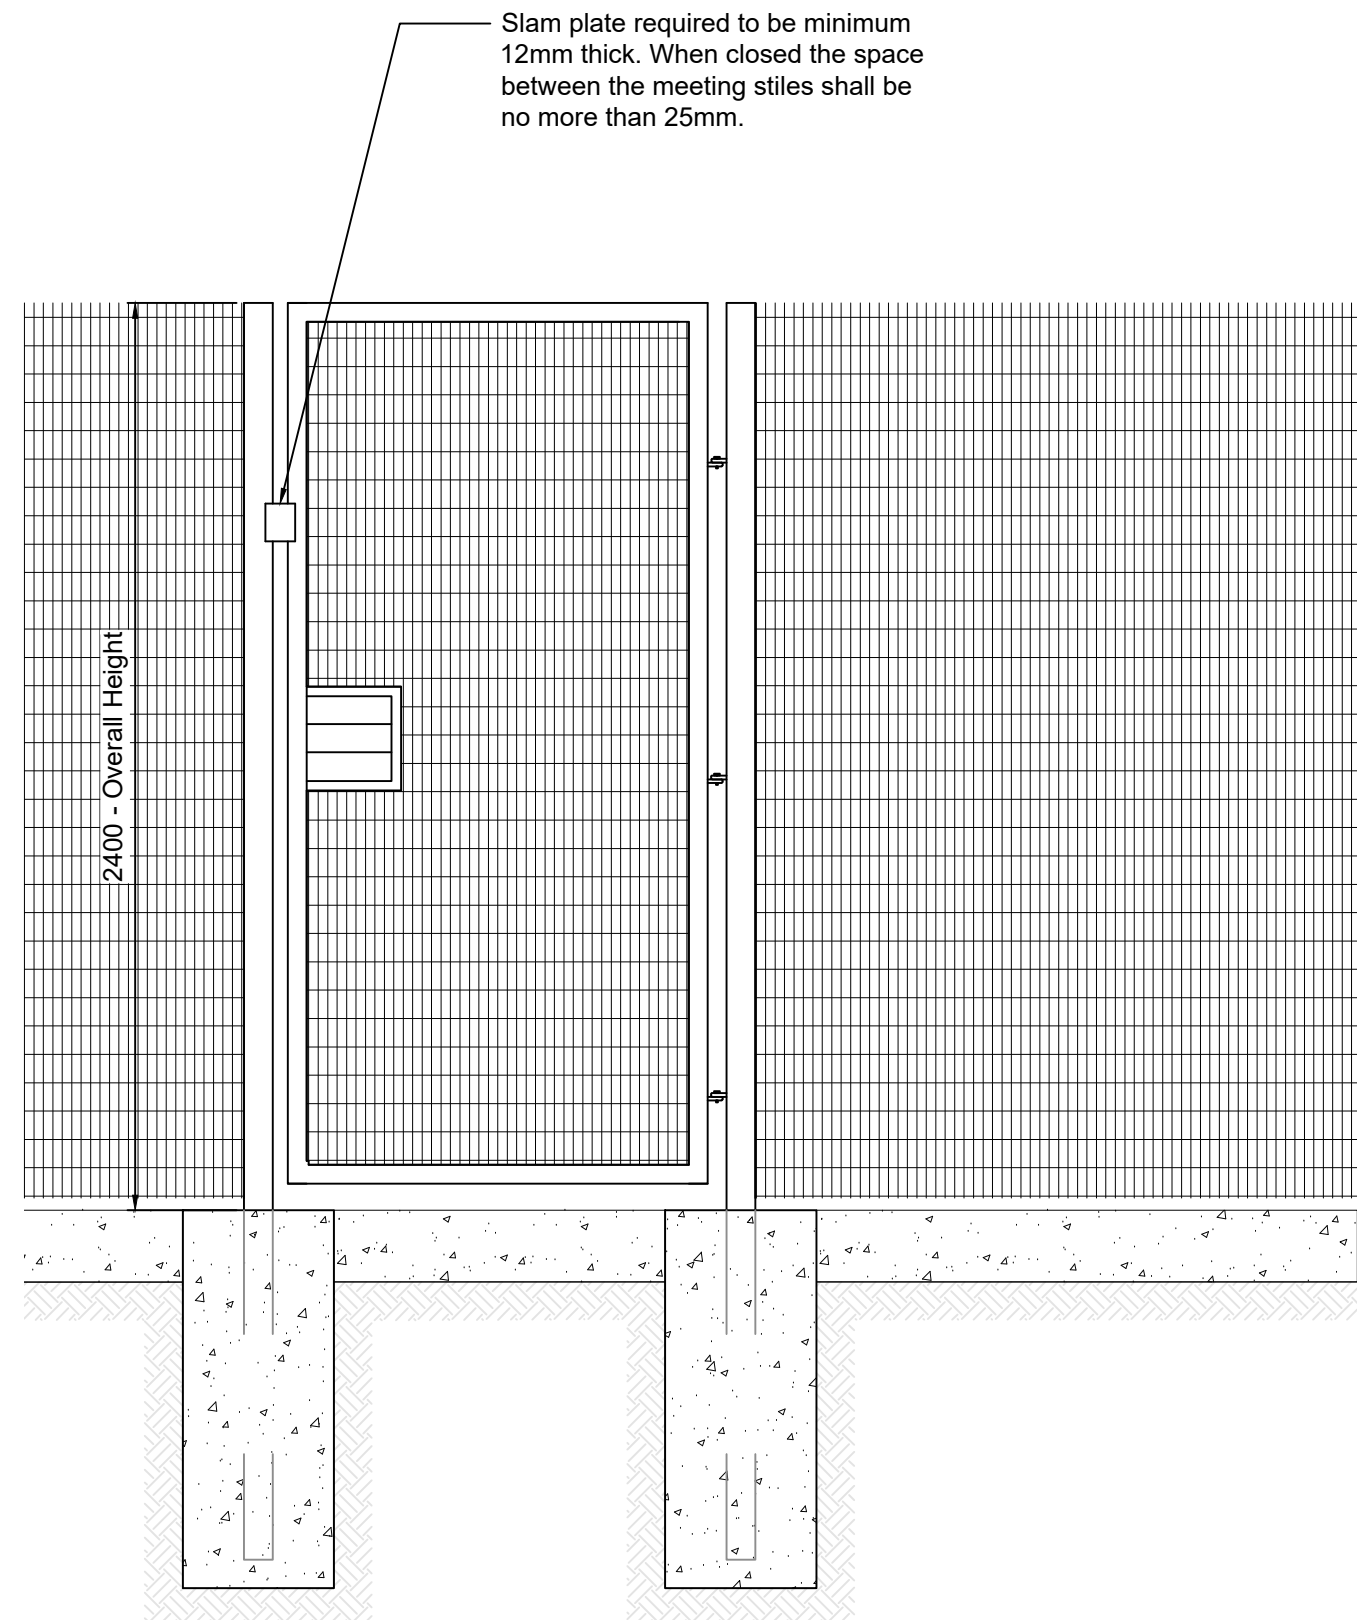


Personnel Security Access Gate Details
Scale 1:20

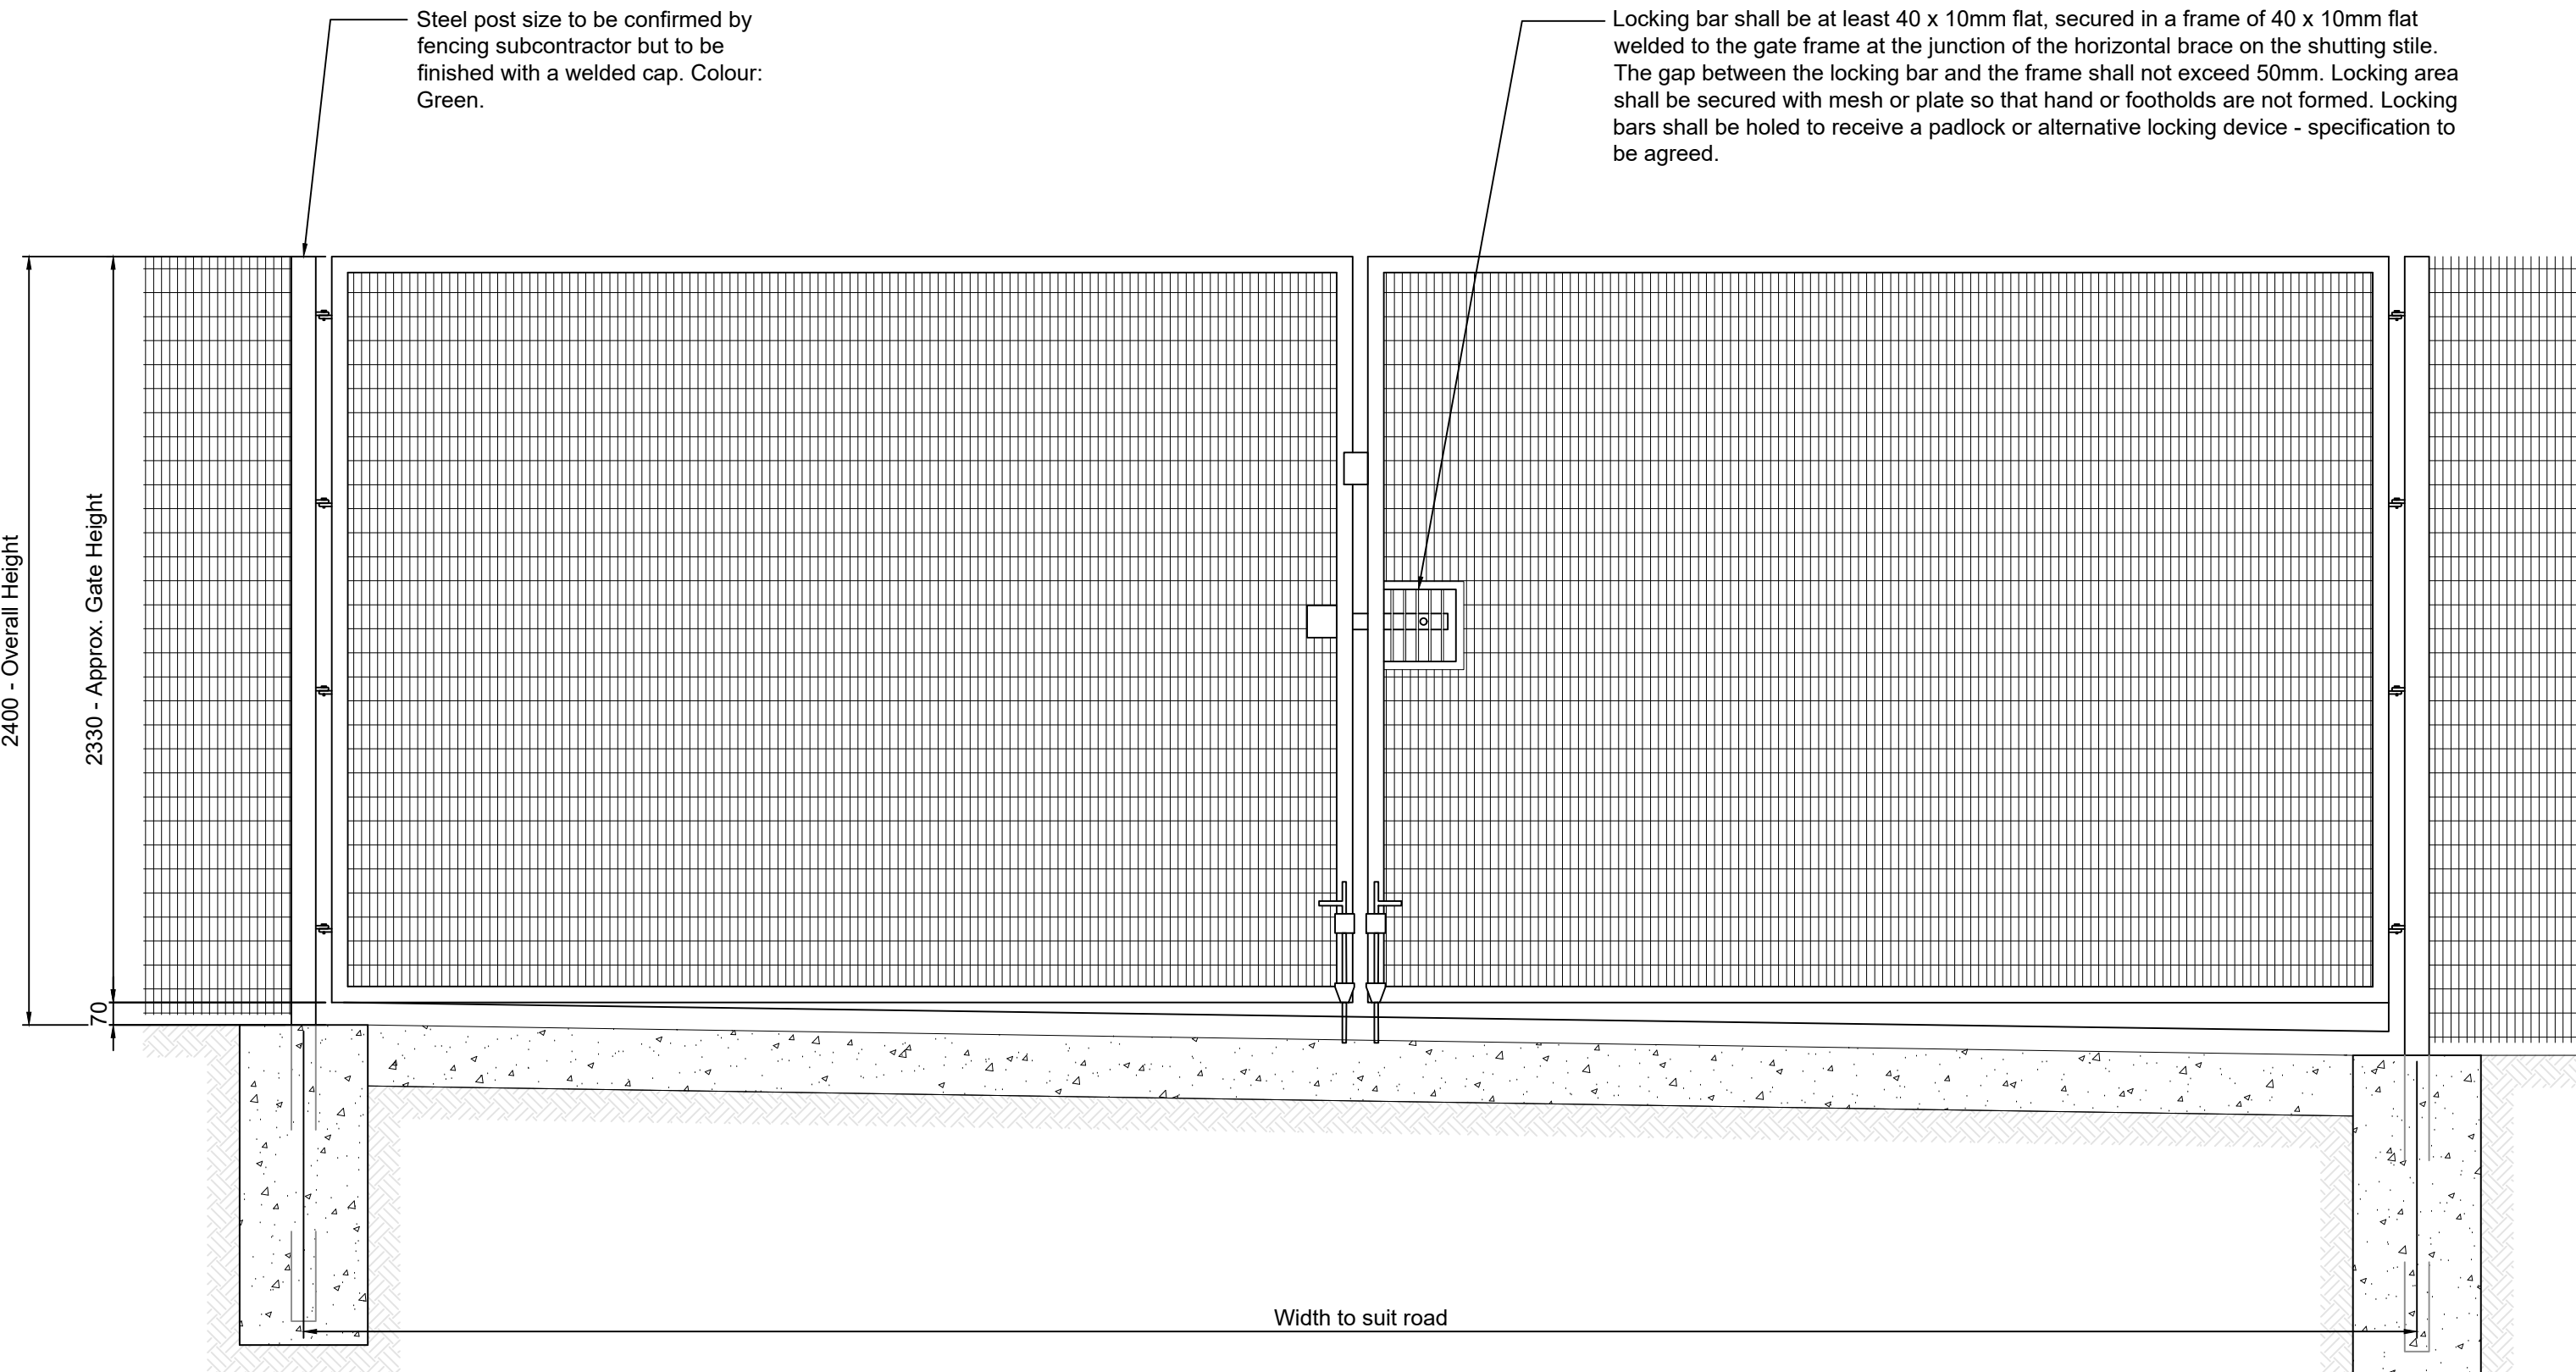

Vehicular Security Access Gate Details
Scale 1:20

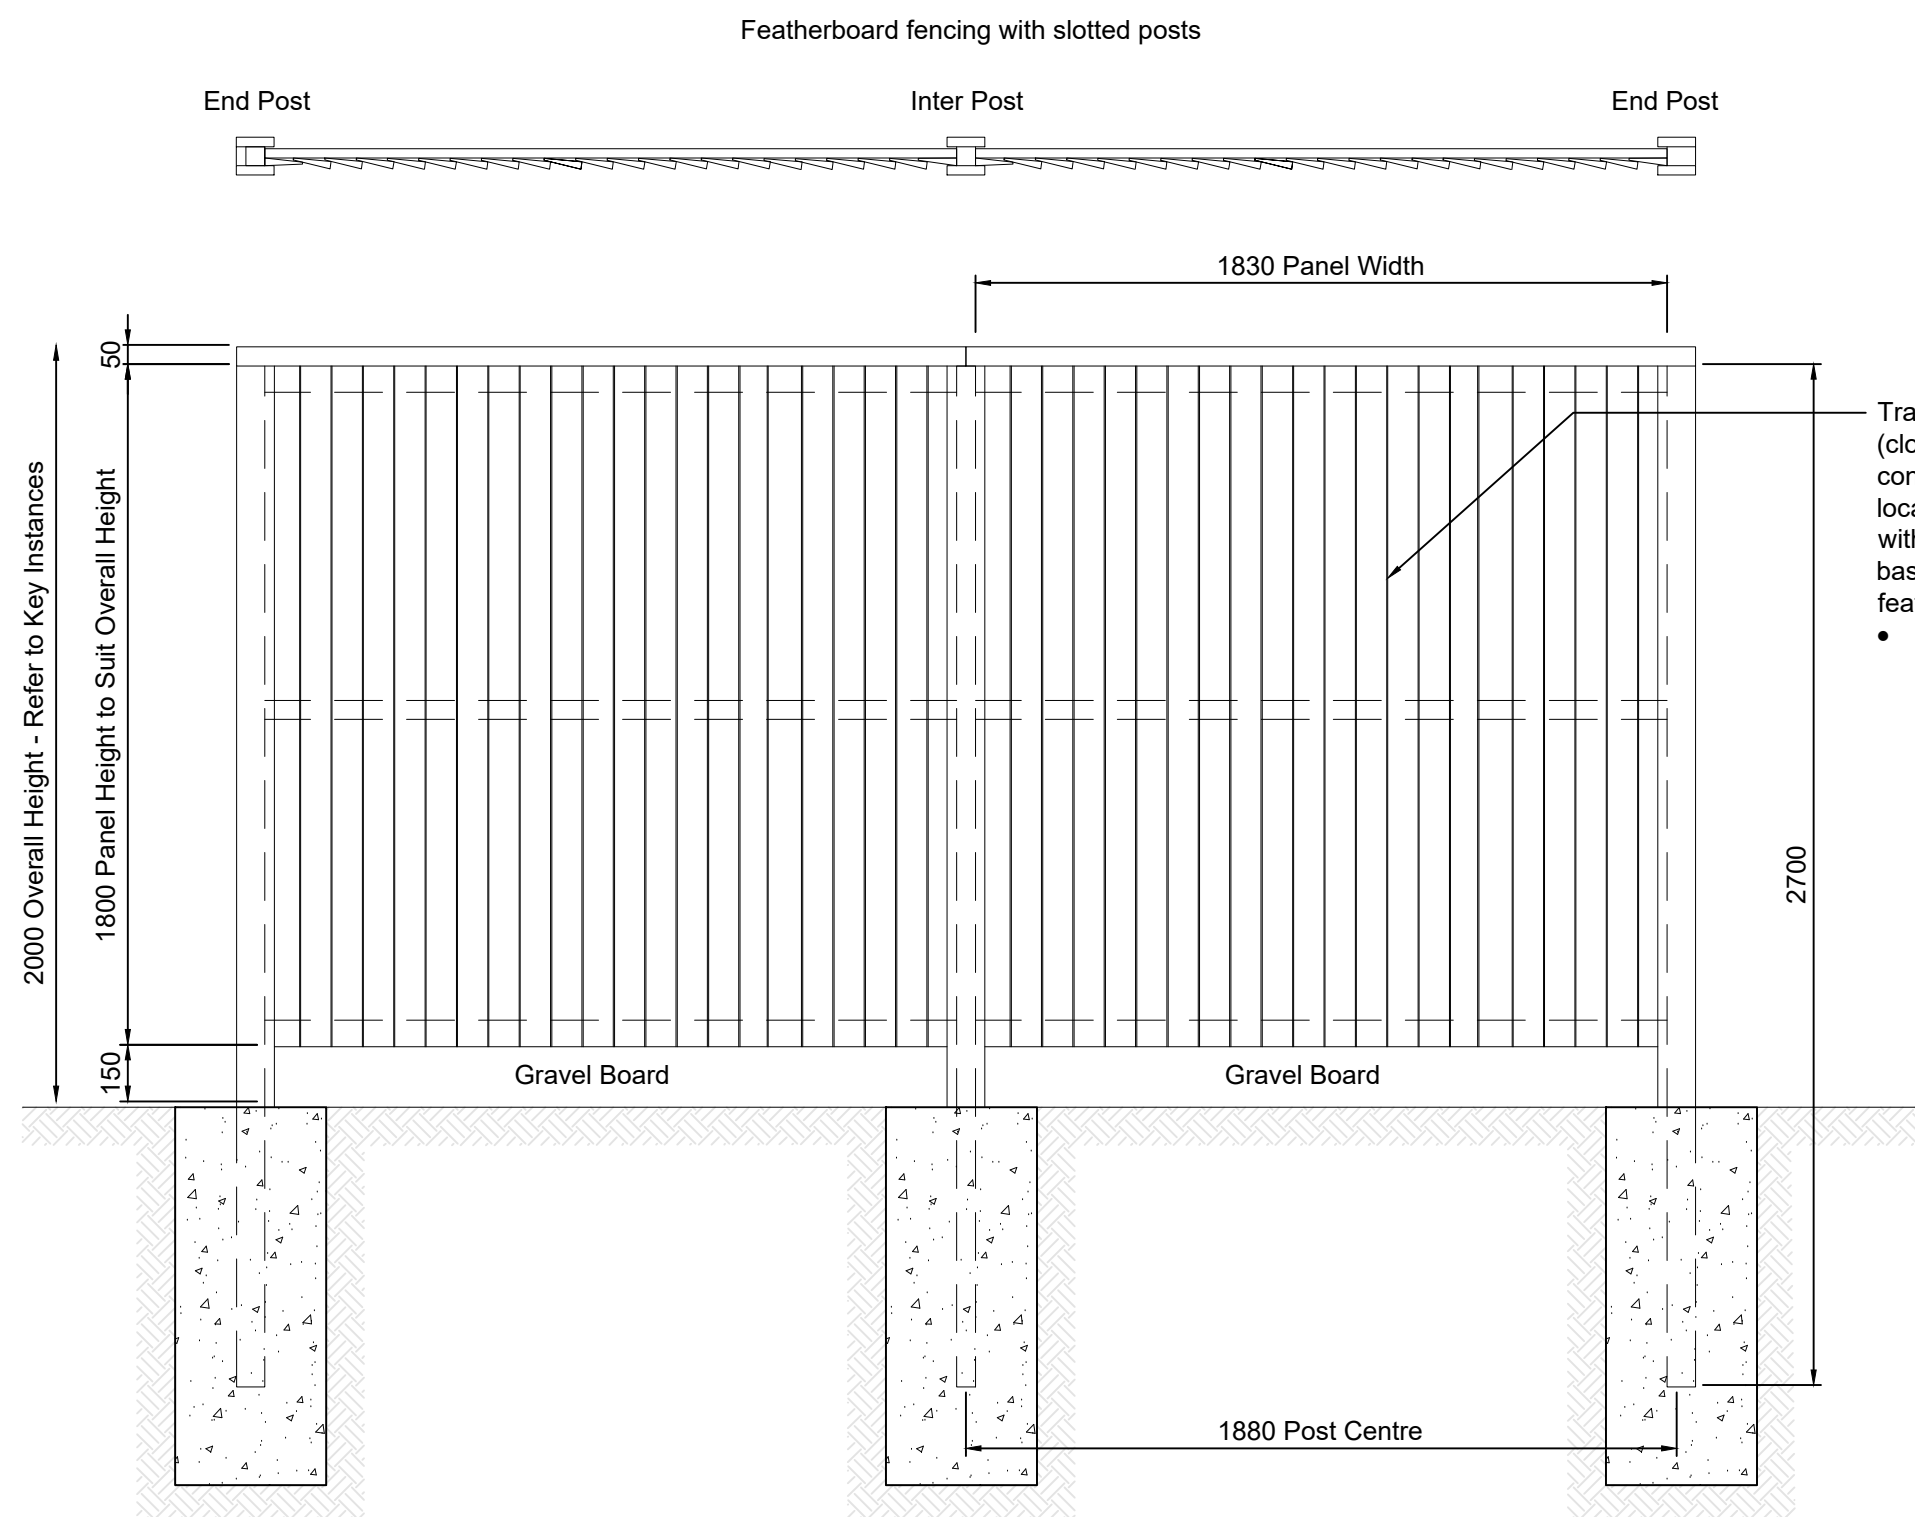

Timber Fence Details
Scale 1:20

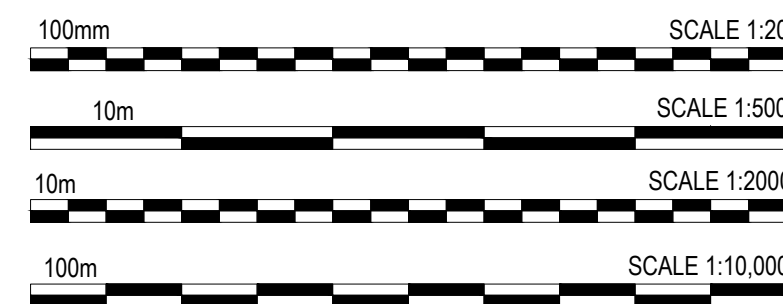

PLANNING

Unit 03, Symmetry Park, Merseyside

Unit 03 Fencing Details

LOD 2 LOI 2

TRITAX SYMMETRY
A TRITAX BIG BOX COMPANY

umc architects
3rd Floor, Manchester Club, 81 King Street, Manchester, M2 4AA
+44 (0)161 413 0550 e info@umcarchitects.com

RIBA Plot Stage: 2 - Concept Design
Document Suitability: S2
Drawn / Checked: DB / DB
Date: 16/11/2023
Scale: As Noted @ A0
UMC Project Number: 22605

02514 - U03004 Planning - RM3 - UMC
Document Reference: 22605 - UMC - XXXX - SI - DR - A 0702
Drawing no: P13
Revision: