



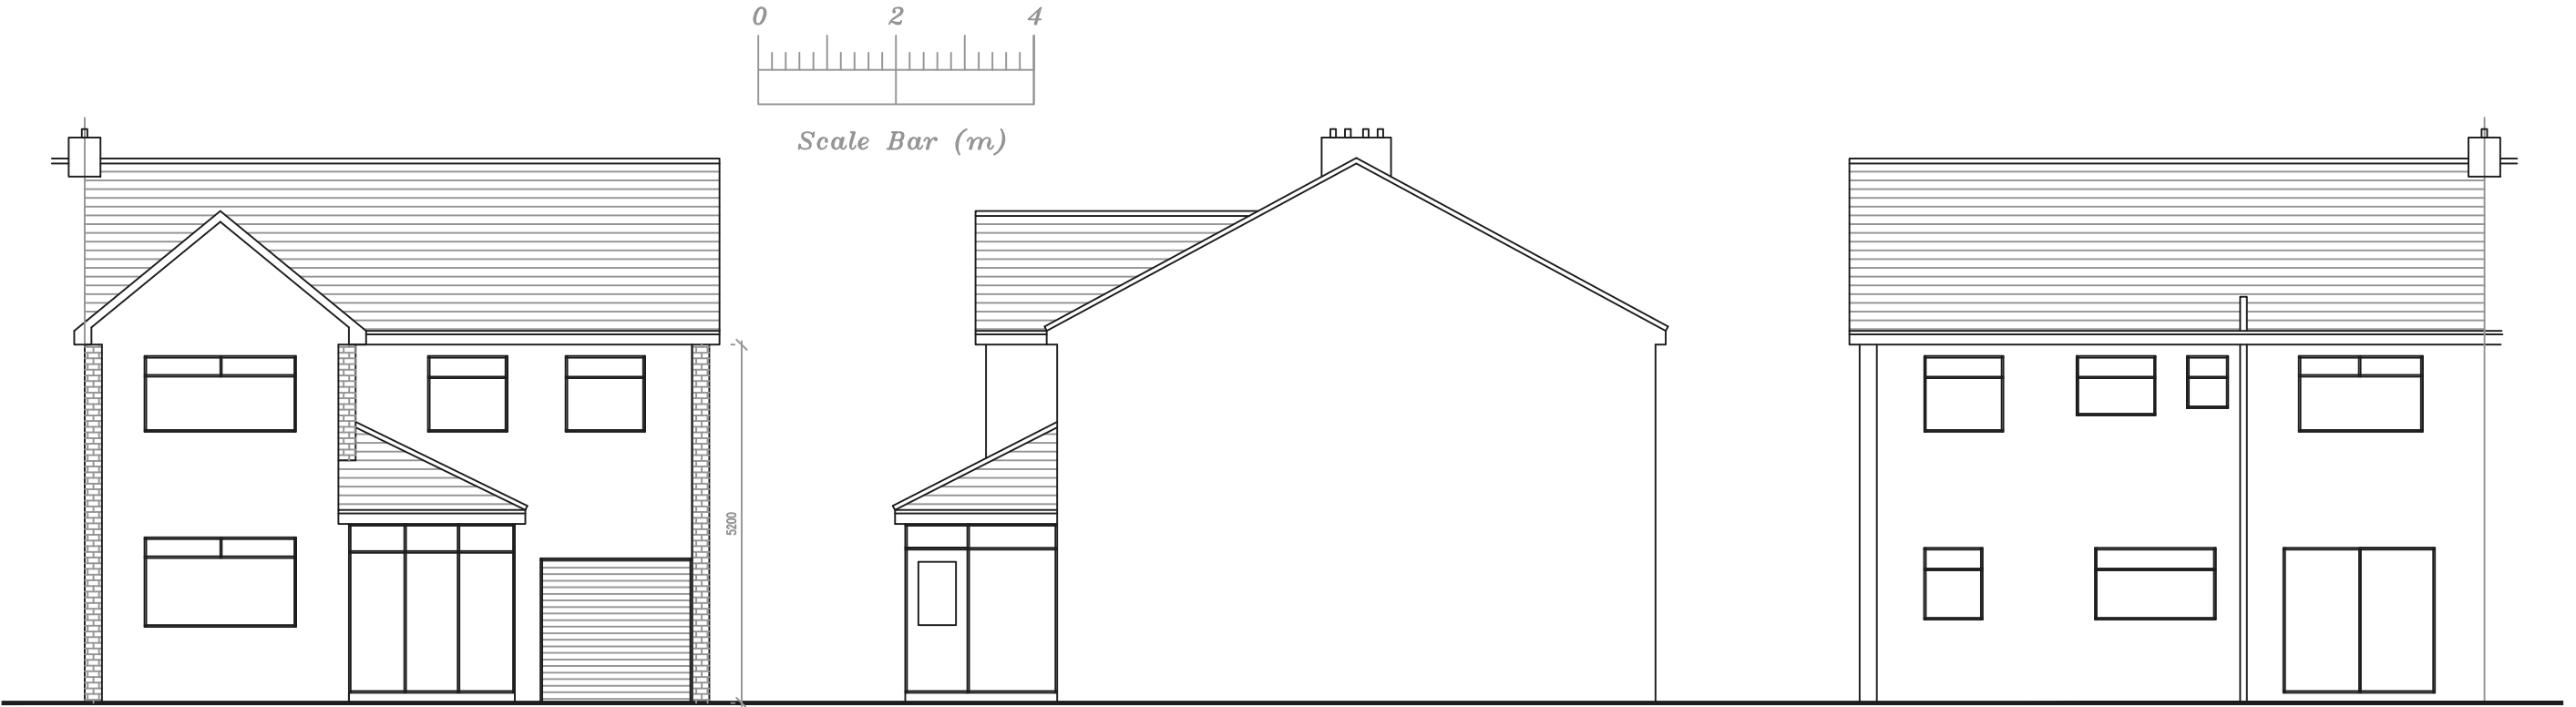

Existing Front Elevation

Existing Side Elevation

Existing Rear Elevation

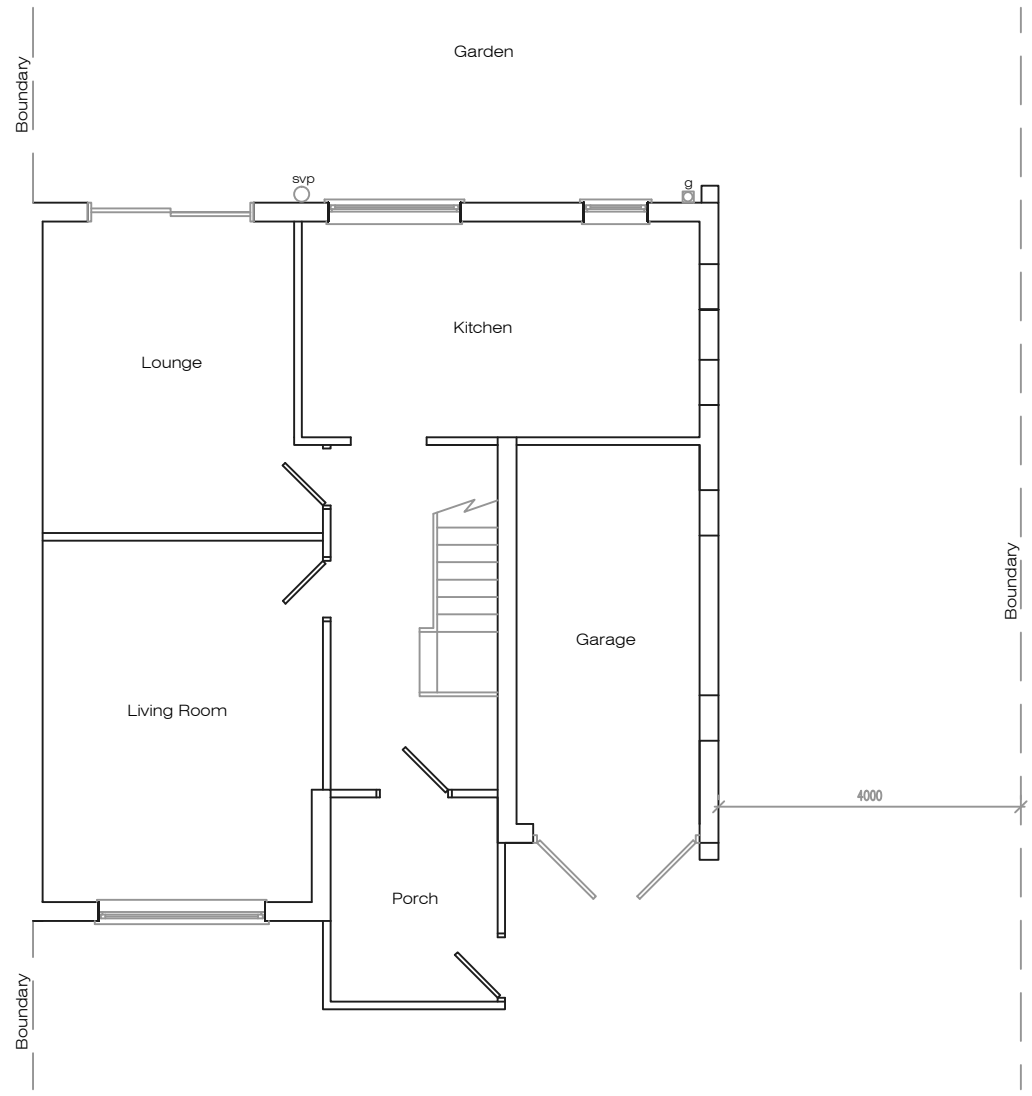

Existing Ground Floor Plan

|                                                     |       |         |            |         |
|-----------------------------------------------------|-------|---------|------------|---------|
| Address                                             |       |         |            |         |
| 33 Victoria Road, L36                               |       |         |            |         |
| Job Title                                           |       |         |            |         |
| Single storey side extension and rendering of house |       |         |            |         |
| Drawing title                                       |       |         |            |         |
| Existing Plans                                      |       |         |            |         |
| Chkd                                                | Appvd | date    | scale      | Dwg No. |
|                                                     |       | Sep '21 | 1:100 @ A3 | 001     |