




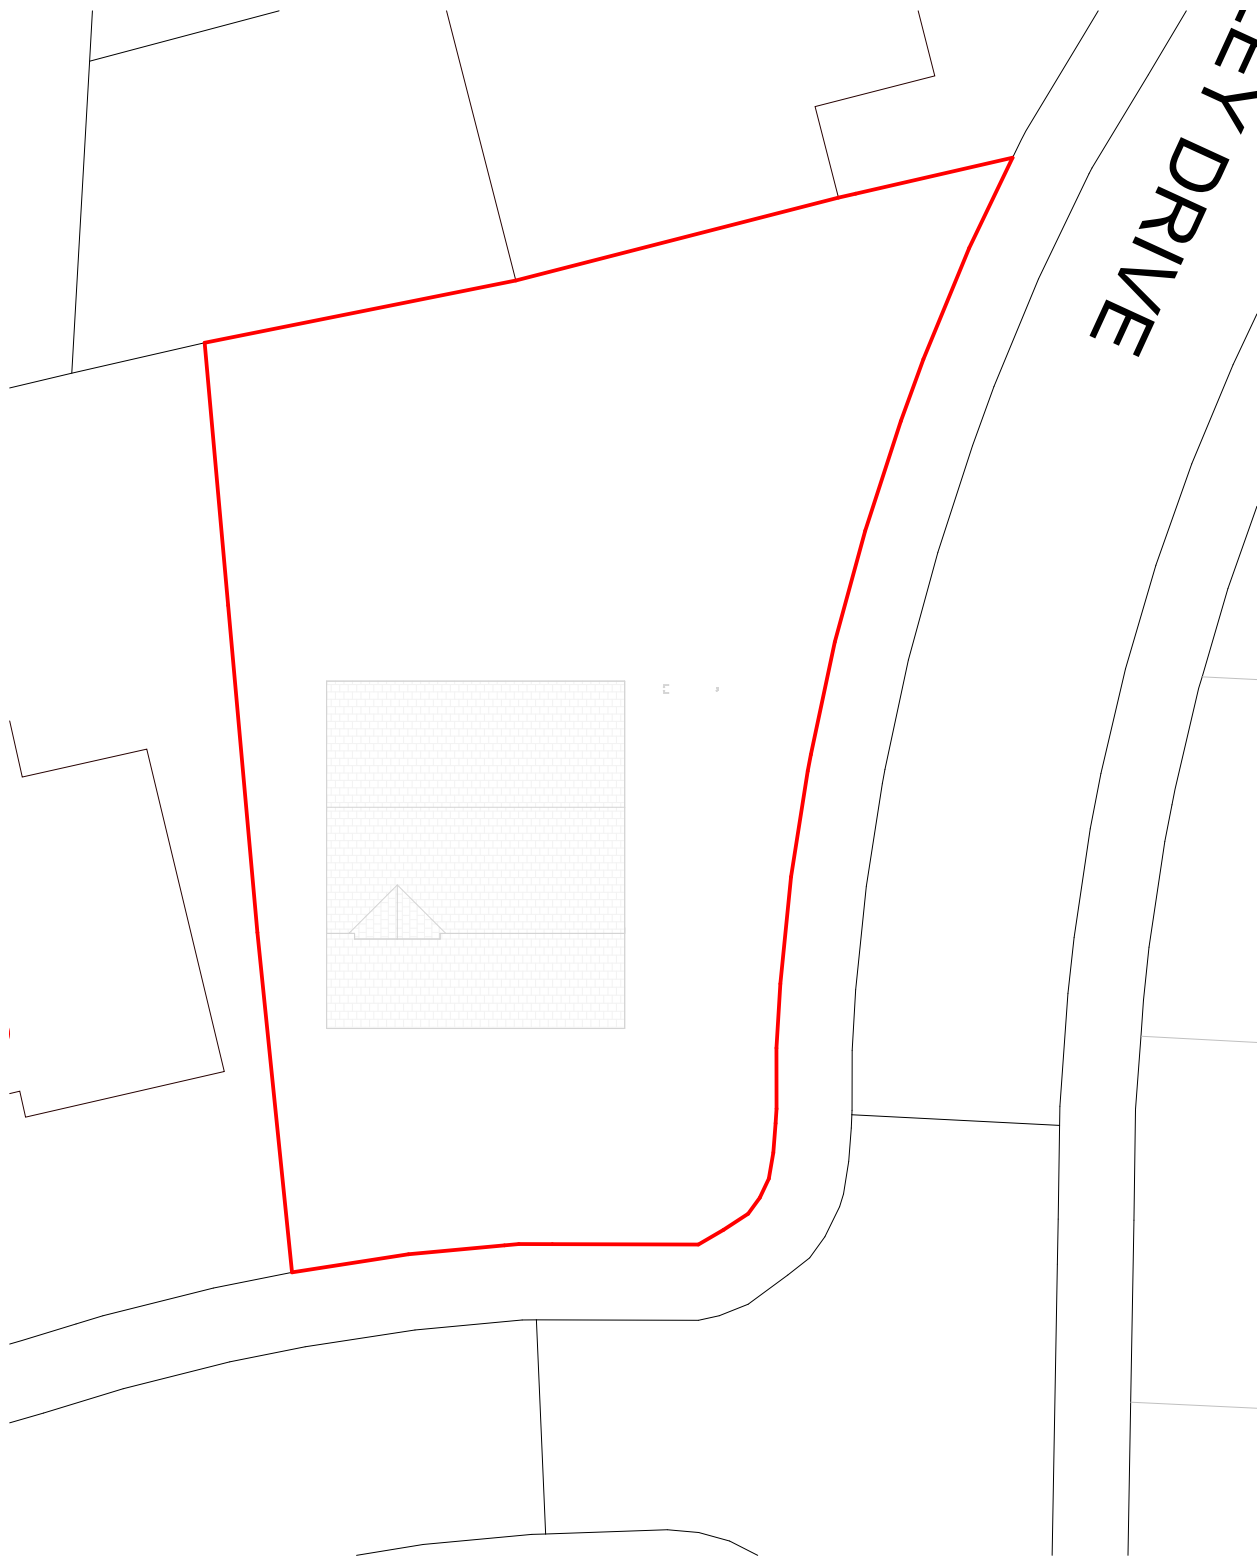

102 - existing site plan
1 : 200

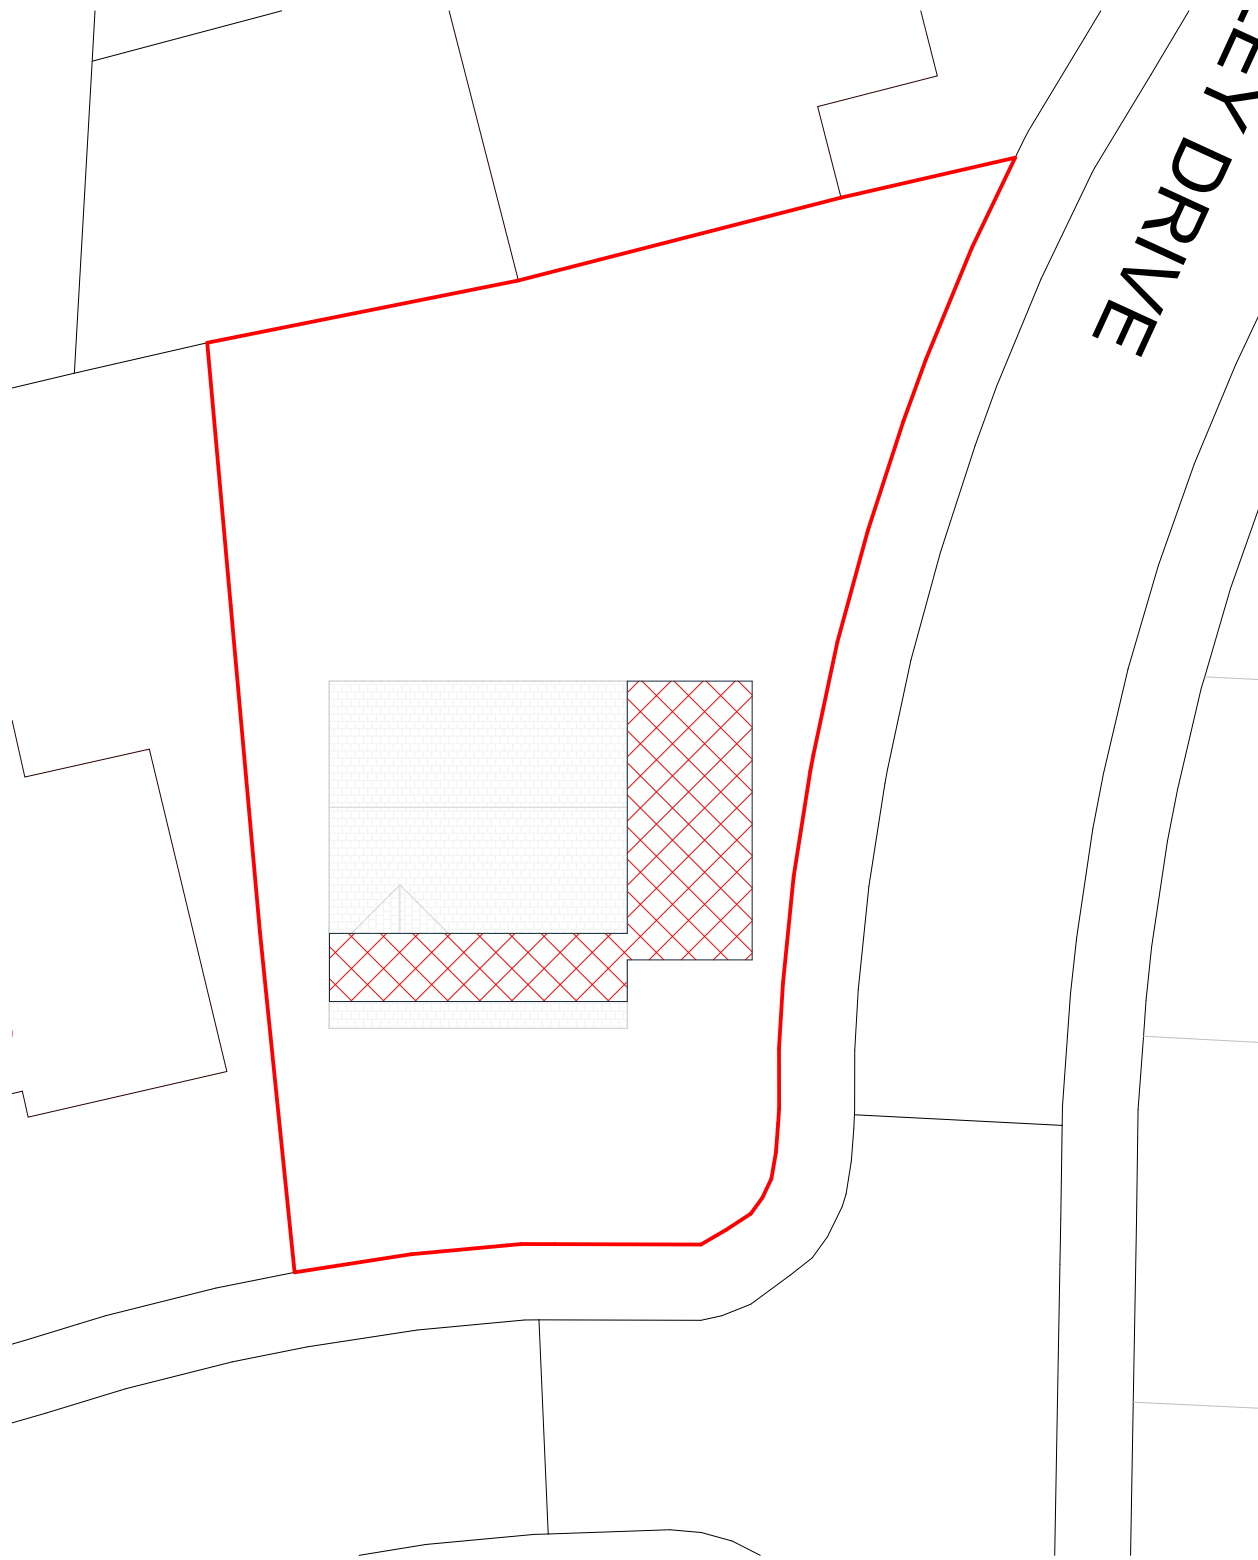

103 - block plan
1 : 200

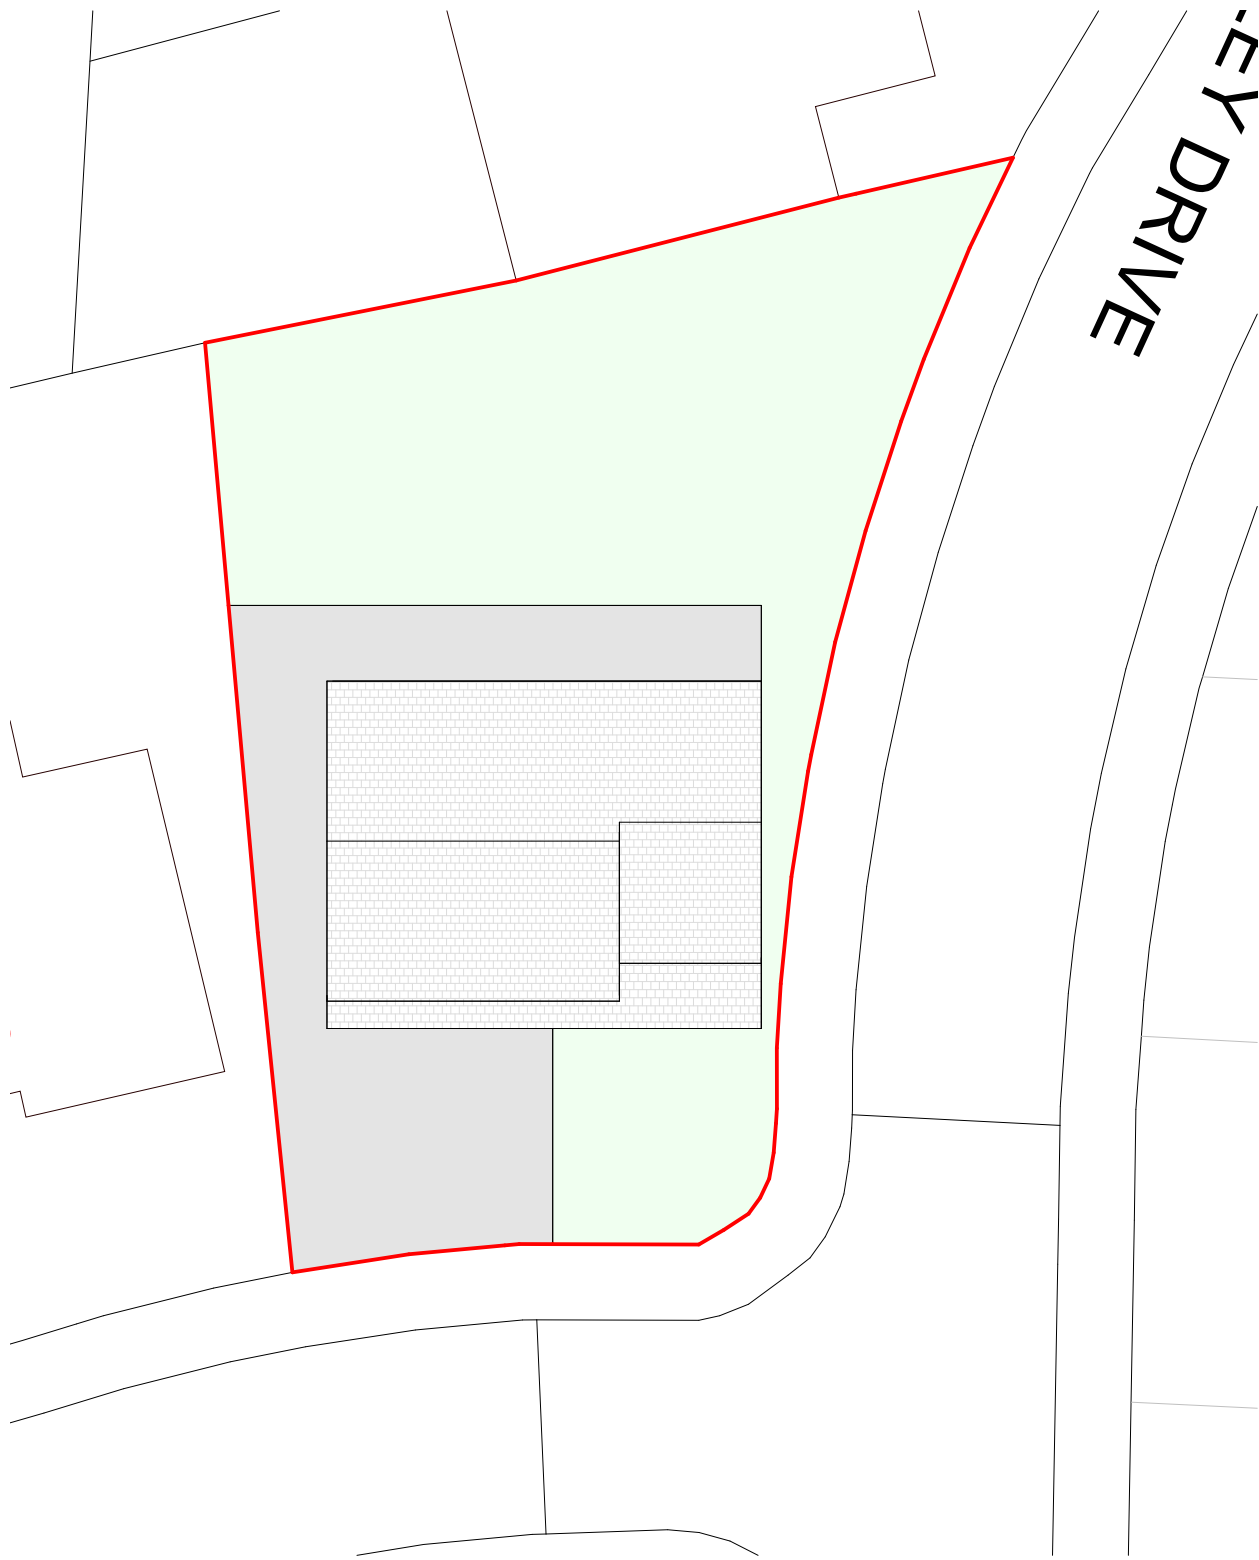

104 - Proposed Site Plan
1 : 200

notes


1. this document and all drawings are copyright of baltik architecture ltd and may not be reproduced without their specific permission.

2. all dimensions to be site verified by contractor before construction.

3. all dimensions are to structure unless noted otherwise.

4. all dimensions are in millimetres unless noted otherwise.

5. baltik architecture ltd shall be notified in writing of any discrepancies.

 

key plan

not to scale

no.	revision	date	drawn	project:	title:
A	ISSUED FOR PLANNING	04.09.26	GB	17 Willaston Drive	site plans
client:				status:	job no.
private client				P	2026-504
scale:	sheet:	date:	drawing no:	rev:	
1 : 200	A2	04.09.26	A104	A	