



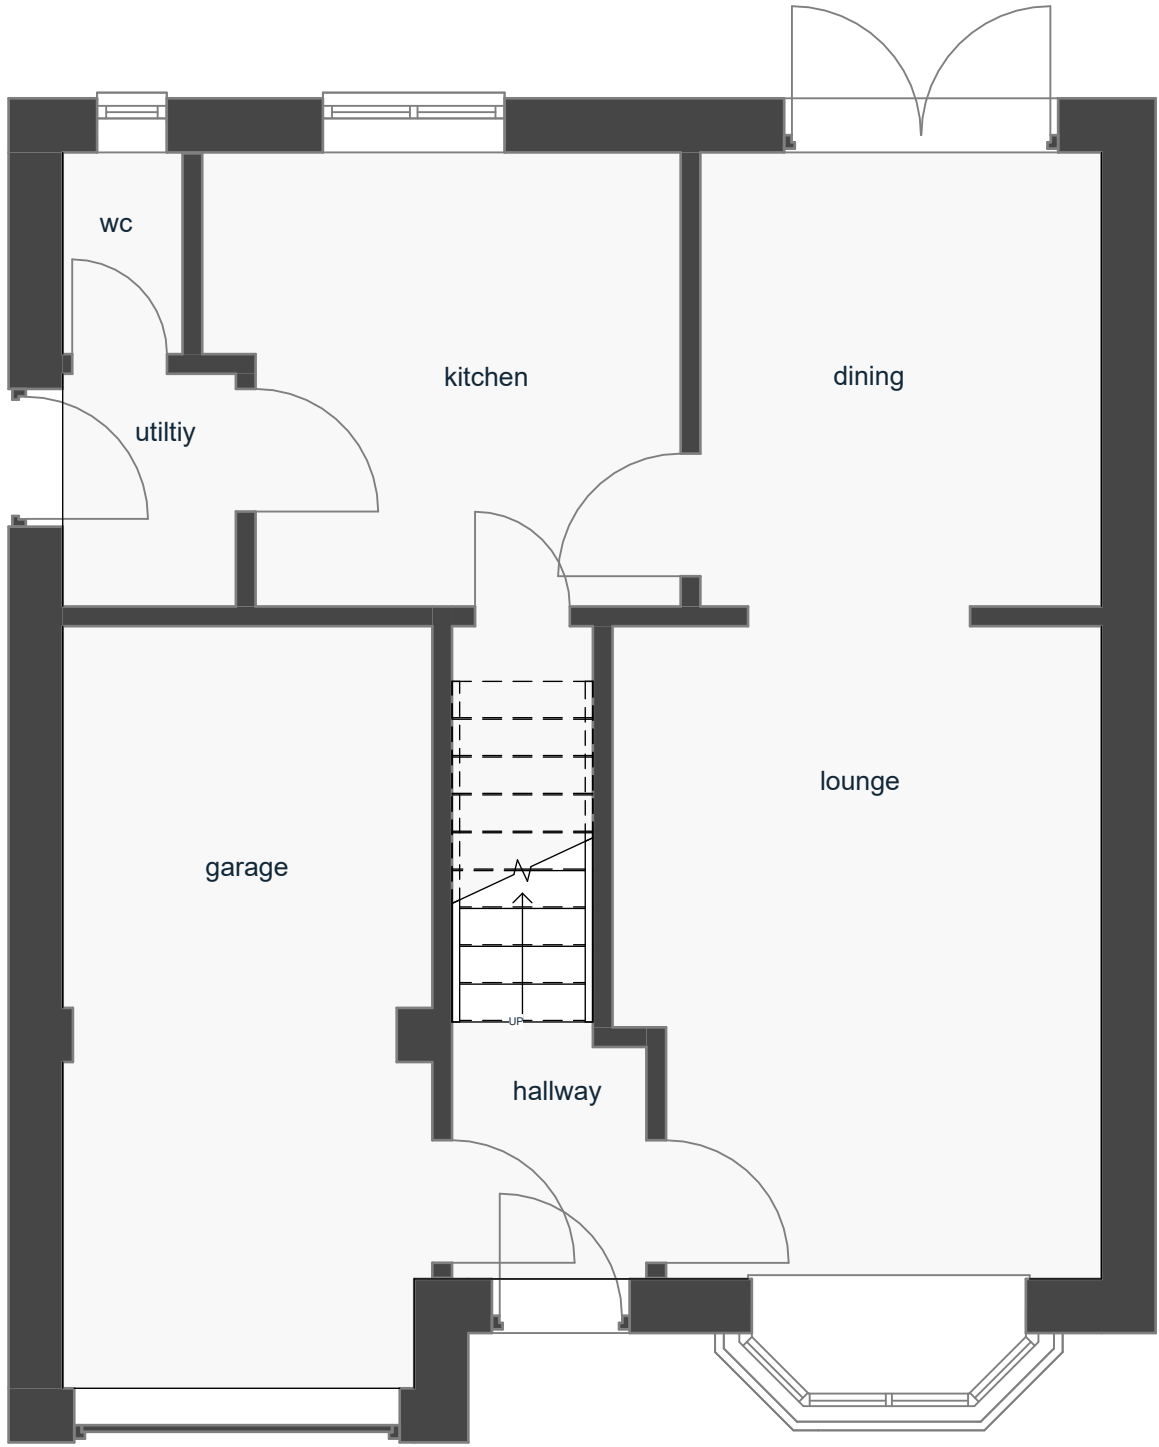

existing ground floor
1 : 50

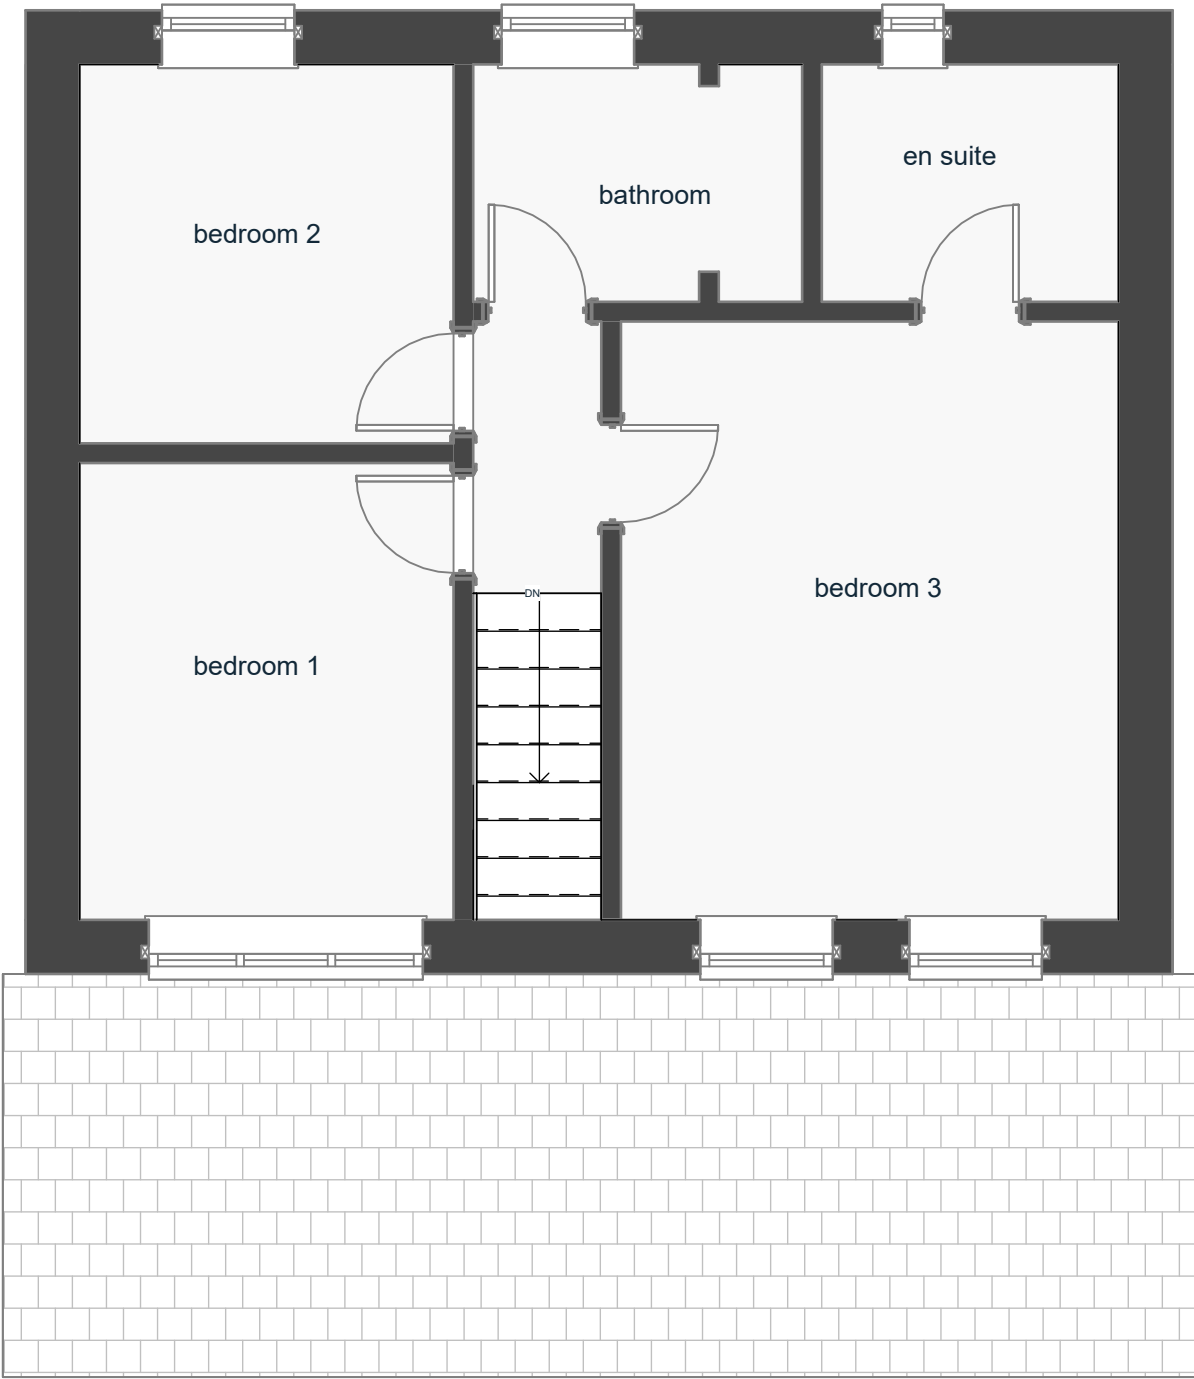

existing first floor
1 : 50

notes


1. this document and all drawings are copyright of baltik architecture ltd and may not be reproduced without their specific permission.

2. all dimensions to be site verified by contractor before construction.

3. all dimensions are to structure unless noted otherwise.

4. all dimensions are in millimetres unless noted otherwise.

5. baltik architecture ltd shall be notified in writing of any discrepancies.

 

key plan
not to scale

no.	revision
A	issued for planning

date
04.09.26

drawn
gb

project:
Project Name

client:
private client

scale:	sheet:	date:
1 : 50	A2	04.09.26

title:
existing floor plans

status:	job no.
P	504

drawing no:	rev:
A201	A

baltik
architecture

studio m, 49 jamaica street, liverpool, L1 0ah
www.baltikarchitecture.co.uk
0151 662 1218