


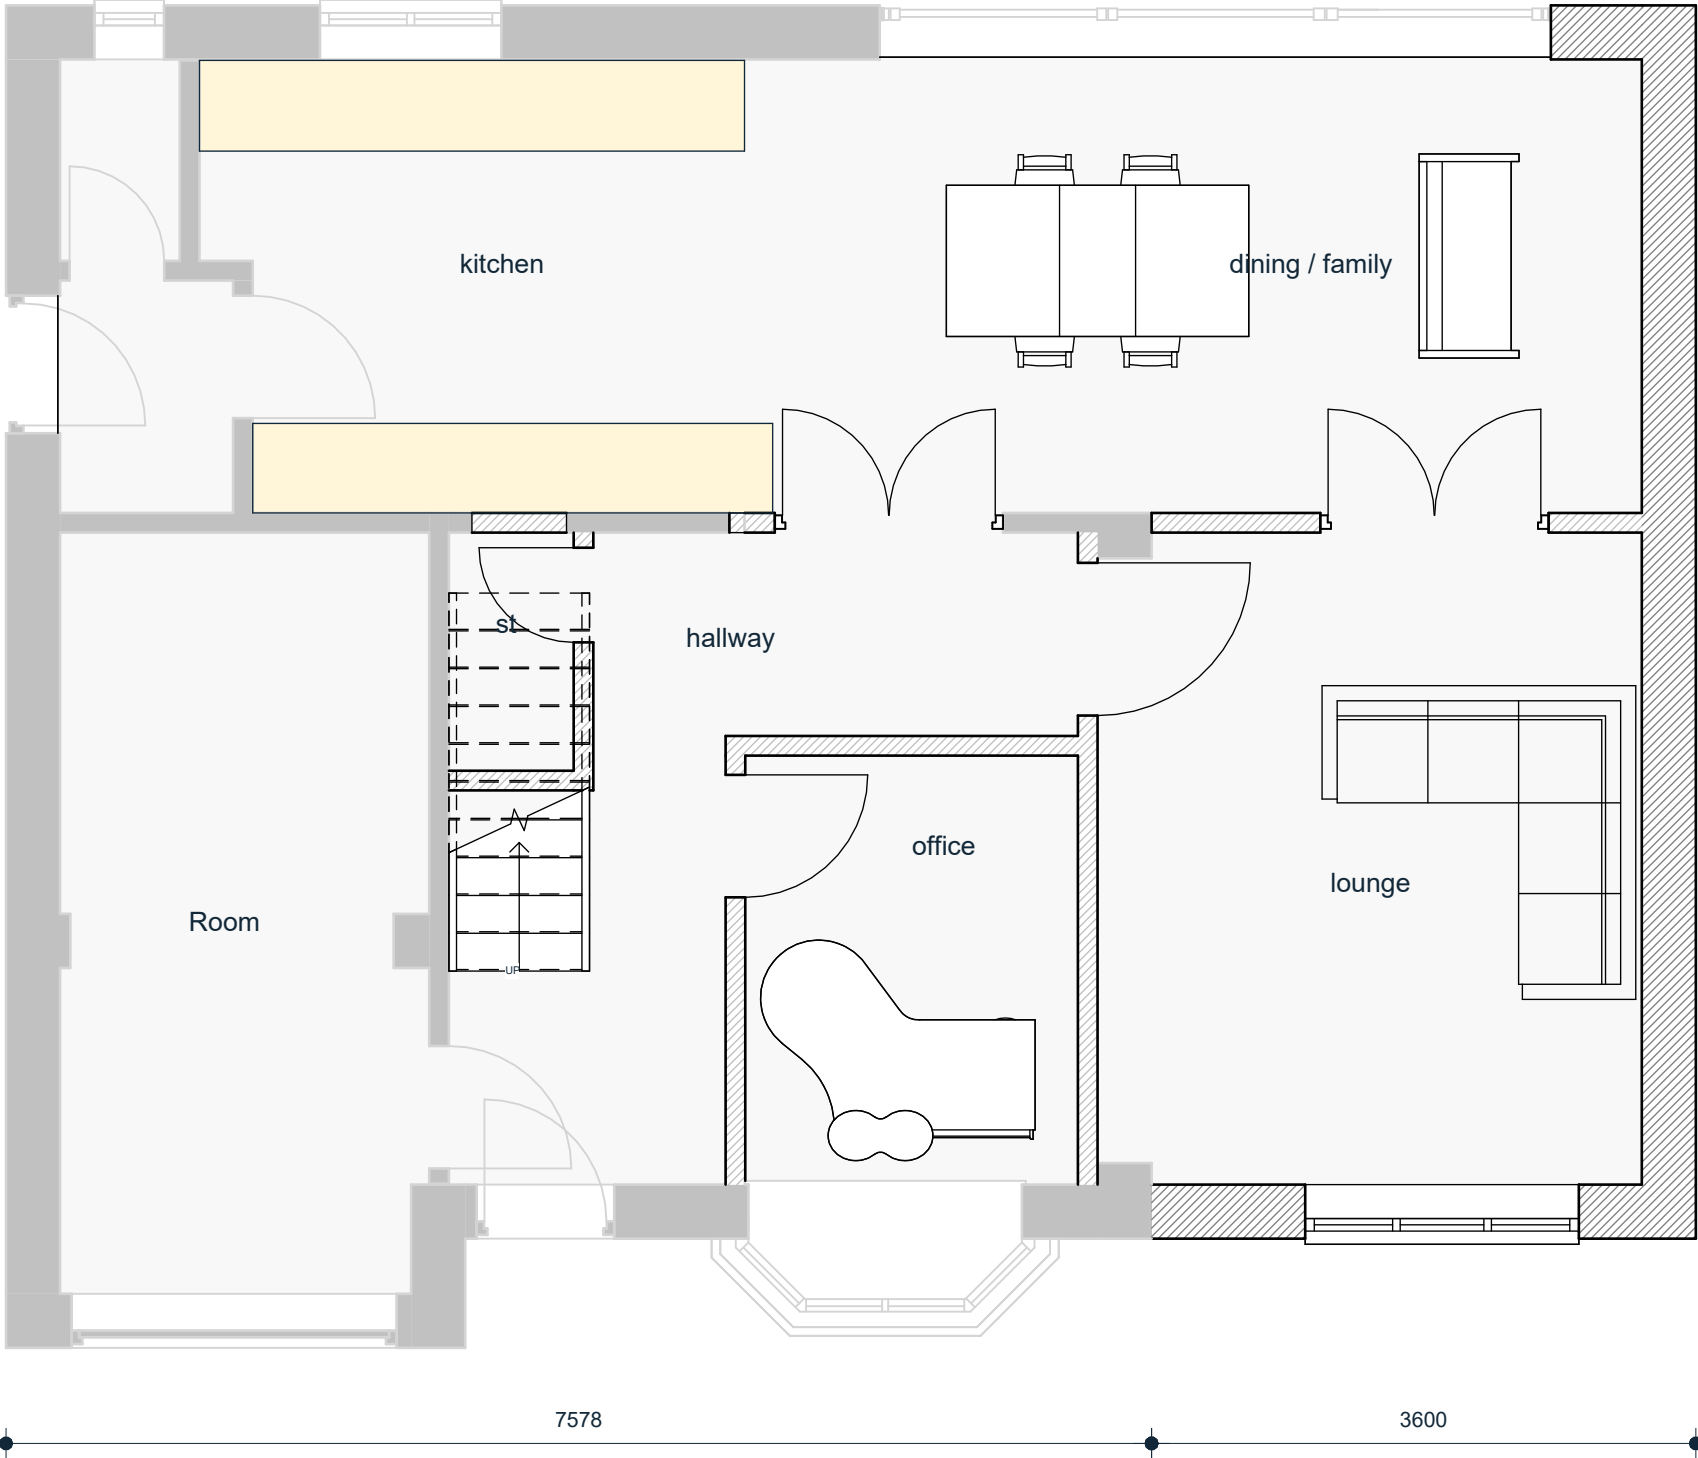

notes

- 1. this document and all drawings are copyright of baltik architecture ltd and may not be reproduced without their specific permission.
- 2. all dimensions to be site verified by contractor before construction.
- 3. all dimensions are to structure unless noted otherwise.
- 4. all dimensions are in millimetres unless noted otherwise.
- 5. baltik architecture ltd shall be notified in writing of any discrepancies.

scale bar



key plan

not to scale

no.

A

revision

ISSUED FOR PLANNING

date

04.09.26

drawn

GB

project:

17 Willaston Drive

client:

private client

scale:

1 : 50

sheet:

A3

date:

04.09.26

title:

proposed ground floor plan

status:

P

job no.

2026-504

drawing no:

A401

rev:

A

baltik
architecture

studio m, 49 jamaica street, liverpool, L1 0ah
www.baltikarchitecture.co.uk
0151 662 1218