



DO NOT SCALE

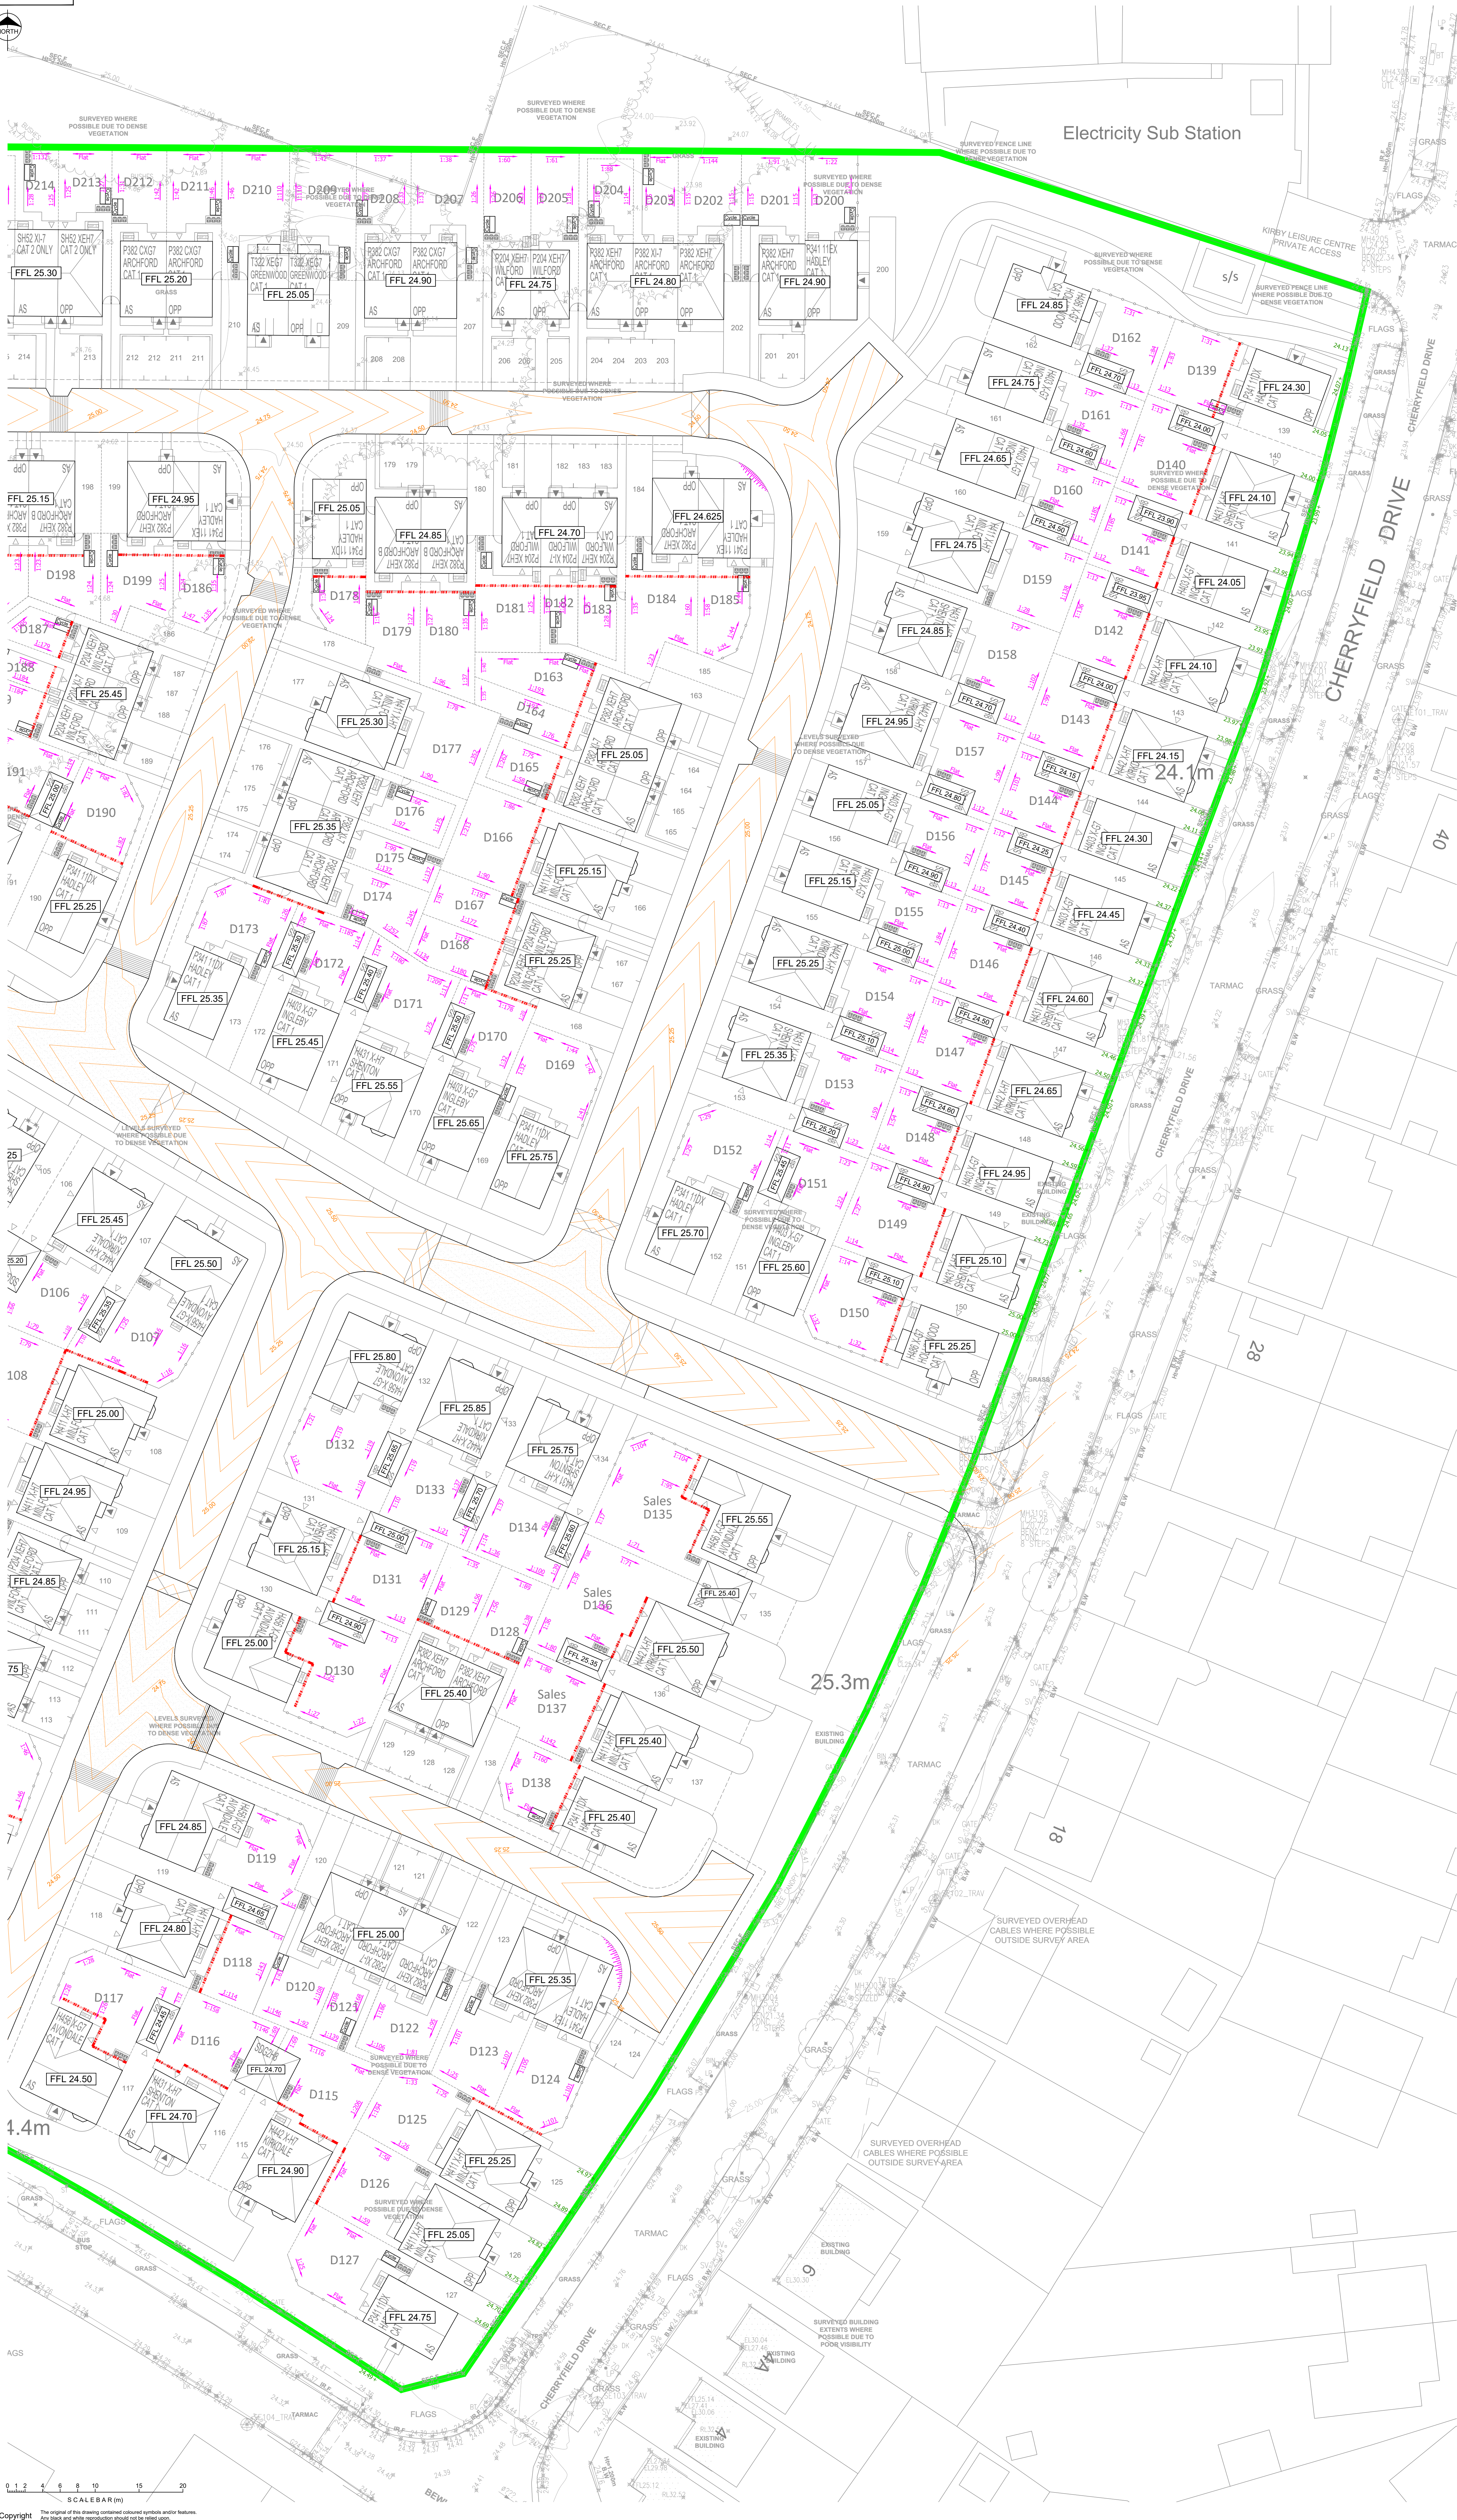


Legend

- Garden Gradient
- Land Drain
- Plot Slab Level

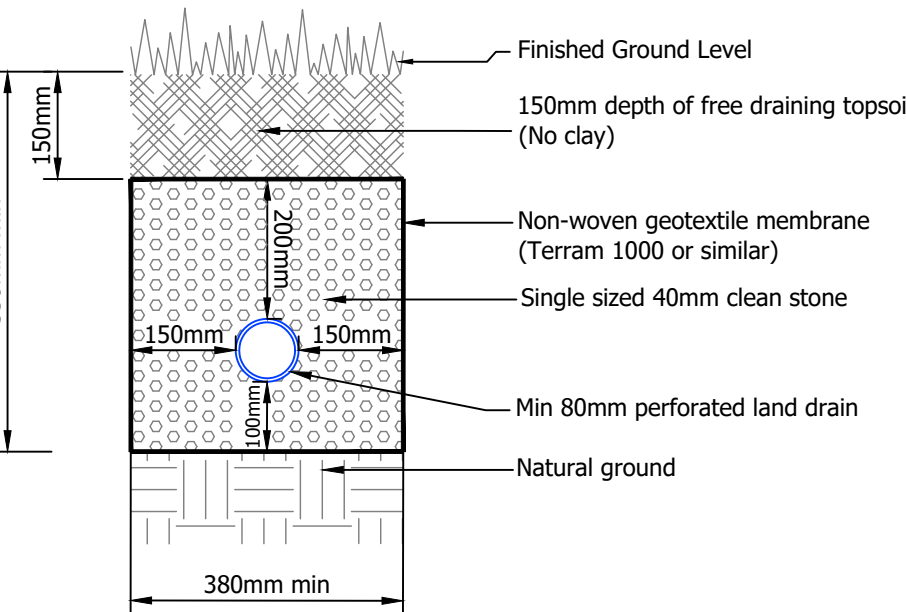

LAND DRAIN DETAIL

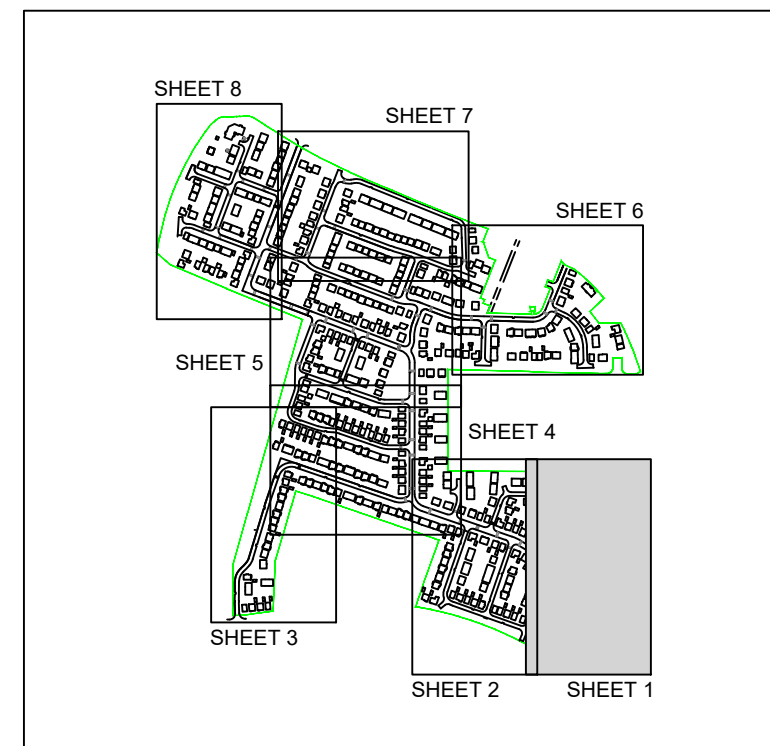

KEY PLAN

Design based on Layouts:
Cherryfield Drive, Kirkby, Planning Layout (South Parcel)
Dwg No. 203004, Dated 04 December 2025
Rev: P03

Cherryfield Drive, Kirkby, Planning Layout (North Parcel)
Dwg No. 203005, Dated 04 December 2025
Rev: P03

Grid/Level datum based on Topos:
Cherryfield Drive, Kirkby, Topographical Land Survey,
Dwg No. AD14F063/001 Sheets 1 to 3, Dated 27.04.21
Rev: -

Topographical Land Survey,
Former All Saints School Cherryfield Drive, Knowsley,
Dwg No. A014F063/001 Sheets 1 & 2, Dated July '14
Rev: -

Coopers Drawing List

7778/01	Proposed S104 Drainage Layout
7778/02	Proposed Highway Setting Out
7778/03	Proposed Highway Layout
7778/04	Proposed Highway and Drainage Longsections
7778/05	Highway Construction Details
7778/06	Proposed Surface Finishes
7778/07	S104 Agreement Plan
7778/08	External Works Layout
7778/09	Private Drainage Layout
7778/10	Private Drainage Construction Details
7778/11	Manhole Schedules
7778/12	Flood Control Measure Details
7778/13	Surface Water Catchment Areas
7778/14	Surface Water Attenuation Details
7778/15	Proposed Cut and Fill Earthworks
7778/16	Plot Setting Out
7778/17	Manhole Connection Plan
7778/18	Flood Exceedance Plan
7778/19	Proposed Land Drainage Plan

TENDER

coopers
chartered consulting engineers

Tel: 01244 684910
Email: admin@coopers.co.uk
Web: http://coopers.co.uk

Client

BARRATT HOMES

Barratt David Wilson Homes
North West
303 Bridgewater Place
2nd Floor
Warrington
Cheshire
WA3 6XF
TEL: 01925 846600

Project

**CHERRYFIELD DRIVE,
KIRKBY.**

Title

**Proposed Land Drainage Plan
Sheet 1 of 8**

DRAWING NUMBER

7778 / 19-1

SCALE at A0 1:250

DATE 26.01.26 REVISION

DRAWN MM

CHECKED AJ