



DO NOT SCALE

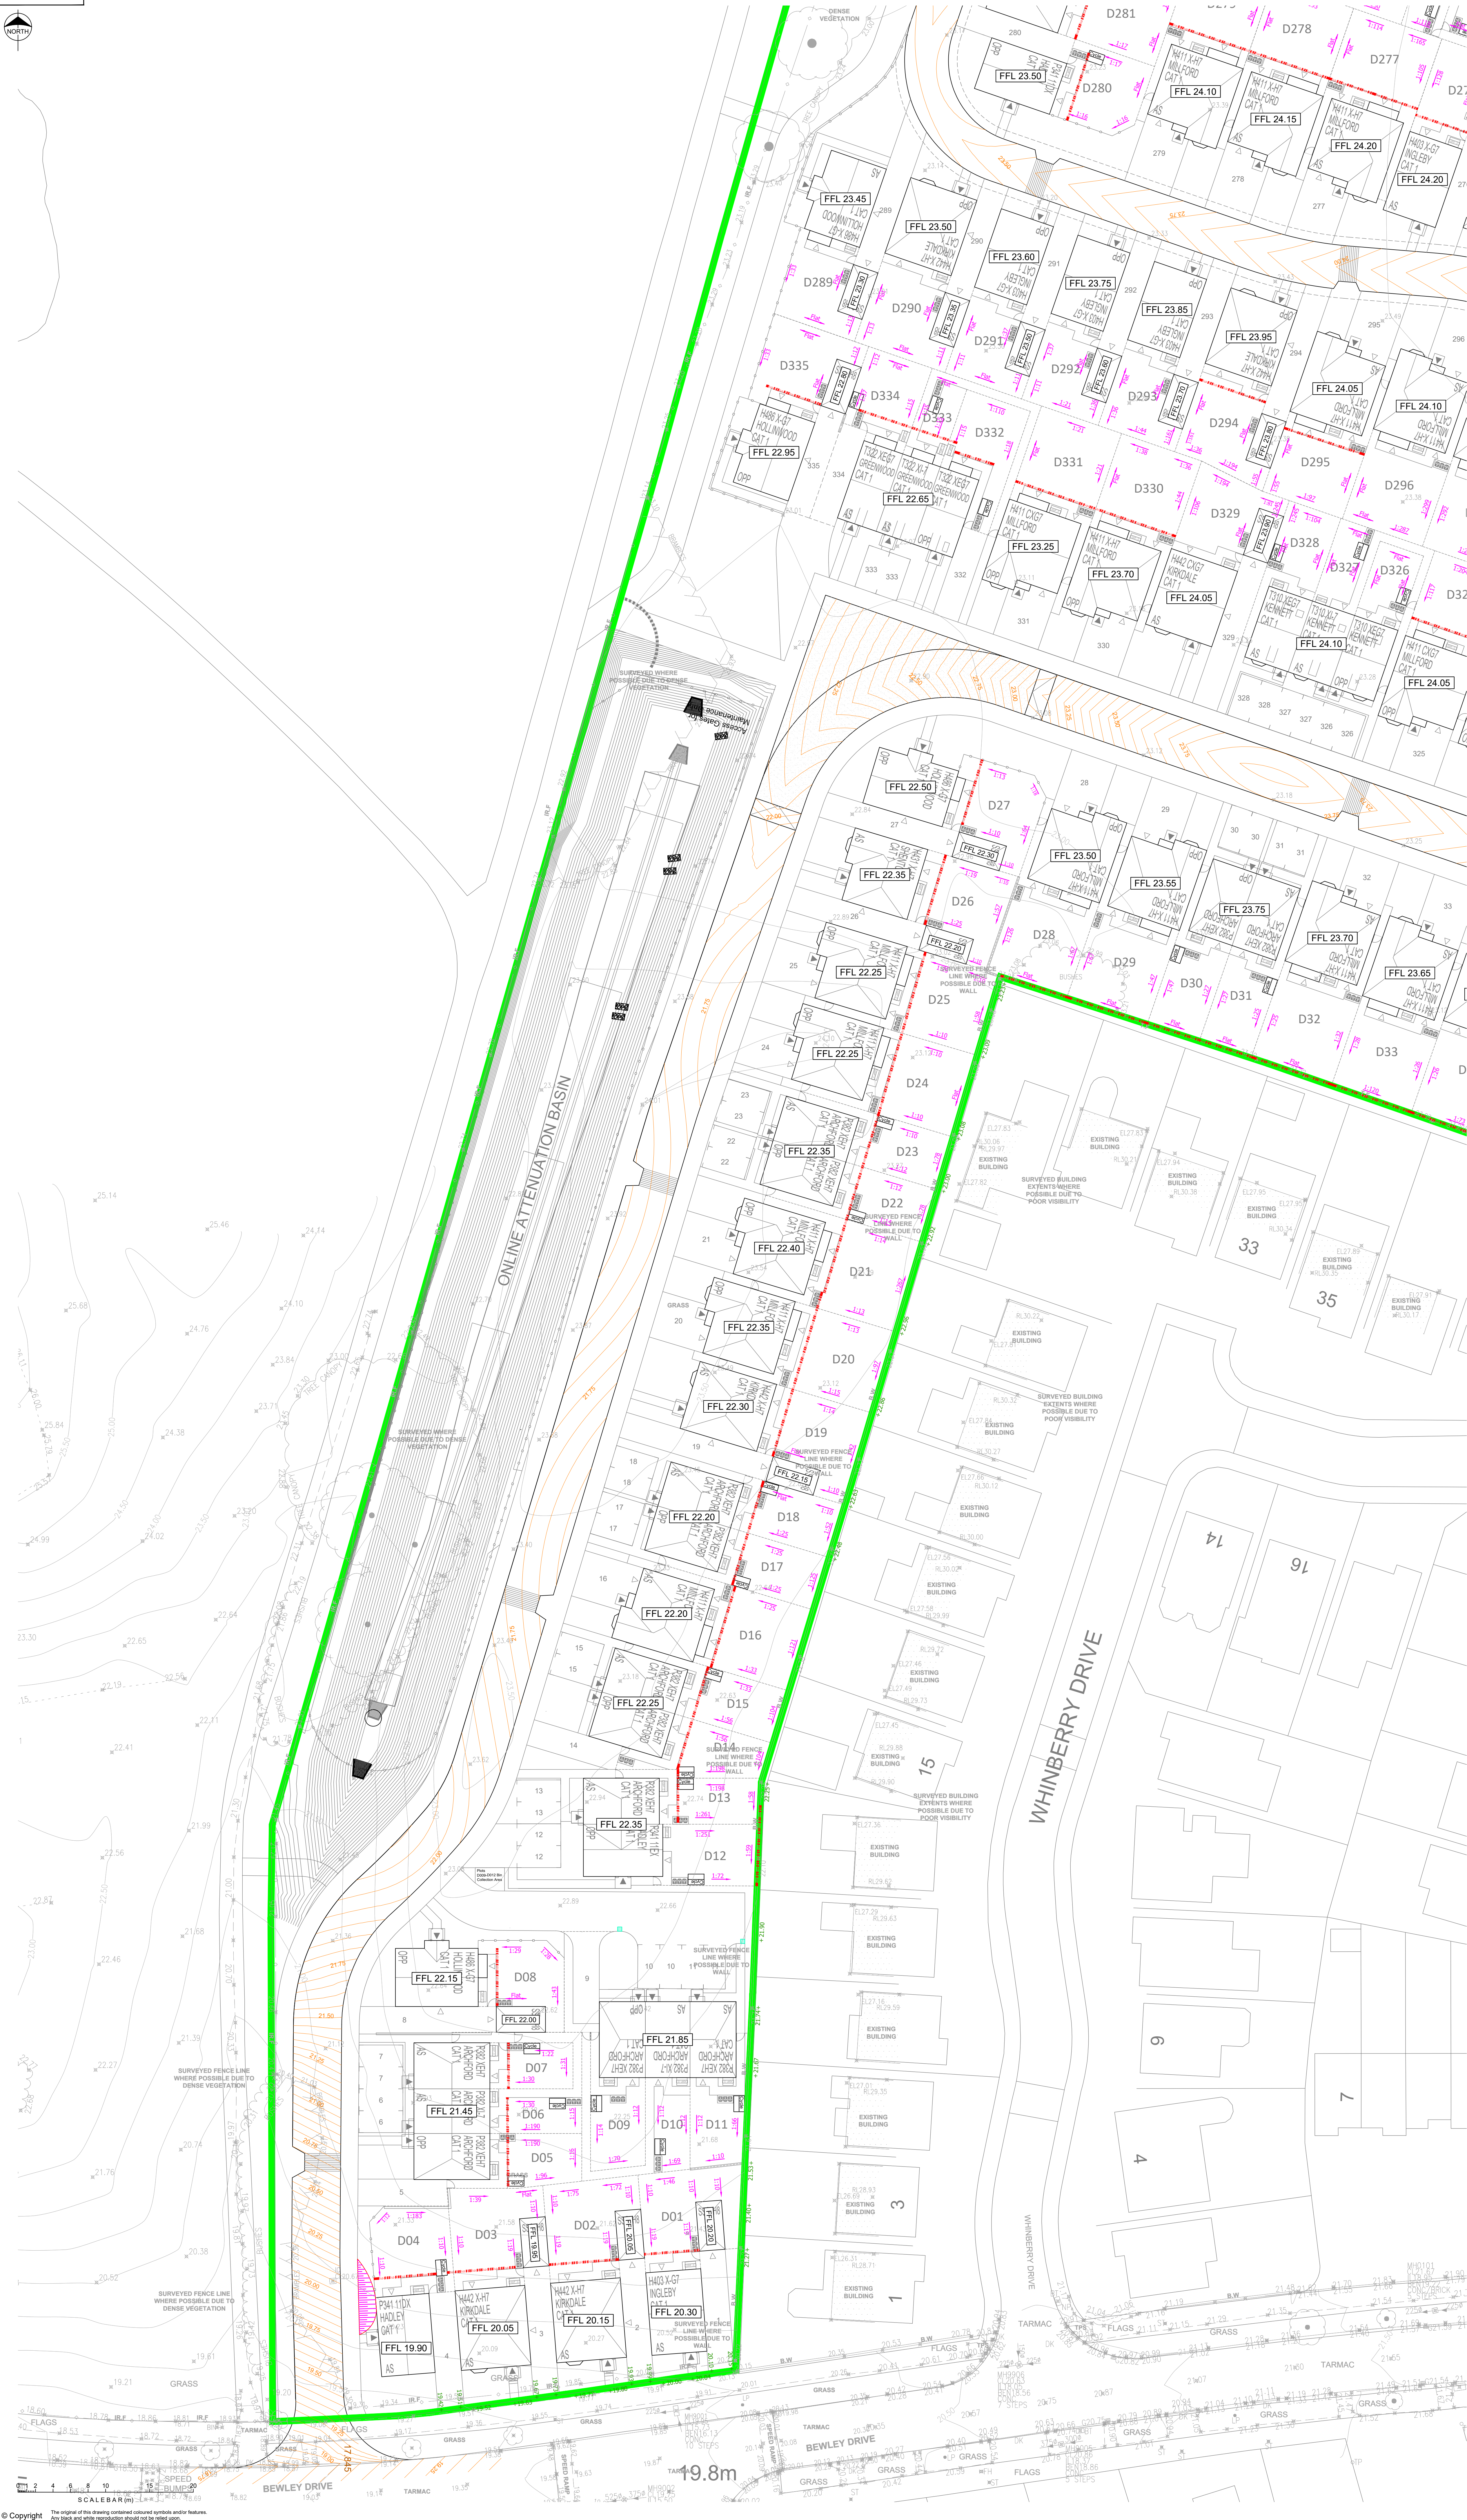


Legend

- Garden Gradient
- Land Drain
- Plot Slab Level

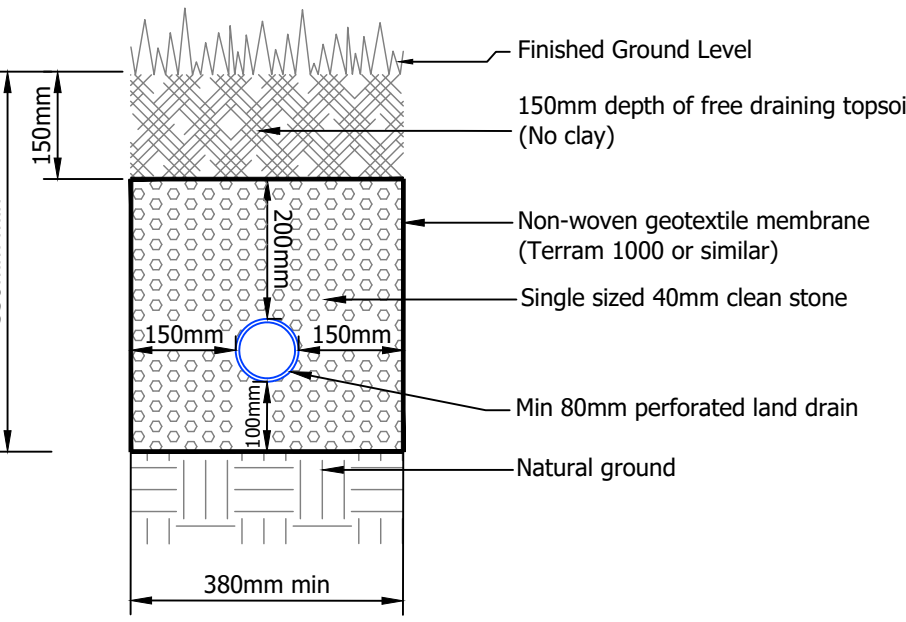

LAND DRAIN DETAIL

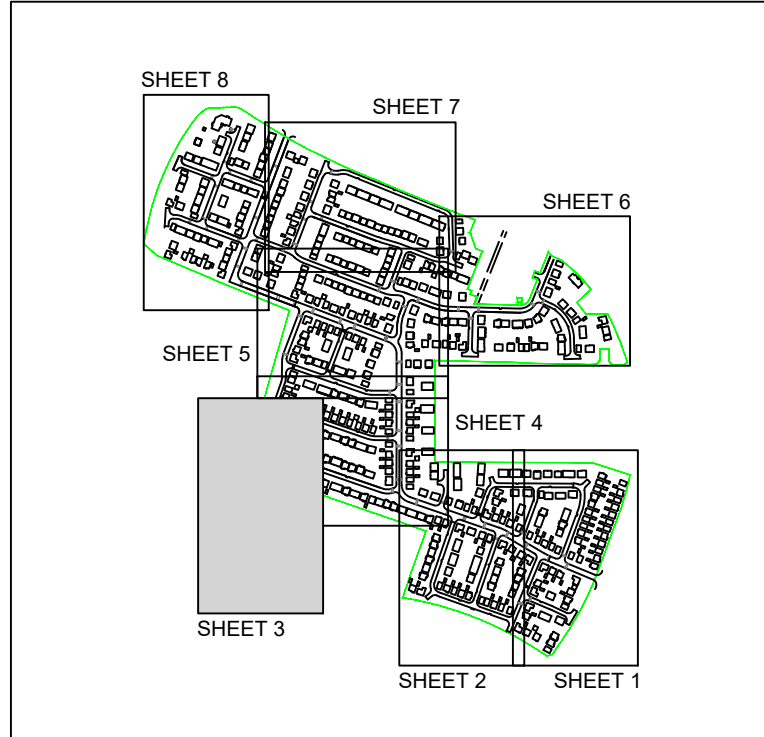

KEY PLAN

Design based on Layouts:
Cherryfield Drive, Kirkby, Planning Layout (South Parcel)
Dwg No. 203004, Dated 04 December 2025
Rev: P03

Cherryfield Drive, Kirkby, Planning Layout (North Parcel)
Dwg No. 203005, Dated 04 December 2025
Rev: P03

Grid Level datum based on Topos:
Cherryfield Drive, Kirkby, Topographical Land Survey,
Dwg No. DWH.TS.04 Sheets 1 to 3, Dated 27.04.21
Rev: -

Topographical Land Survey,
Former All Saints School Cherryfield Drive, Knowsley,
Dwg No. A0 14F063/001 Sheets 1 & 2, Dated July '14
Rev: -

- Coopers Drawing List
- 7778/01 Proposed S104 Drainage Layout
 - 7778/02 Proposed Highway Setting Out
 - 7778/03 Proposed Highway Layout
 - 7778/04 Proposed Highway and Drainage Longsections
 - 7778/05 Highway Construction Details
 - 7778/06 Proposed Surface Finishes
 - 7778/07 S104 Agreement Plan
 - 7778/08 External Works Layout
 - 7778/09 Private Drainage Layout
 - 7778/10 Private Drainage Construction Details
 - 7778/11 Manhole Schedules
 - 7778/12 Flow Control Manhole Details
 - 7778/13 Surface Water Catchment Areas
 - 7778/14 Surface Water Attenuation Details
 - 7778/15 Proposed Cut and Fill Earthworks
 - 7778/16 Plot Setting Out
 - 7778/17 Manhole Connection Plan
 - 7778/18 Flood Exceedance Plan
 - 7778/19 Proposed Land Drainage Plan

TENDER

coopers
chartered consulting engineers

Tel 01244 684910
Email: admin@coopers.co.uk
Web: http://coopers.co.uk

Client

BARRATT HOMES
Barratt David Wilson Homes
North West
303 Bridgewater Place
2nd Floor
Warrington
Cheshire
WA3 6XJ
TEL: 01925 846600

Project

**CHERRYFIELD DRIVE,
KIRKBY.**

Title

**Proposed Land Drainage Plan
Sheet 3 of 8**

DRAWING NUMBER

7778 / 19-3

SCALE at A0 1:250

DATE 26.01.26 REVISION

DRAWN MM
CHECKED AJ