




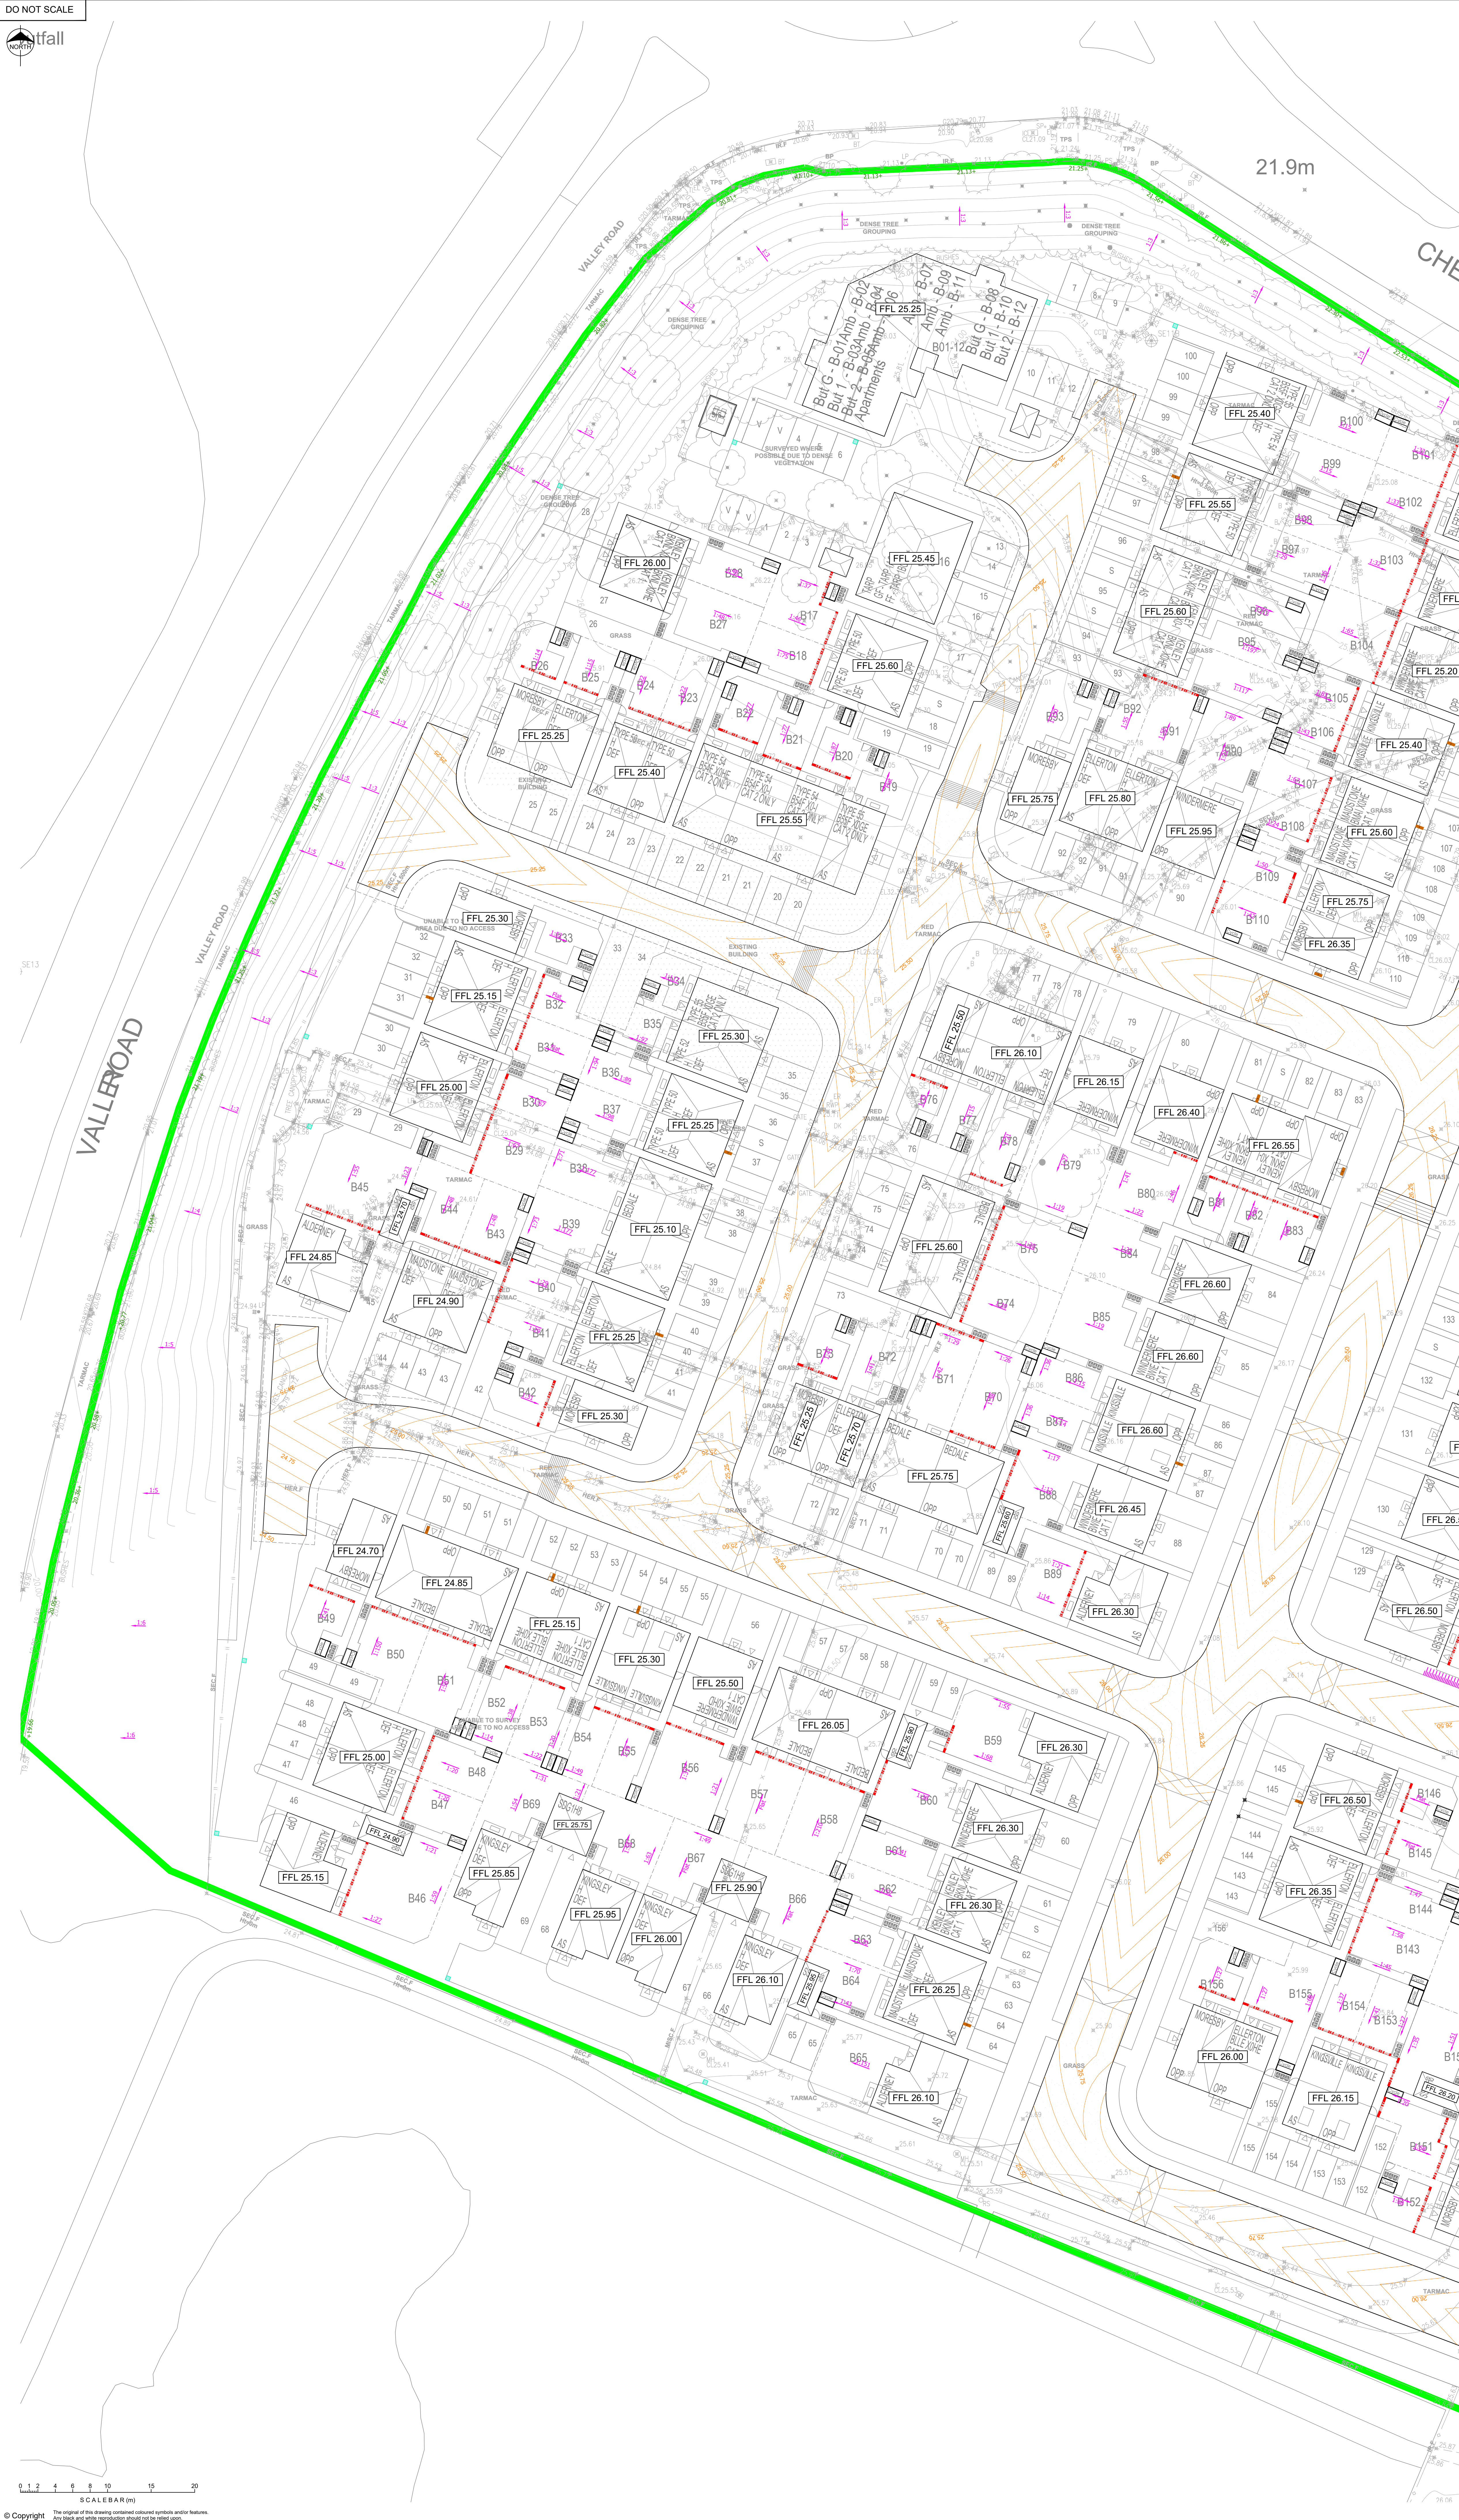

 Garden Gradient
 Land Drain
 Plot Slab Level

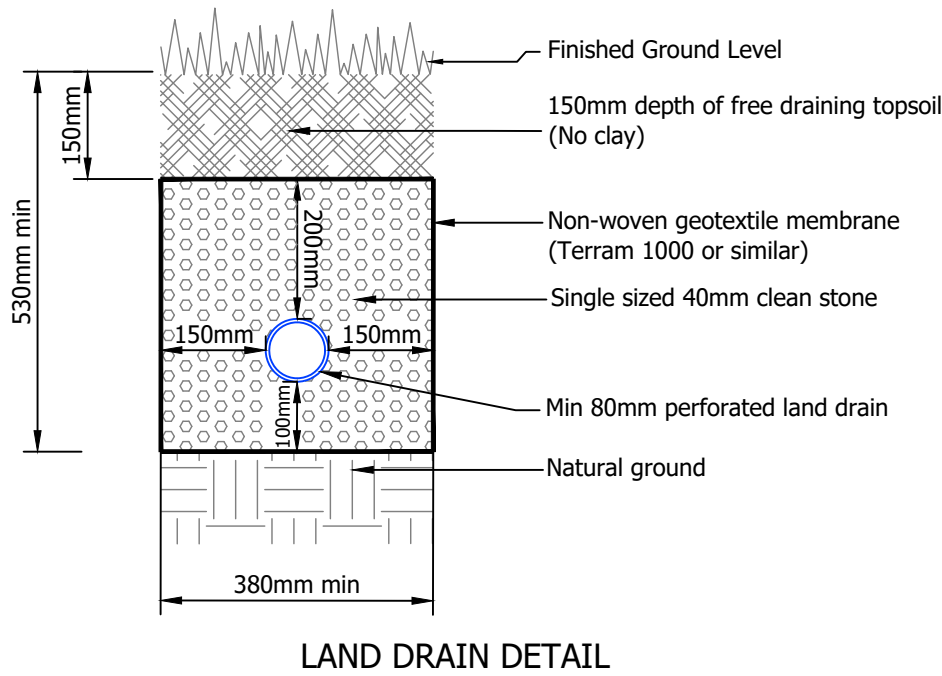

LAND DRAIN DETAIL

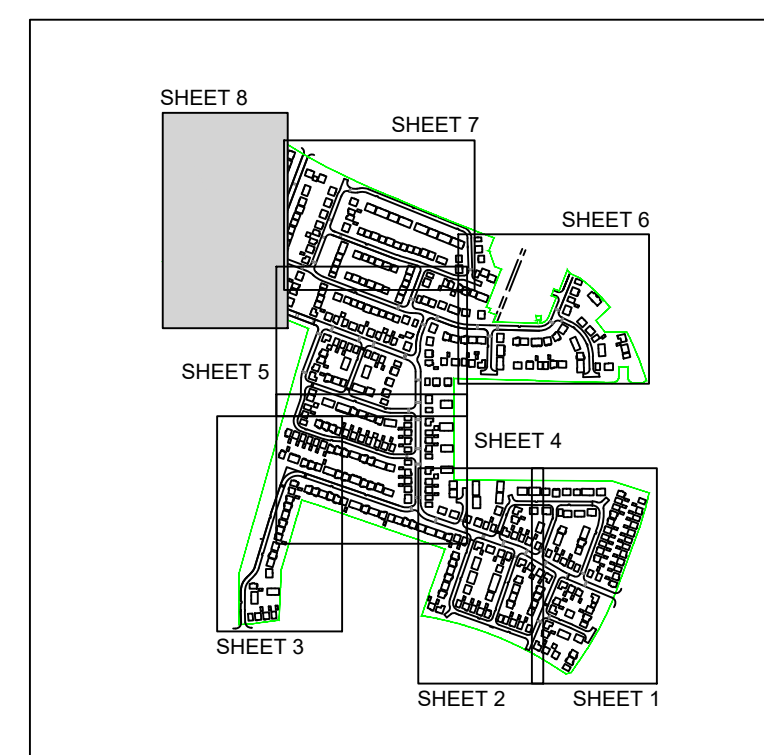

KEY PLAN

Design based on Layouts:
Cherryfield Drive, Kirkby. Planning Layout (South Parcel)
Dwg No. 203004, Dated 04 December 2025
Rev: P03

Cherryfield Drive, Kirkby. Planning Layout (North Parcel)
Dwg No. 203005. Dated 04 December 2025

Grid/Level datum based on Topos:
Cherryfield Drive, Kirkby. Topographical Land Survey.
Dwg No. DWH TS 04 Sheets 1 to 3. Dated 27.04.21

Topographical Land Survey.
Former All Saints School Cherryfield Drive, Knowsley.
Dwg No. A0 14F063/001 Sheets 1 & 2, Dated July '14
Rev: -

Coopers Drawing List	
7778 / 01	Proposed S104 Drainage Layout
7778 / 02	Proposed Highway Settling Out
7778 / 03	Proposed Highway Layout
7778 / 04	Proposed Highway Drainage Layout
7778 / 05	Highway Construction Details
7778 / 06	Proposed Surface Finishes
7778 / 07	S38 Agreement Plan
7778 / 08	External Works Layout
7778 / 09	Private Drainage Layout
7778 / 10	Private Drainage Construction Details
7778 / 11	Manhole Schedules
7778 / 12	Flow Control Manhole Details
7778 / 13	Flow Control Water Treatment Details
7778 / 14	Surface Water Attenuation Details
7778 / 15	Proposed Out and Fill Earthworks
7778 / 16	Pit Lifting Out
7778 / 17	Manhole Connection Layout
7778 / 18	Flood Excavation Plan
7778 / 19	Proposed Land Drainage Plan

TENDER



Tel: 01244 684910
Email: admin@coo



DAVID WILSON HOMER

Project

CHERRYFIELD DRIVE,
KIRKBY.

Title

Proposed Land Drainage Plan
Sheet 8 of 8

DRAWING NUMBER 7778 / 19-8	SCALE at A0		1:250
	DATE	26.01.26	REVISION
	DRAWN	MM	-
	CHECKED	AJ	