


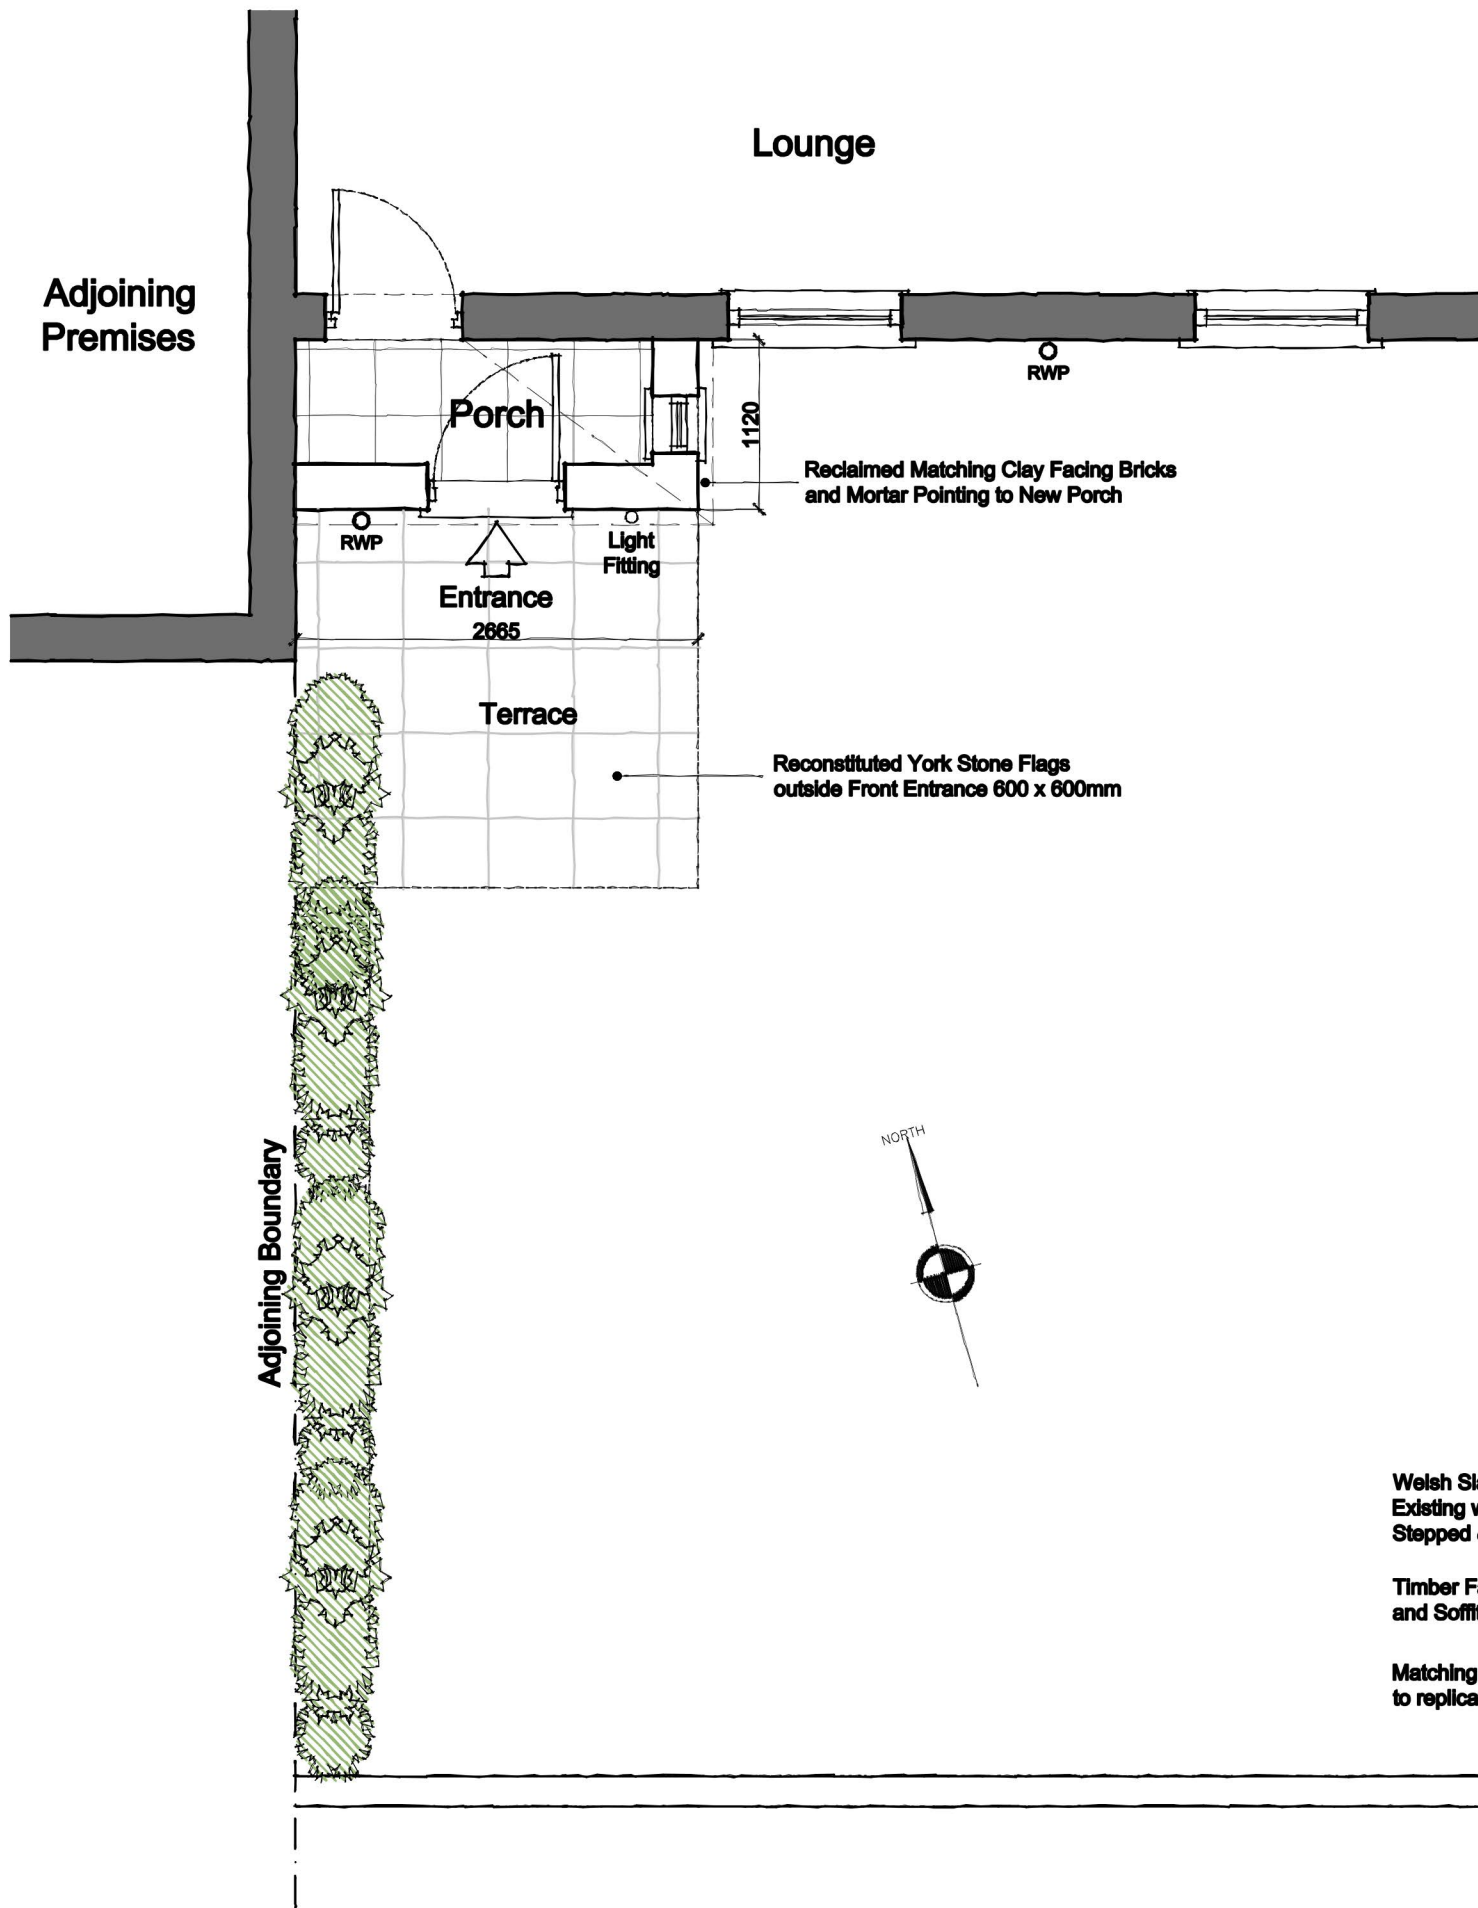


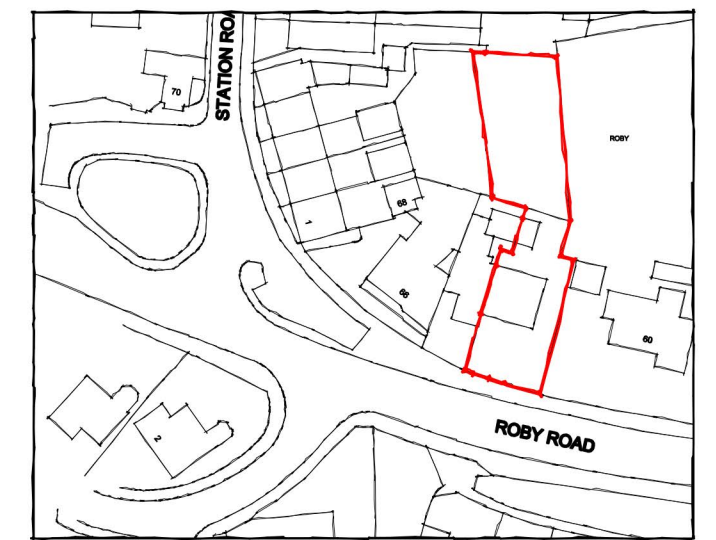

Proposed Ground Floor Plan
Scale 1:50

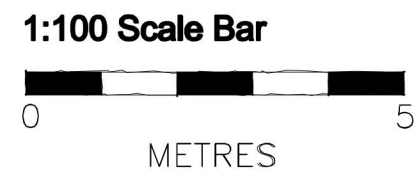


Location Scale 1:1250

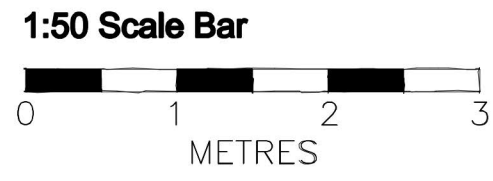

Proposed Front Elevation
Scale 1:100

Painted Timber Vertical Boarded
Front Door with Vision Panel

- Welsh Slated Roof to match
Existing with Code 4 Lead
Stepped & Apron Flashing
- Timber Fascia Boards
and Soffit painted Black
- Matching Timber Windows
to replicate Main House

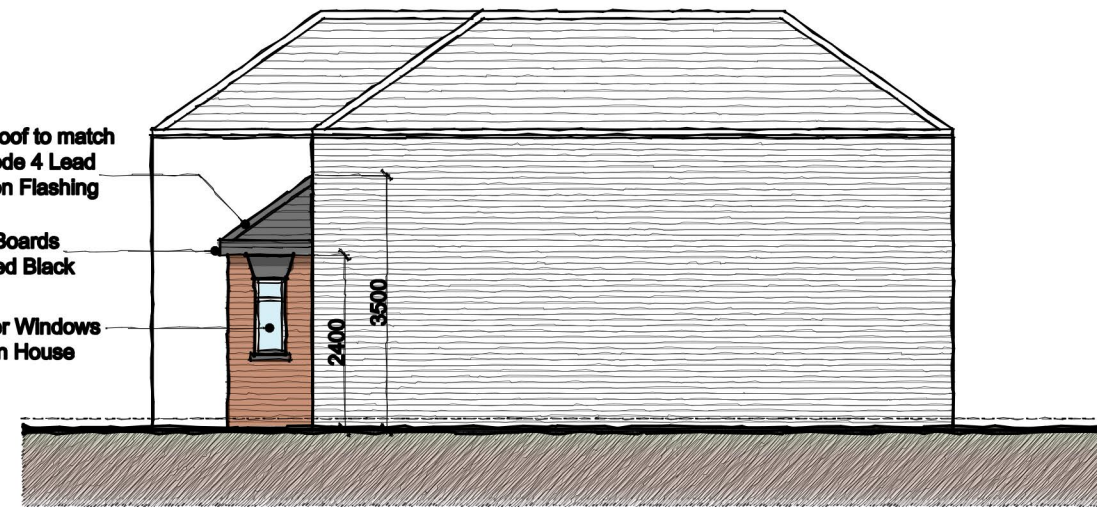

Proposed Side Elevation
Scale 1:100