





Existing Site Plan
Scale 1:500

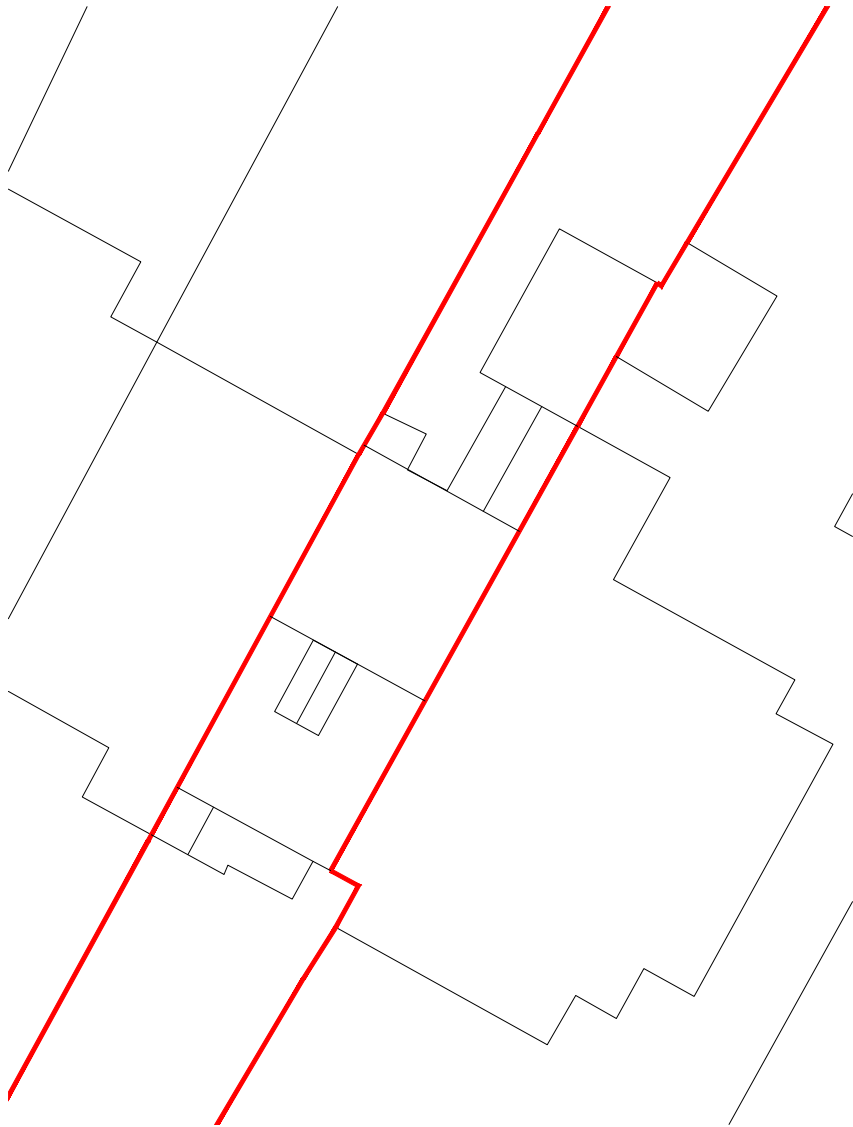

Proposed Site Plan
Scale 1:500

 

Location Plan
Scale 1:1250



Site.	103 Tarbock Road
Drawing Title	Location/ Site Plan
Dwg. no	001
Date	August 2026
Scale	VARIES @A3
Rev	