



All dimensions to be checked on site.


- Proposed Walls
- Careful Demolition

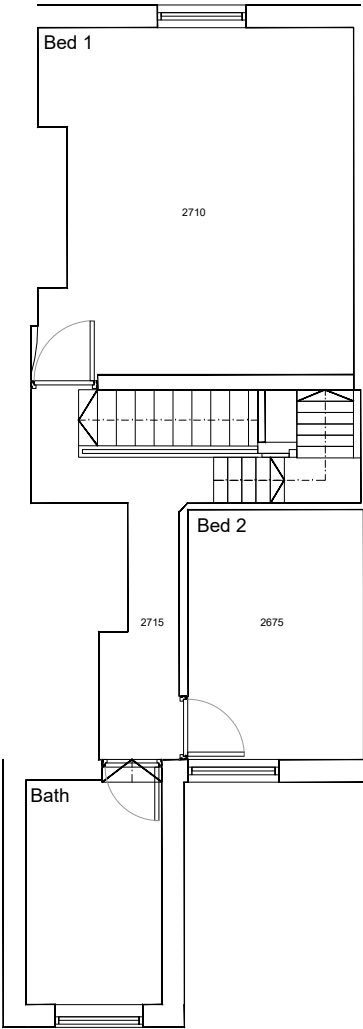


Existing First Floor Plan
Scale 1:100

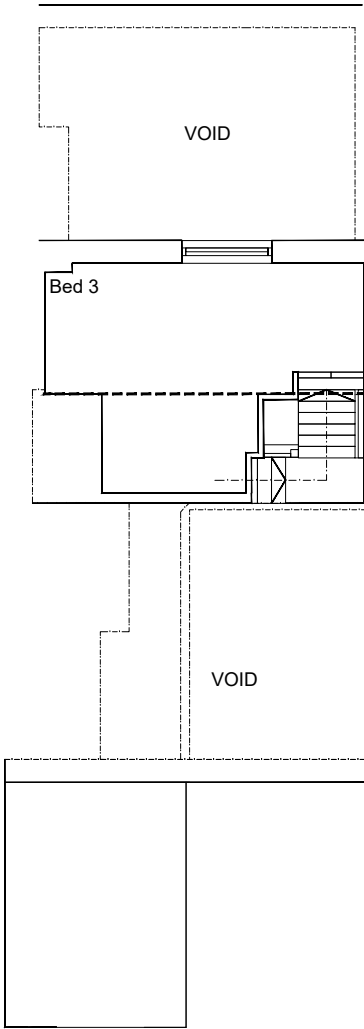


Existing Second Floor Plan
Scale 1:100

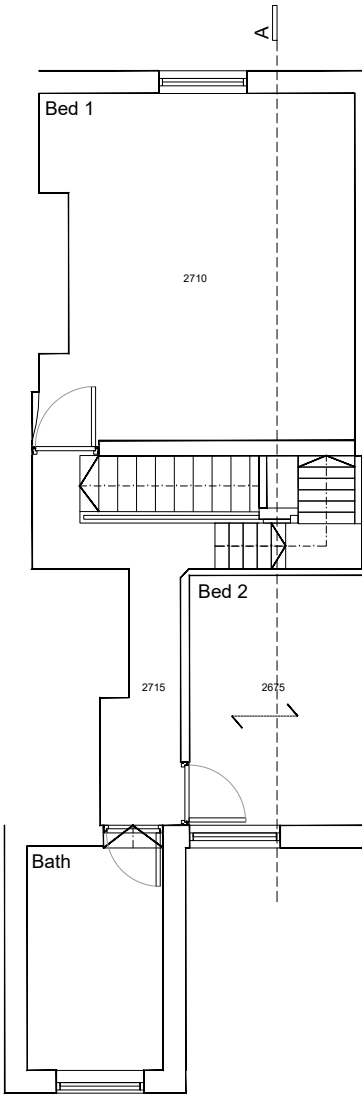

Proposed First Floor Plan
Scale 1:100

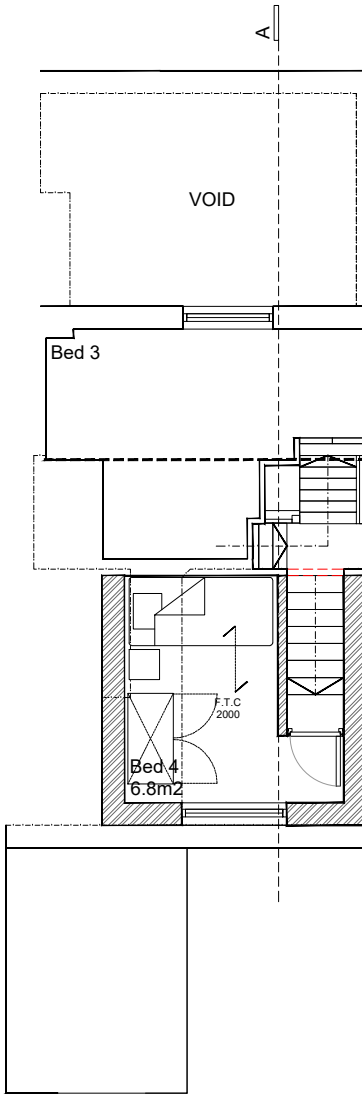

Proposed Second Floor Plan
Scale 1:100

 

Site.	103 Tarbock Road
Drawing Title	Existing/ Proposed Drawings
Dwg. no	002
Date	August 2026
Scale	1:100 @A3
Rev	