


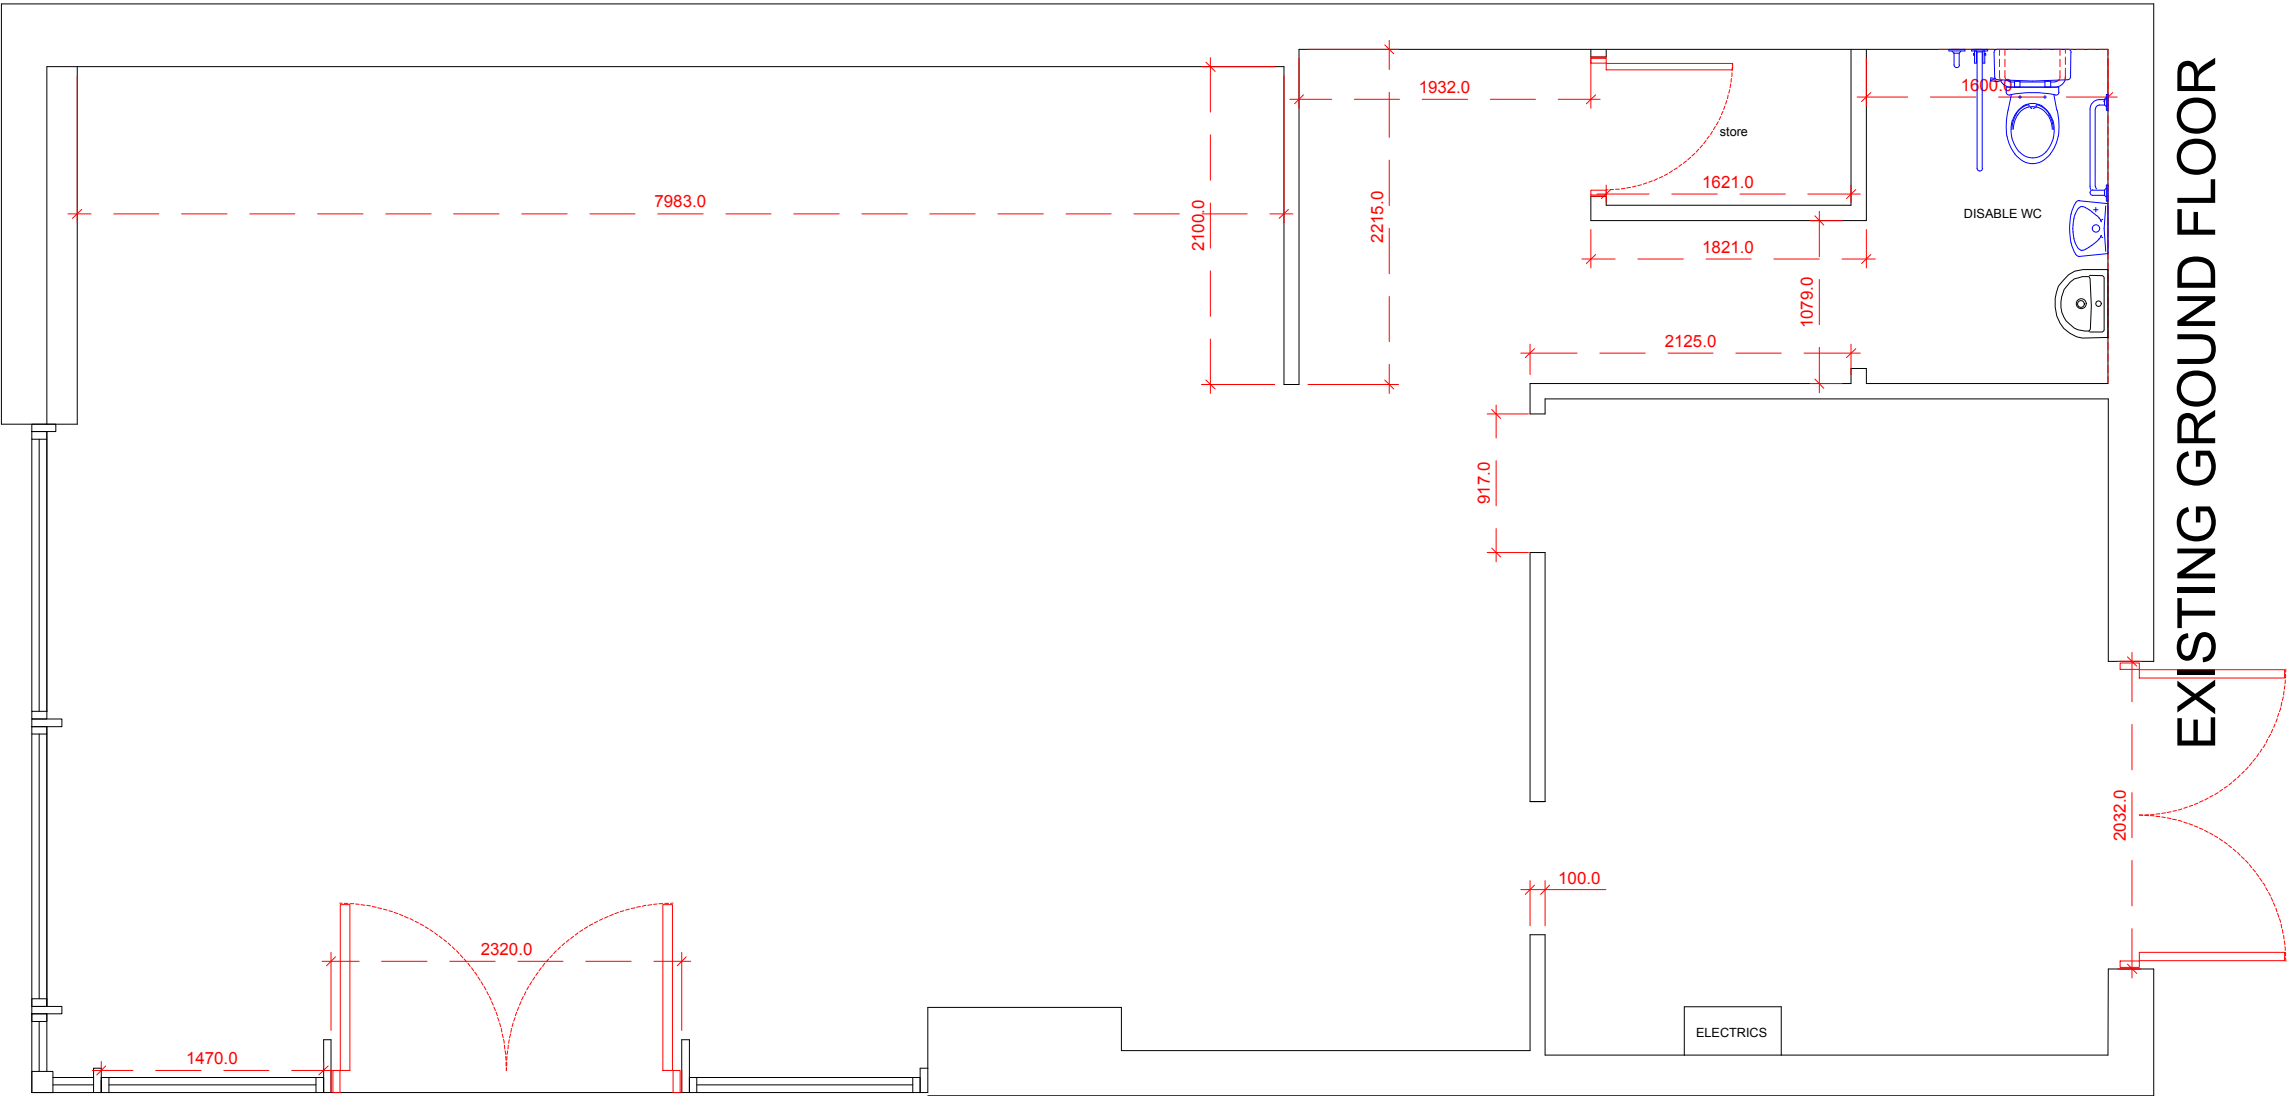

The contractor is responsible for checking dimensions, tolerances and references. Any discrepancy to be verified with the Architect before proceeding with the works.
Where an item is covered by drawings to different scales the larger scale drawing is to be worked to. Do not scale drawing. Figured dimensions to be worked to in all cases.



Drawing no. 2.0			
date	rev.	revision/author/checker	
PURPOSE OF ISSUE			
PLANNING			
PROJECT			
Unit 13, Leathers Lane, Halewood, Liverpool, L26 0AD			
DRAWING			
EXISTING GROUND FLOOR PLAN			
JOB NO. 2022- 0121-002			REV
DRAWN BY. GS		checked	
SCALE 1:50@A3		DATE: 01.09.2022	

ARCHITECTURE & INTERIORS - 51 COLESHILL ROAD -
B36 8DT - 0121 783 6211 - gs@architectureinteriors.co.uk