


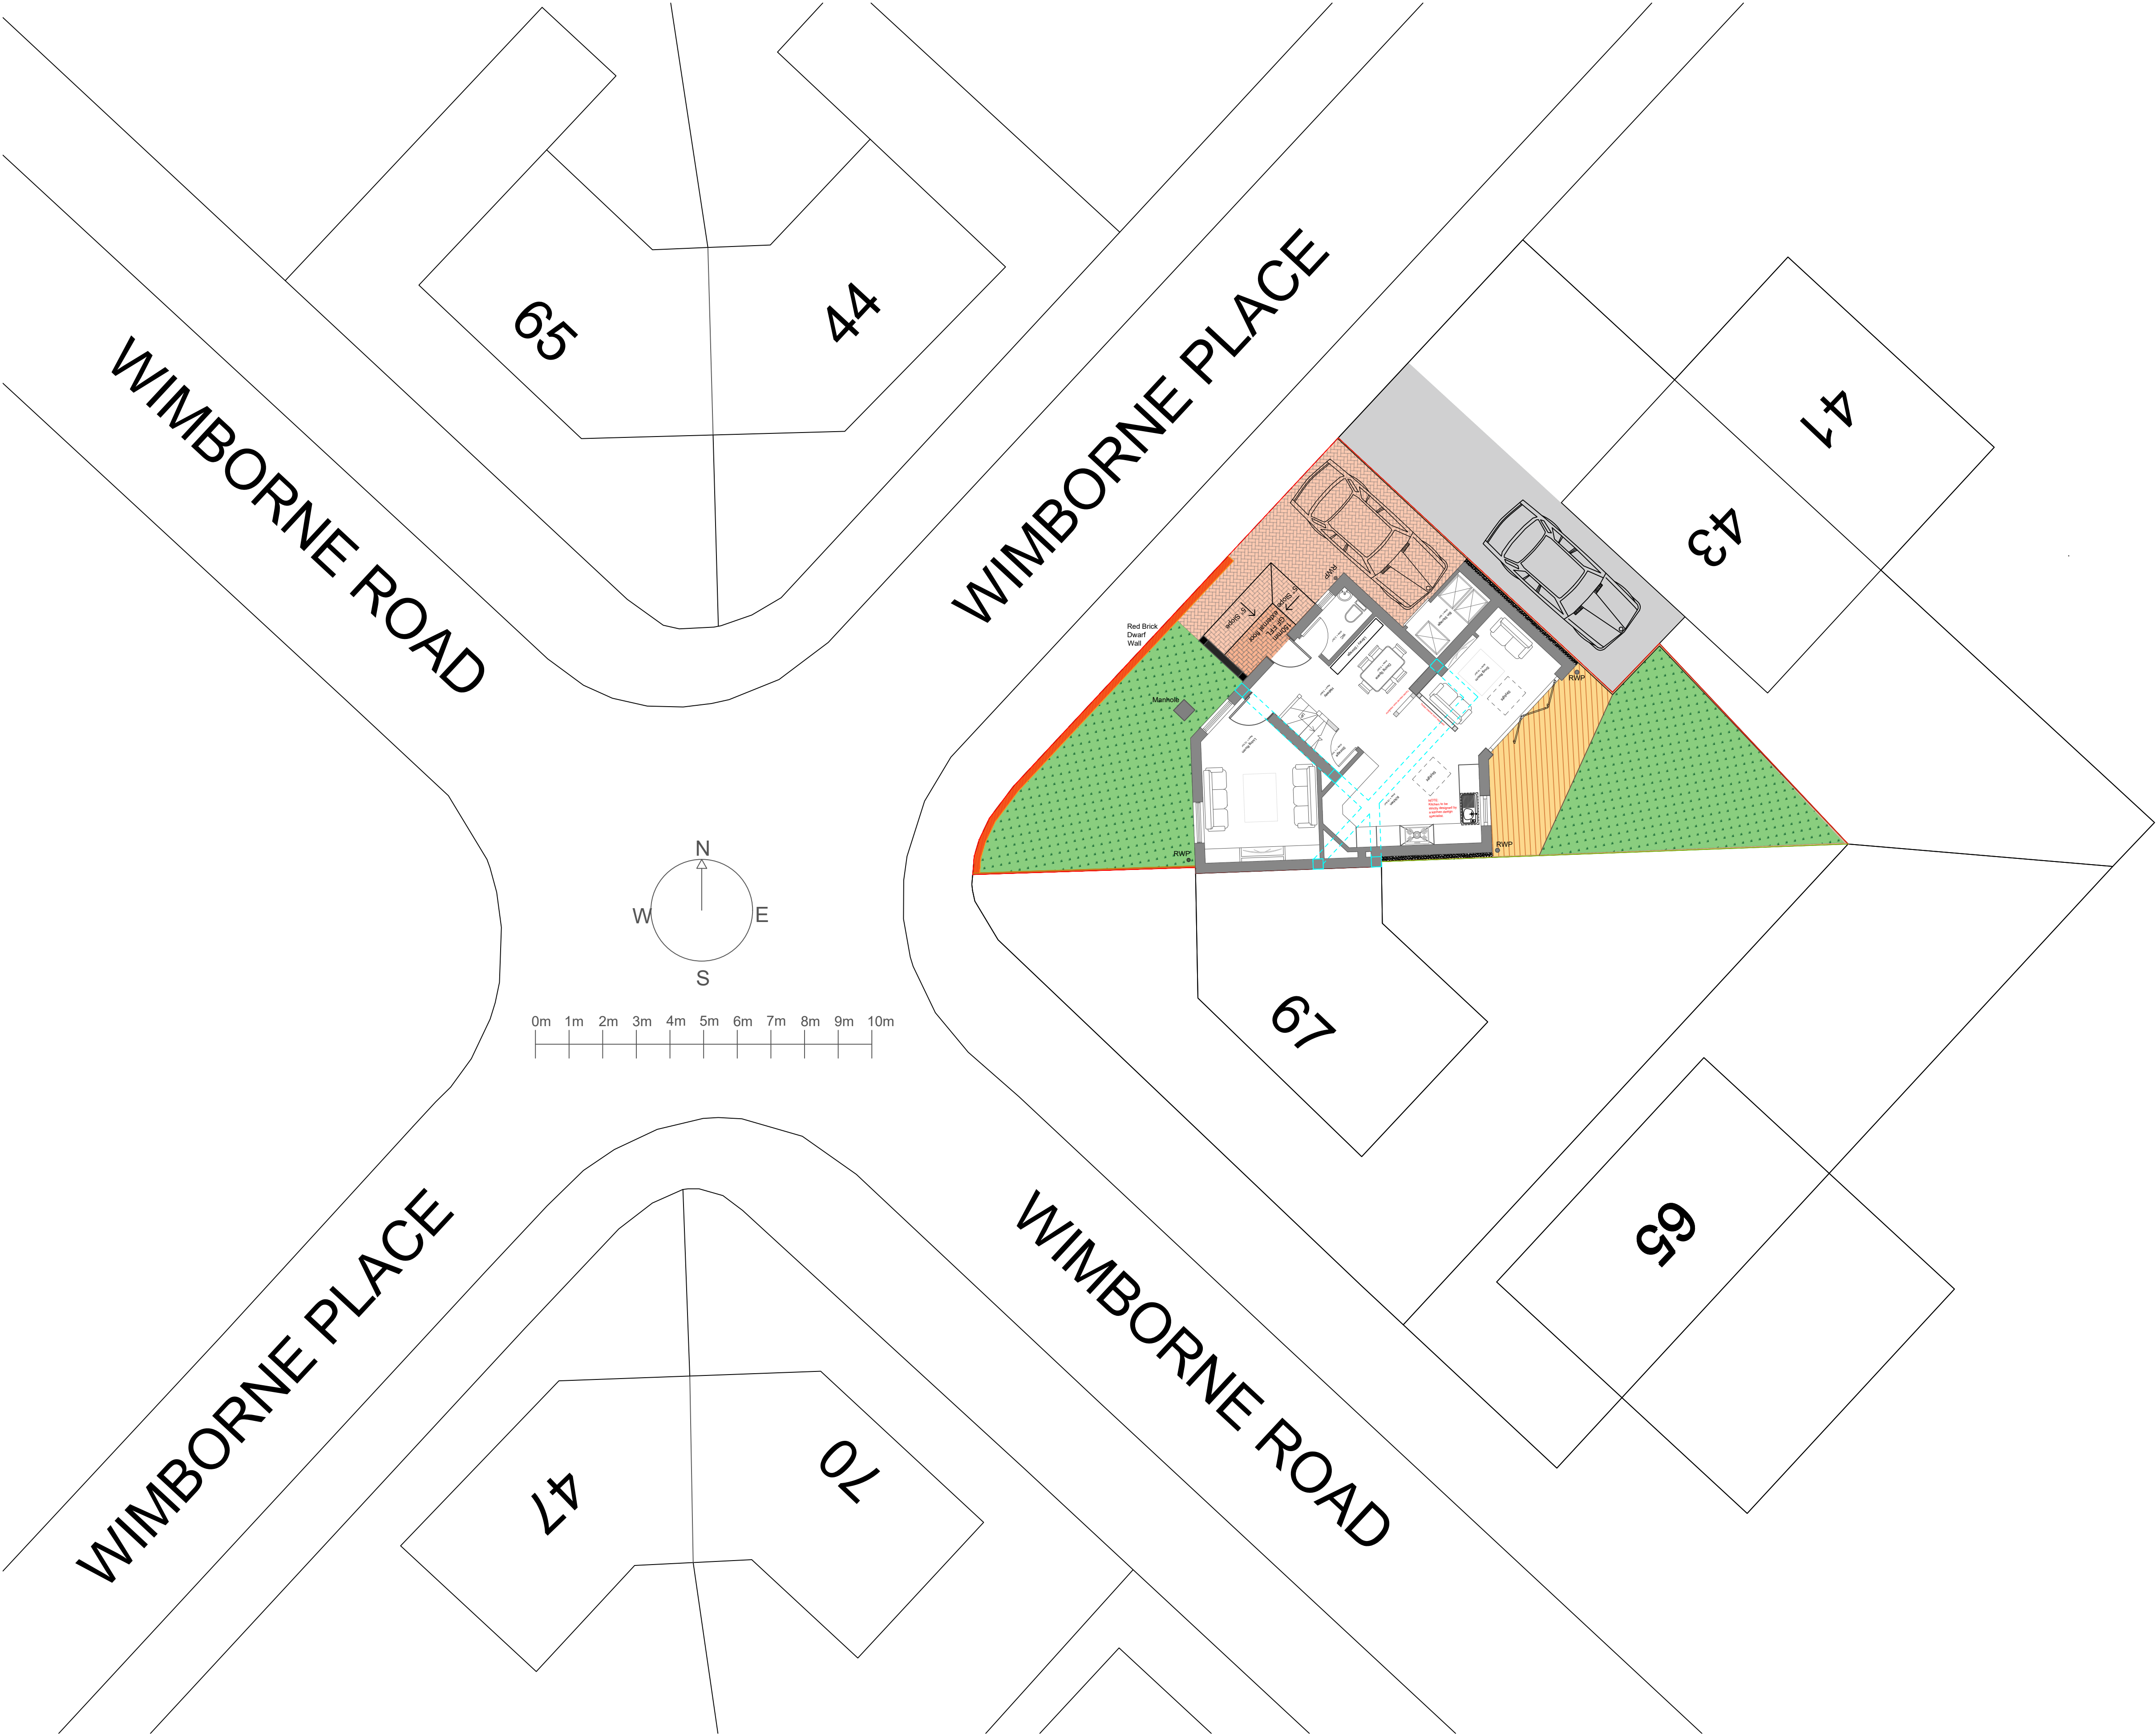

Notes

All dimensions to be verified on site prior to the commencement of any work or the production of any shop drawing. All discrepancies to be reported to RRB LTD.

This drawing is to be read in conjunction with all related Architectural Consultants and Engineer's drawings and any other relevant information.

This drawing is copyright © of RRB LTD.

REV	DATE	REVISION DESCRIPTION	INITIALS	CHECK
A	20.06.22	Proposed building footprint decreased. Red brick herringbone at the front with appropriate drainage to allocate 2x (3000mm x 5000mm) car spaces. Porch removed.	AE	—
B	23.06.22	Illustrating the car space dimensions and locating the bin locations to satisfy planning requirements. change in topography to accommodate the redundant porch (occupier's are sheltered via a cantilever)	AE	—
C	18.07.22	Amendments made based on planning invalidation and recommendations.	AE	—
D	25.07.22	Amendments made based on client discussion.	AE	—
E	25.07.22	Amendments made based on client discussion.	AE	—
F	31.08.22	Amendments made based on client discussion.	AE	—

General Notes

All drawings are to be read in conjunction with specialist M&E drawings and specifications. This drawing must be read in conjunction with GA plans

Critical

Any discrepancies must be reported to RRB LTD immediately.

DRAWING STATUS	
AS-RECORDED	☐
AS-BUILT	☐
FOR PLANNING	☒
FOR-CONSTRUCTION	☐
FOR DISCUSSION	☐
FOR COORDINATION	☐
FOR TENDER	☐

Client

David Williamson

Project

The Whitstable house,
45 Wimborne Place,
L14 8AA

Drawing Title

Proposed Site Plan

Scale

1:100 @ A1

Date

18.02.2022

Drawn by

AE

Checked by

-

Job No.

18/02/2022

Drawing No.

(A)105

Rev.

F