


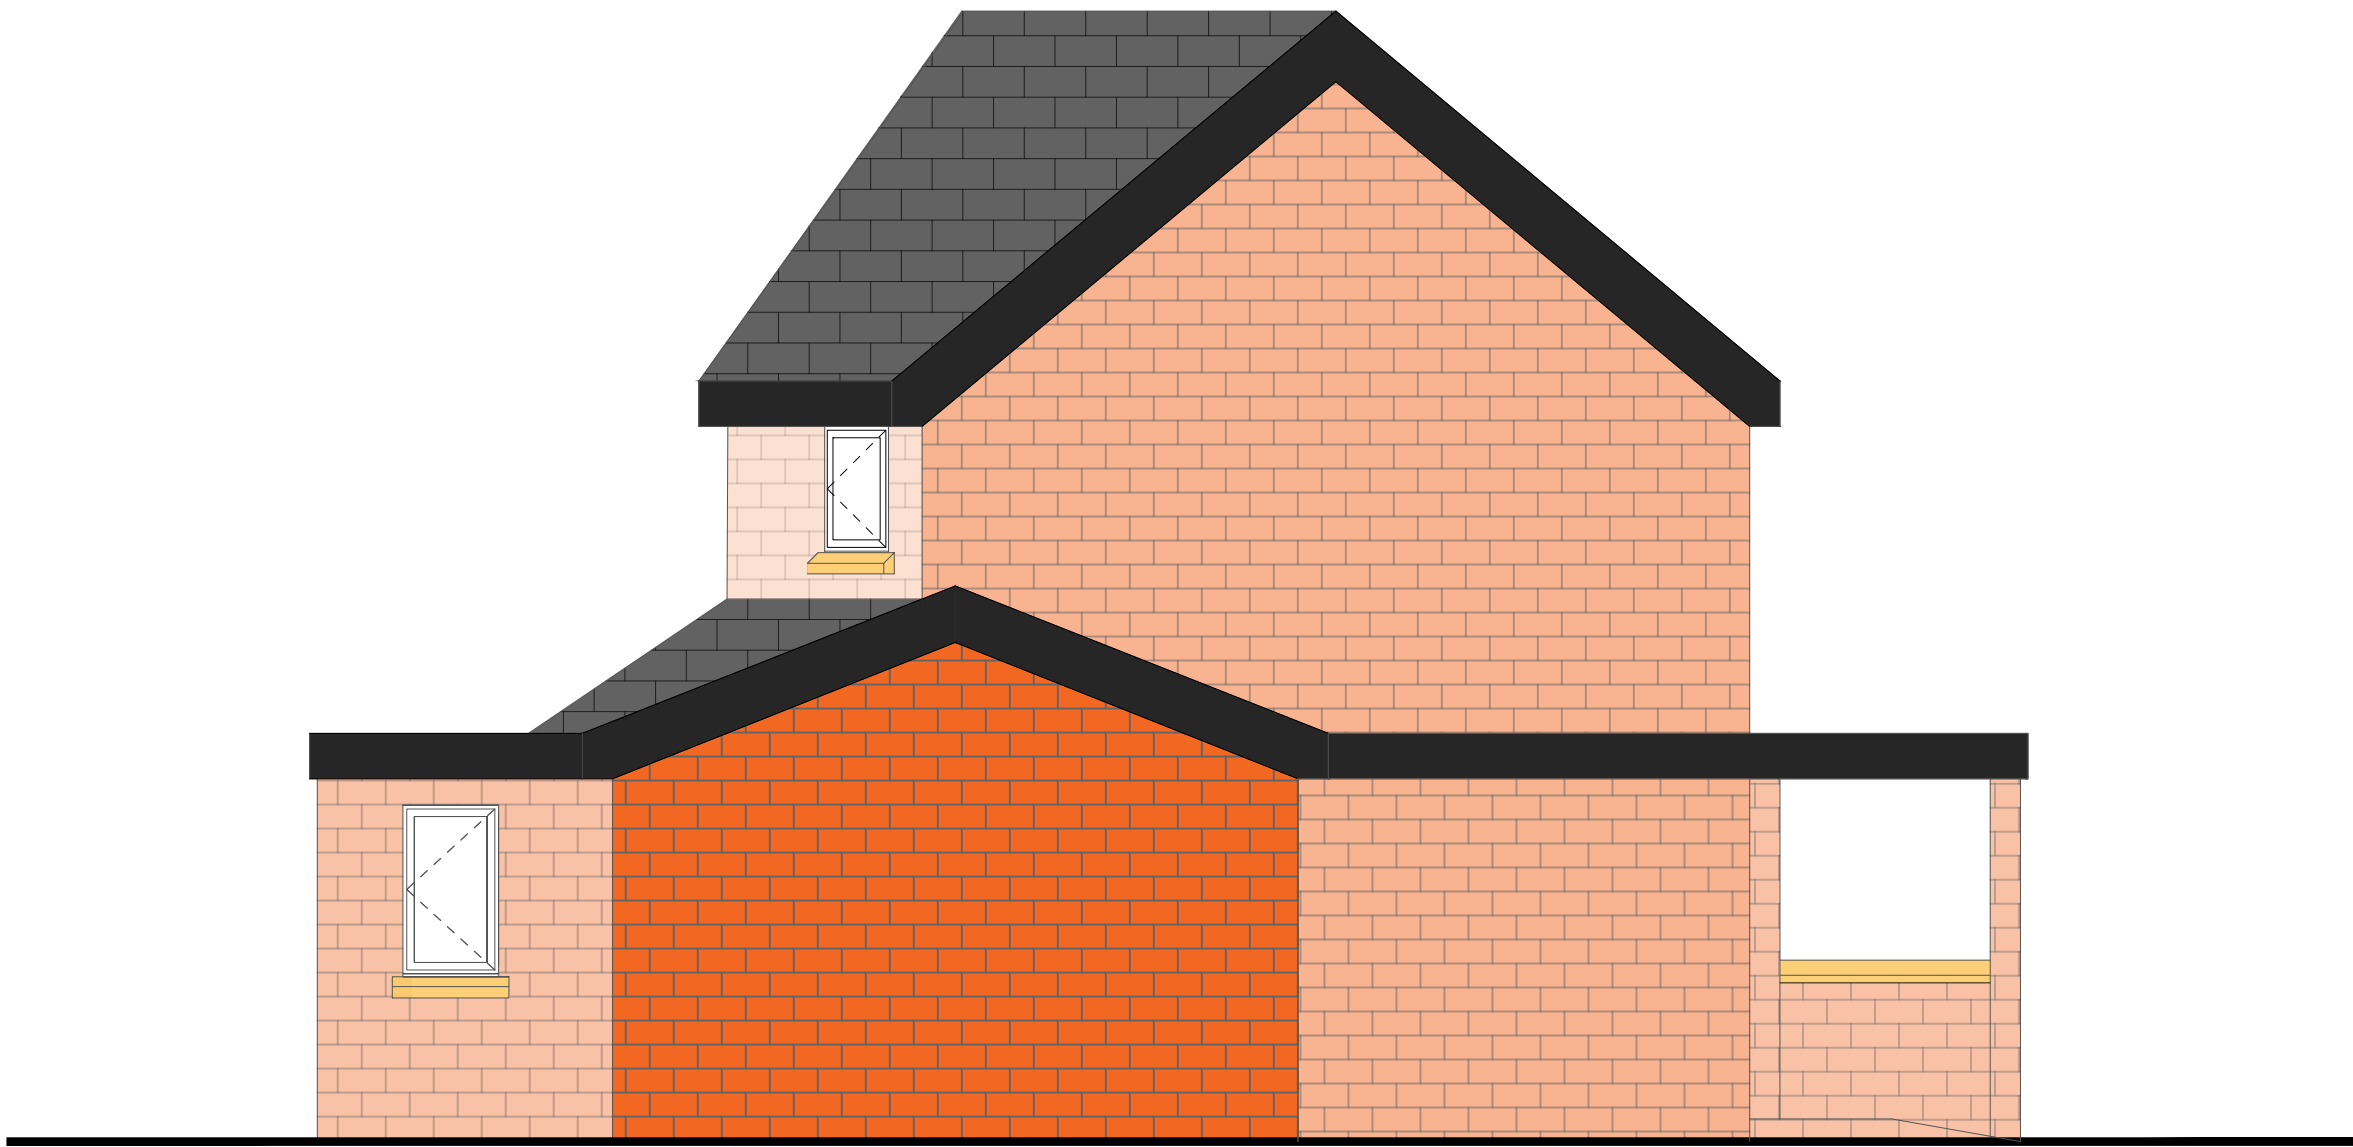


PROPOSED NORTH-WEST ELEVATION



PROPOSED SOUTH-WEST ELEVATION



PROPOSED SOUTH-EAST ELEVATION

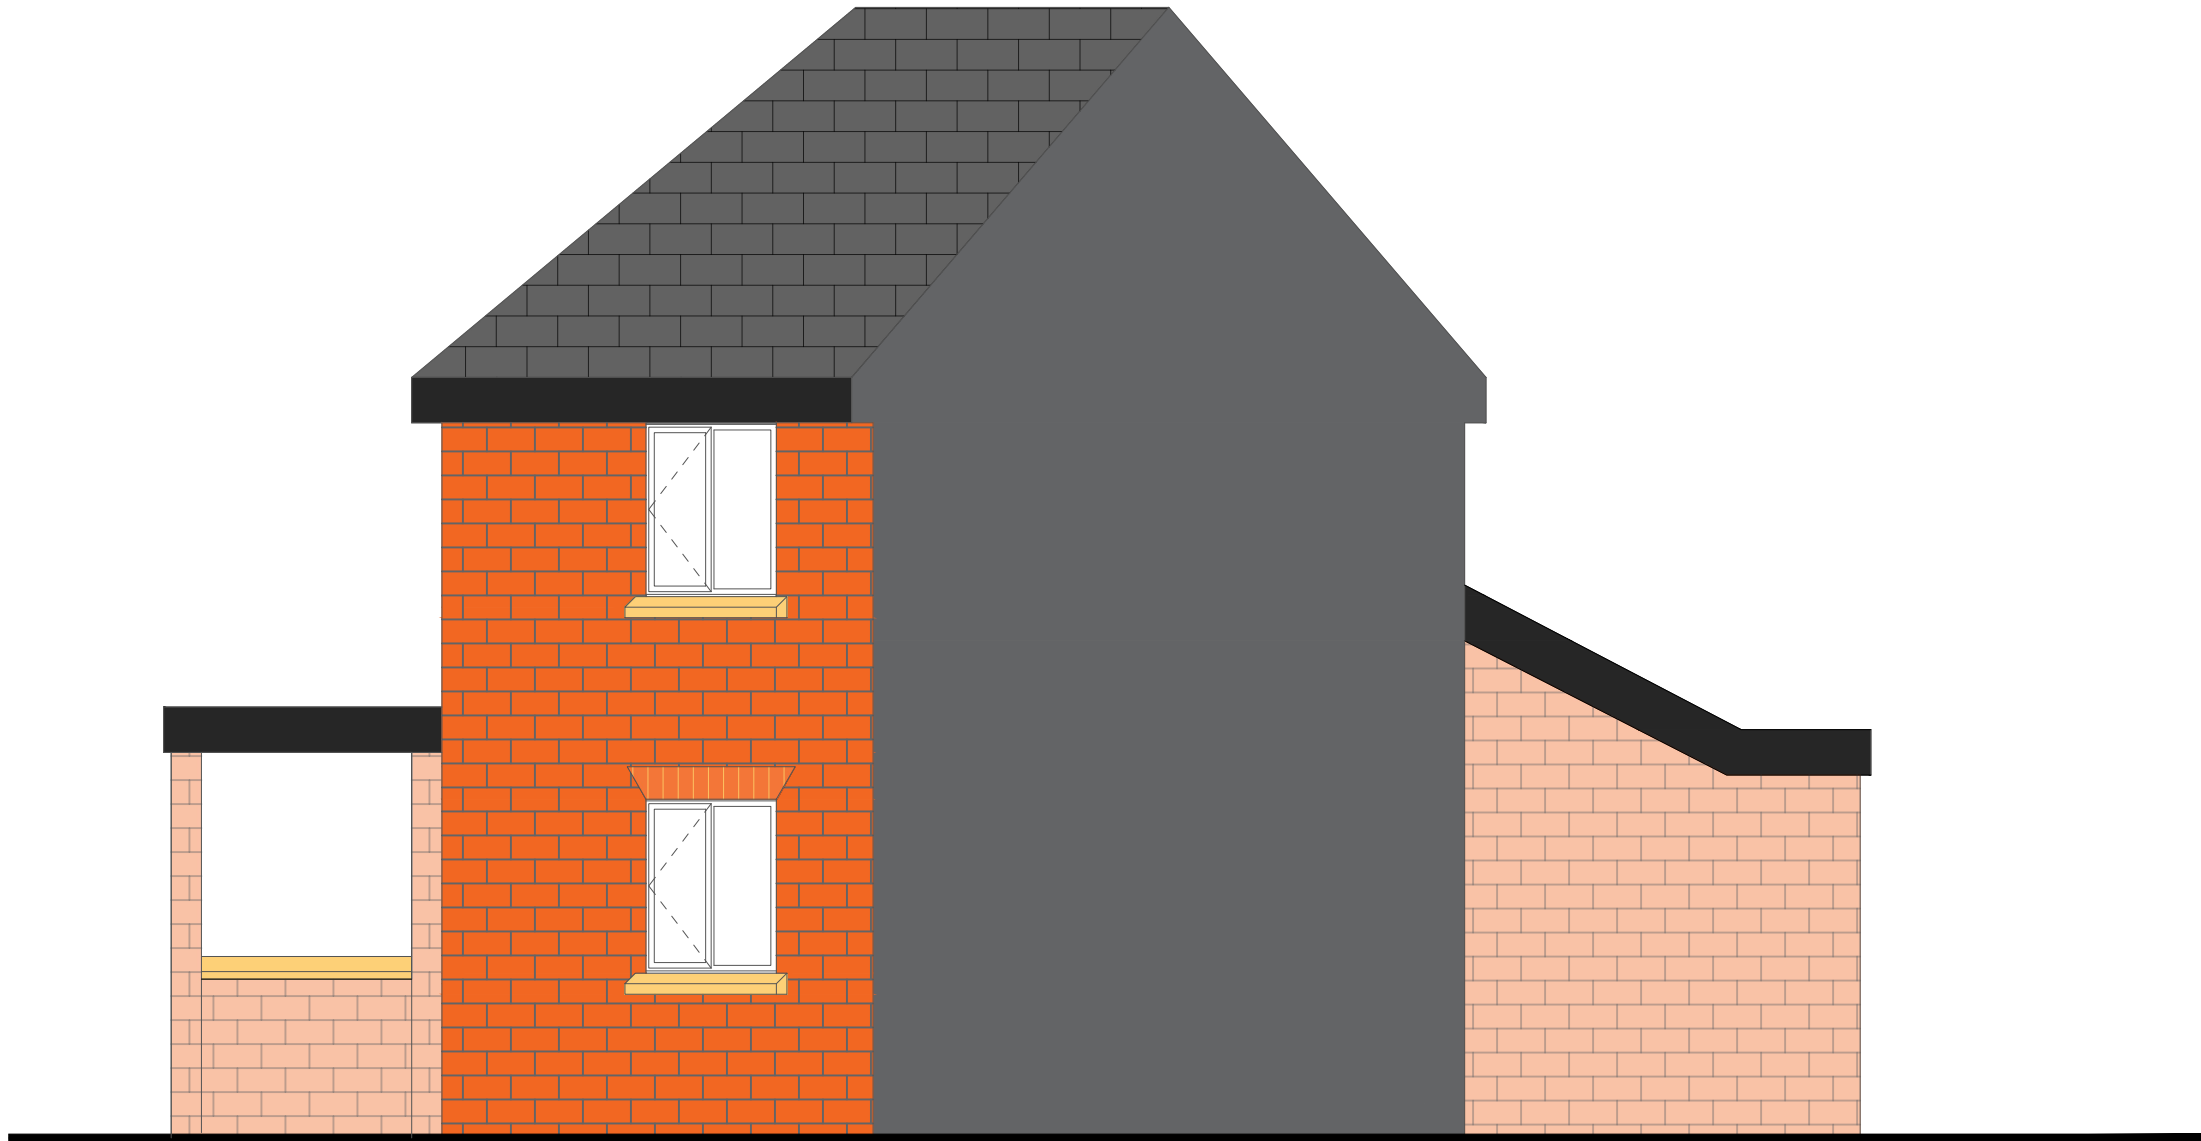

PROPOSED NORTH-EAST ELEVATION

Notes

All dimensions to be verified on site prior to the commencement of any work or the production of any shop drawing. All discrepancies to be reported to RRBD LTD.

This drawing is to be read in conjunction with all related Architectural Consultant's and Engineers drawings and any other relevant information.

This drawing is copyright © of RRBD LTD.

REV	DATE	REVISION DESCRIPTION	INITIALS	CHECK
A	21.06.22	Internal reconfiguration. Cantilever The first floor (front elevation & partial side elevation) to step back the ground floor footprint to allow for car space (x2)	AE	—
B	23.06.22	Change in topography illustrated on the front elevation	AE	—
C	23.06.22	Window removed on the ground floor north—west elevation	AE	—
D	18.07.22	Amendments made based on planning invalidation and recommendations.	AE	—
E	25.07.22	Amendments made based on client discussion	AE	—
F	25.07.22	Amendments made based on client discussion	AE	—
G	31.08.22	Amendments made based on client discussion	AE	—

General Notes

All drawings are to be read in conjunction with specialist M&E drawings and specifications. This drawing must be read in conjunction with GA plans

Critical

Any discrepancies must be reported to RRBD LTD immediately.

DRAWING STATUS

AS-RECORDED

AS-BUILT

FOR PLANNING

FOR CONSTRUCTION

FOR DISCUSSION

FOR COORDINATION

FOR TENDER

☐

☒

☐

☐

☐

☐

☐

Client

David Williamson

Project

The Whitstable house,
45 Wimborne Place,
L14 8AA

Drawing Title

Proposed Elevations

Scale	1:50 @ A1	Date	18.02.2022		
Drawn by	AE	Checked by	-		
Job No.	18/02/2022	Drawing No.	(A)103	Rev.	G