




architecture & design

[contact details:]


PH3 BRISTOL STUDIO:
PENNYWELL PROJECT,
30-64 PENNYWELL ROAD
BRISTOL,
BS5 0TL.
t; 0117 911 5458

e; mail@ph3design.co.uk
w; www.ph3design.co.uk


[notes:]

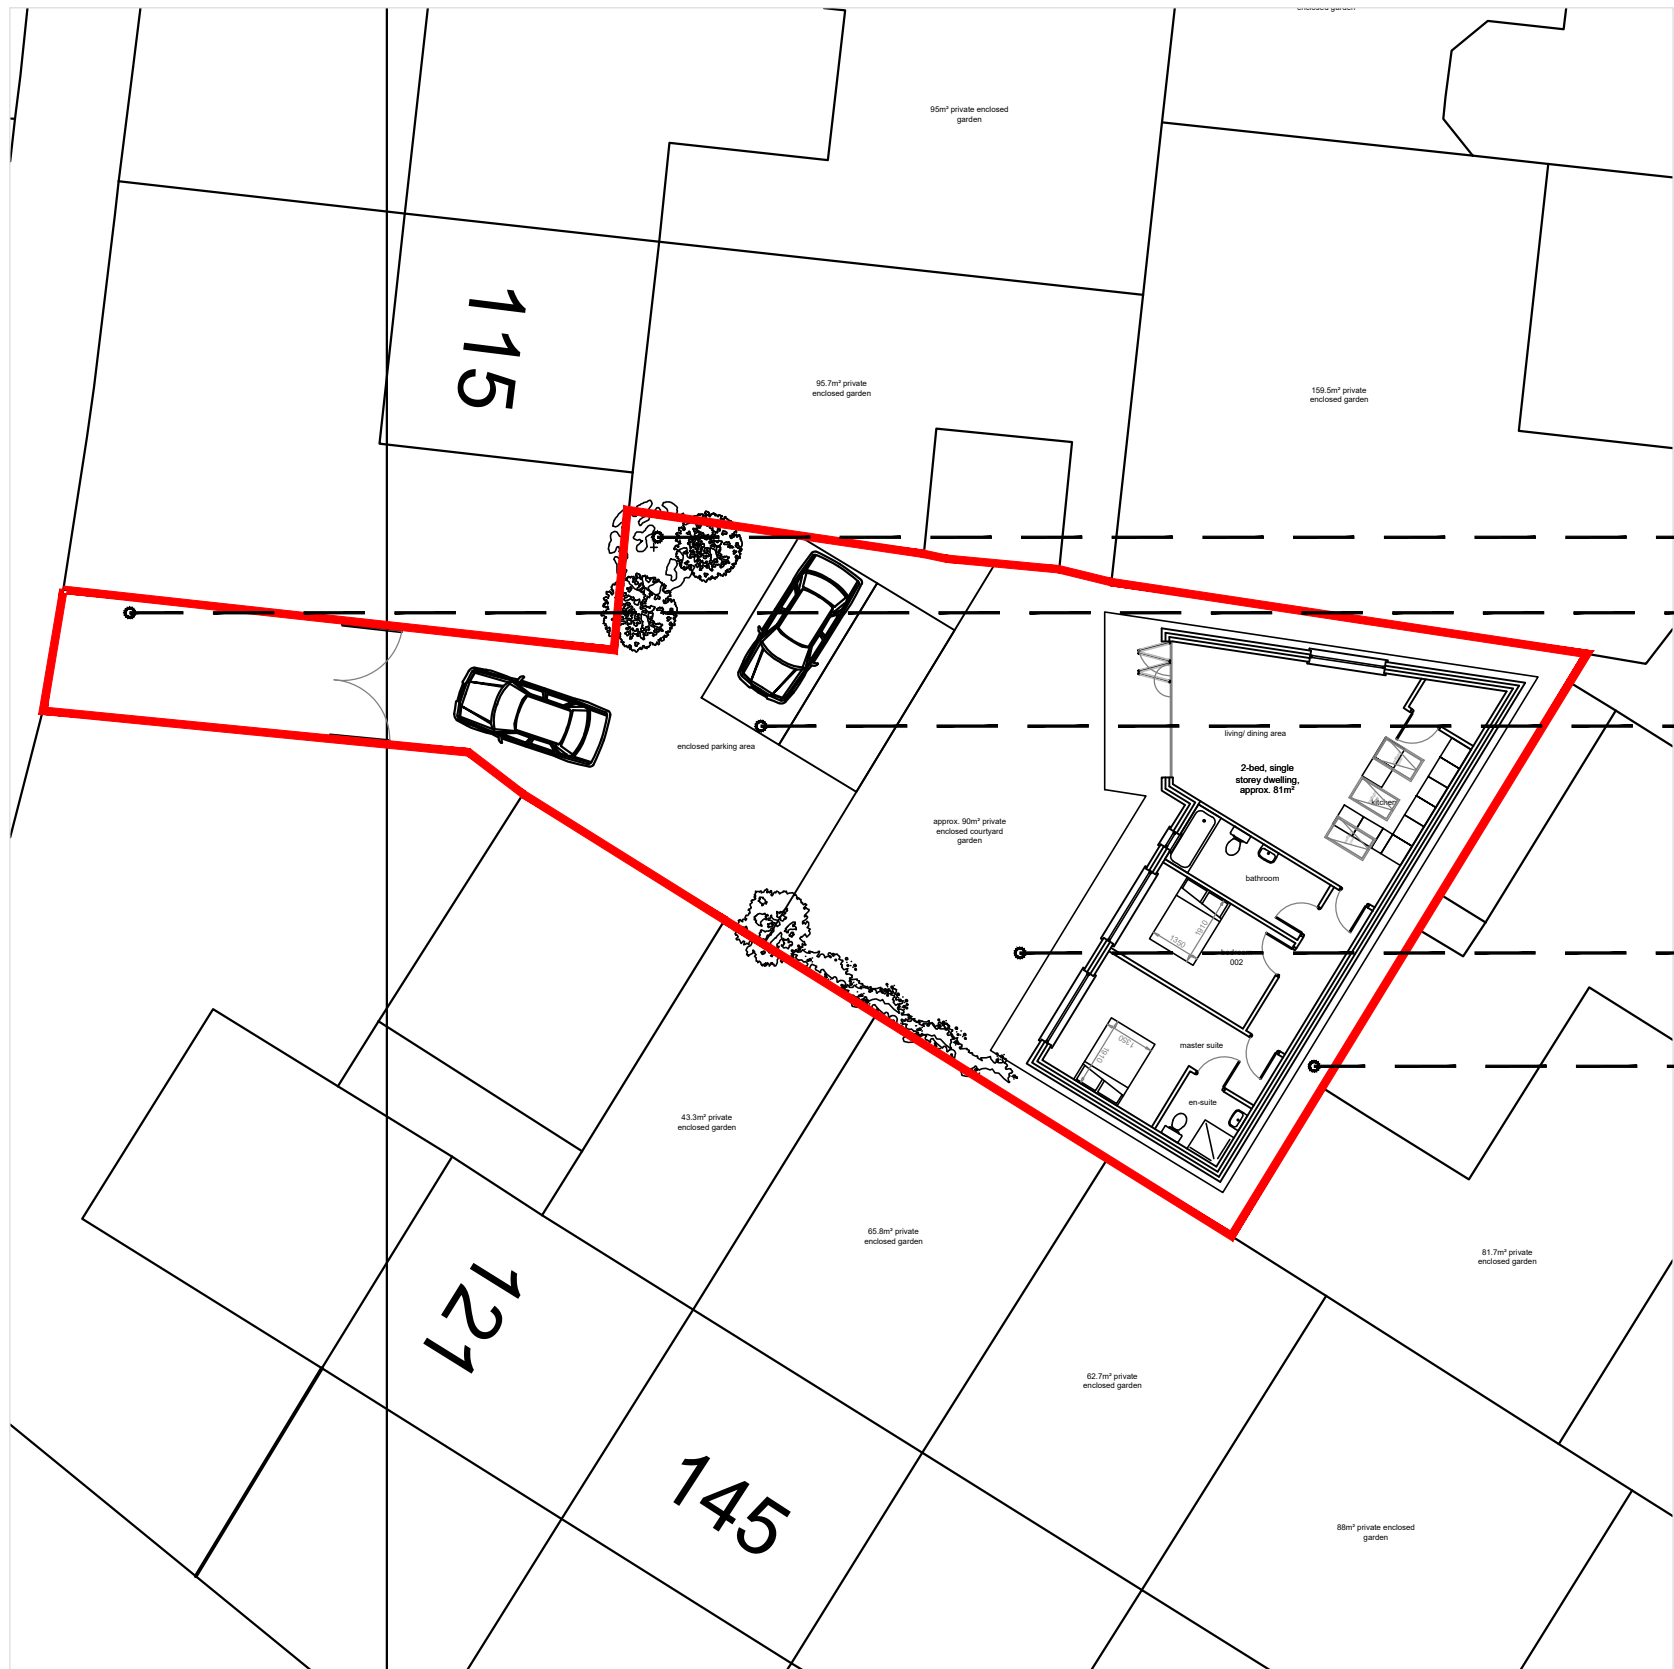


proposed site plan - scale 1:200

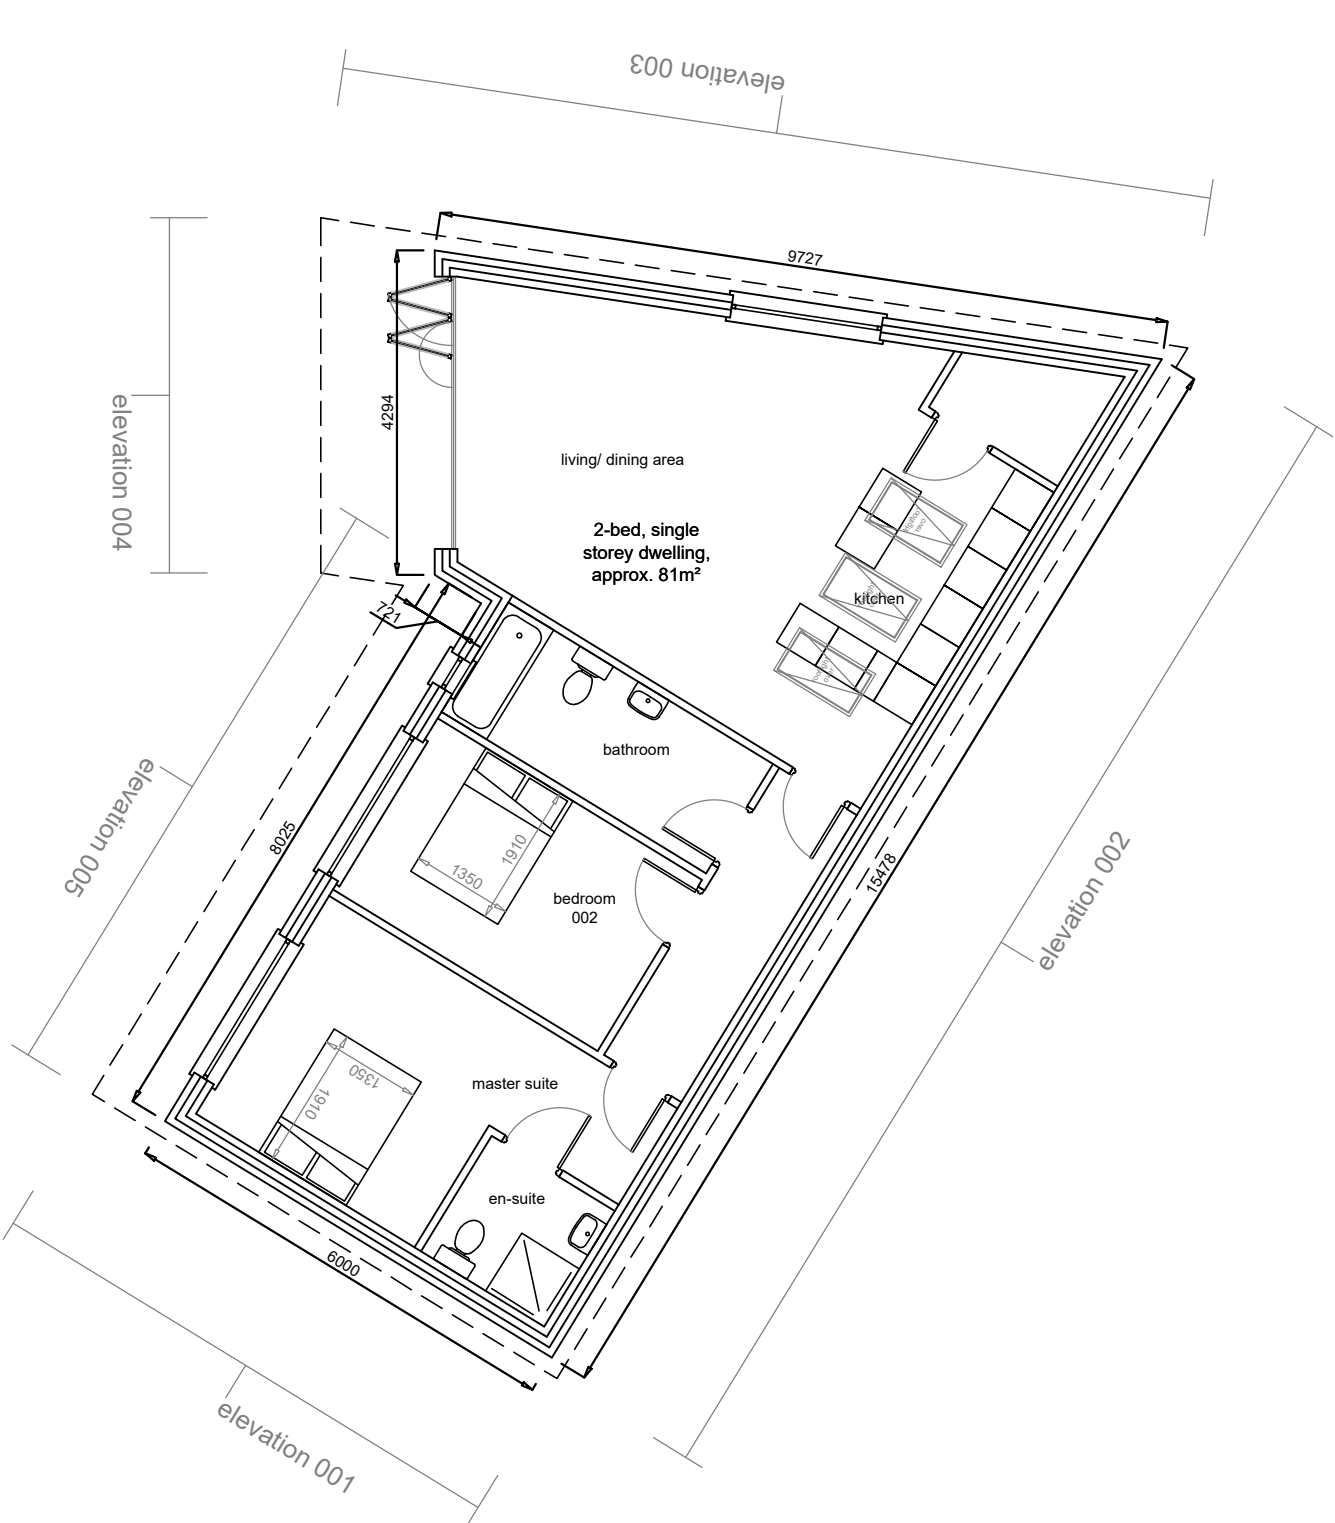

proposed ground floor plan - scale 1:100

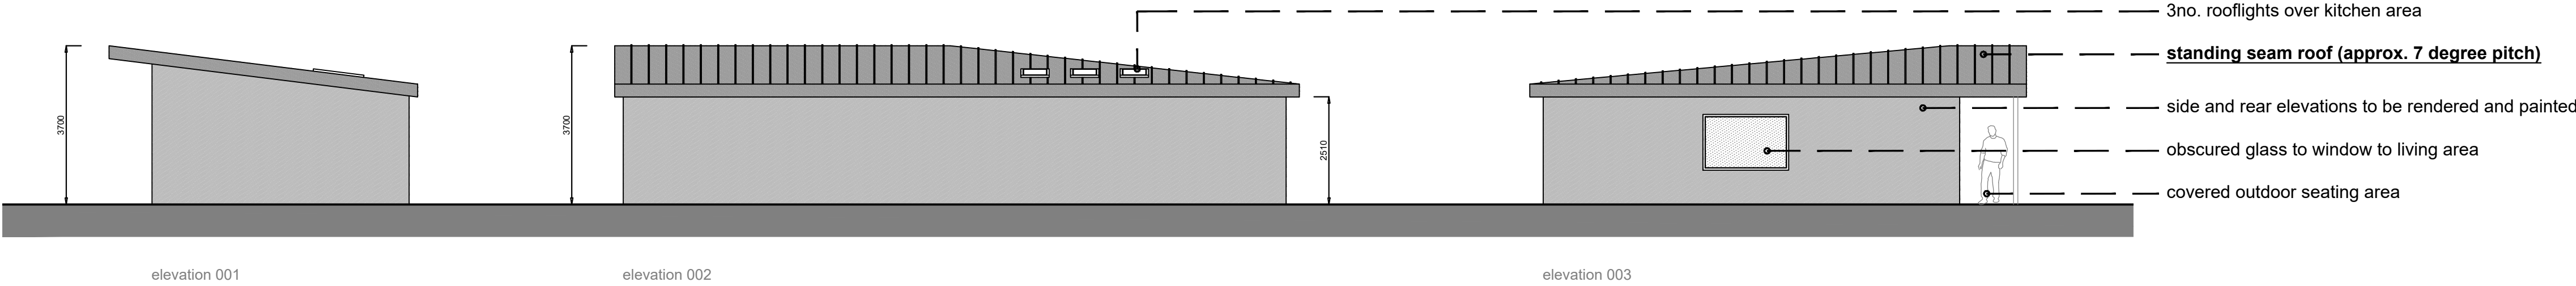

proposed elevations 001, 002, 003 - scale 1:100

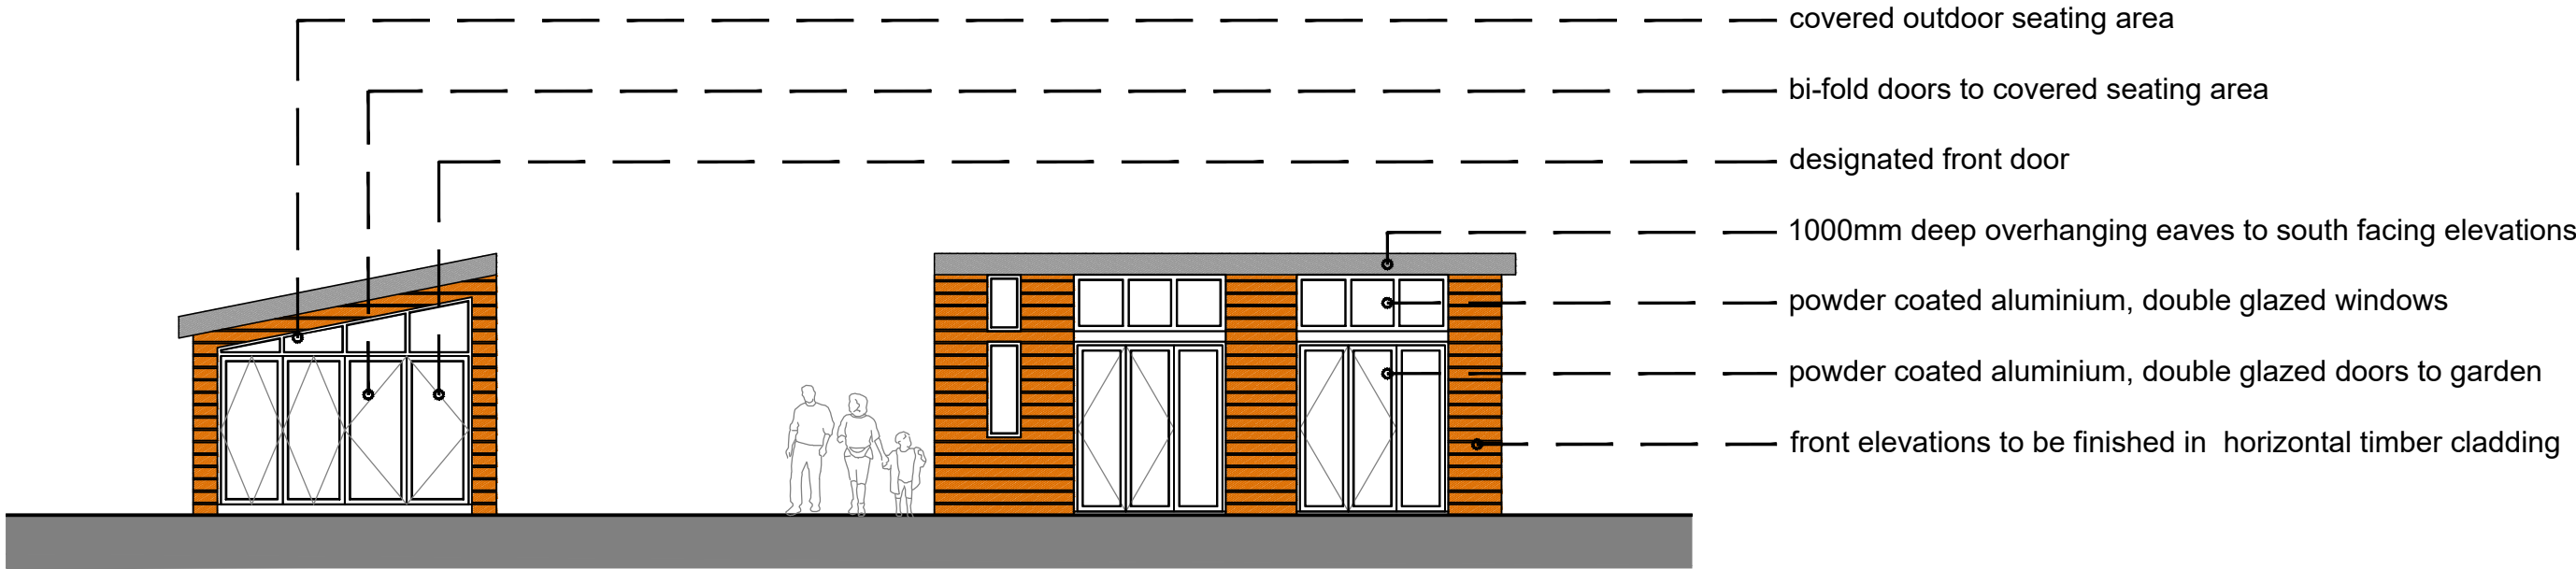

proposed elevations 004, 005 - scale 1:100

[project info.]

project title:
PROPOSED BUNGALOW AT
HOLLIES ROAD, HALEWOOD, LIVERPOOL

drawing title:
PROPOSED
FLOOR & SITE PLANS & ELEVATIONS

drawing issue:
DISCUSSION-ONLY// **PLANNING**// BUILDING-REGS// CONSTRUCTION


b:14.9.22:reduction roof pitch & change to standing seam
a:30.6.22:inclusion of key dimensions

drawing number:

ph3_021_006_103

date:

14.09.2022

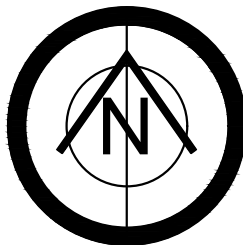

[scale bar]

[scale:]
1:100@a1