

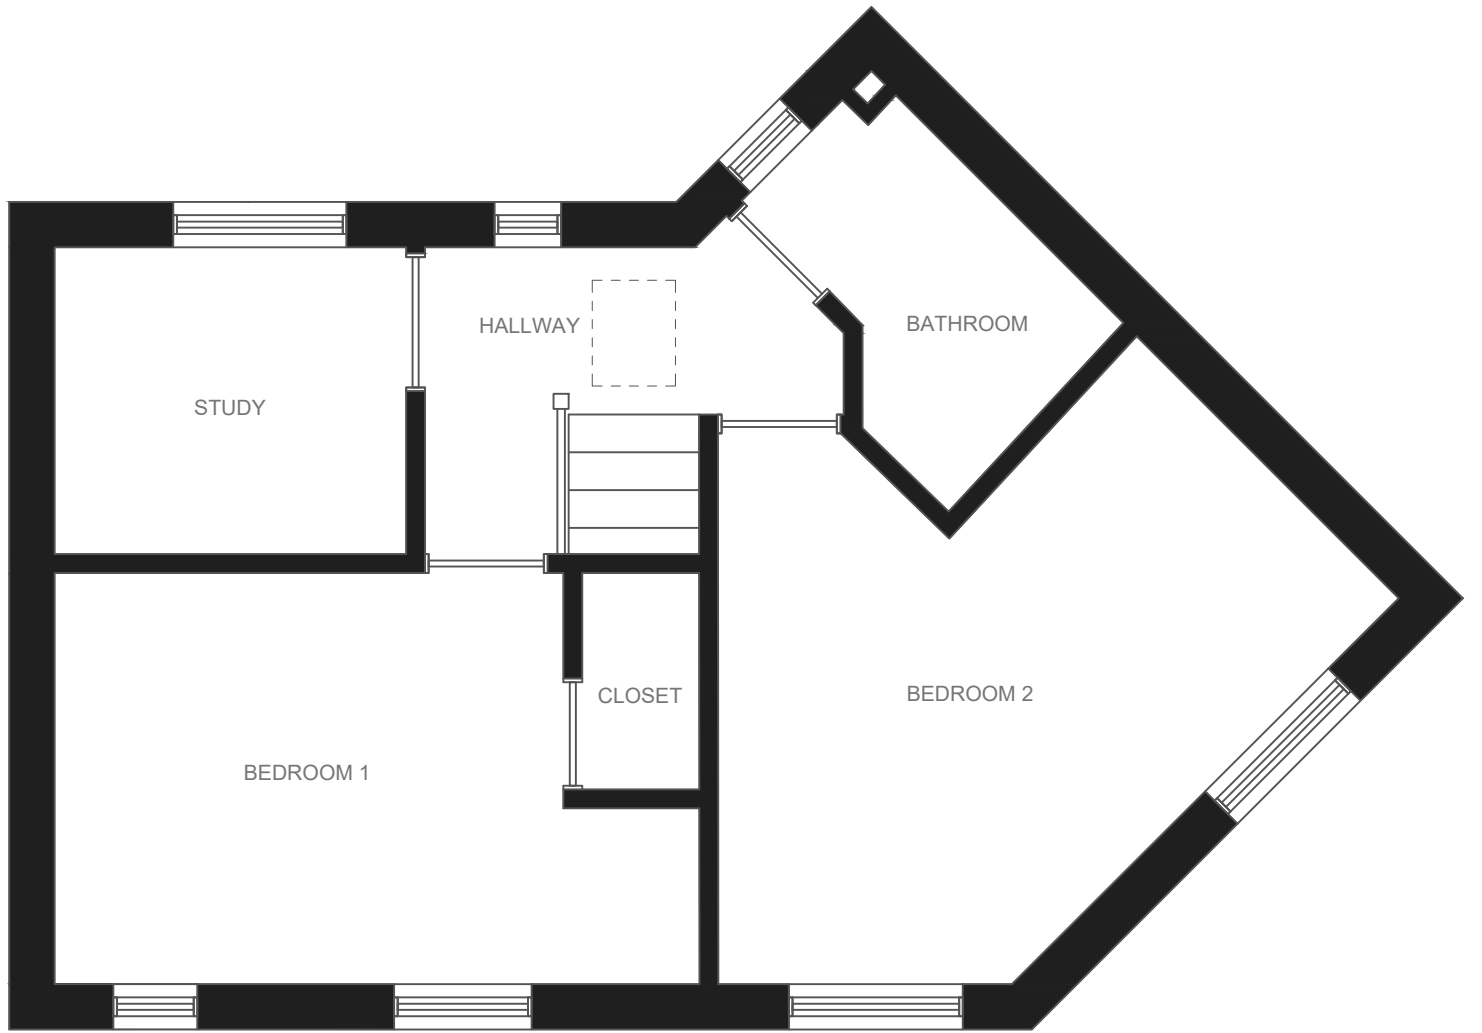


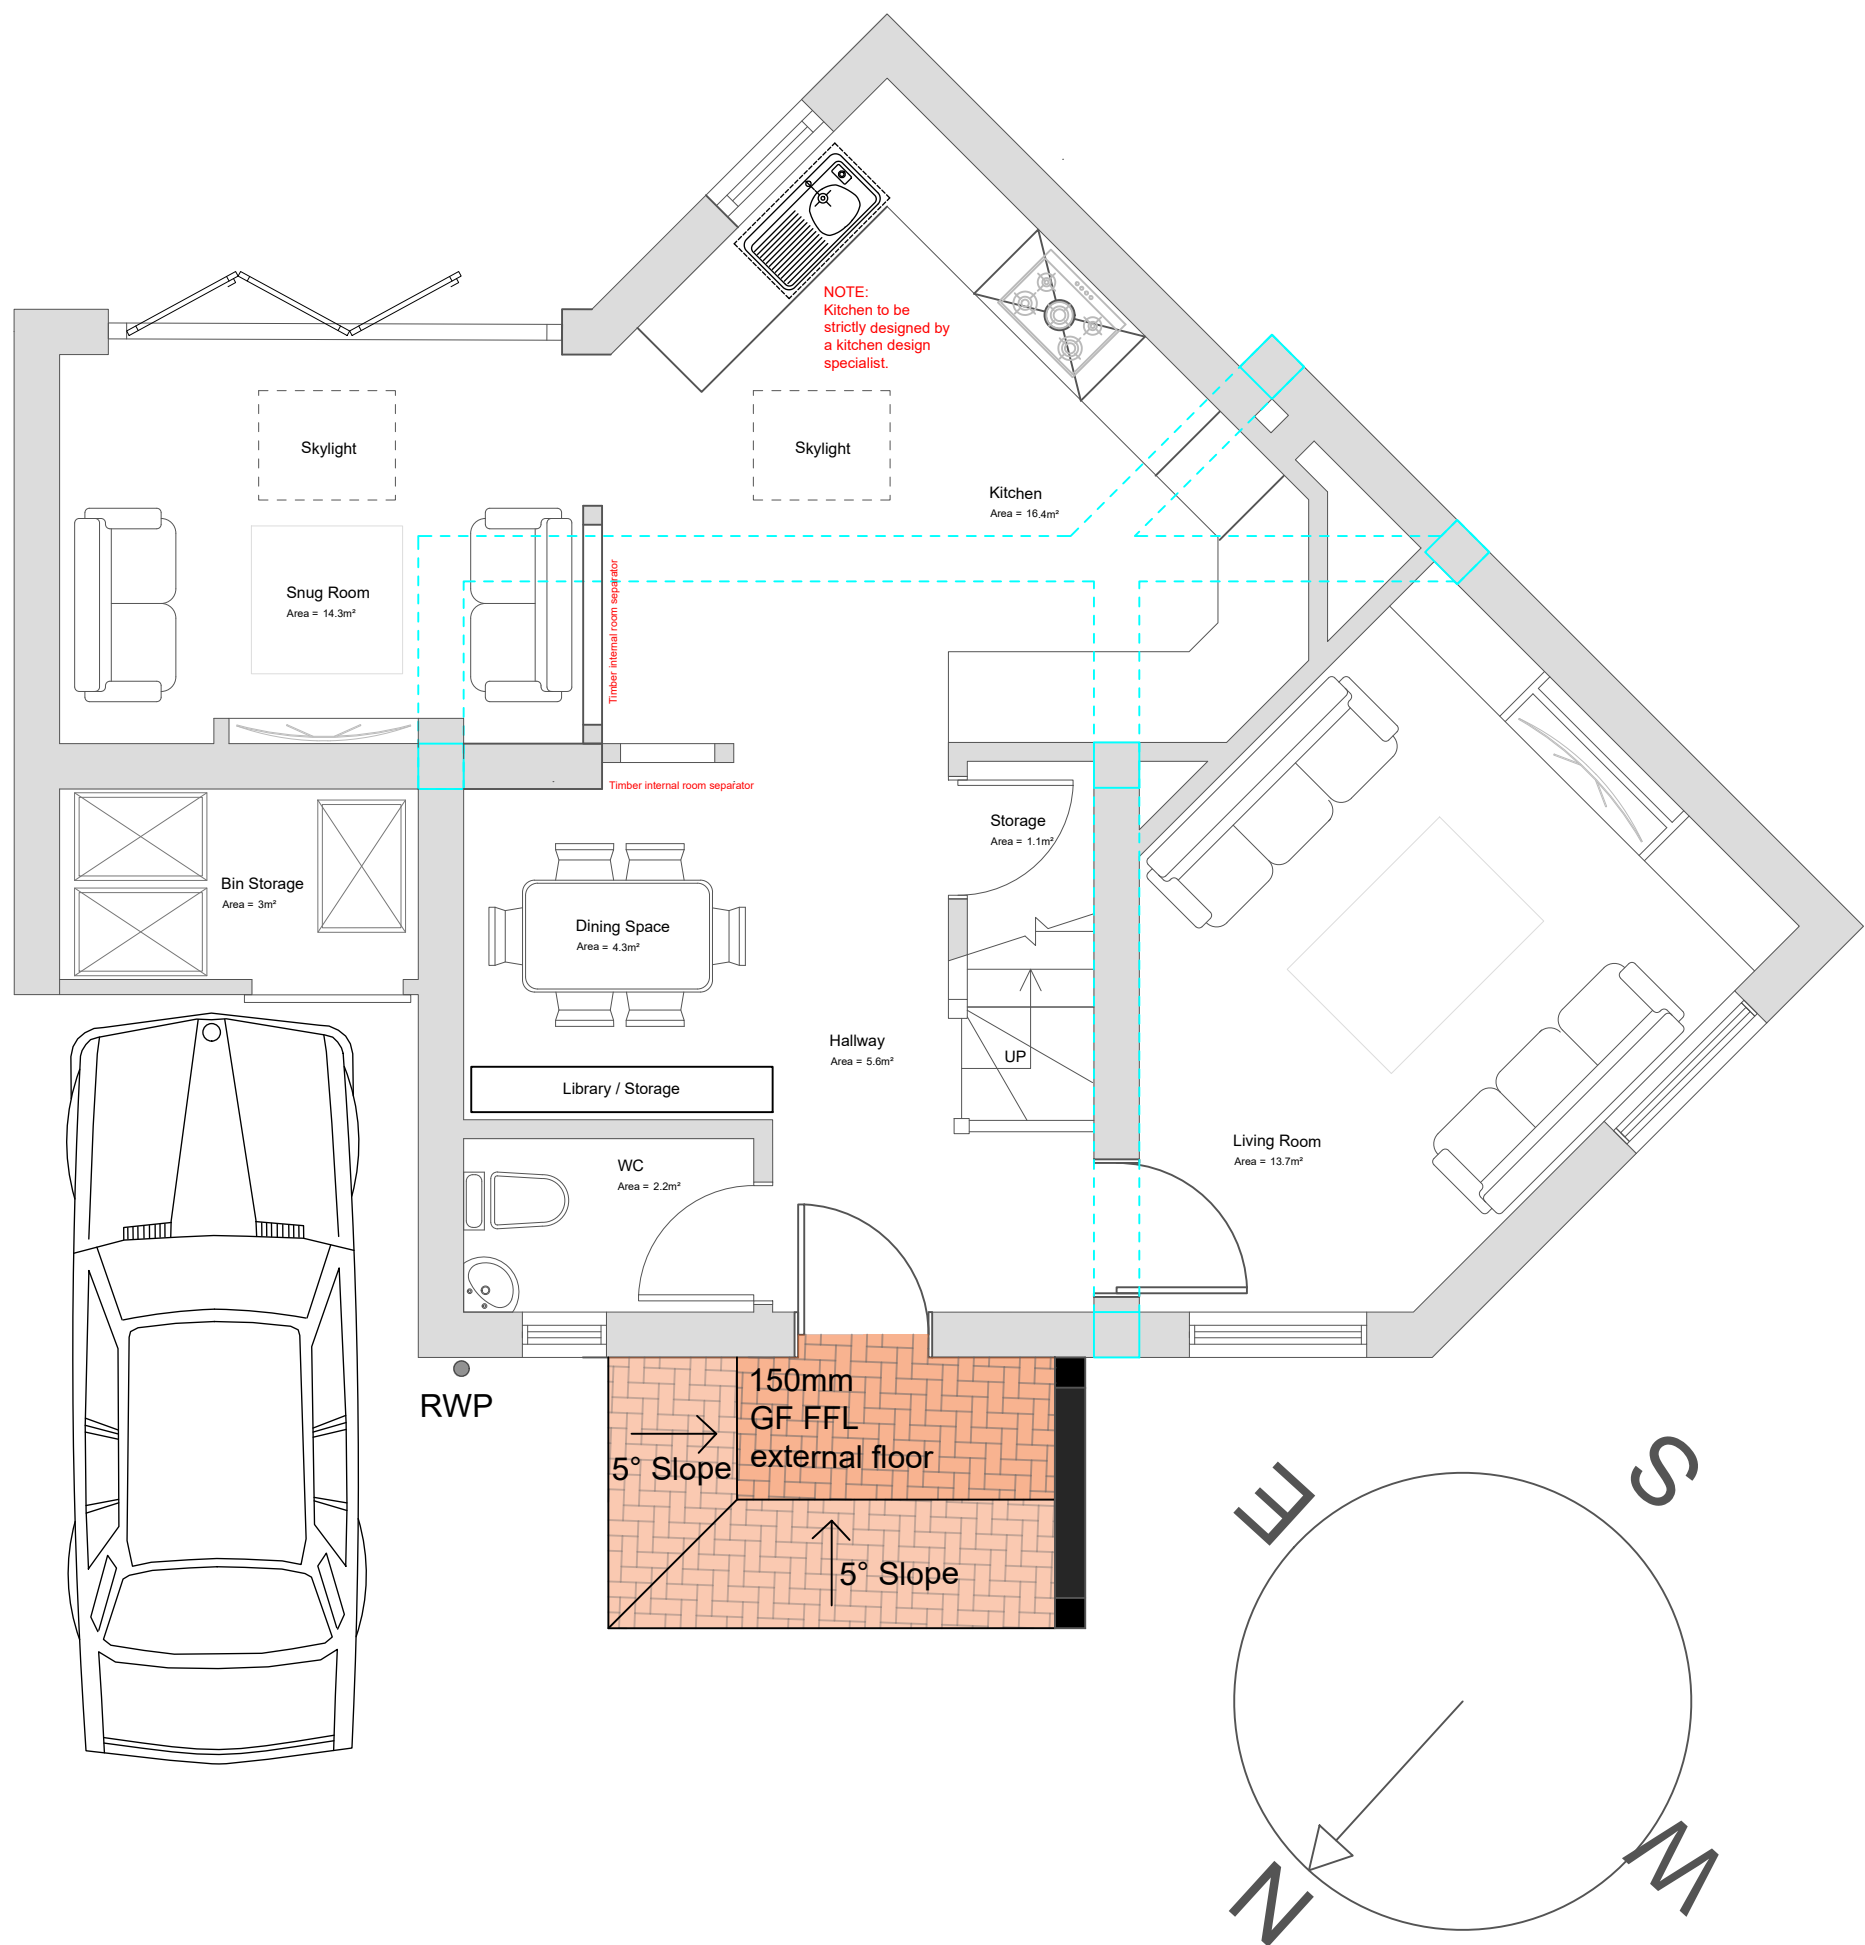

PROPOSED FIRST FLOOR PLAN

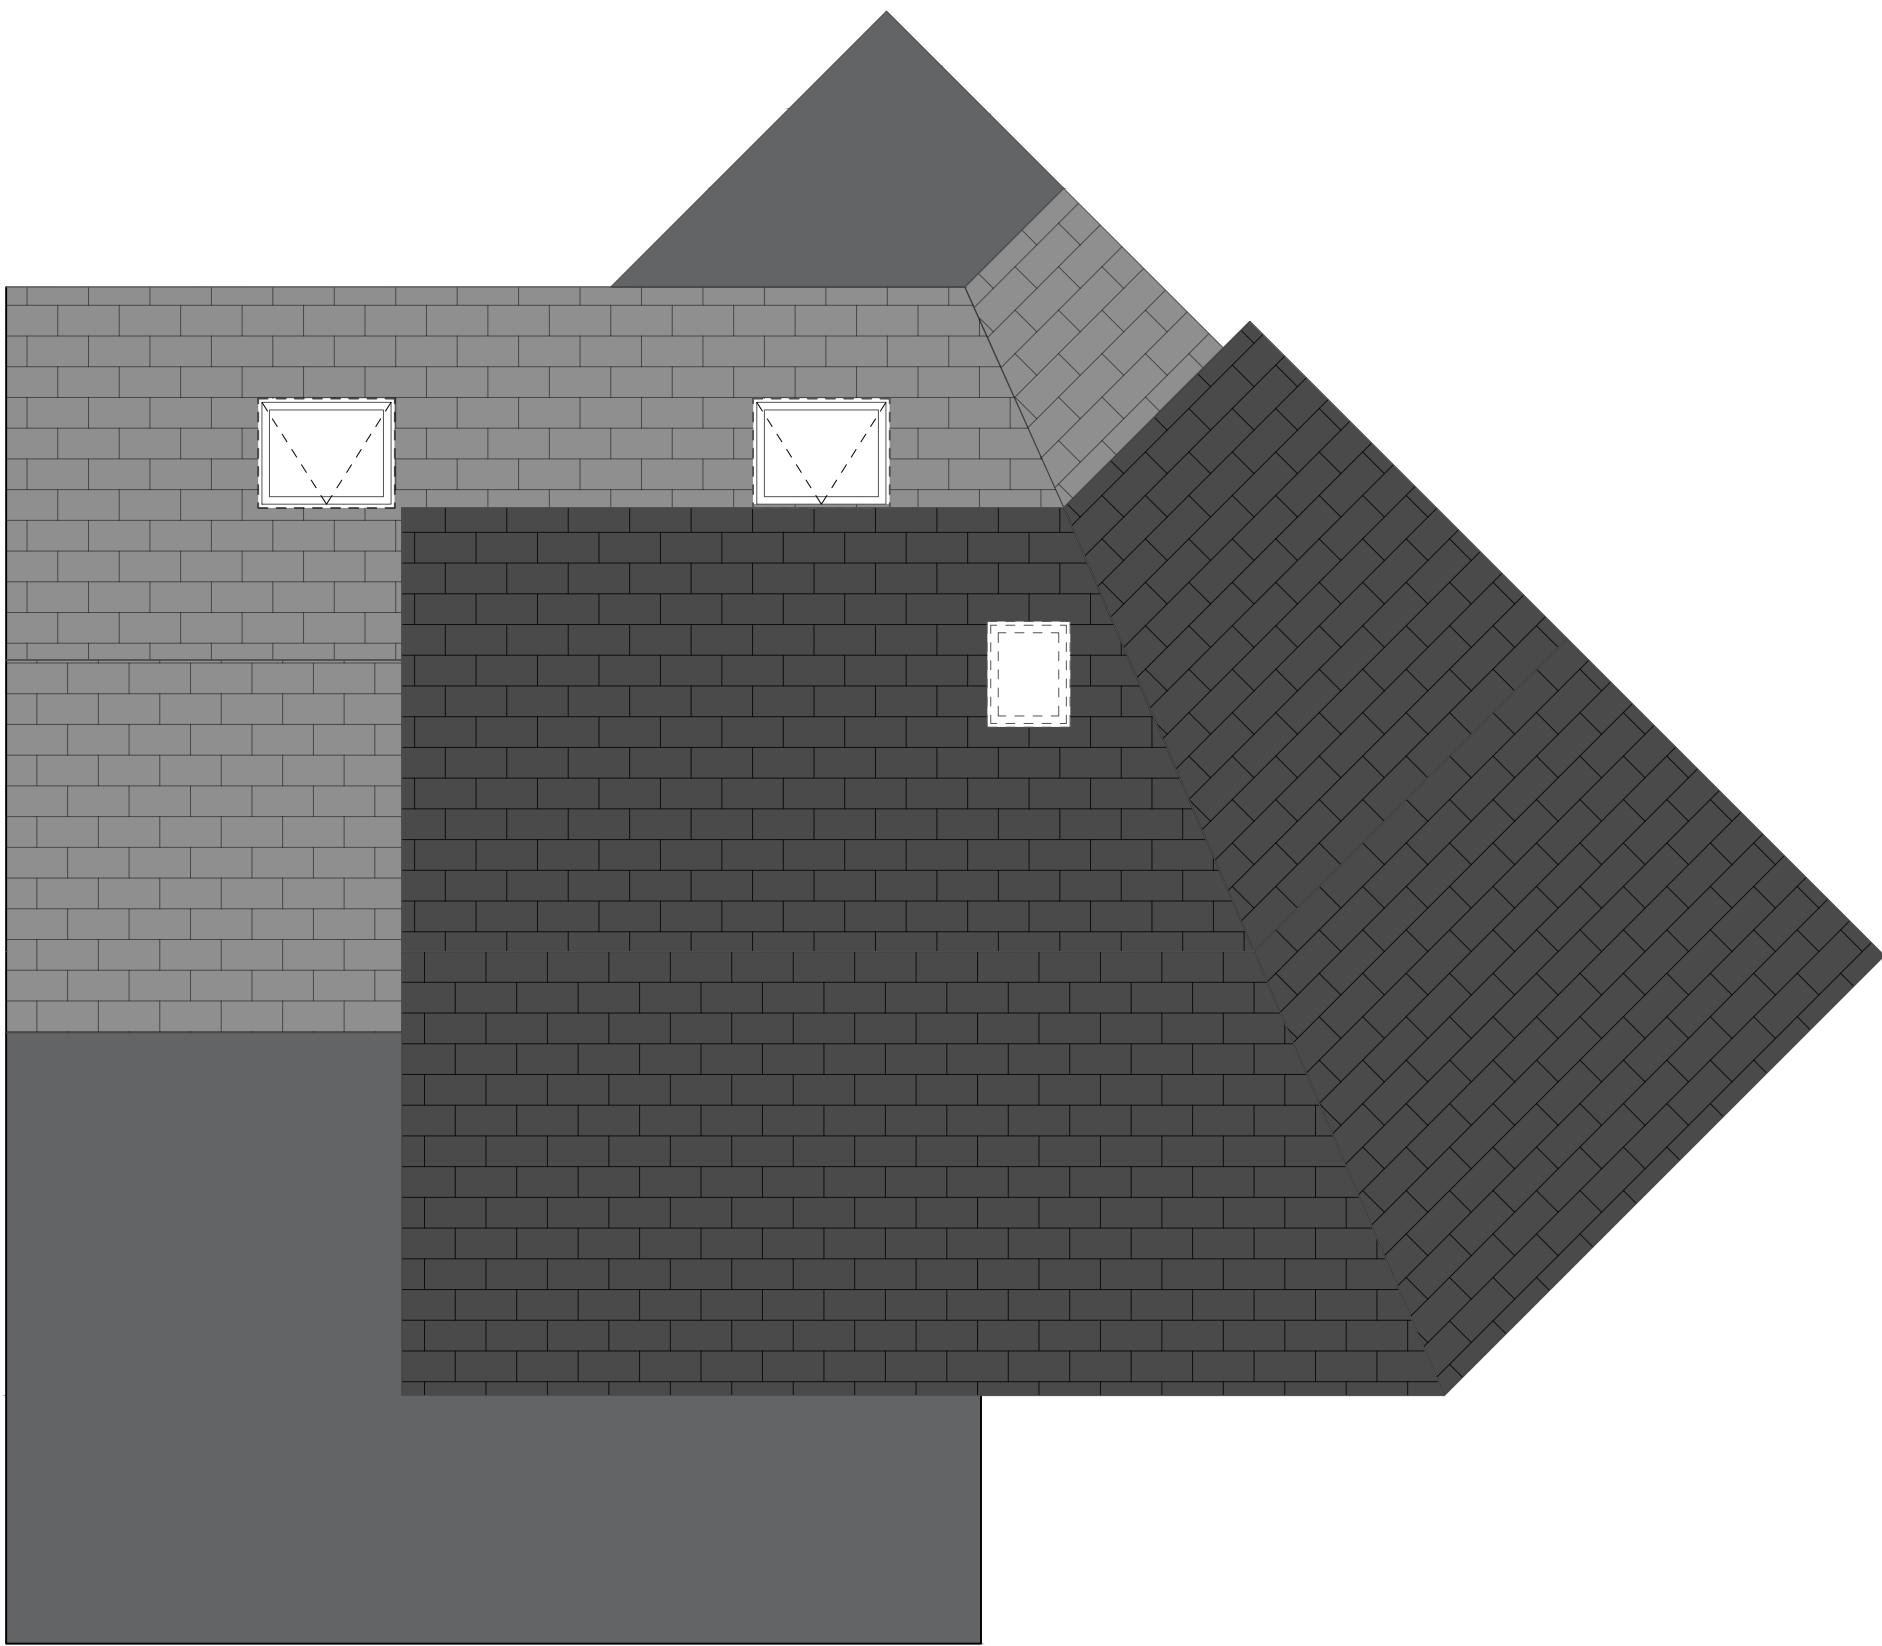

PROPOSED ROOF PLAN

Notes

All dimensions to be verified on site prior to the commencement of any work or the production of any shop drawing. All discrepancies to be reported to RRBD LTD.

This drawing is to be read in conjunction with all related Architectural Consultant's and Engineers drawings and any other relevant information.

This drawing is copyright © of RRBD LTD.

REV	DATE	REVISION DESCRIPTION	INITIALS	CHECK
A	20.05.22	Amendments made based on planning invalidation	AE	—
B	18.07.22	Amendments made based on planning invalidation and recommendations.	AE	—
C	25.07.22	Amendments made based on client discussion.	AE	—
D	25.07.22	Amendments made based on client discussion.	AE	—
E	31.08.22	Amendments made based on client discussion.	AE	—

General Notes

All drawings are to be read in conjunction with specialist M&E drawings and specifications. This drawing must be read in conjunction with GA plans

Critical

Any discrepancies must be reported to RRBD LTD immediately.

DRAWING STATUS
AS-RECORDED
AS-BUILT
FOR PLANNING
FOR CONSTRUCTION
FOR DISCUSSION
FOR COORDINATION
FOR TENDER

Client

David Williamson

Project

The Whitstable house,
45 Wimborne Place,
L14 8AA

Drawing Title

Proposed Plans

Scale	1:50 @ A1	Date	18.02.2022
Drawn by	AE	Checked by	-
Job No.	18/02/2022	Drawing No.	(A)102
		Rev.	E