




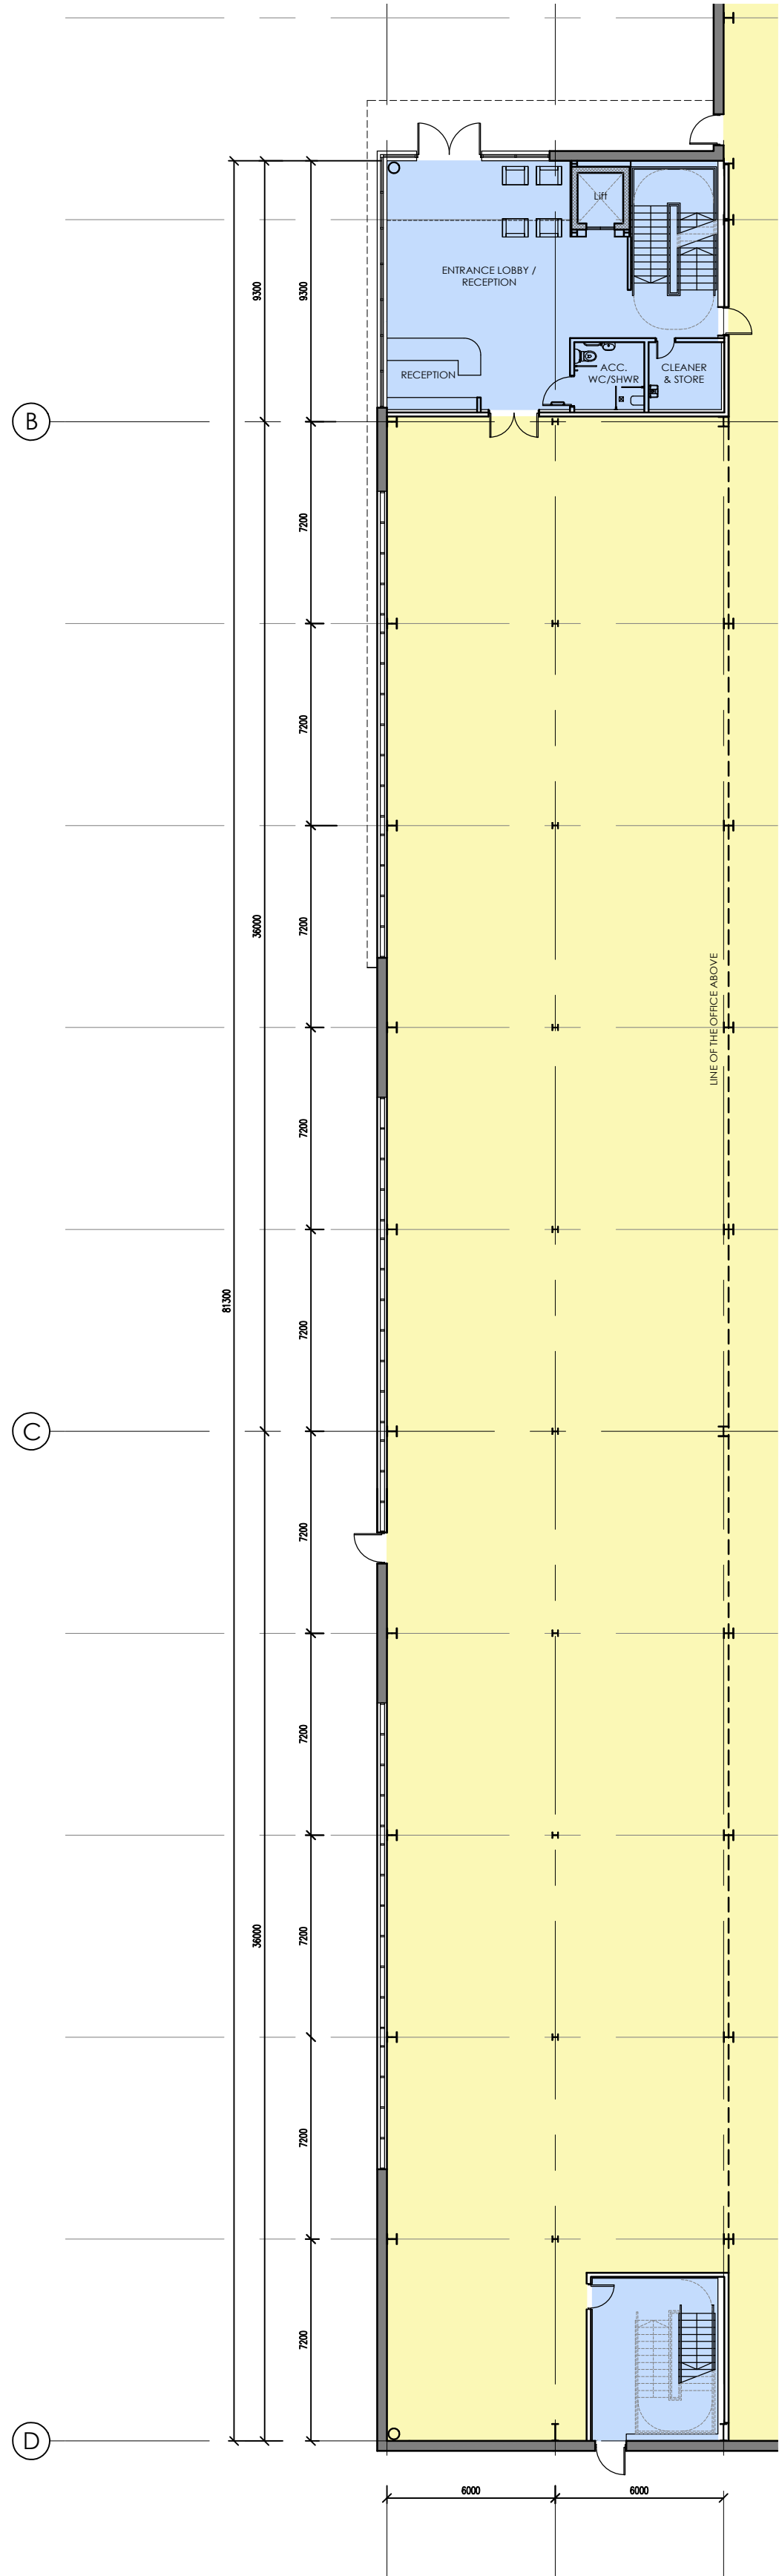


MAIN OFFICE
GROUND FLOOR PLAN

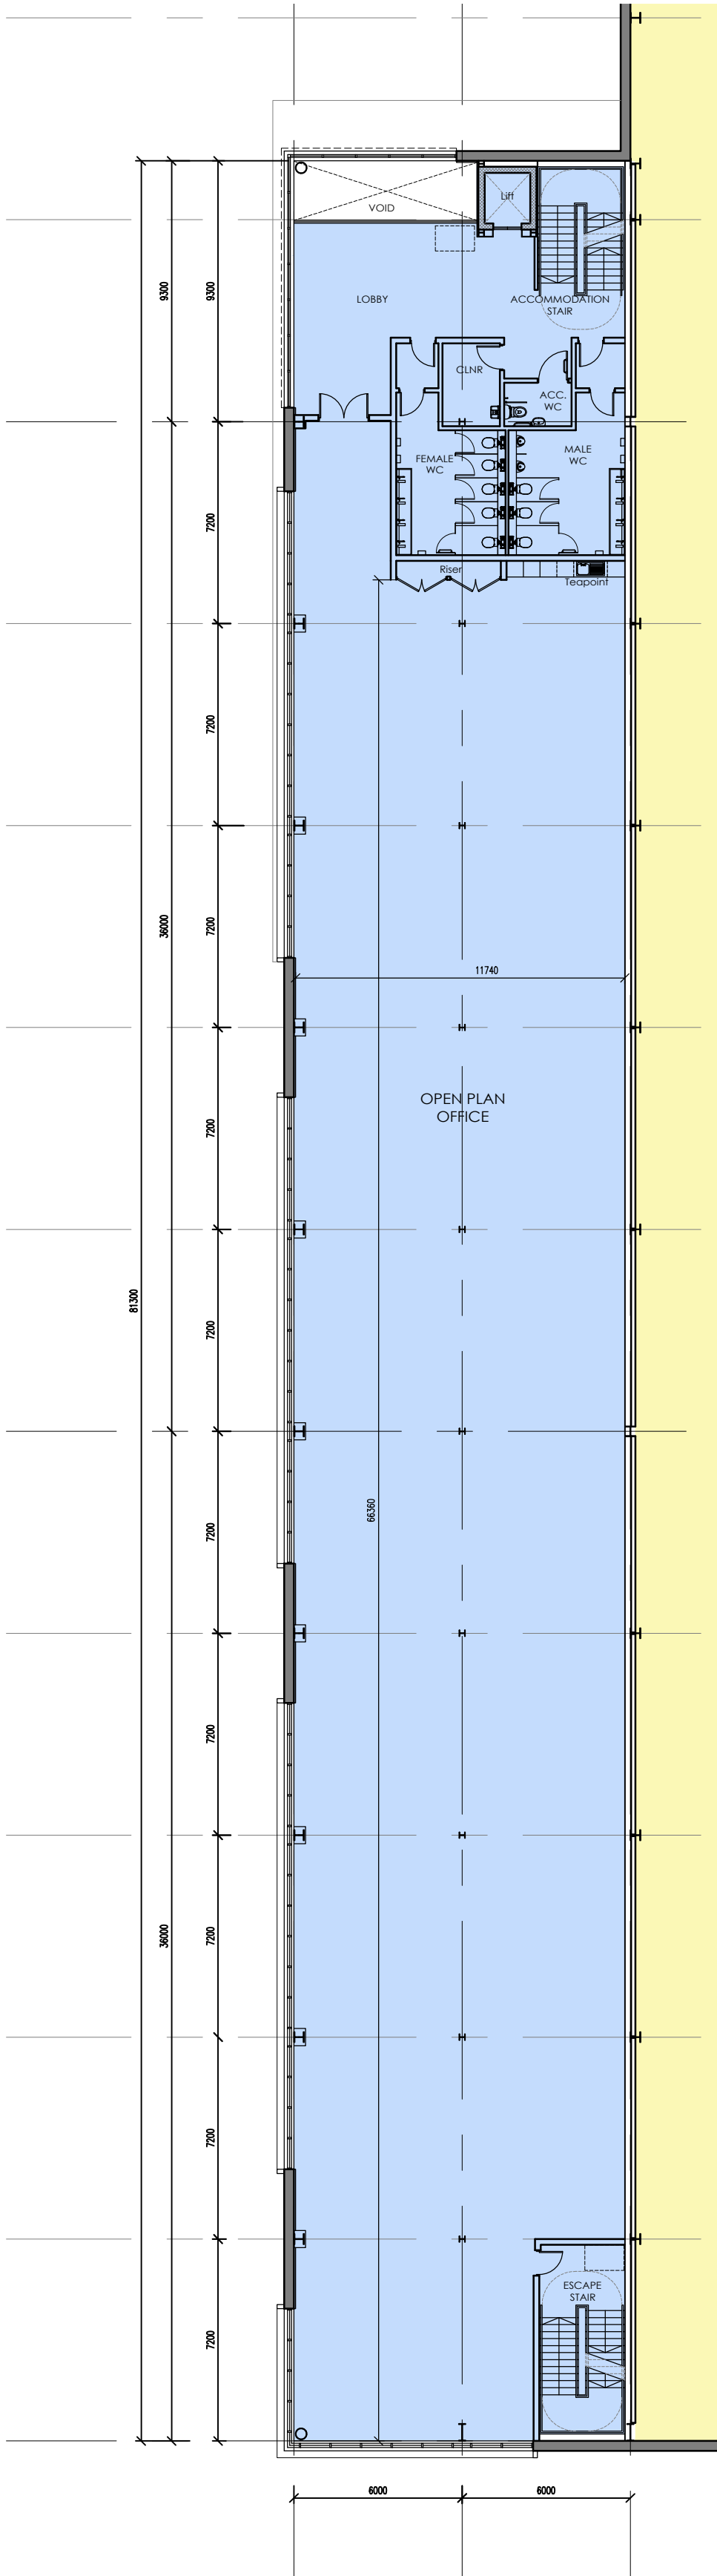

MAIN OFFICE
FIRST FLOOR PLAN

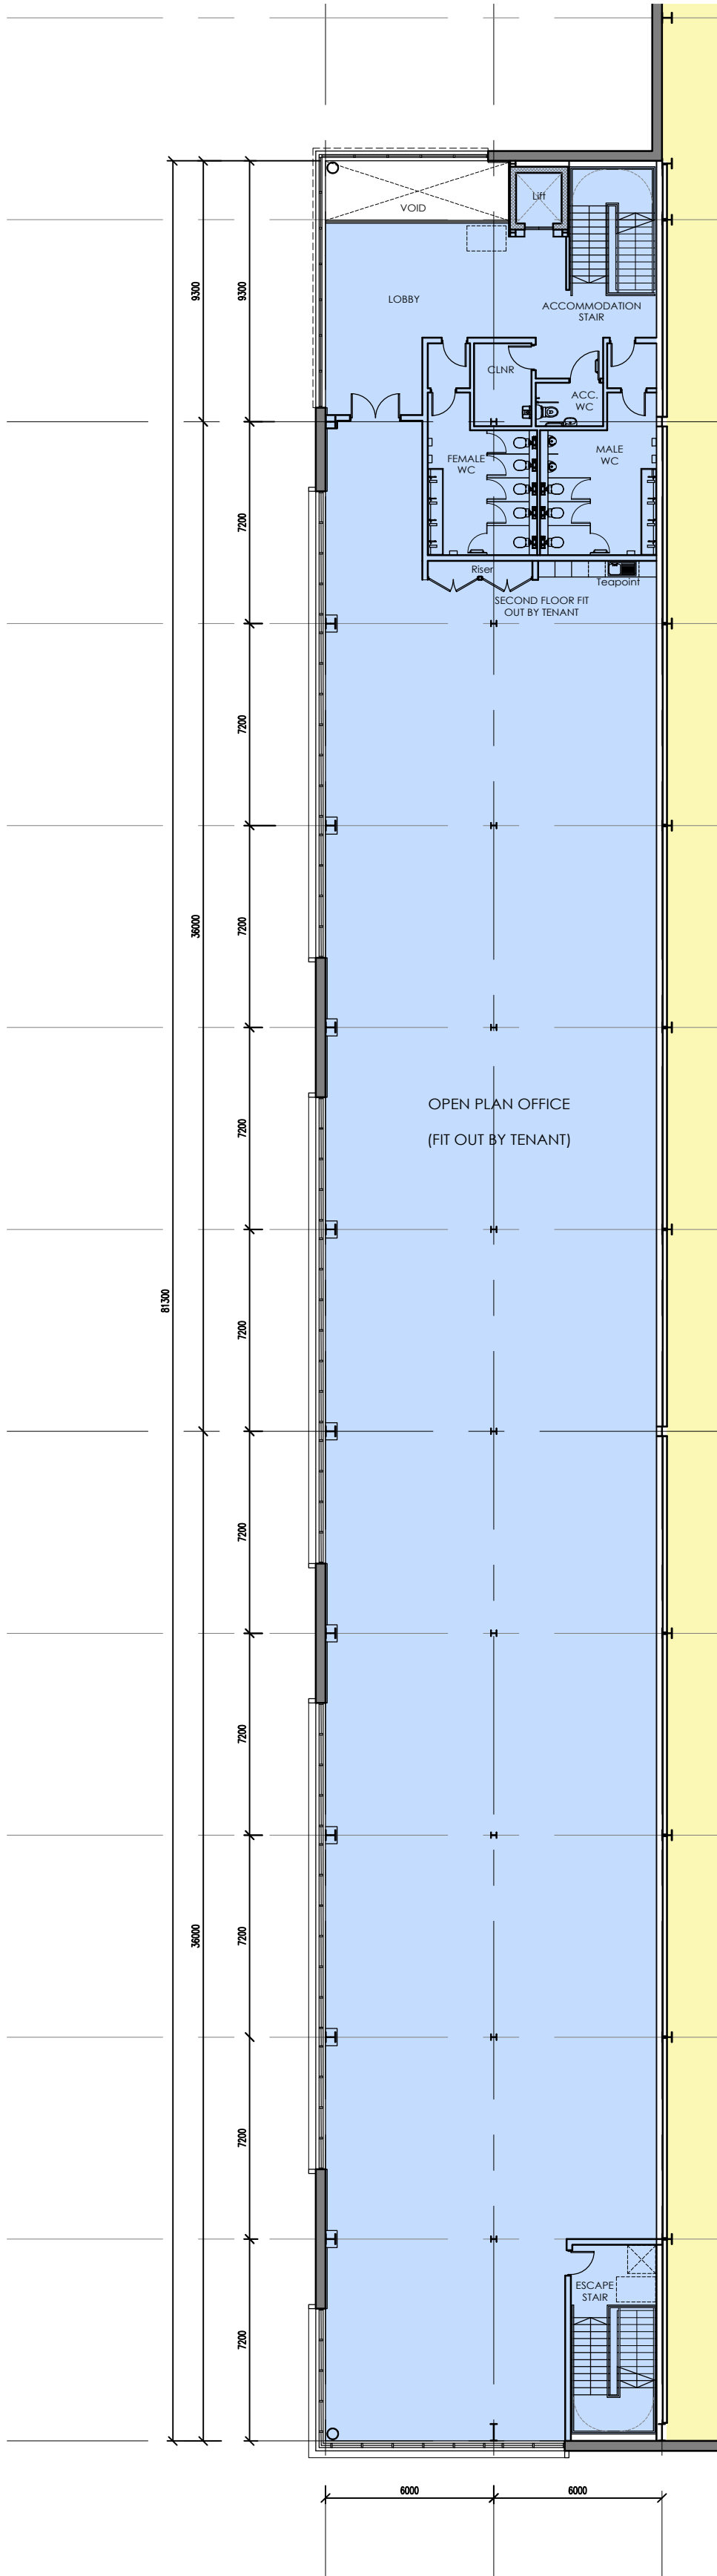

MAIN OFFICE
SECOND FLOOR PLAN

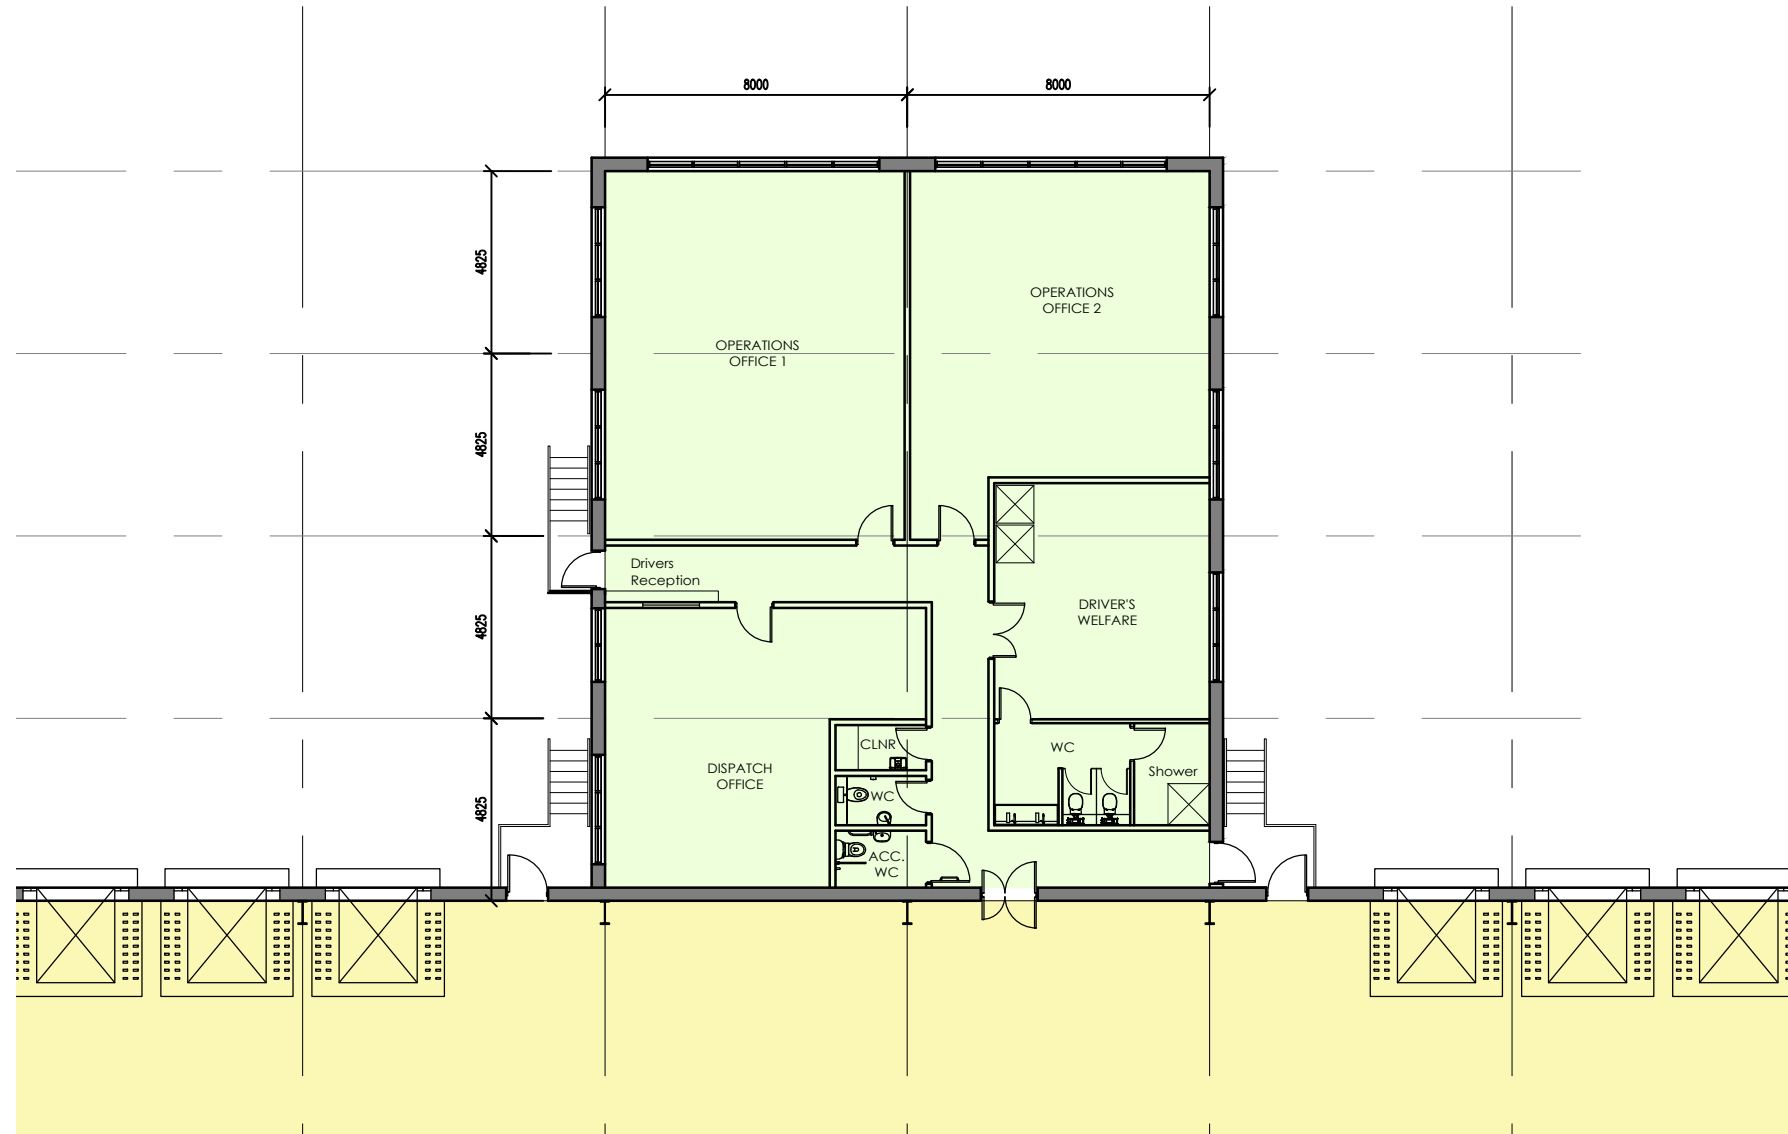

TRANSPORT OFFICE
GROUND FLOOR PLAN

General Notes

All site dimensions shall be verified by the Contractor on site prior to commencing any works.

Do not scale from this drawing.

Only work to written dimensions.

This drawing is the property of Fletcher-Rae (UK) Limited (t/a Fletcher-Rae) and copyright is reserved by them. The drawing is not to be copied or disclosed by or to any unauthorised persons without the prior written consent of Fletcher-Rae (UK) Limited.

P2	TITLE BLOCK SCALE AMENDED	30.09.2022	MW	MW
P1	PLANNING ISSUE	21.07.2022	AL	MW
Rev.	Description	Date	ISS	APP

Scale: 1:200@A1
Status: S2 Information
Drawn by: AL
Checked by: MW
Date: 01.06.22
Client:

MARO DEVELOPMENTS

Project:
MERCURY 62, CRONTON

Sheet Name:
PROPOSED OFFICE GA PLANS

Project No.	Orig.	Zone	Level	Type	Role	Dwg No.	Rev
17021-FRA-V1-00-DR-A-2002							P1

fletcher | rae

Level 12, Tower 12, 18 - 22 Bridge Street, Manchester, M3 3BZ

t ■ +44 (0)161 242 1140
f ■ +44 (0)161 242 1141
w ■ www.fletcher-rae.com
e ■ info@fletcher-rae.com