



General Notes

- This document is to be used for the stated purpose only and should not be used for any other.
- Dimensions are all in millimetres, unless stated otherwise.
- It is the recipient's responsibility to print this document to the correct size & scale.
- All relevant drawings and specifications should be read in conjunction with this document.
- Scaling of this document is not recommended.

North




Document Scale(s)

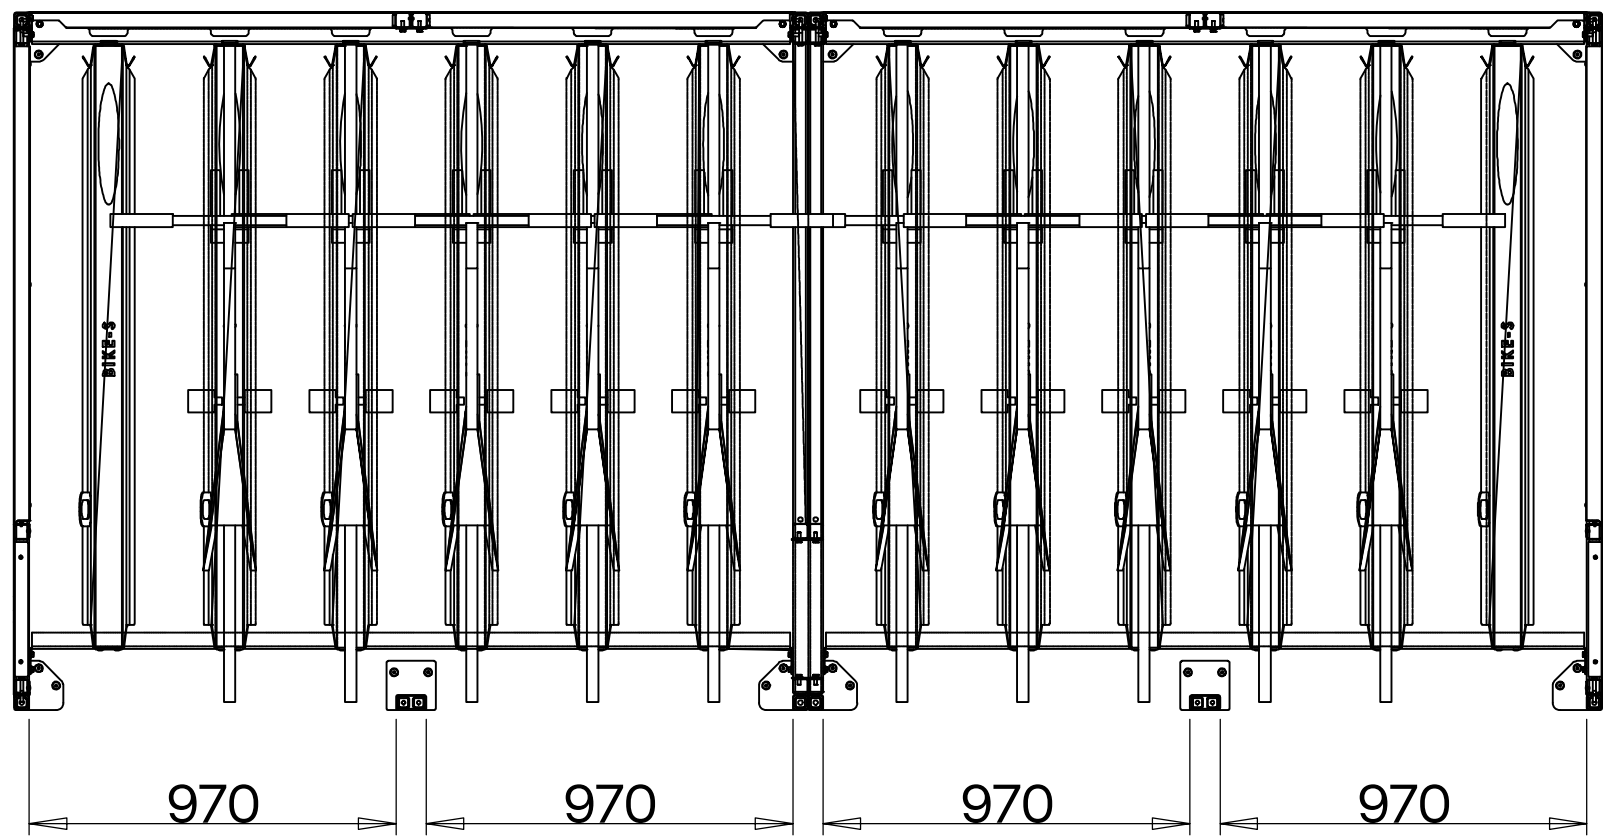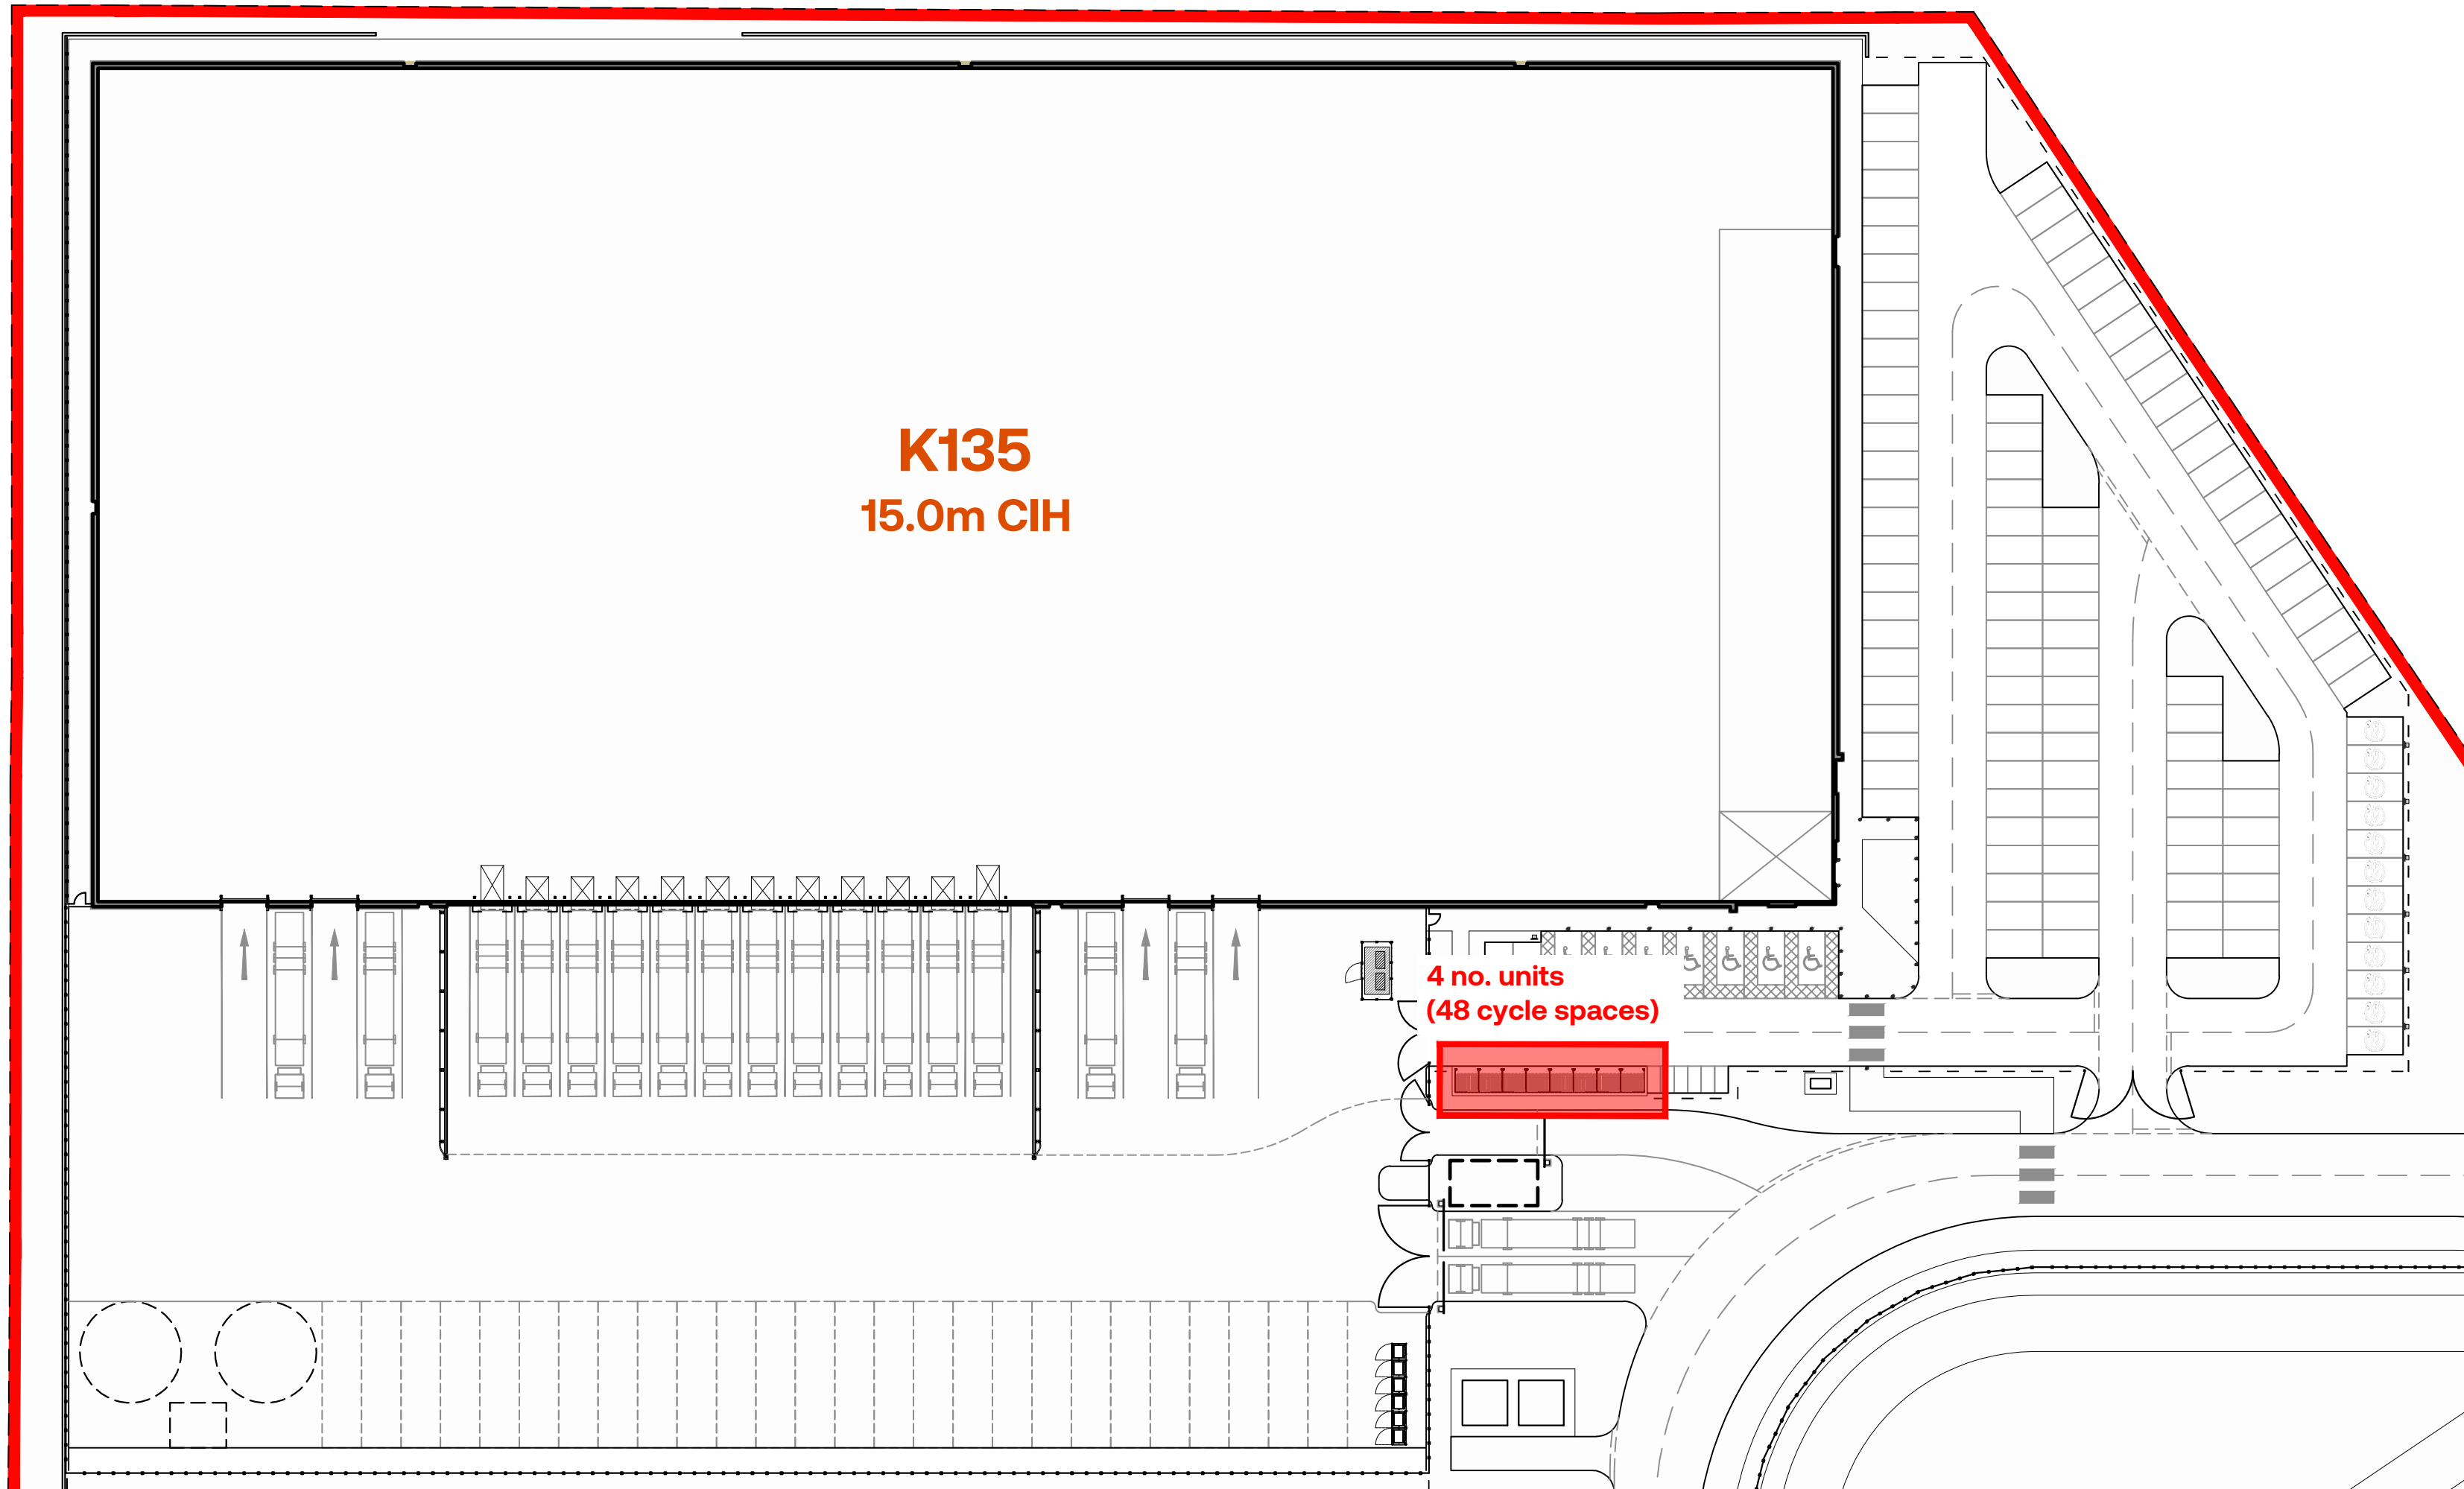


Opening Clearance

Typical Cycle Shelter Plan Detail
Scale 1:20

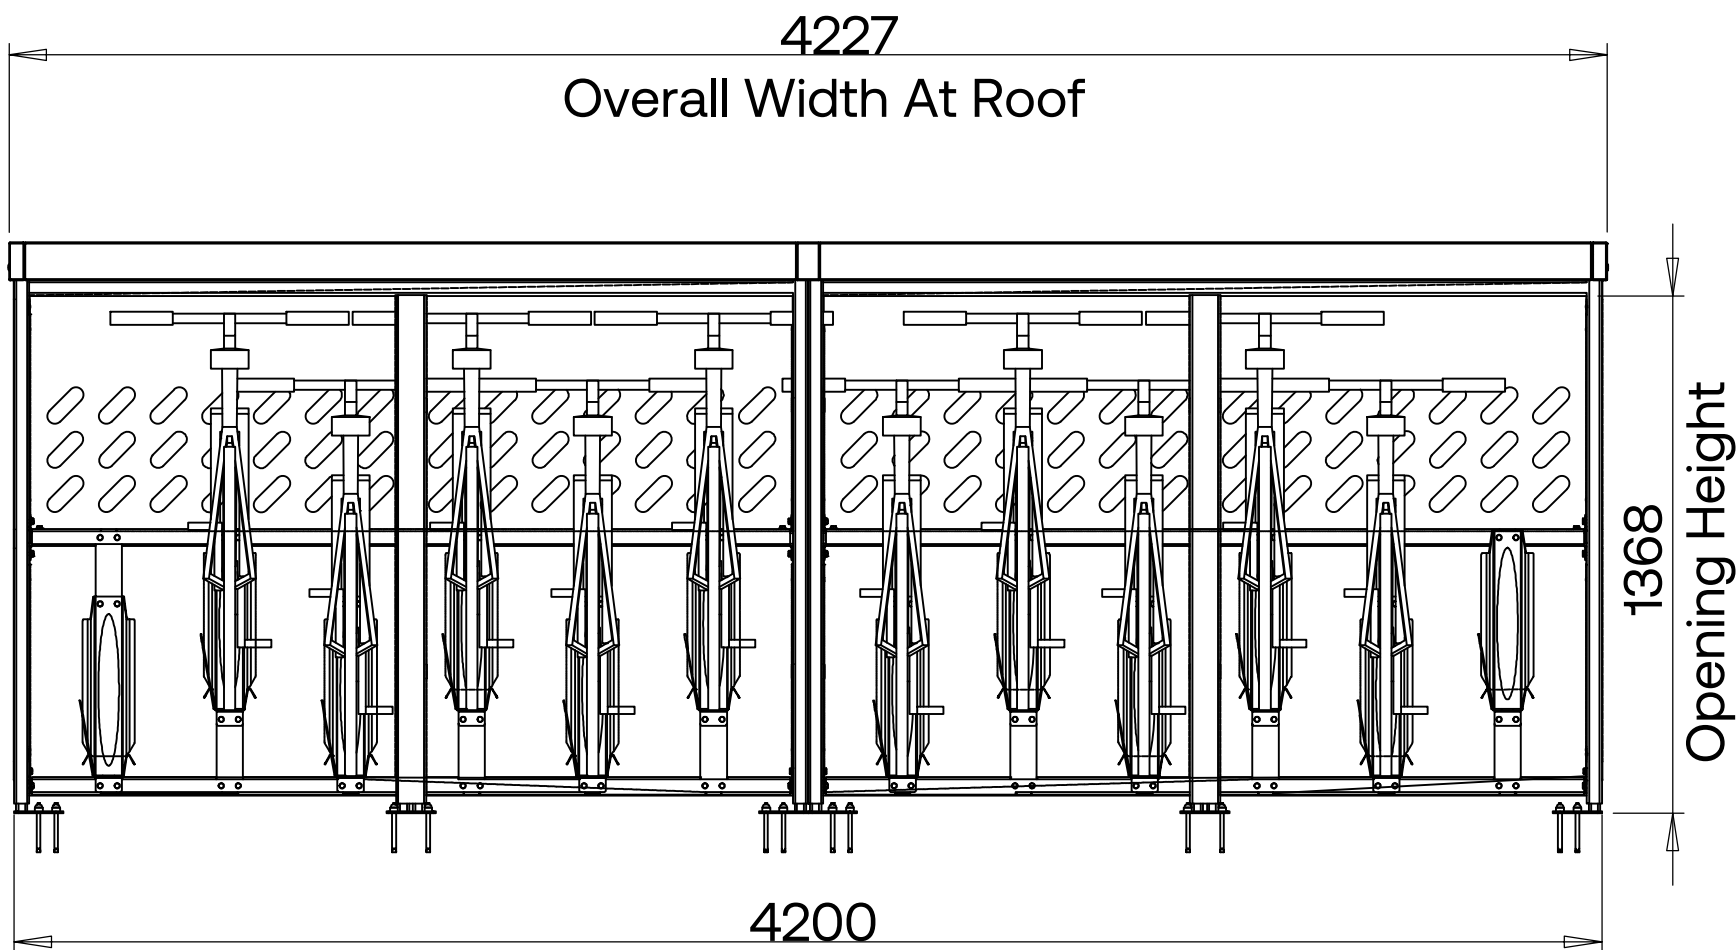

Typical Cycle Shelter Front Elevation Detail
Scale 1:20

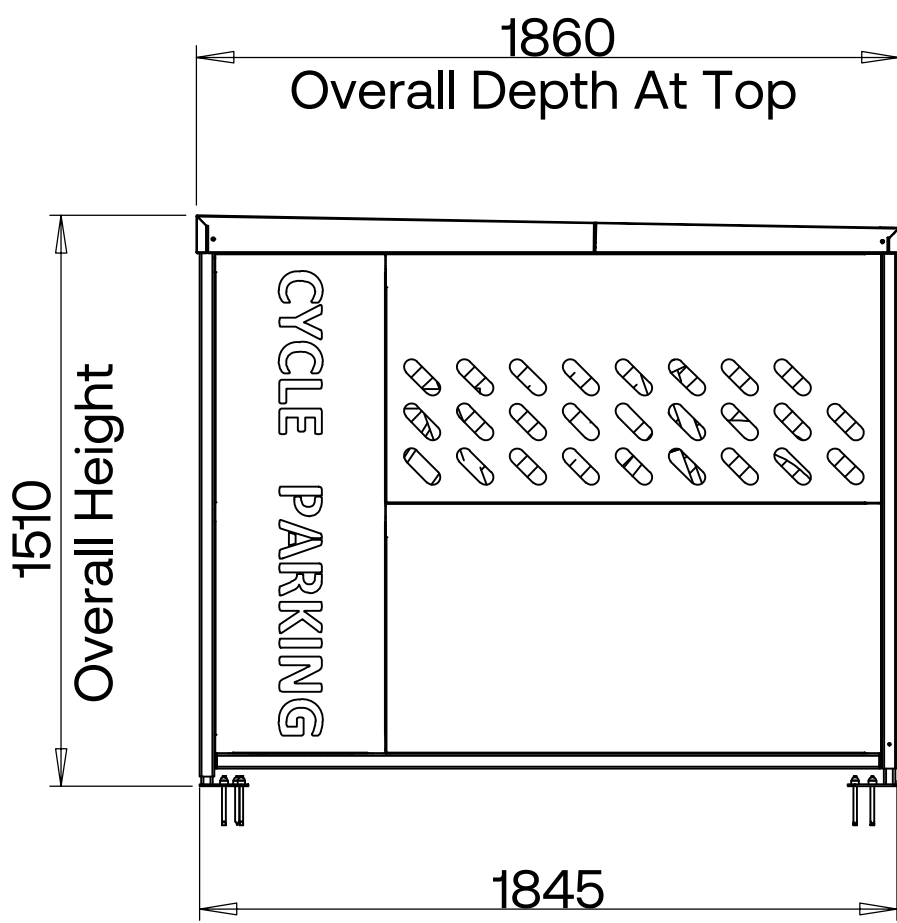

Typical Cycle Shelter Side Elevation Detail
Scale 1:20



Typical Cycle Shelter Image (MetroSTOR)

MetroSTOR Bike-S Street (4 No. Units)
Open-fronted unit for 12 No. bicycles.
Size: 1860mm (D) x 4227mm (W) x 1510mm (H) (per unit)
Frame: Galvanised Steel
Cladding: Laser cut steel panel, PPC in Anthracite Grey
Steel framework to be fixed in place to concrete pad beneath finished surface, with block paving cut to suit to conceal fixings.



Project Name

Indurent Park, Moorgate Point, Knowsley

Employer	Project Address		
Indurent	Moorgate Point Liverpool L33 7XW		
RIBA Workstage	Suitability		
3 - Spatial Coordination	S2 - Information		
Drawn	Checked	Created	Size
LBR	TDA	09.07.2025	A1
UMC Project Reference		Scale	LOD LOI
22520		As Indicated	1 1

Document Title

Cycle Storage Details Unit K135

Document Reference

22520 - UMC - K135 - SI - DR - A - 0704

Revision Note

Gate unit K135 service yard added