



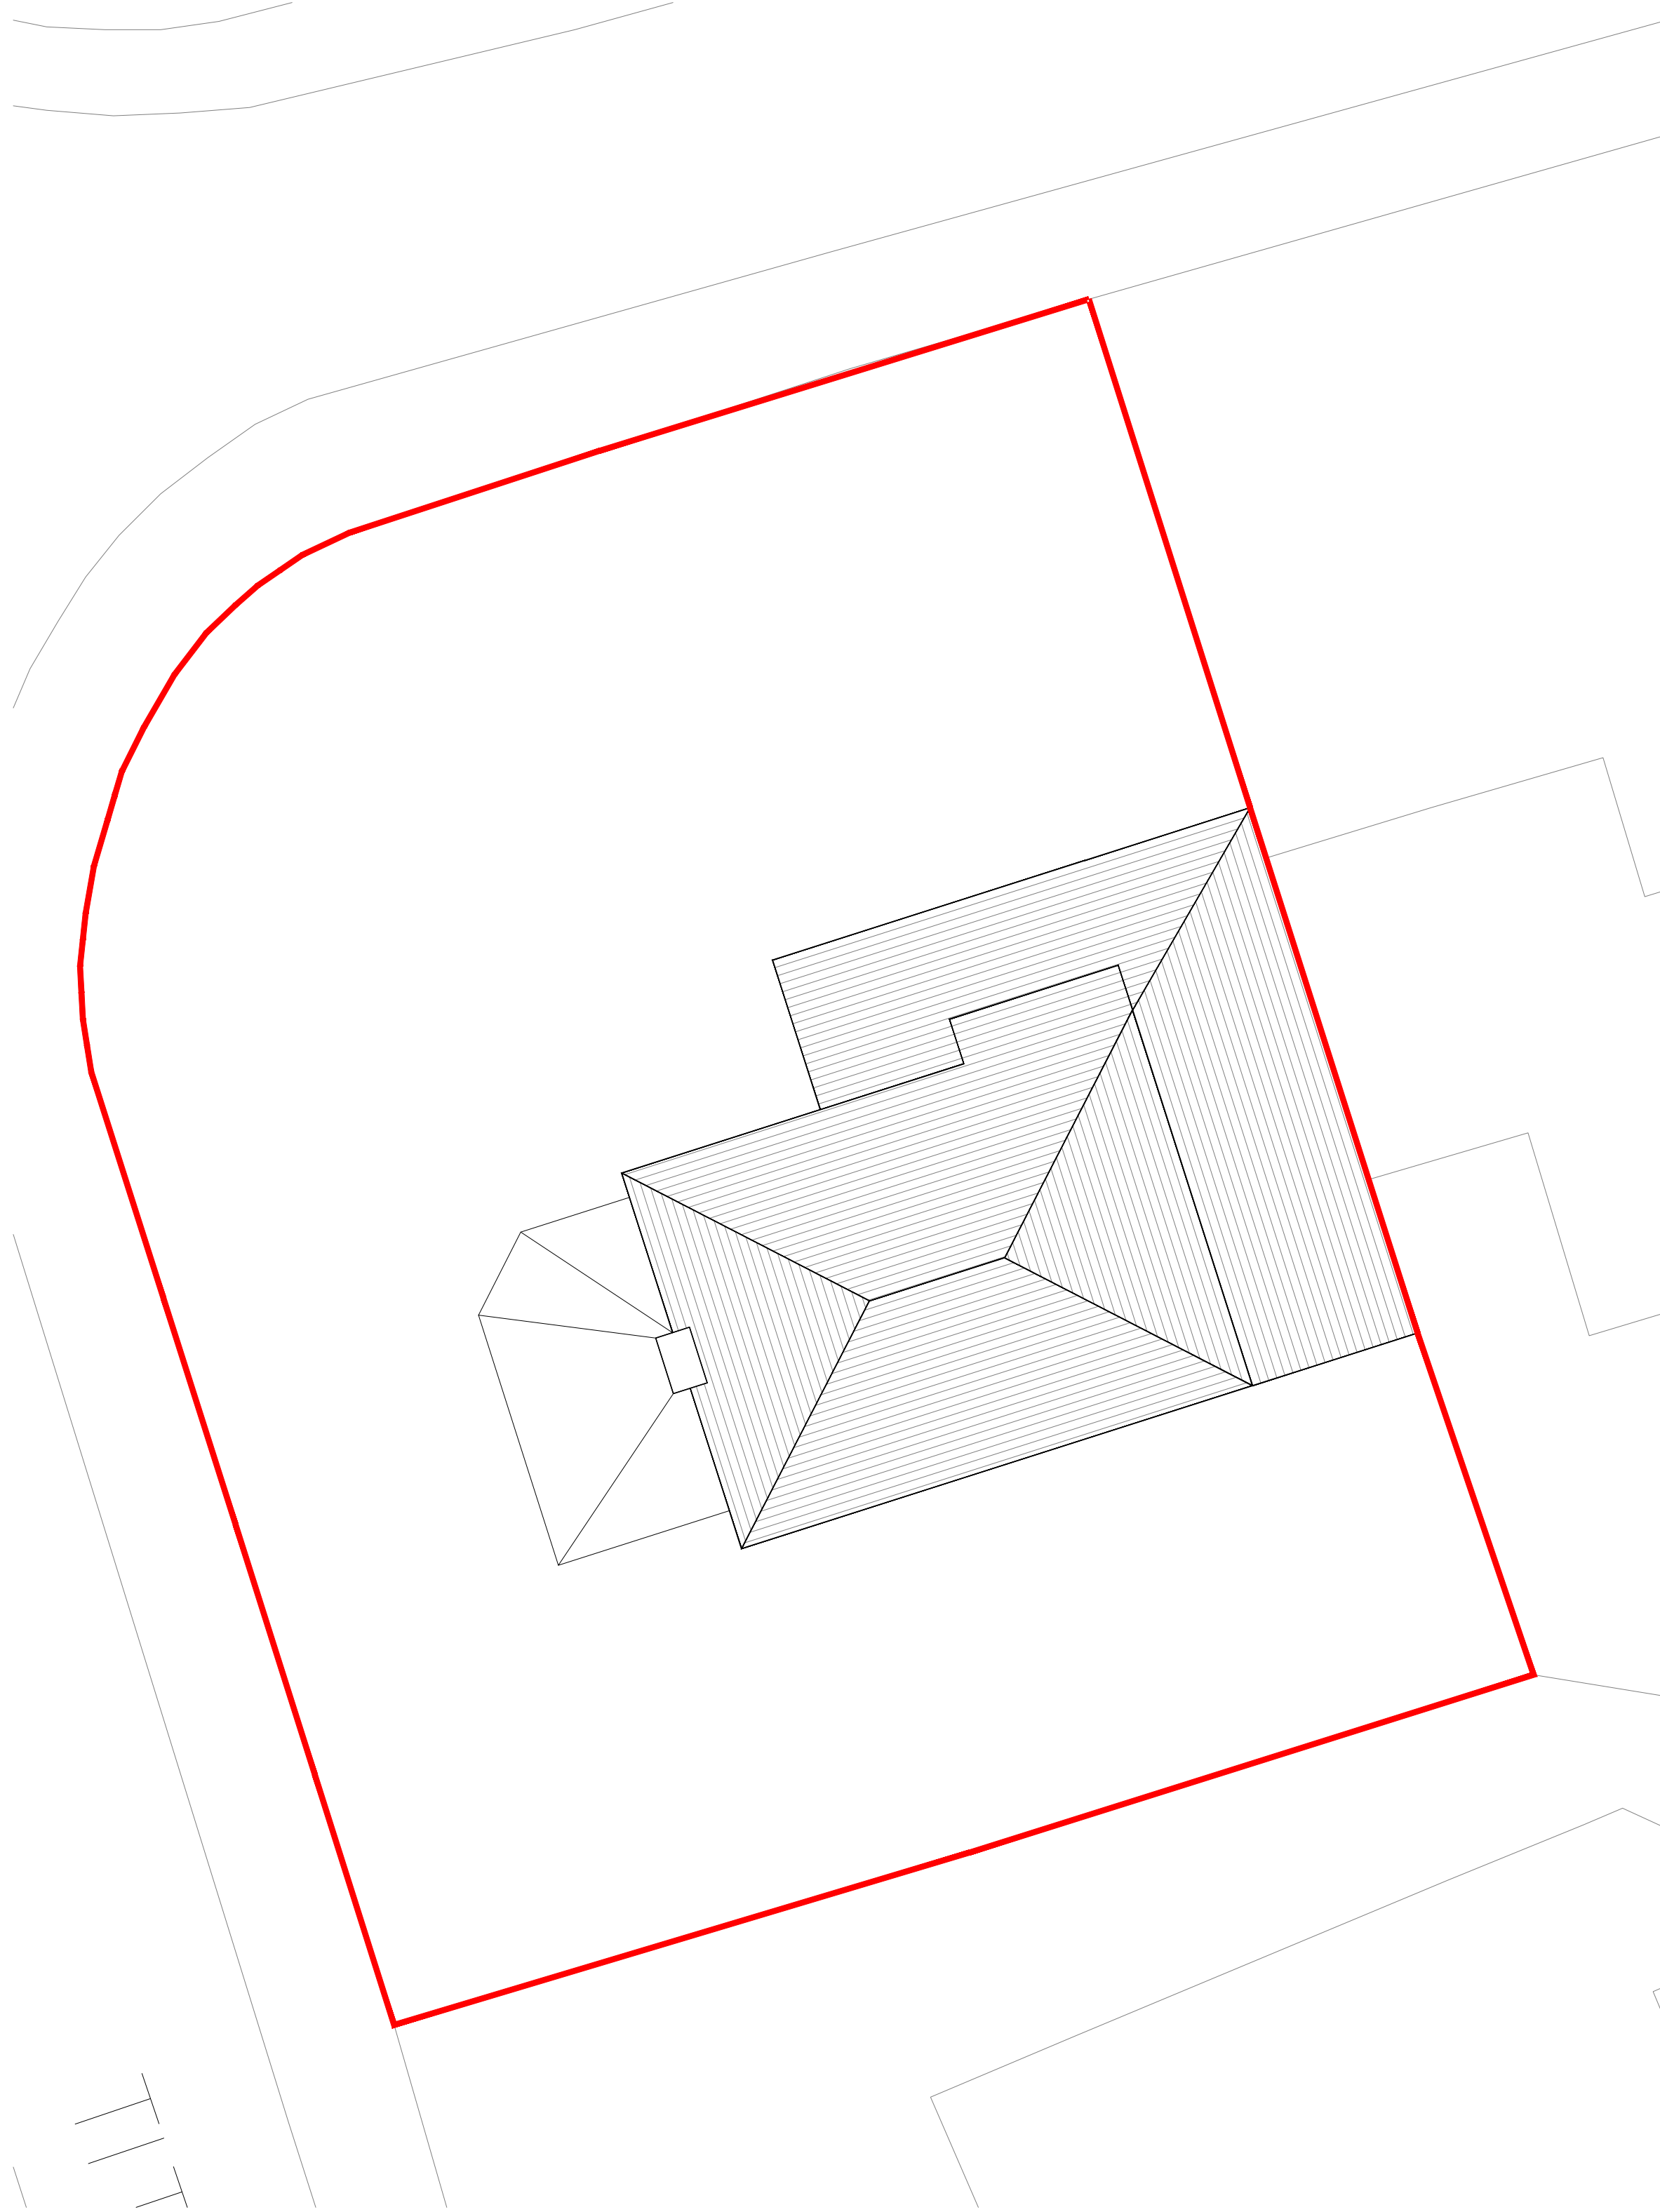


EXISTING SITE PLAN | SCALE 1:100

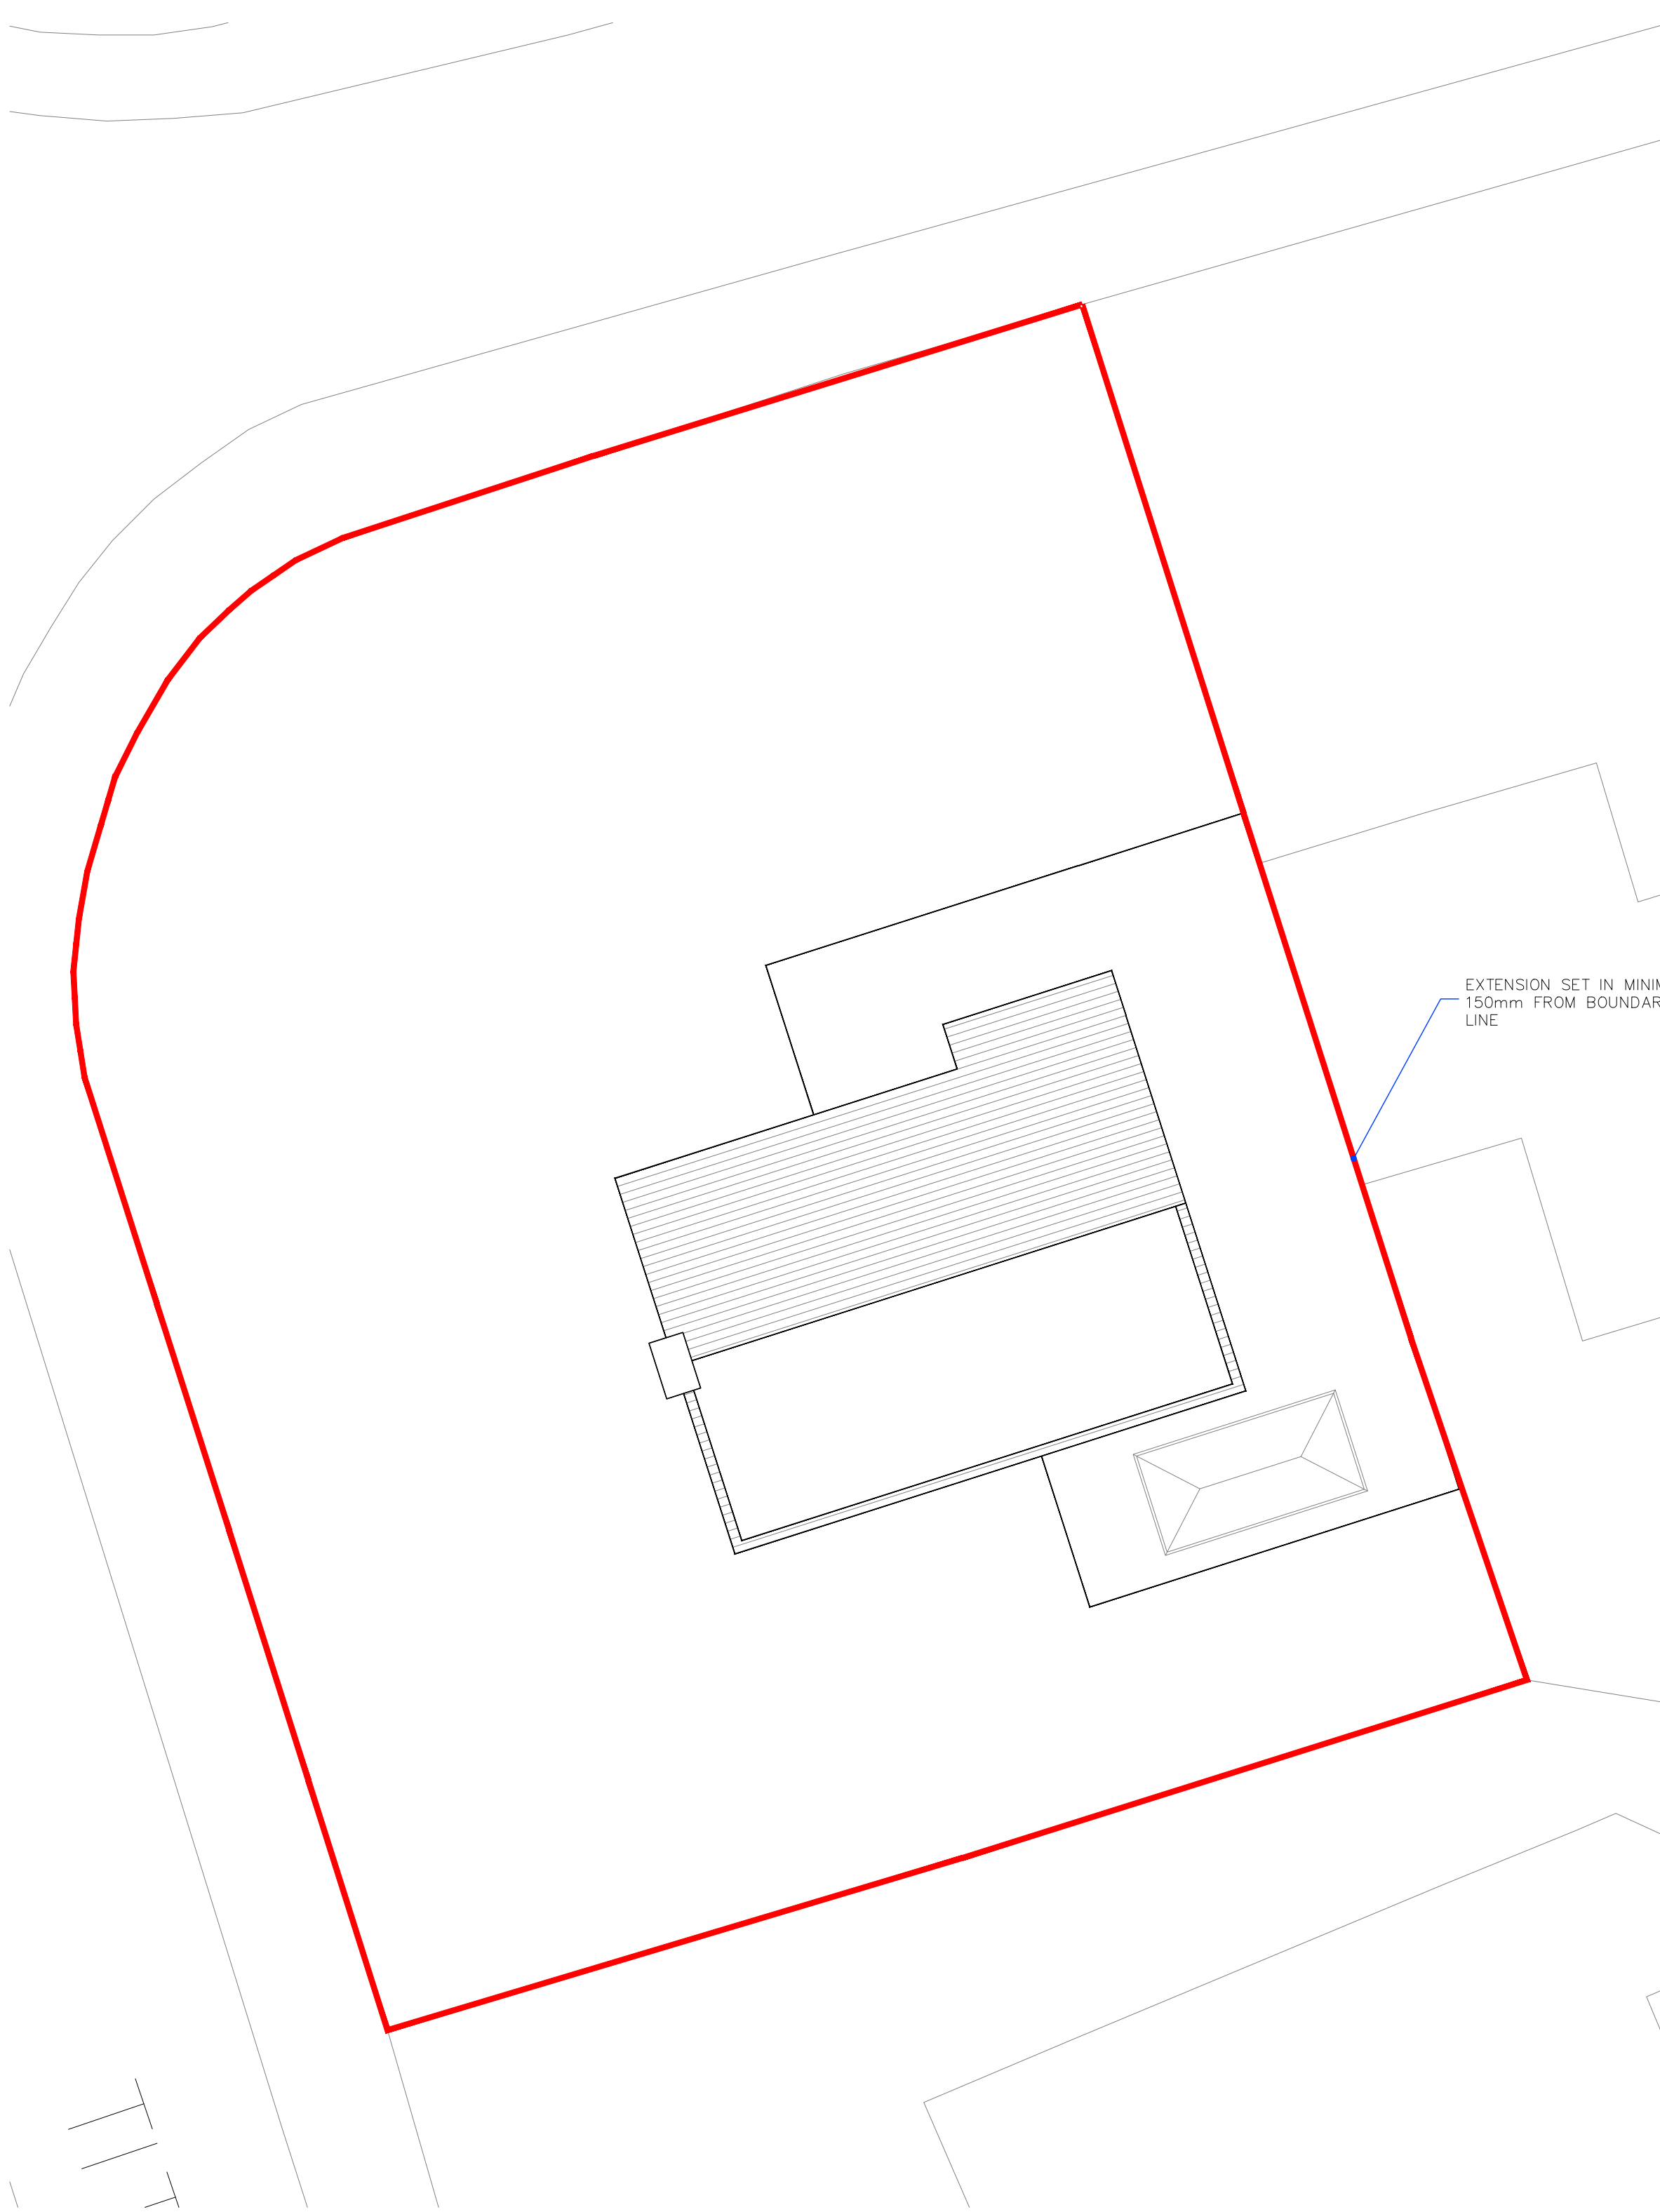


PROPOSED SITE PLAN | SCALE 1:100

STATUS PLANNING	© Copyright of PM DESIGNS®. All rights reserved. All dimensions are in millimetres unless stated otherwise. All dimensions must be checked on site prior to construction and any discrepancies reported to the architect. Work is subject to change following detailed design.			
	RevNo	Revision note	Date	Signature Checked

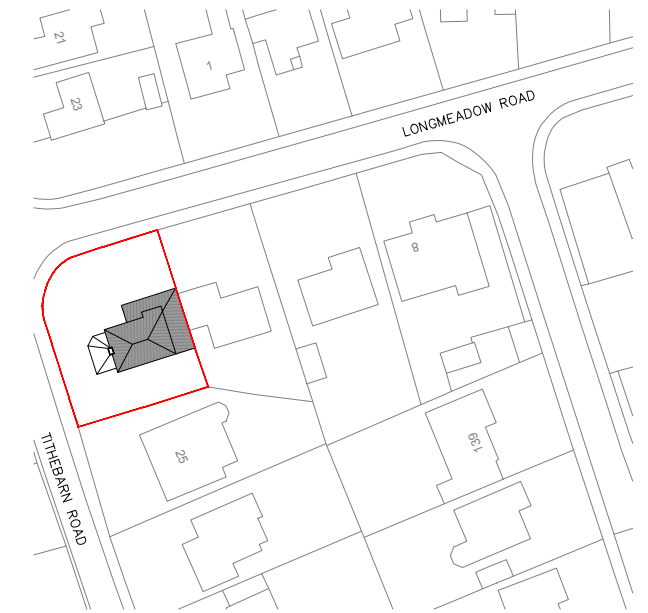

SITE LOCATION PLAN | SCALE 1:1250

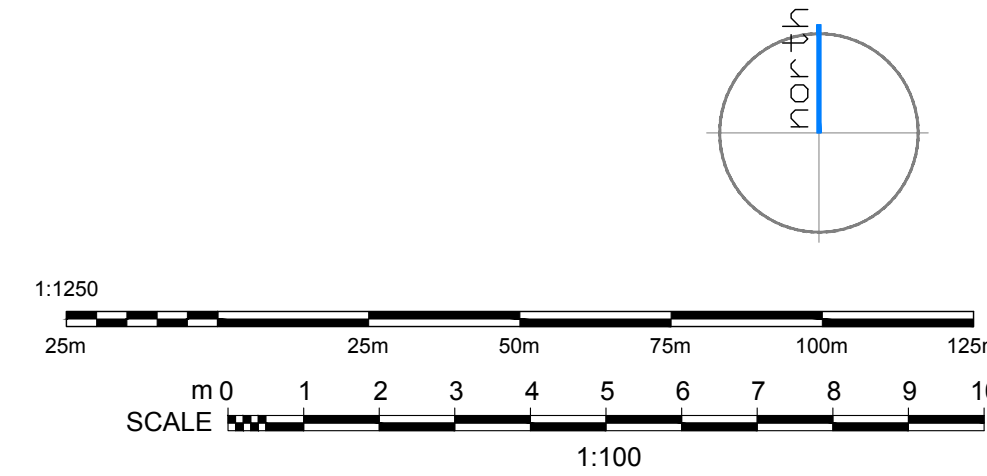

PM

PARLE MAGUIRE DESIGNS

PROJECT: 2 LONGMEADOW ROAD
KNOWSLEY VILLAGE
L24 0HS

CLIENT: S BECK

Drawing Title
EXISTING AND PROPOSED SITE AND LOCATION
PLANS

Drawing No.
A100

Date:
MAY 2024

Scale:
VARIES @ A1

Revision:
-

Issue:
PLANNING STATUS