




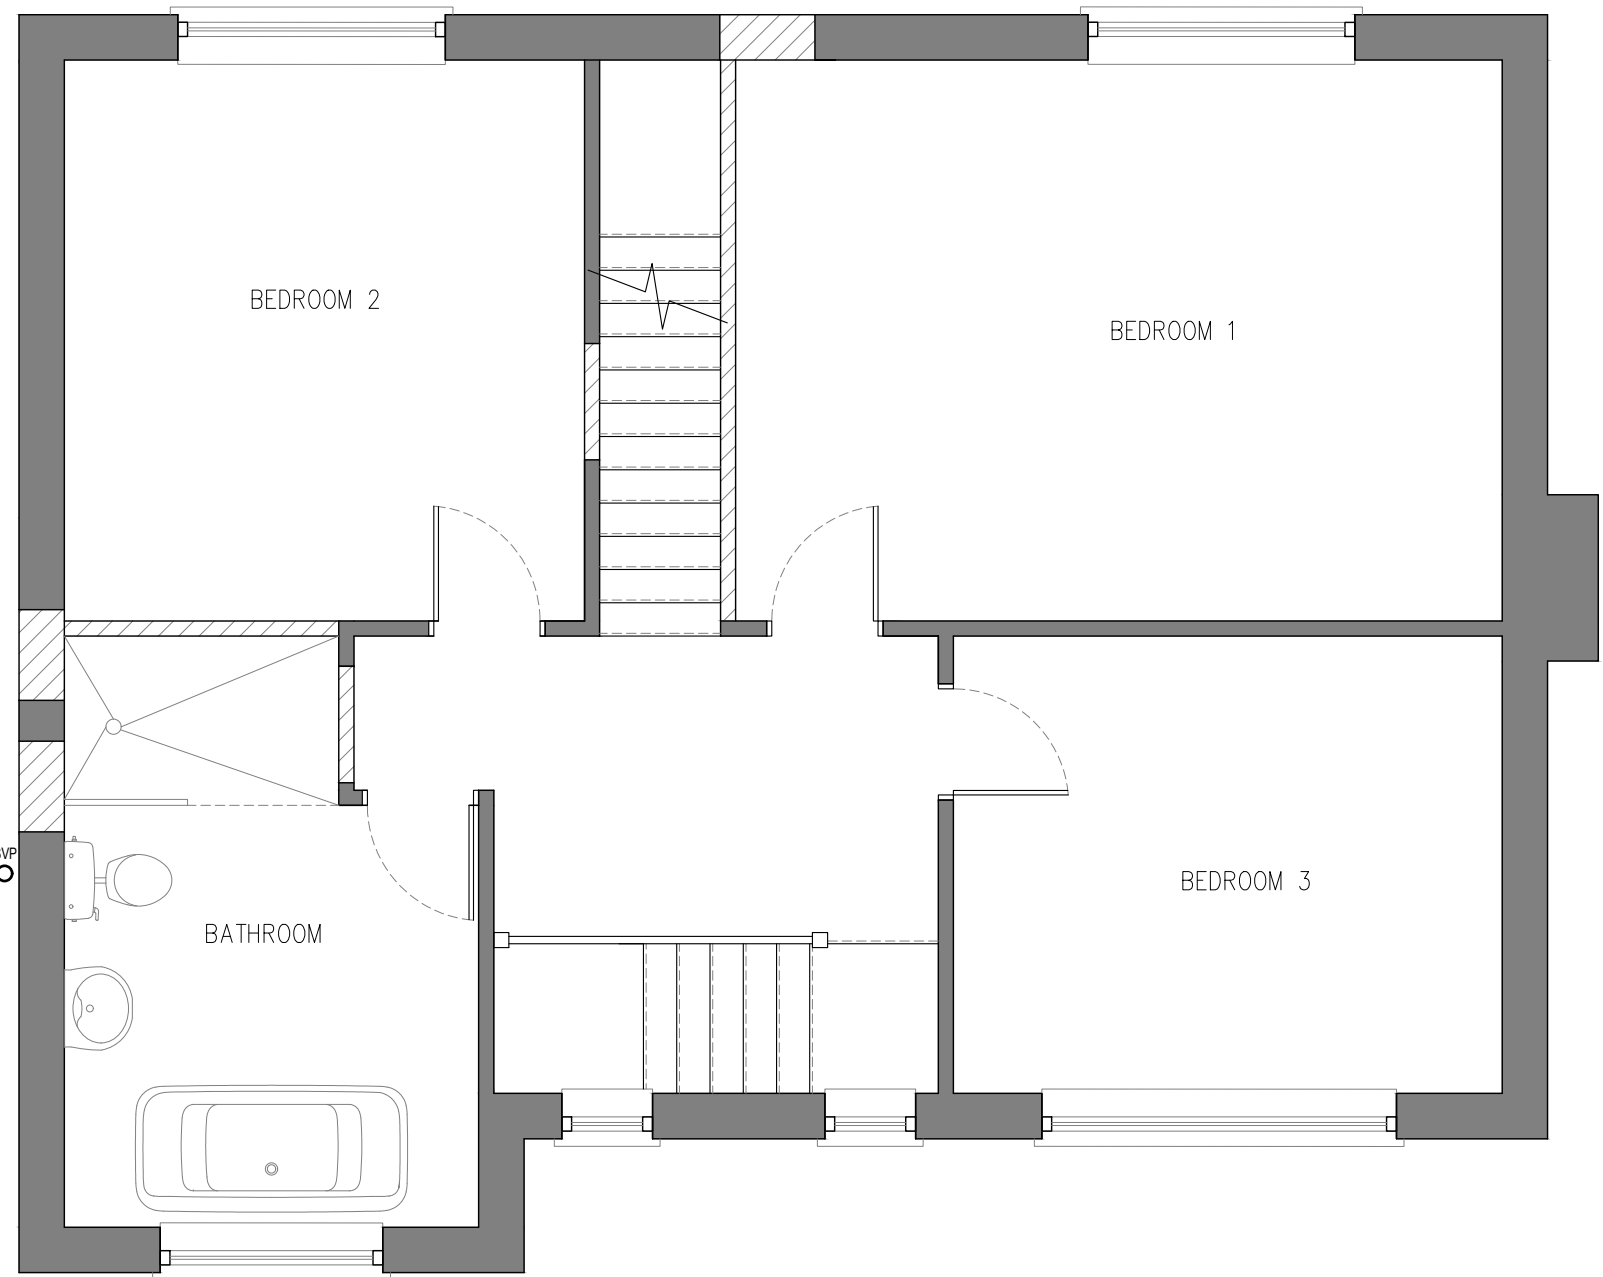


PROPOSED FIRST FLOOR | SCALE 1:50

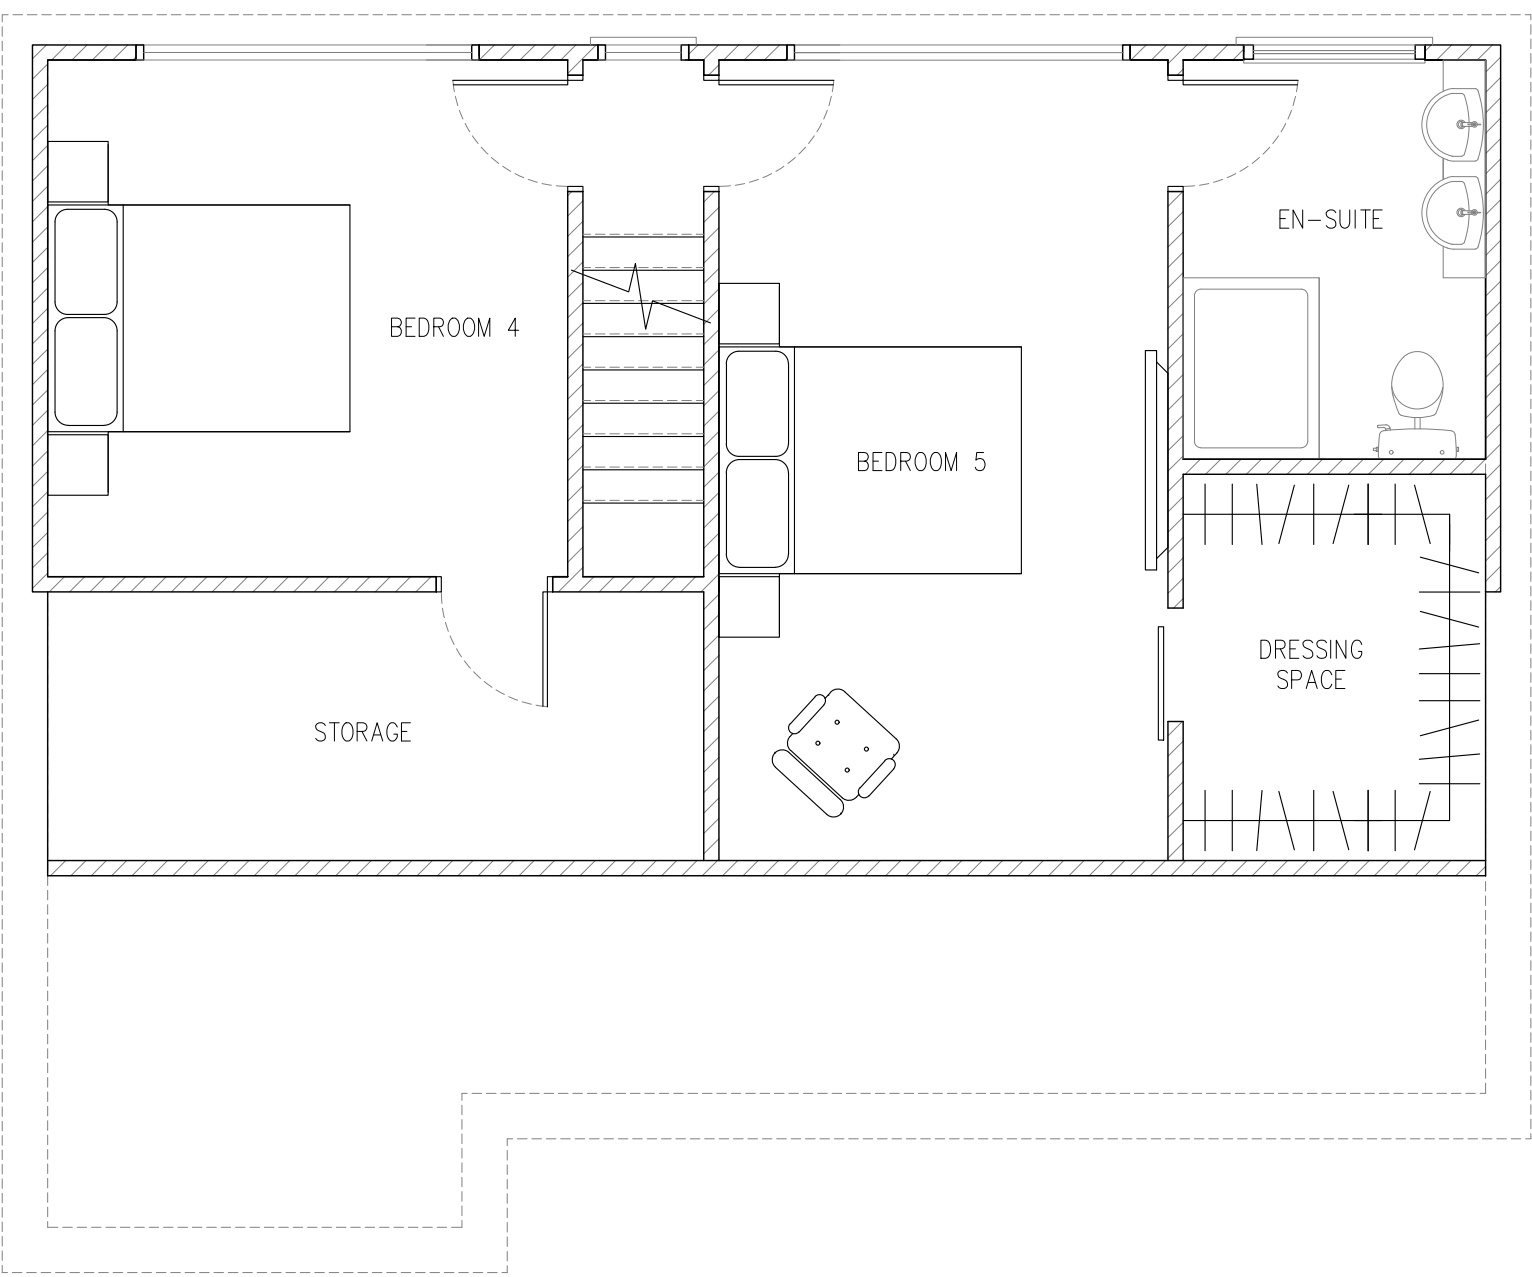

PROPOSED SECOND FLOOR | SCALE 1:50

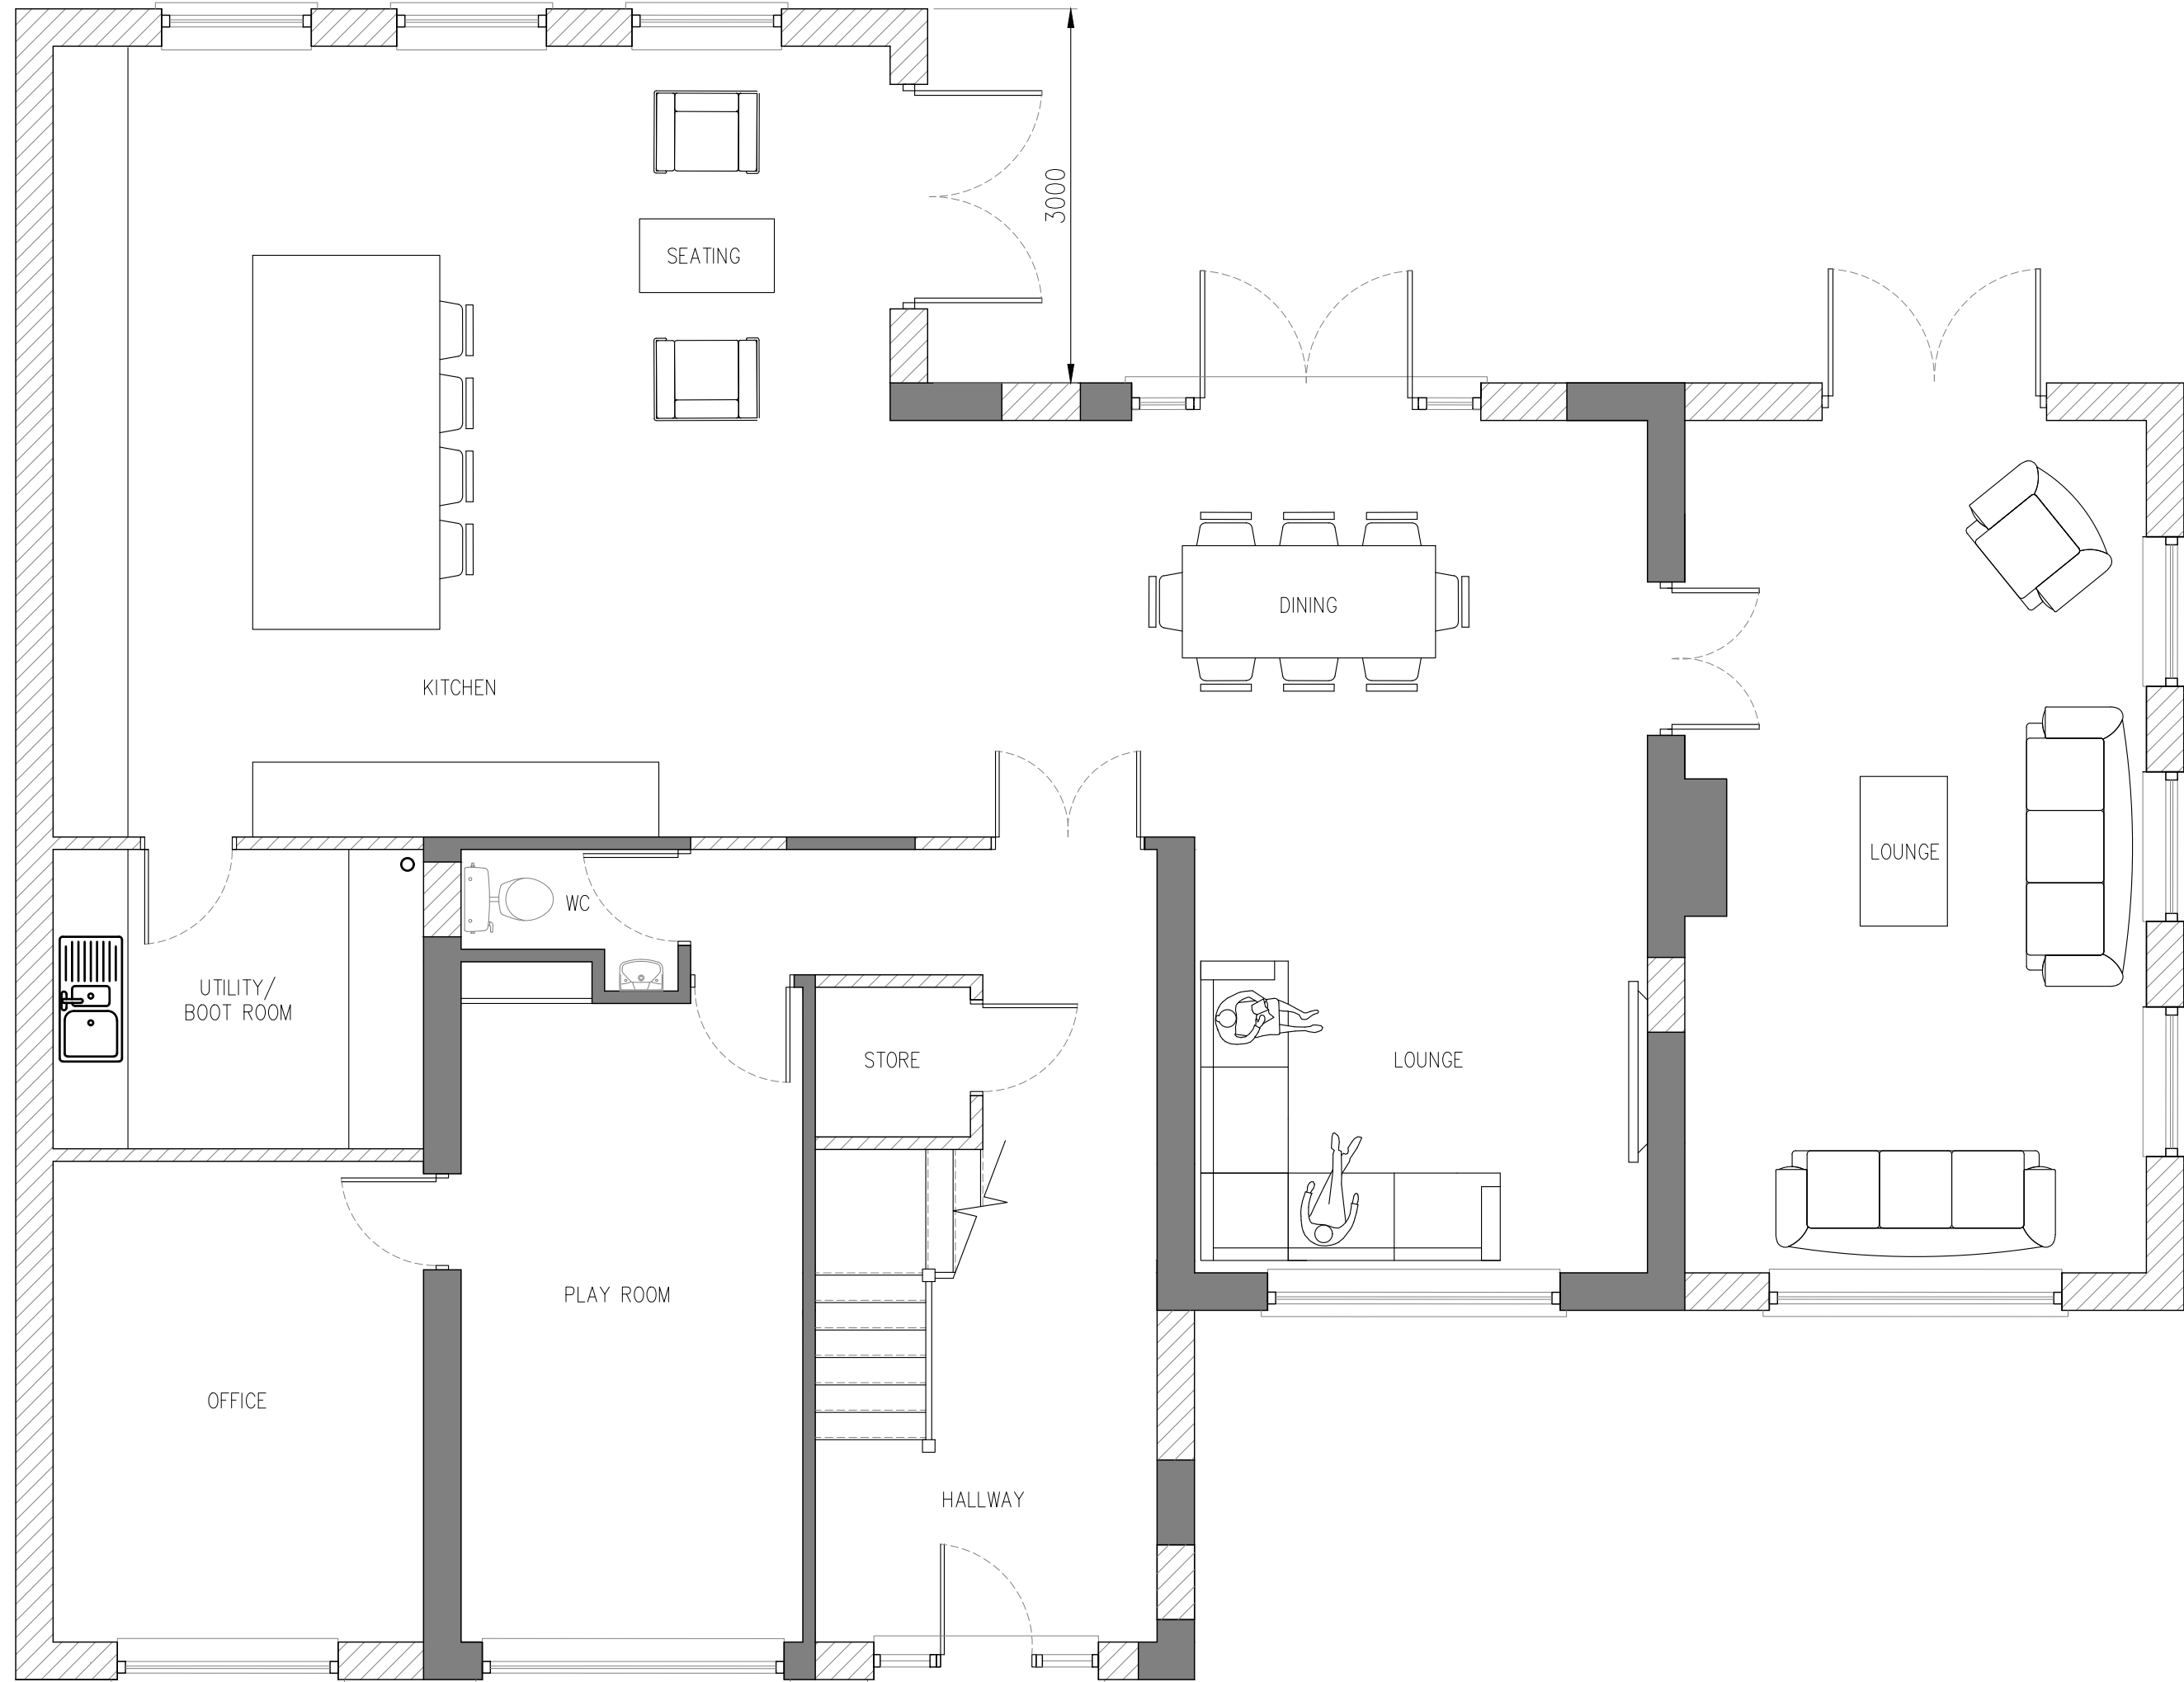


PROPOSED GROUND FLOOR | SCALE 1:50

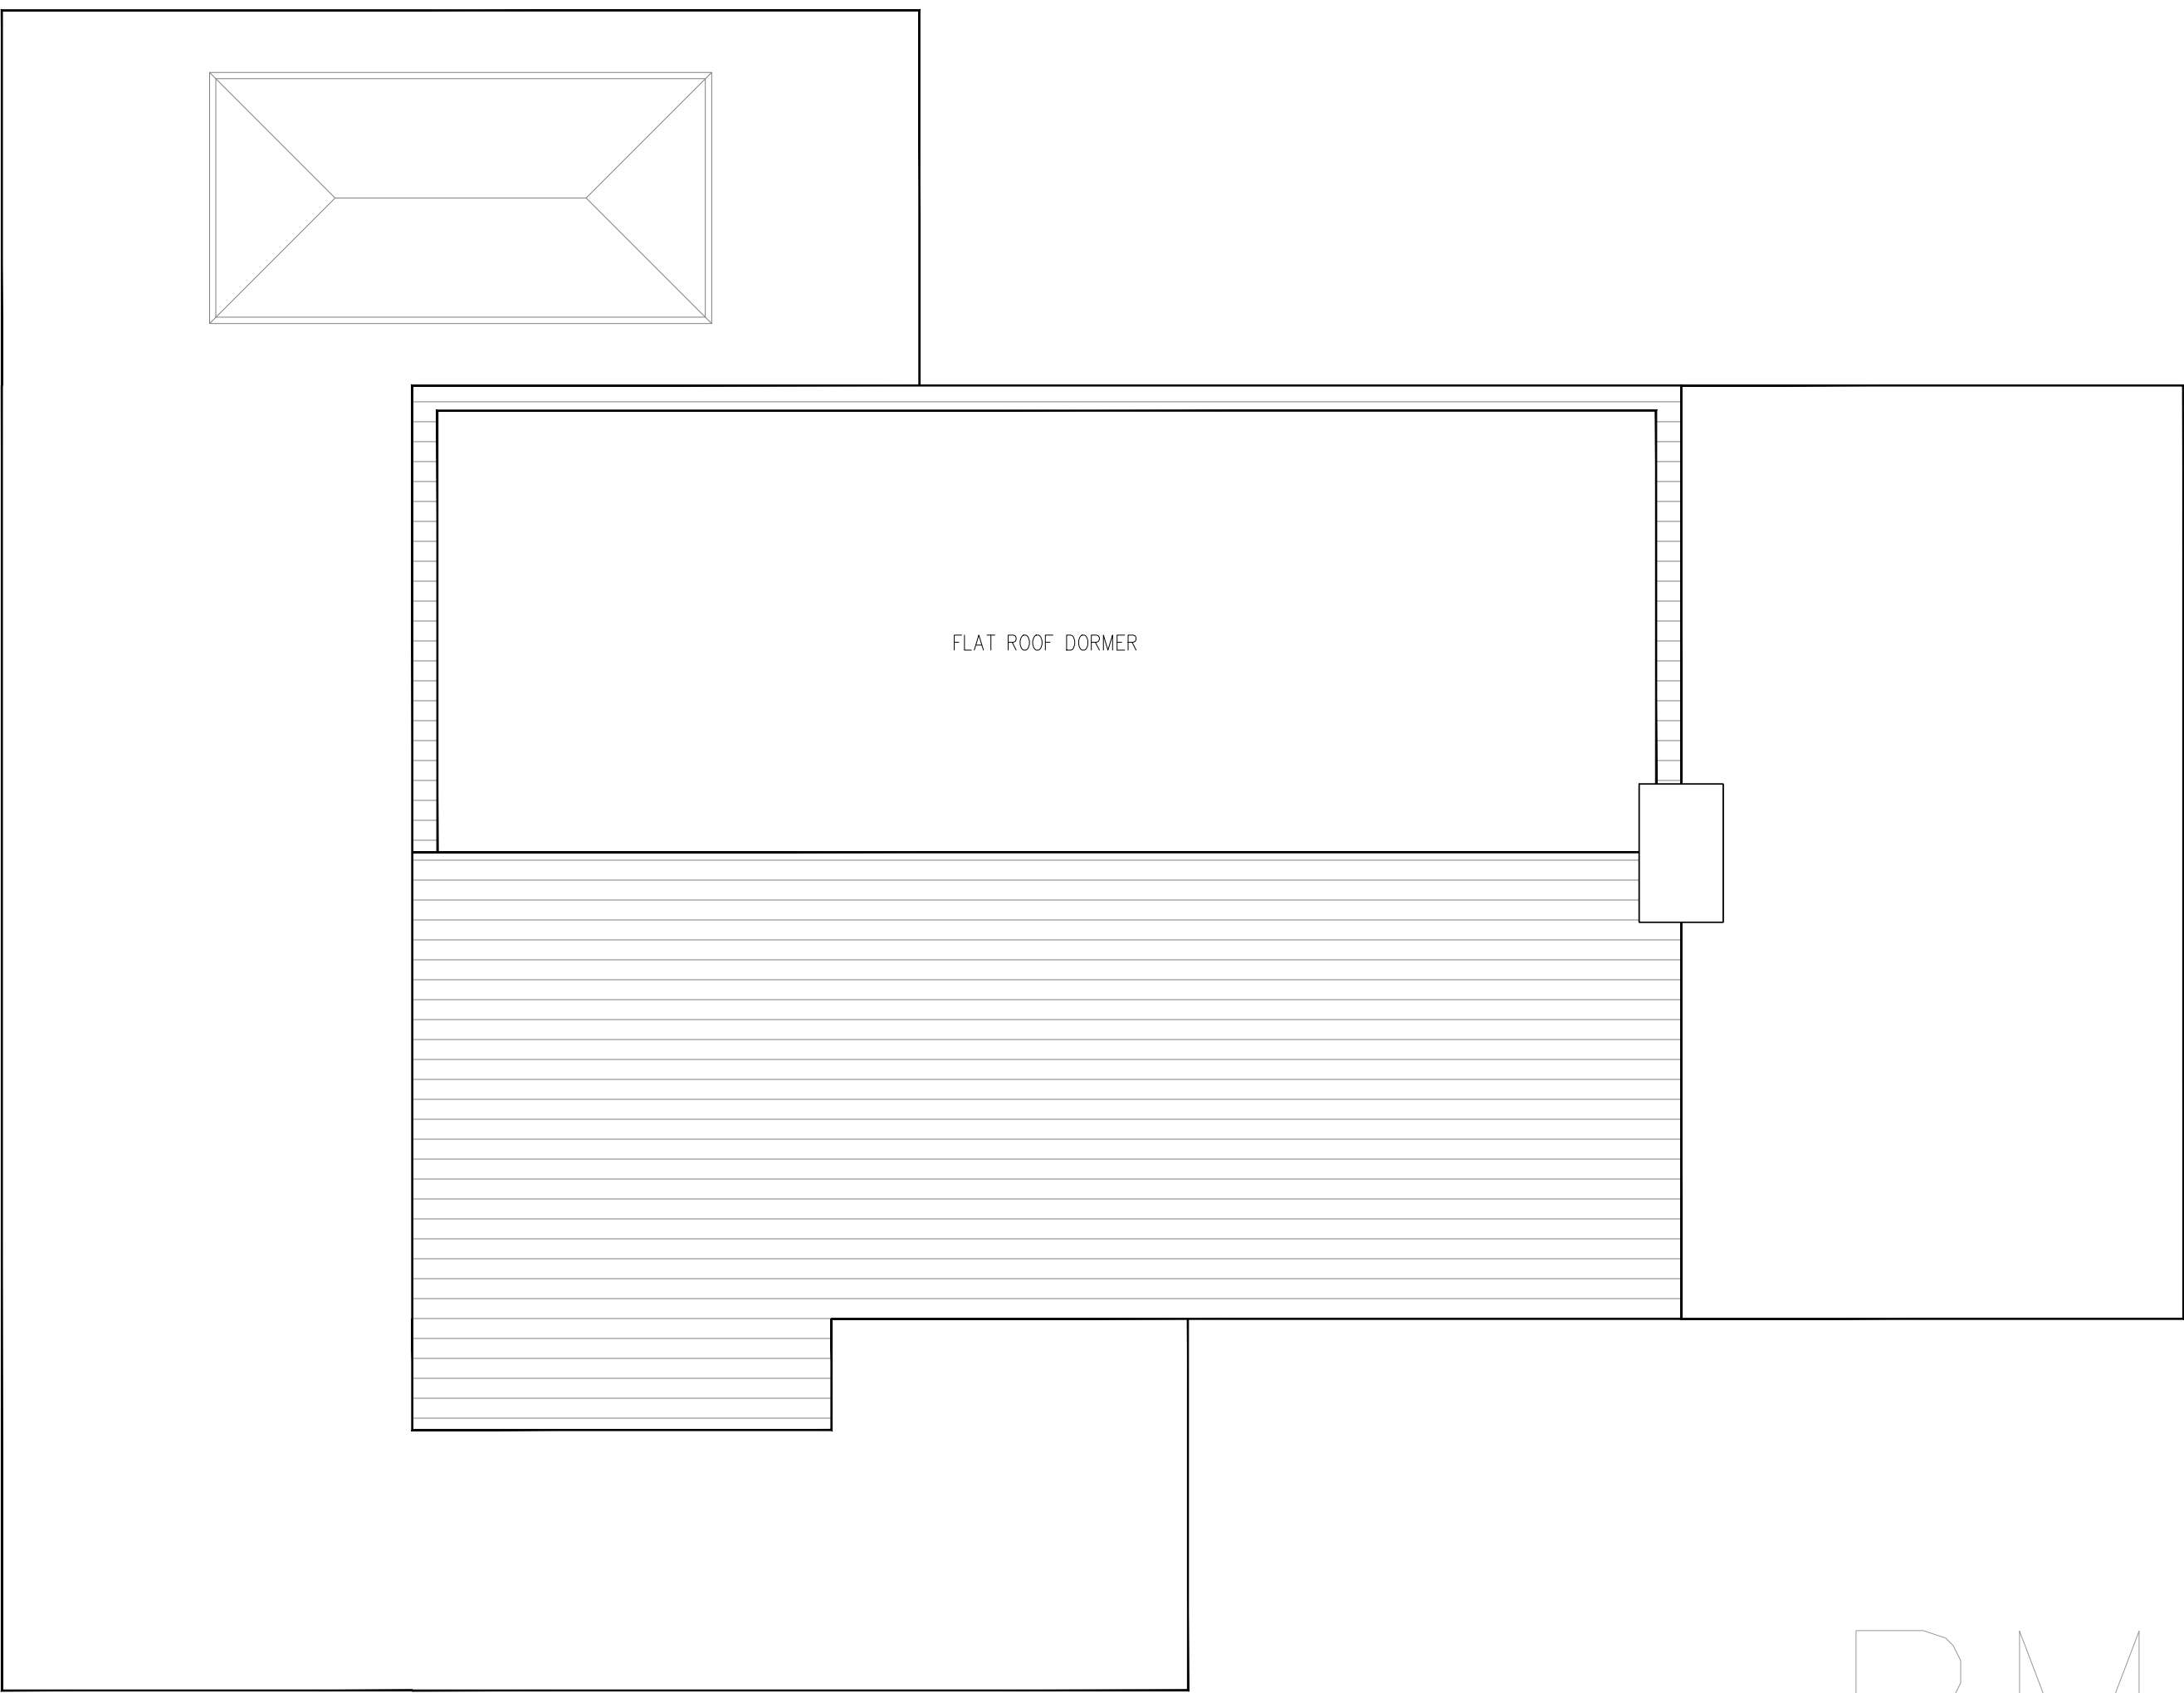

PROPOSED ROOF PLAN | SCALE 1:50

STATUS PLANNING	© Copyright of PM DESIGNS®. All rights reserved. All dimensions are in millimetres unless stated otherwise. All dimensions must be checked on site prior to construction and any discrepancies reported to the architect. Work is subject to change following detailed design.			
	RevNo	Revision note	Date	Signature Checked

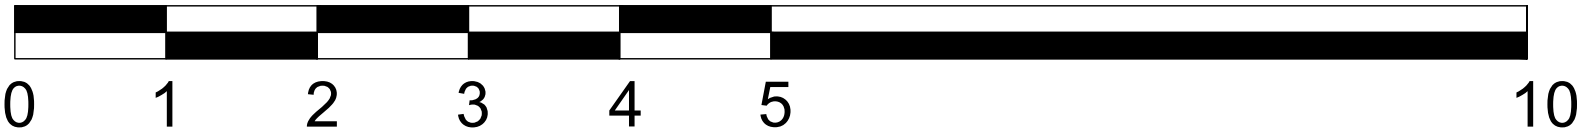

SCALE BAR 1:50

PM

PARLE MAGUIRE DESIGNS

PROJECT: 2 LONGMEADOW ROAD
KNOWSLEY VILLAGE
L24 0HS

CLIENT: S BECK

Drawing Title
PROPOSED FLOOR PLANS

Drawing No.
A103

Date:
FEB 2024

Scale:
1:50 @ A1

Revision:
-

Issue:
PLANNING STATUS