



PROPOSED SIDE & REAR EXTENSIONS, 4 Corncroft Road, Knowsley.

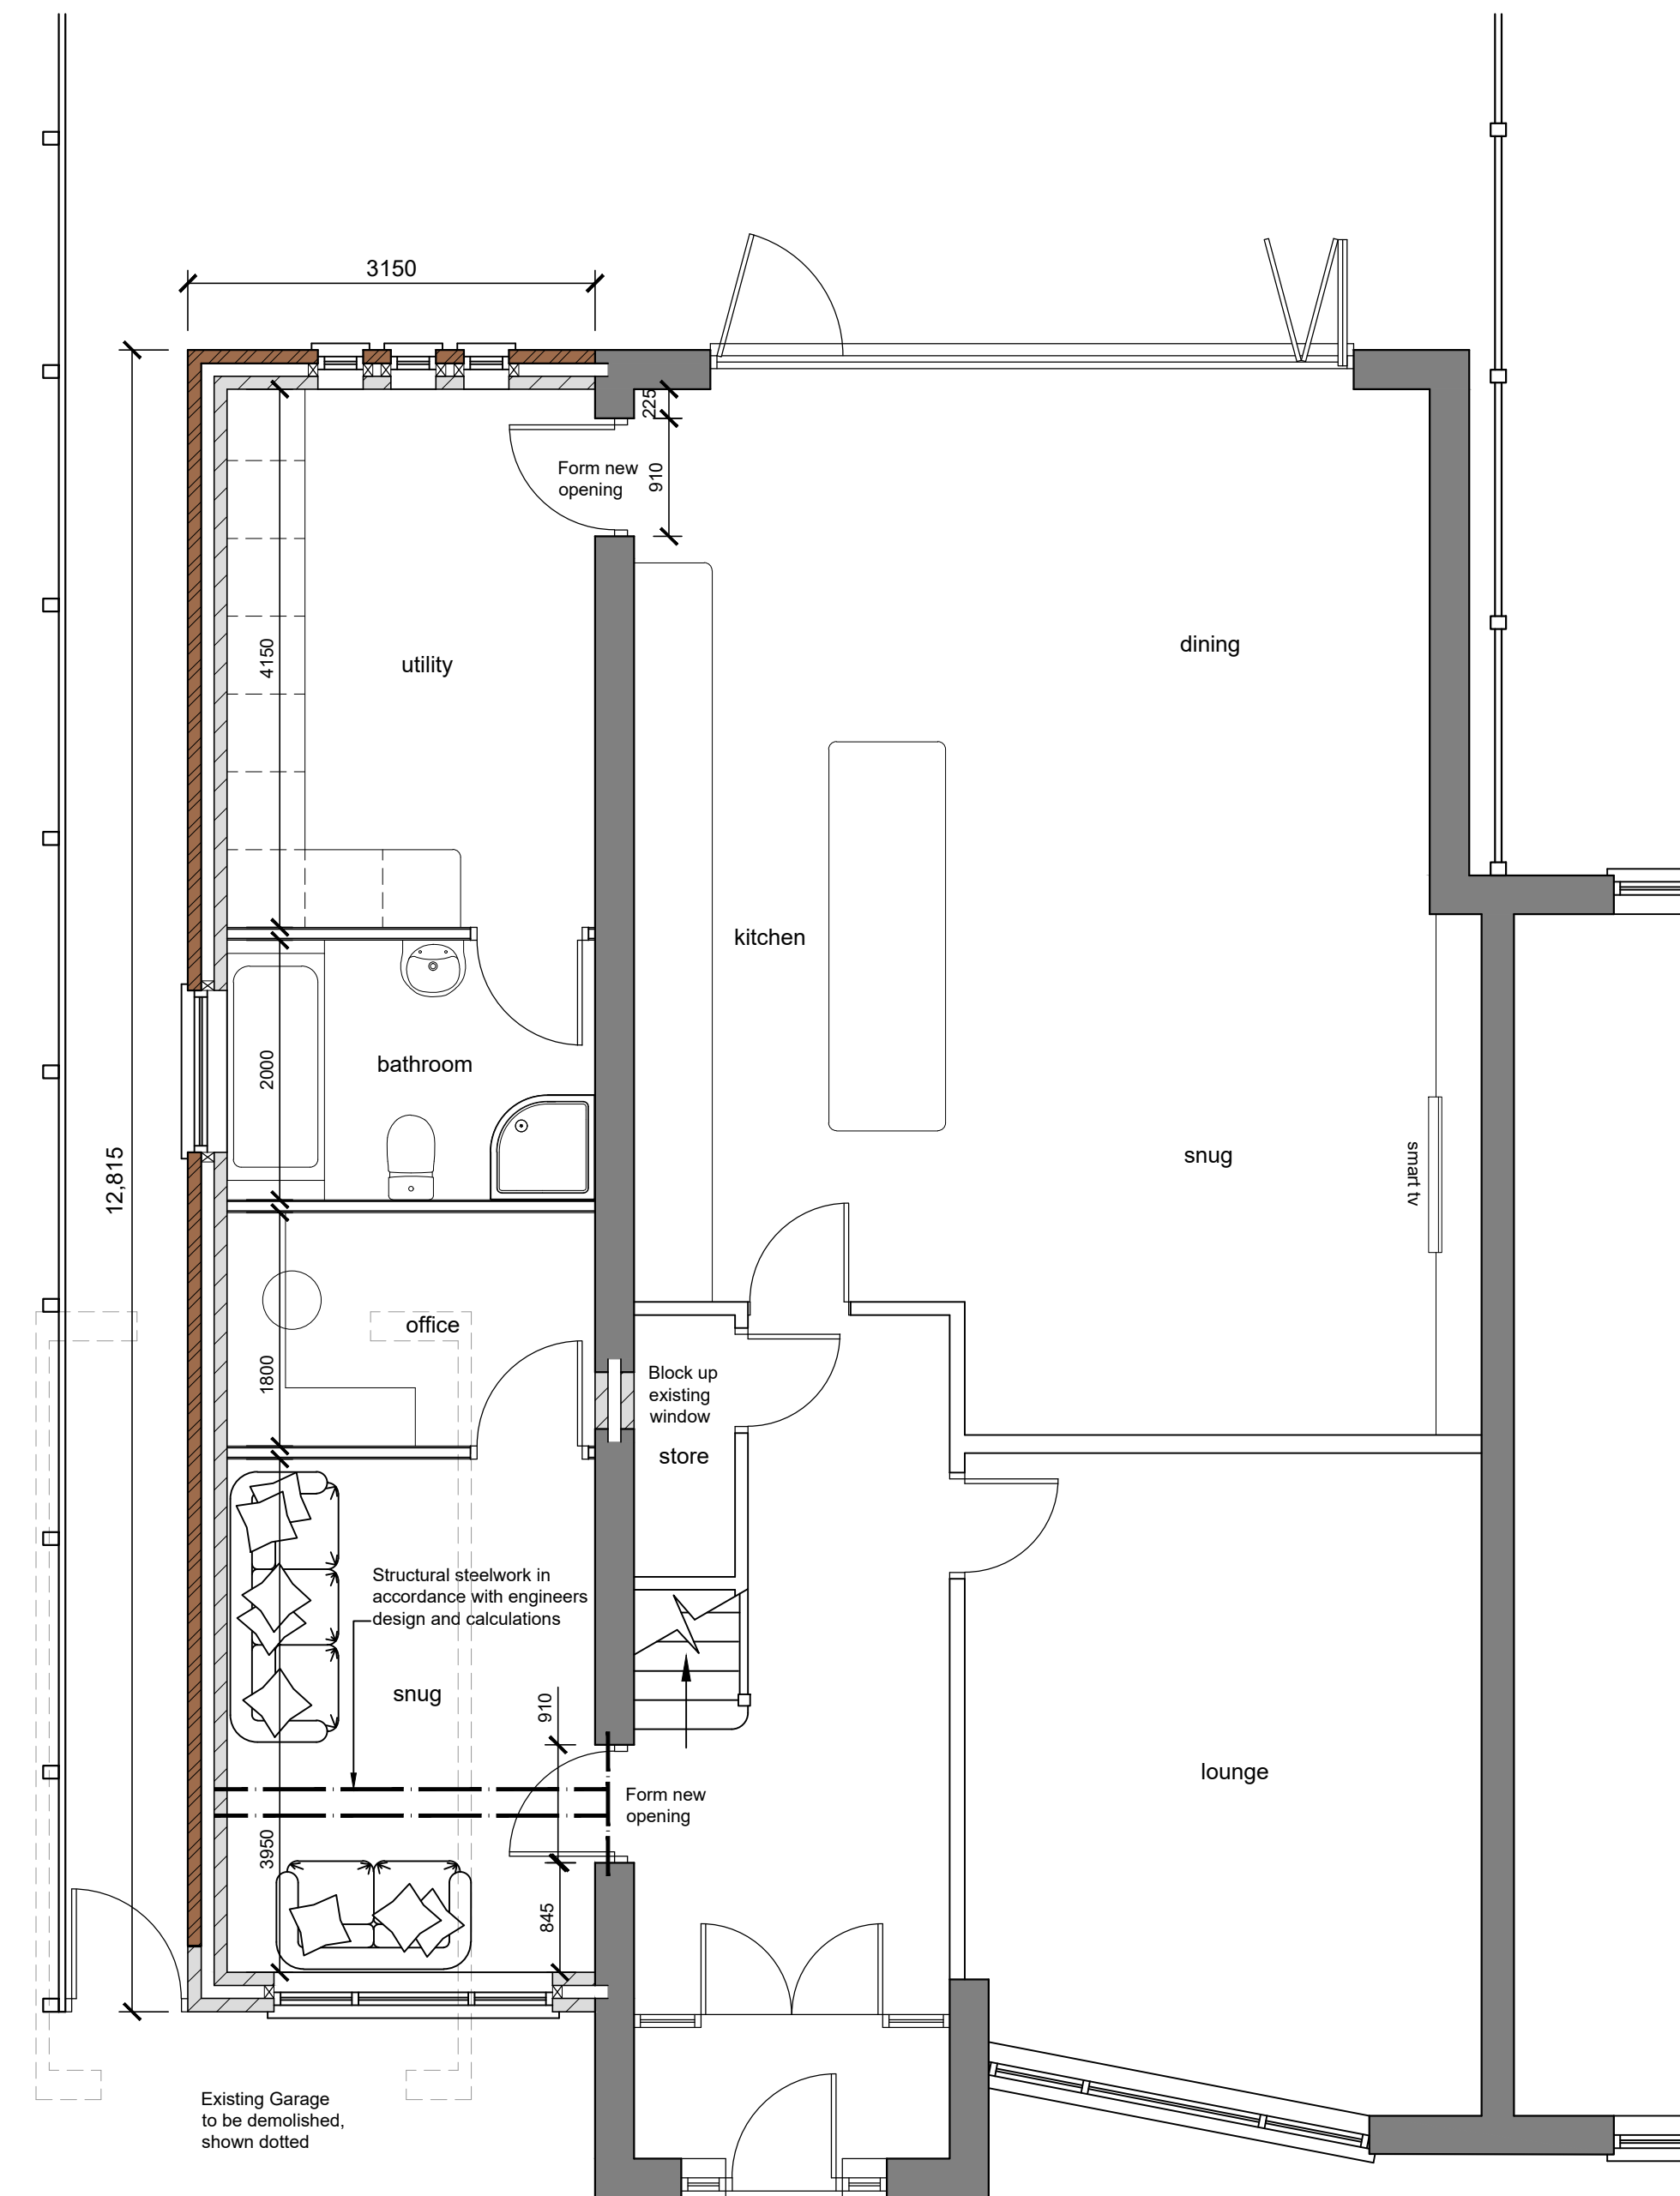

PROPOSED GROUND FLOOR PLAN

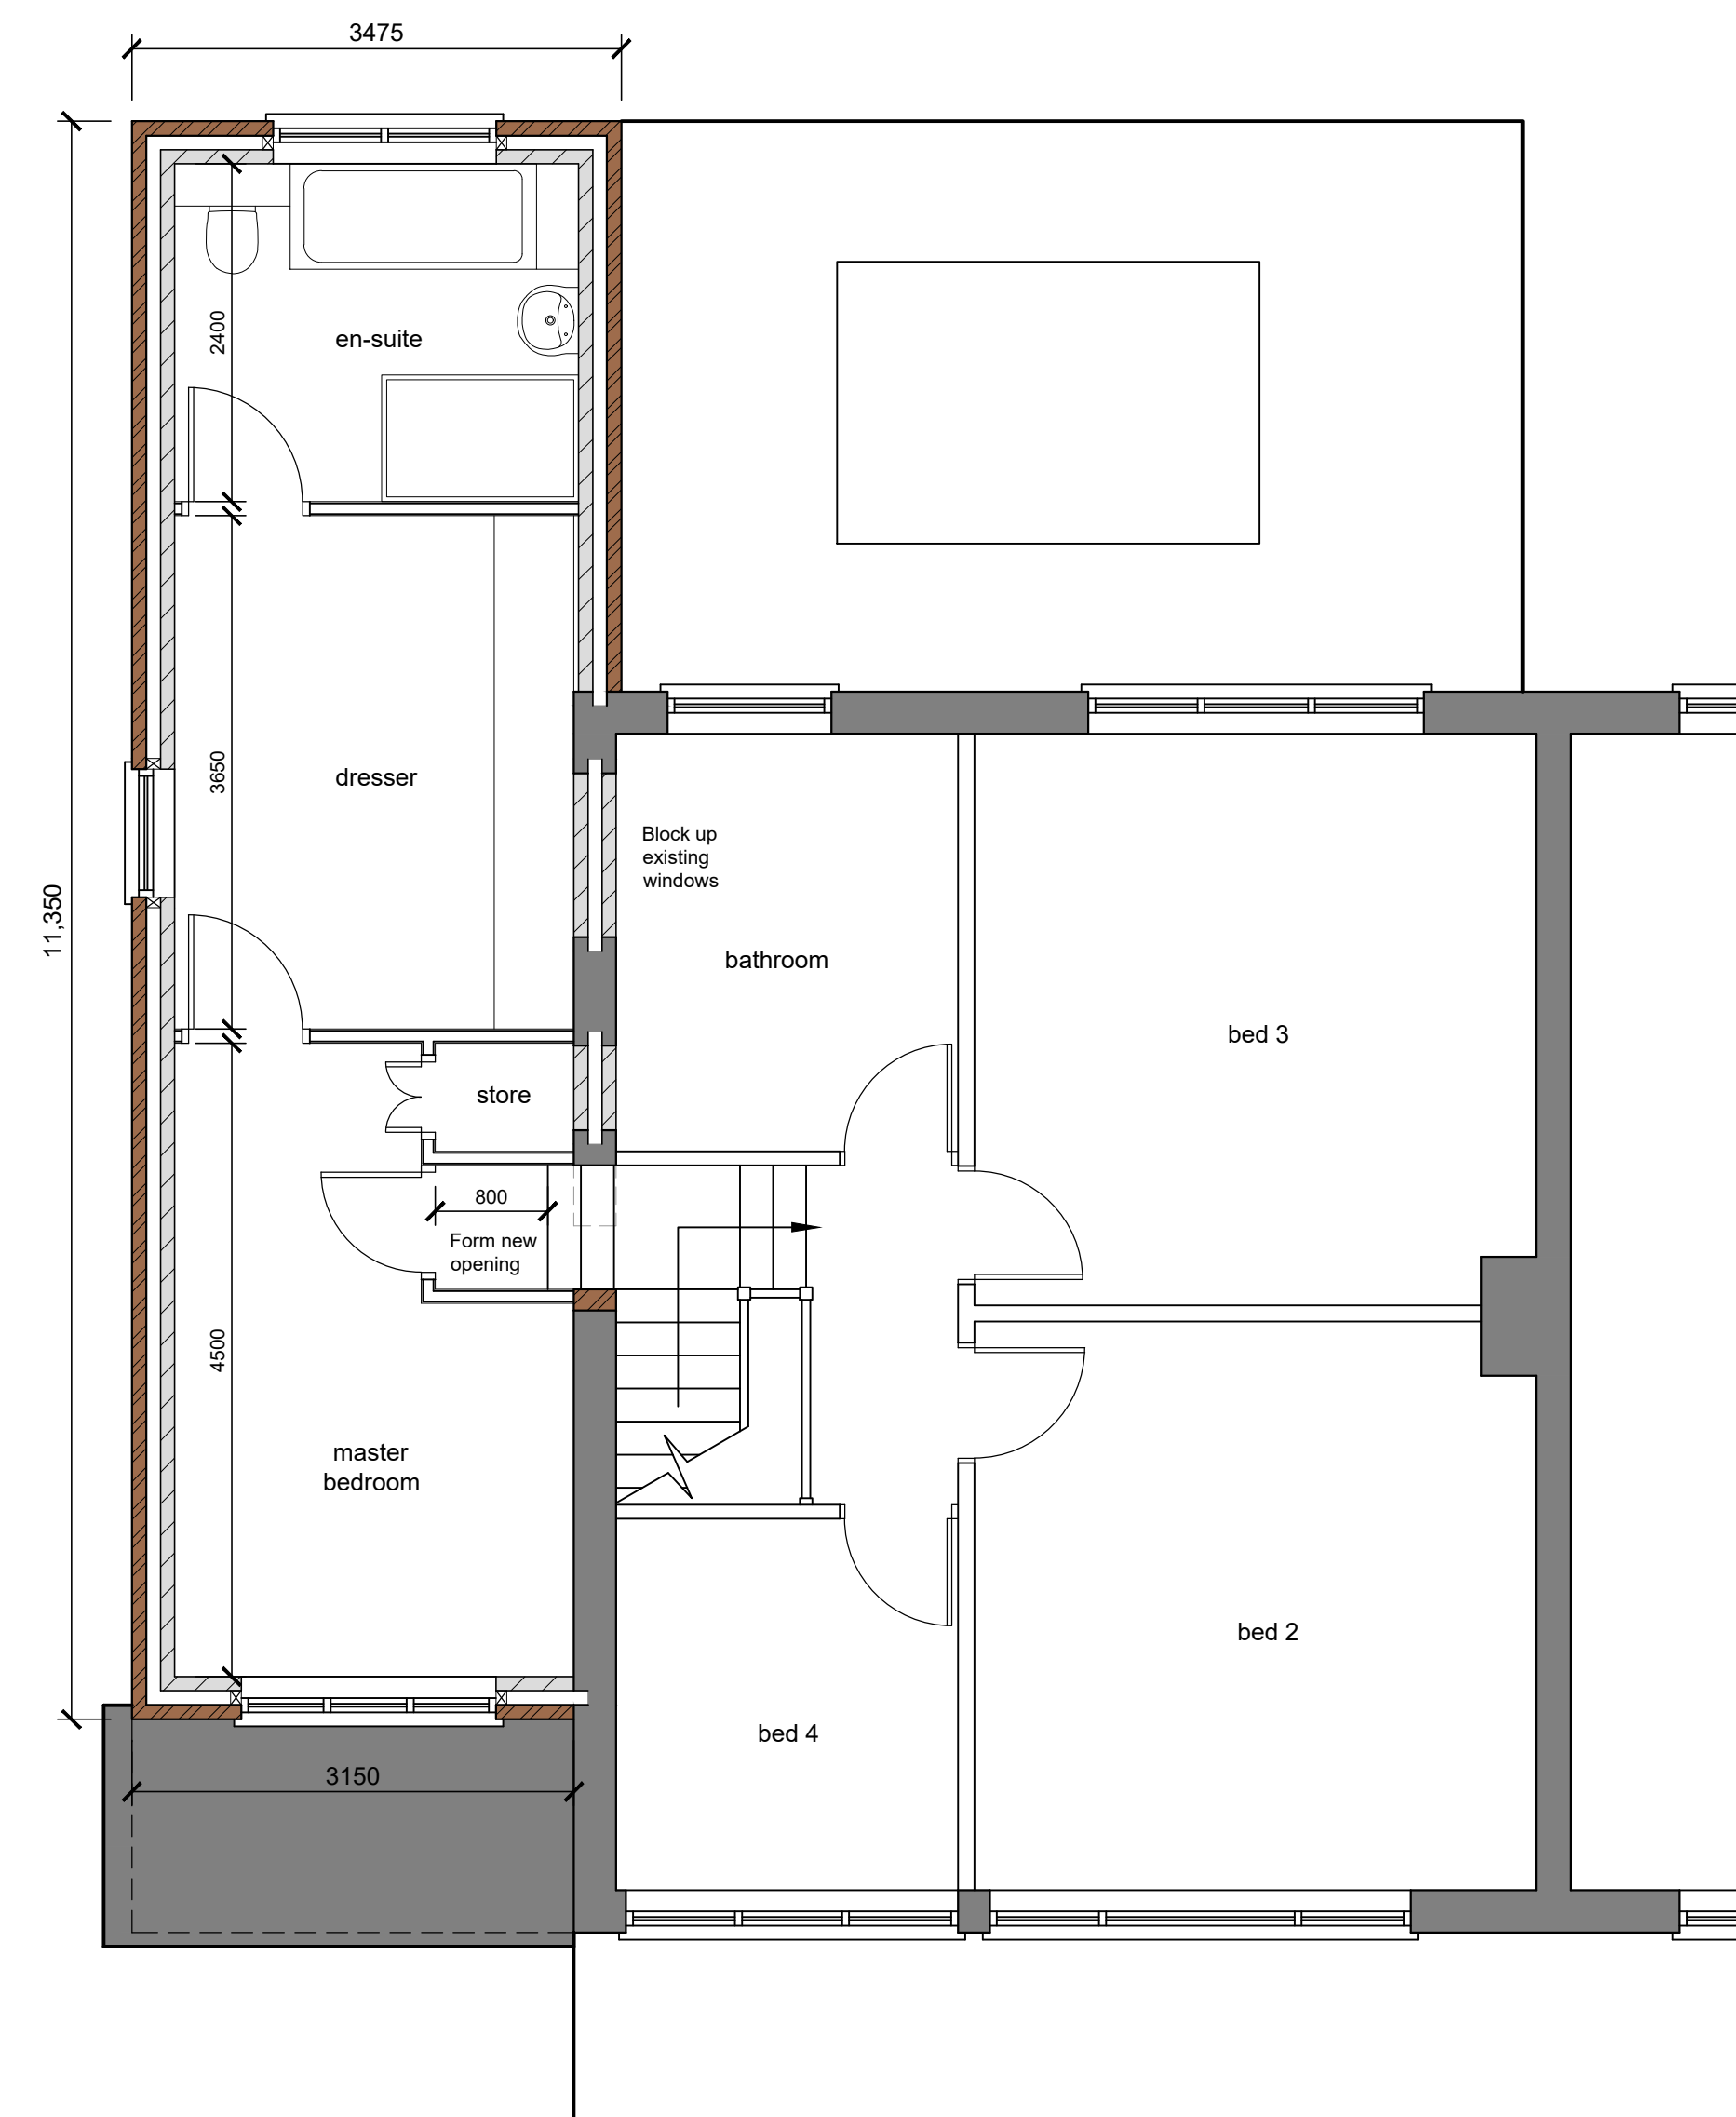

PROPOSED FIRST FLOOR PLAN



PLANNING

P6	10-10-25	Updated in accordance with Planning Officers comments	DLM
P5	09-10-25	Updated in accordance with Planning Officers comments	DLM
P4	23-09-25	Updated in accordance with Planning Officers comments	DLM
P3	19-08-25	Updated in accordance with Planning Officers comments	DLM
P2	24-06-25	Planning issue	DLM
P1	17-06-25	Preliminary issue	DLM
Rev	Date	Detail	By

 CONCISE ARCHITECTURAL DESIGN SERVICES		Creating Spaces for Better Living M 07921 826 274 T 01942 933 434 E codesignservices@hotmail.co.uk Head Office (3rd Market Place) Bicester Oxfordshire OX4 0DS		
Contractor				
Client				
MR & MRS T. HARRIGAN				
Project Title				
PROPOSED SIDE AND REAR EXTENSIONS 4 CORNCROFT ROAD, KNOWSLEY				
Drawing Title				
PROPOSED GROUND AND FIRST FLOOR PLANS				
Scale	Date	Design	CAD	Checked
1:50 @ A1	June 2025			
Drawing No.	2525-03	Rev	P6	
Base Dwg xref				