



PROPOSED SIDE & REAR EXTENSIONS, 4 Corncroft Road, Knowsley.

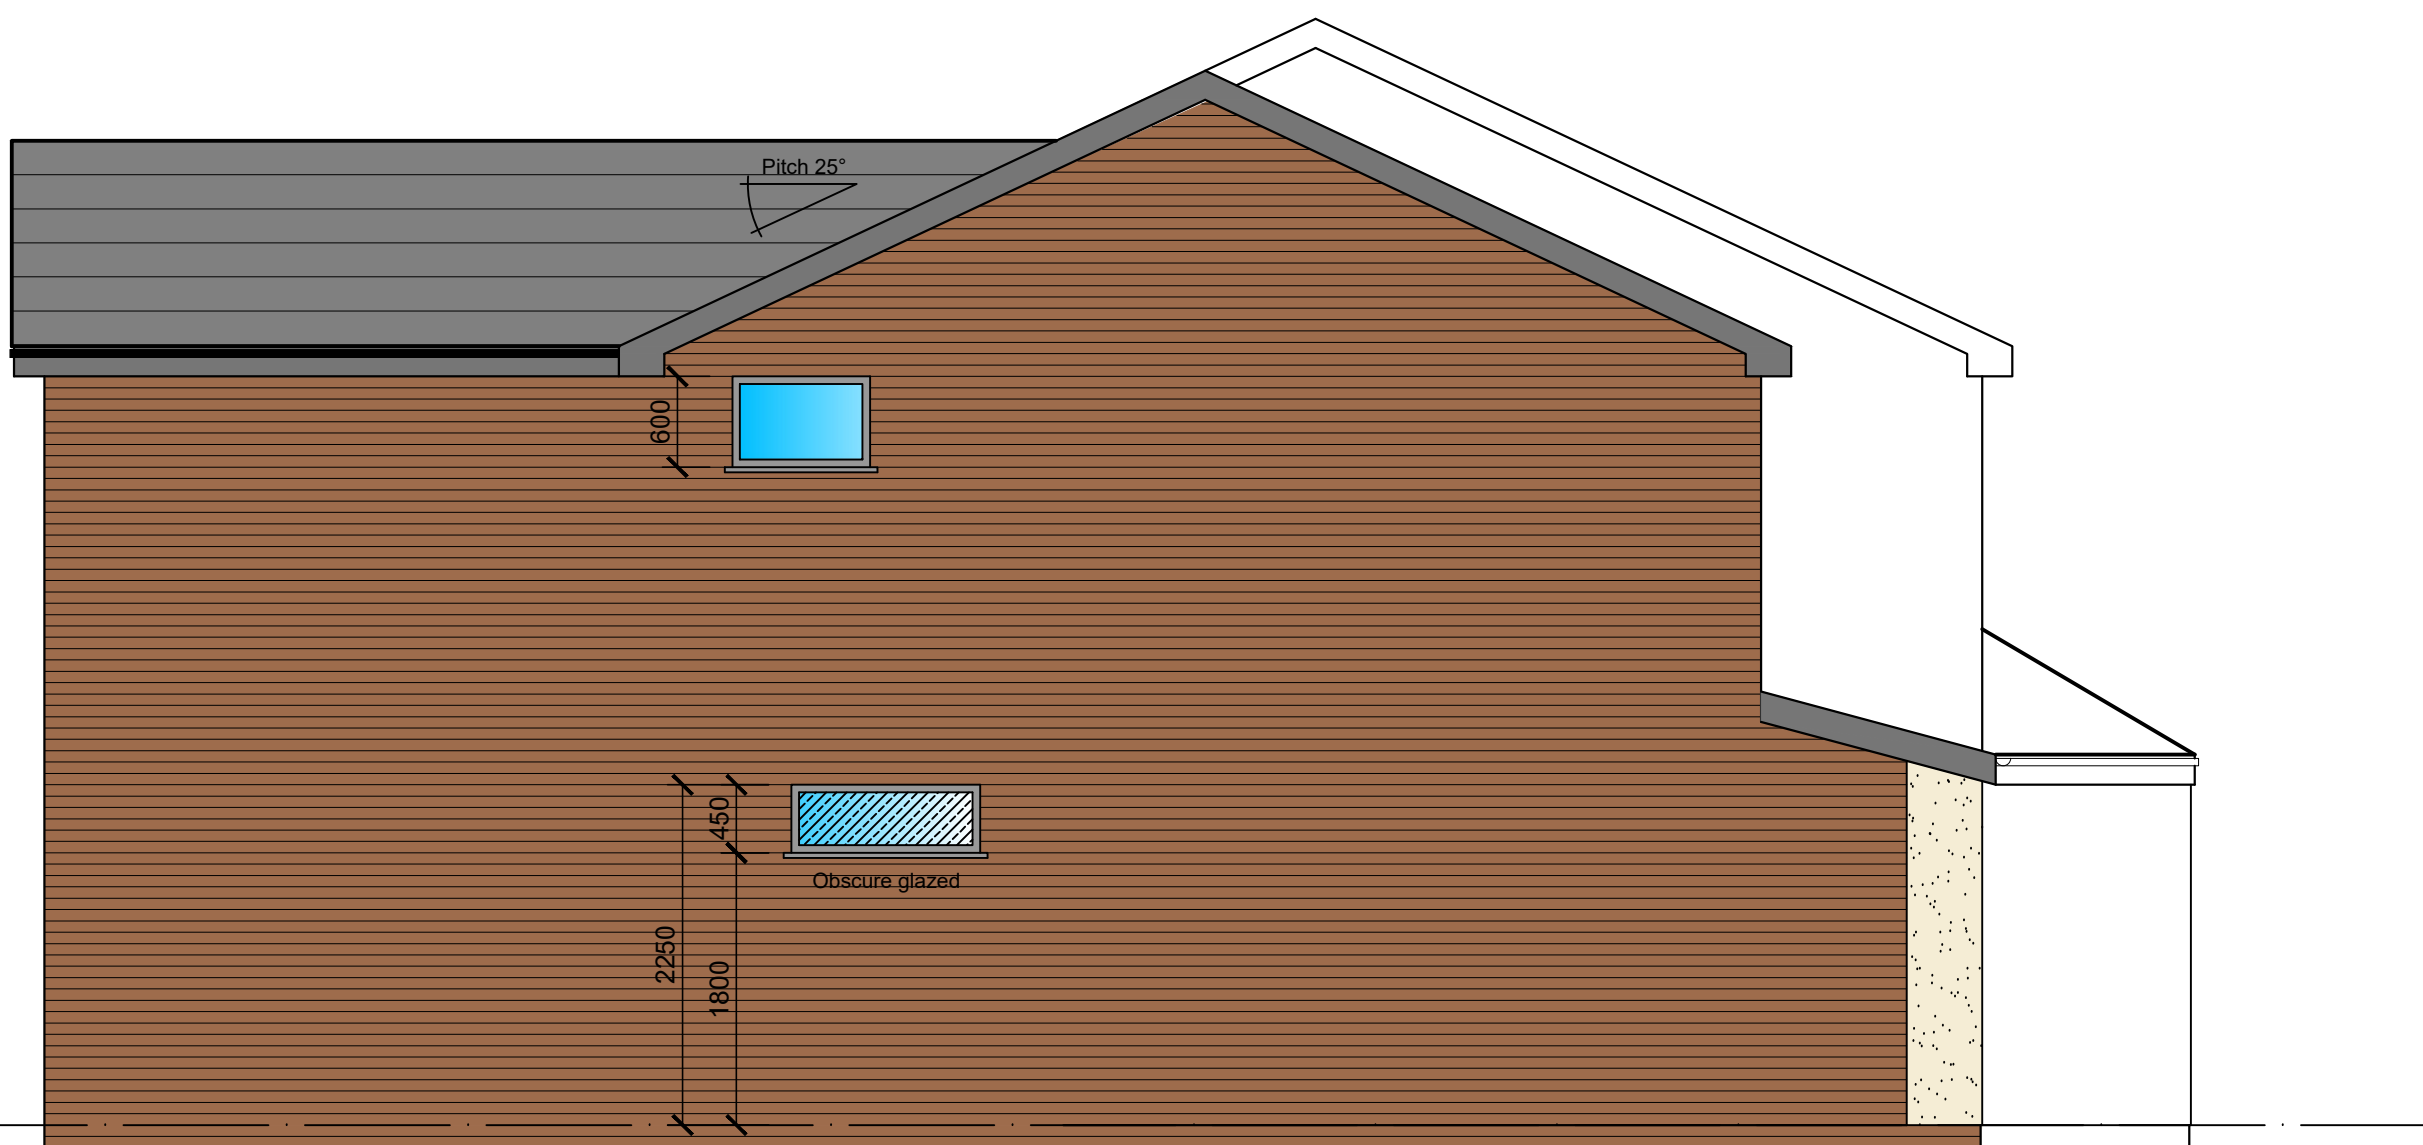


PROPOSED NORTH ELEVATION



PROPOSED EAST ELEVATION

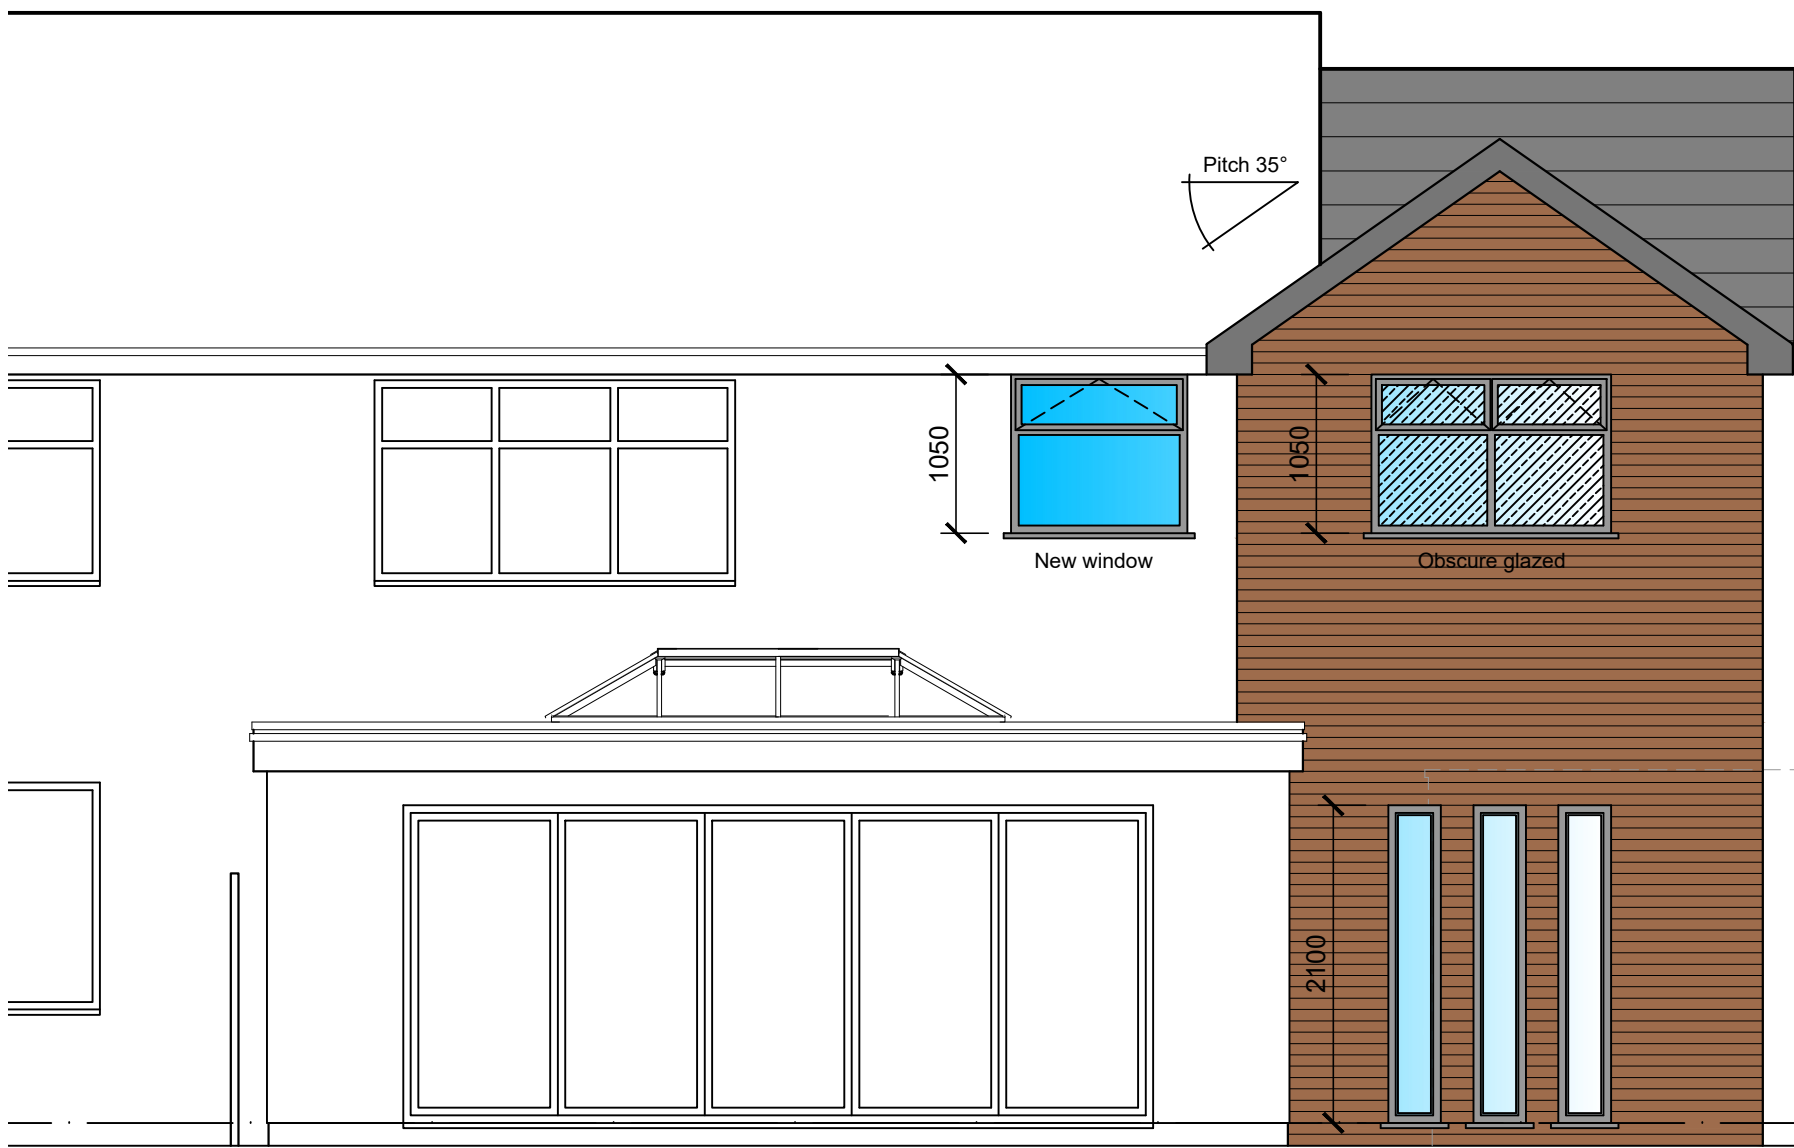

PROPOSED SOUTH ELEVATION

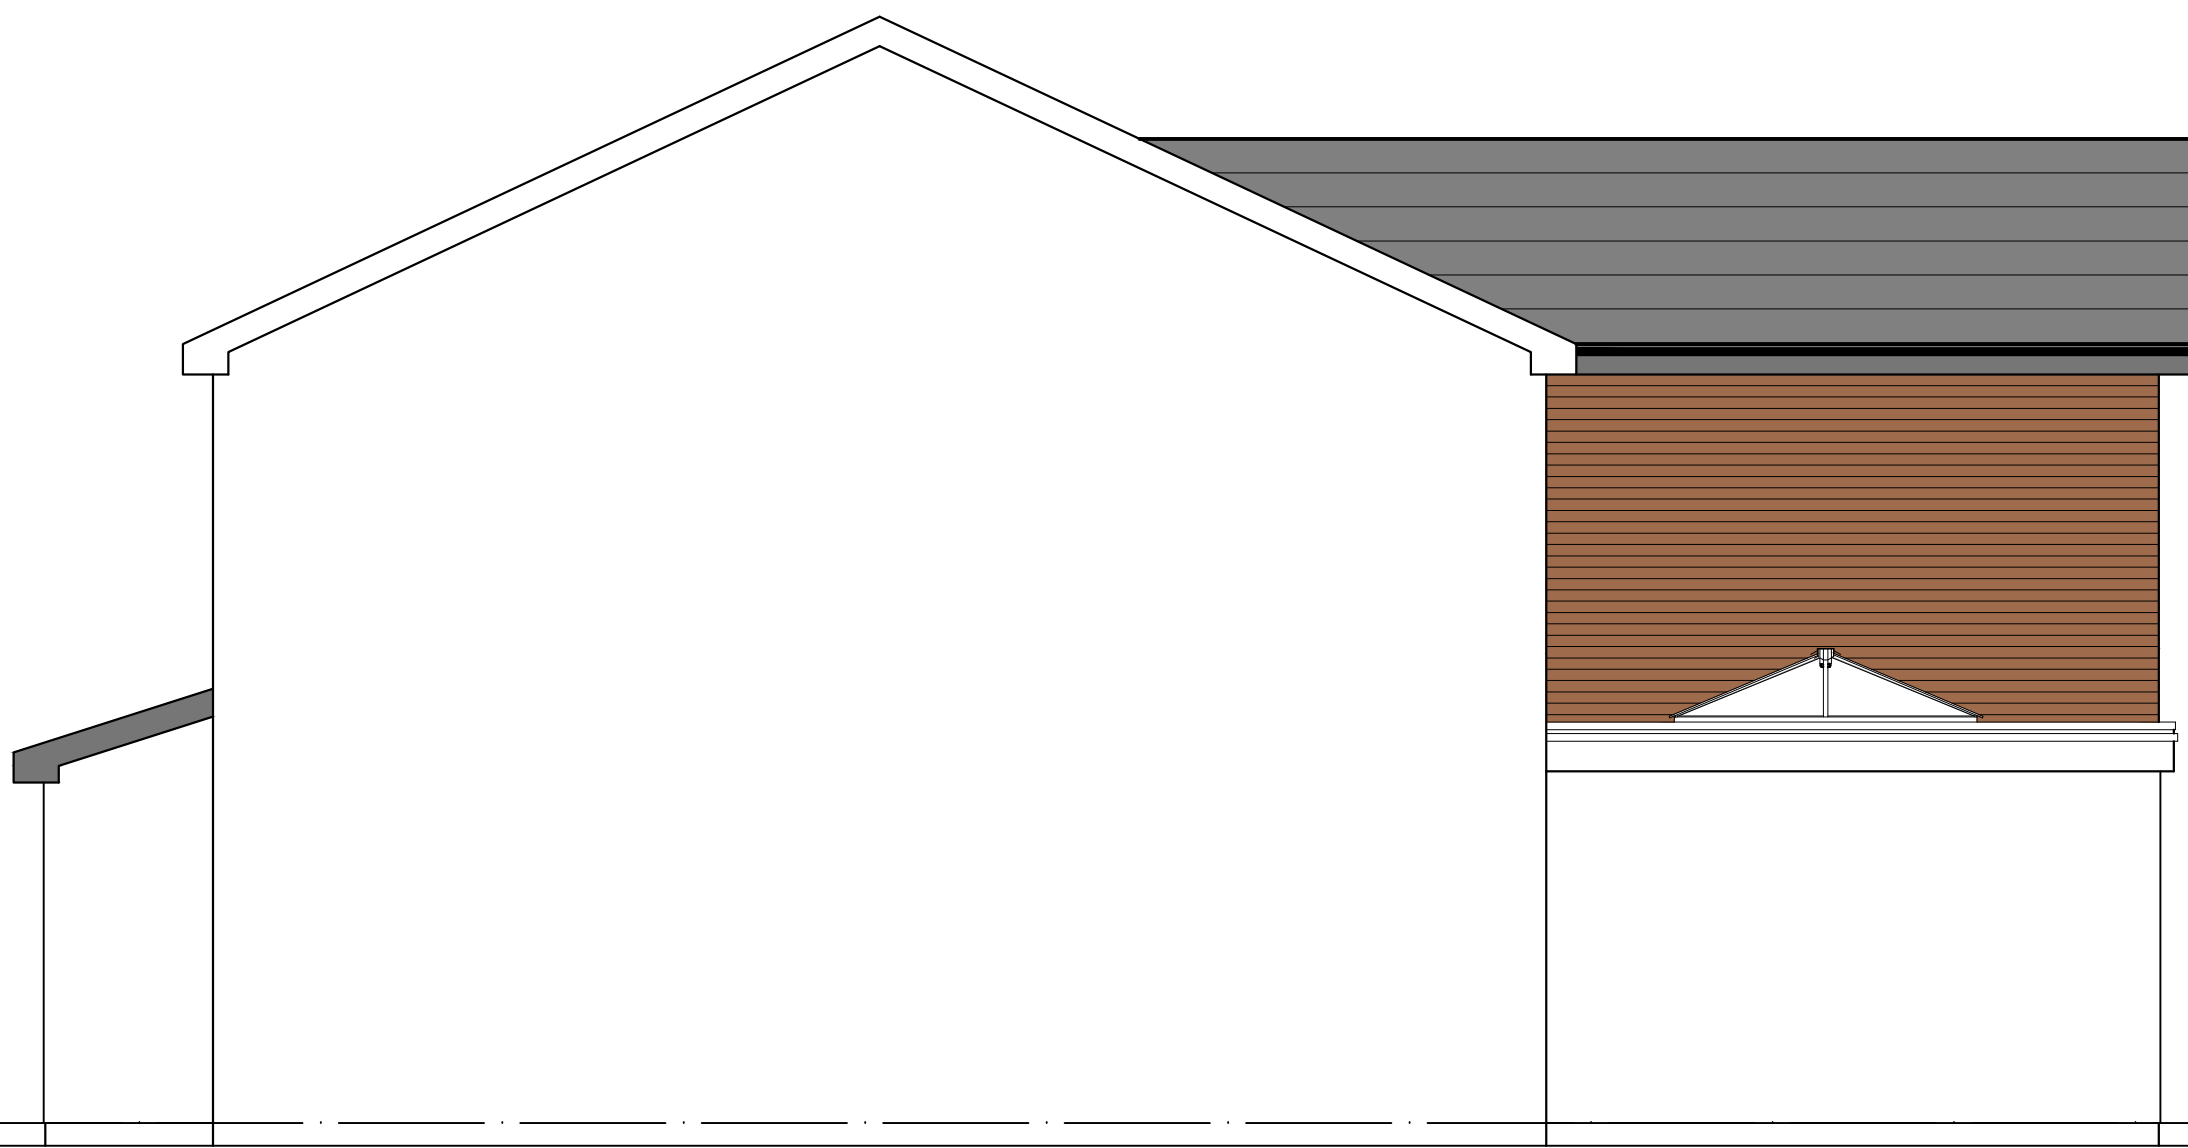

PROPOSED WEST ELEVATION



PLANNING

Rev	Date	Detail	By
P6	10-10-25	Updated in accordance with Planning Officers comments	DLM
P5	09-10-25	Updated in accordance with Planning Officers comments	DLM
P4	23-09-25	Updated in accordance with Planning Officers comments	DLM
P3	19-08-25	Updated in accordance with Planning Officers comments	DLM
P2	24-06-25	Planning issue	DLM
P1	17-06-25	Preliminary issue	DLM



CONCISE ARCHITECTURAL DESIGN SERVICES

Creating Spaces for Better Living
M 07921 826 274 | T 01942 933 634
E cadesignservices@hotmail.co.uk
Trading House (2-4 Market Place) Atherton, Manchester M46 0DT

Contractor				
Client				
MR & MRS T. HARRIGAN				
Project Title				
PROPOSED SIDE AND REAR EXTENSIONS 4 CORNCROFT ROAD, KNOWSLEY				
Drawing Title				
PROPOSED ELEVATIONS				
Scale	Date	Design	CAD	Checked
1:50 @ A1	June 2025			
Drawing No.	2525-04	Rev	P6	
Base Dwg xref.				