





Proposed Front Elevation




Existing Rear Elevations

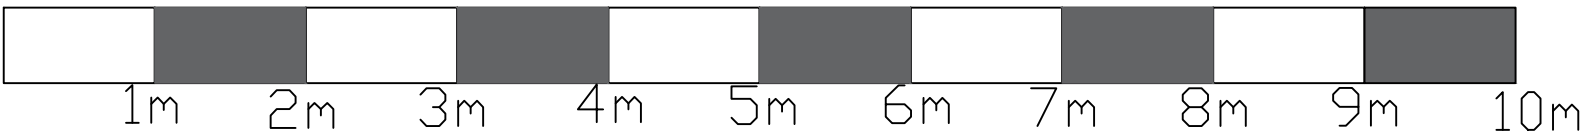

Scale Bar

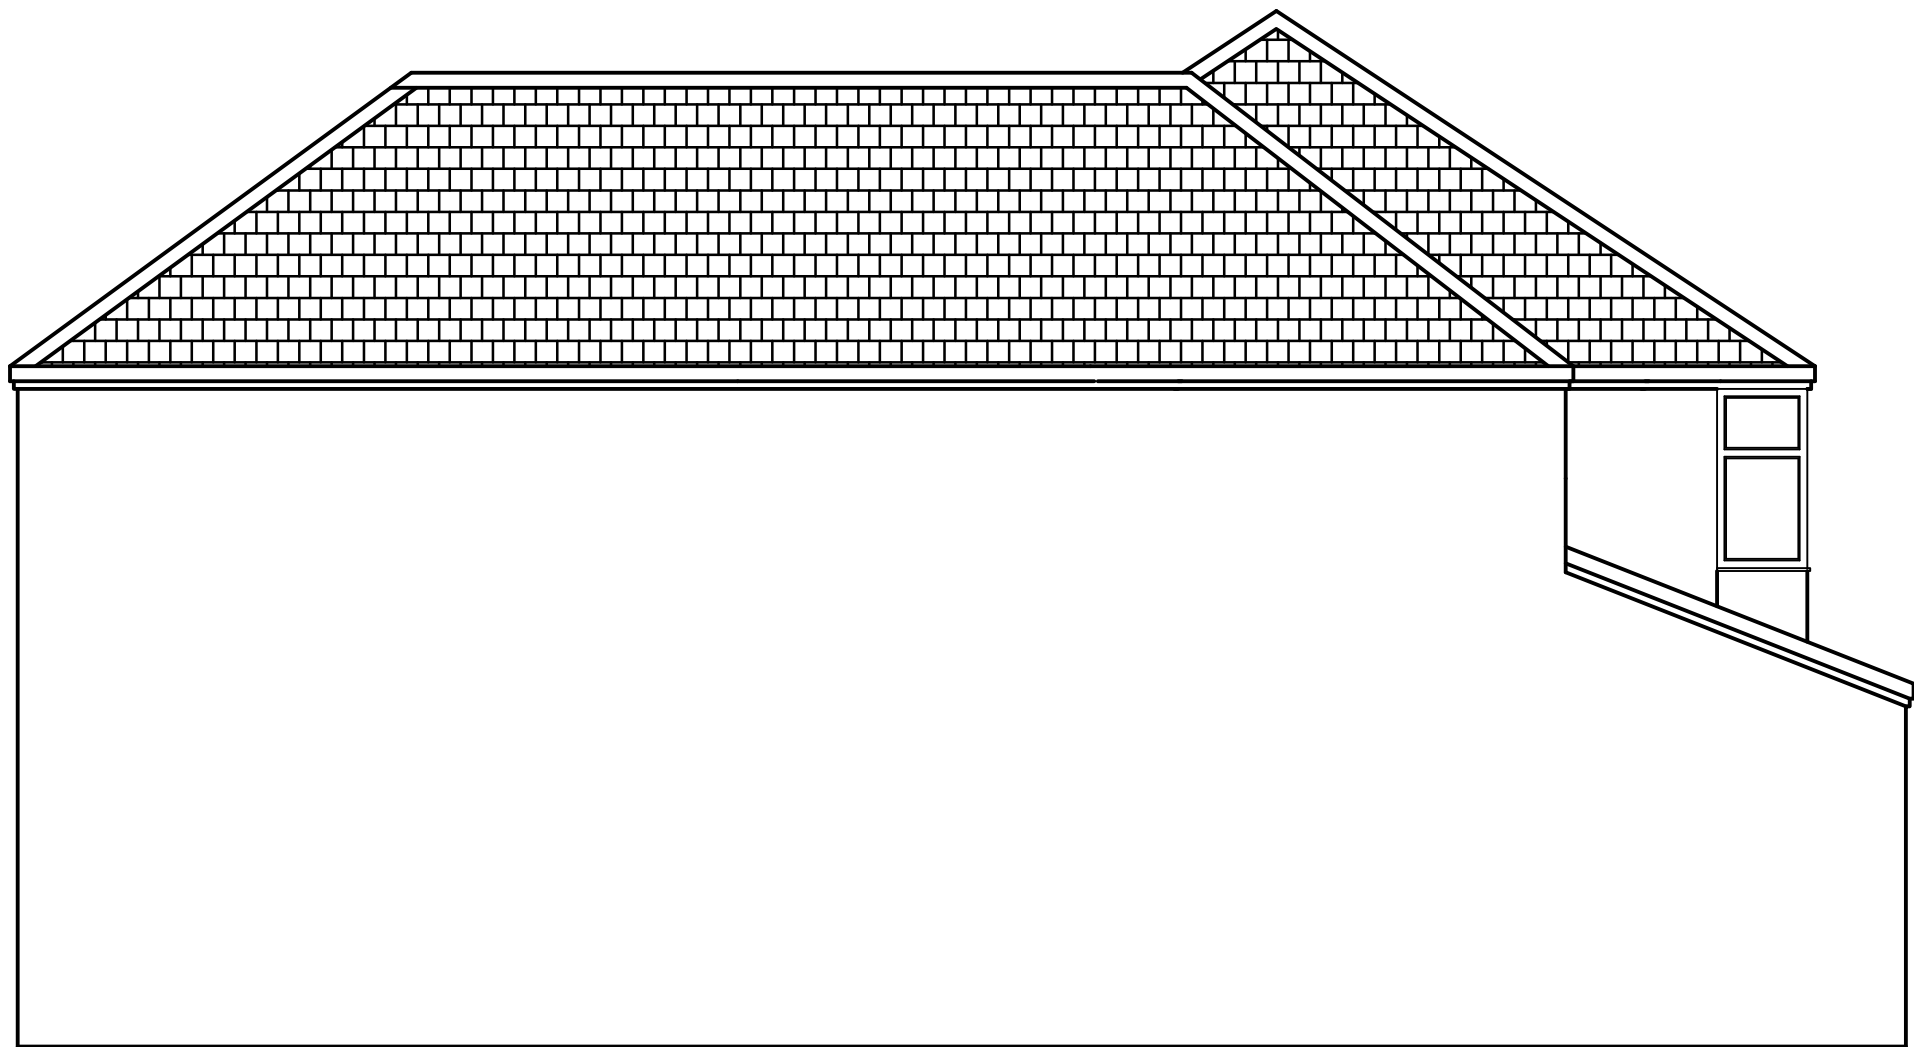

Proposed Side Elevation

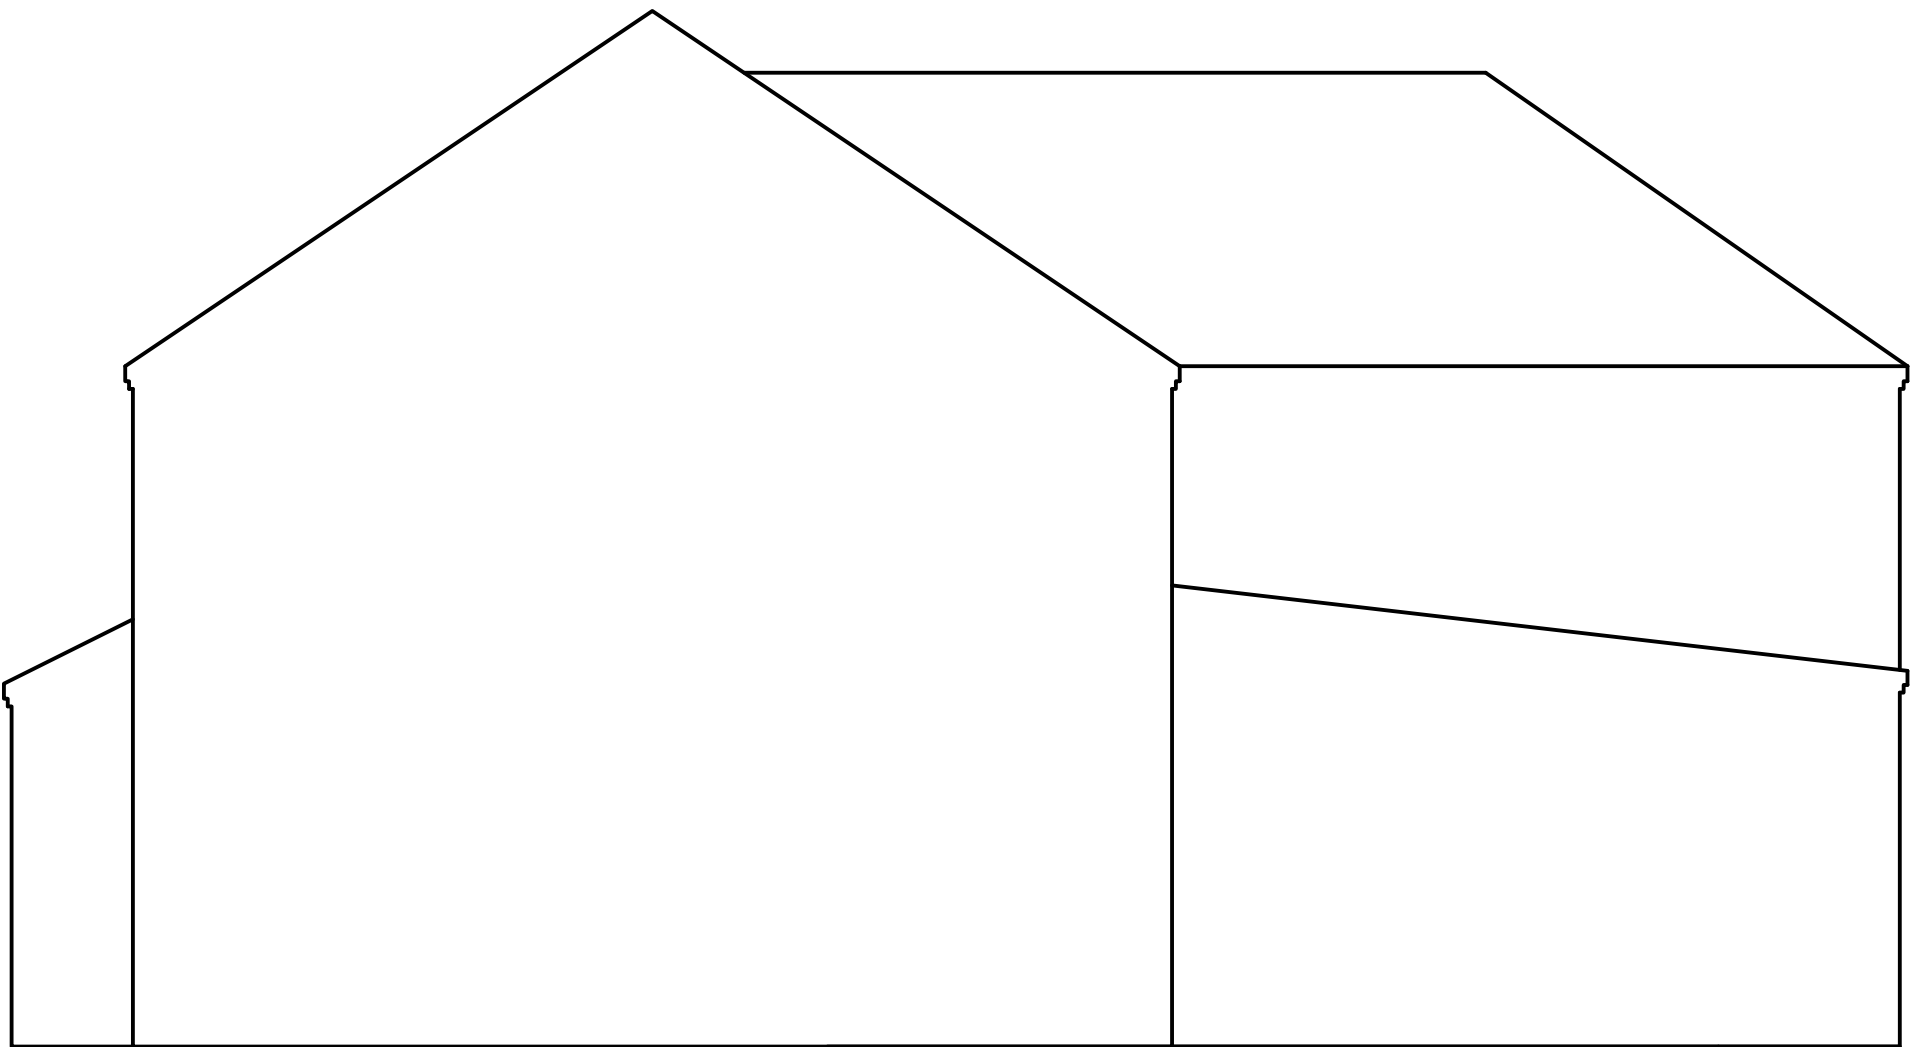

Proposed Party Wall Elevation

Client Daniel Rees				
Project 9 Ewart Road Liverpool, L16 2LH				
Drawing Title Proposed Elevations				
Drawn by FH		Checked by MG		Date 02/09/25
Status PRELIMINARY		Scale @ A1		1:50
Job no. 160		Dwg.no. P03		Rev. 1