



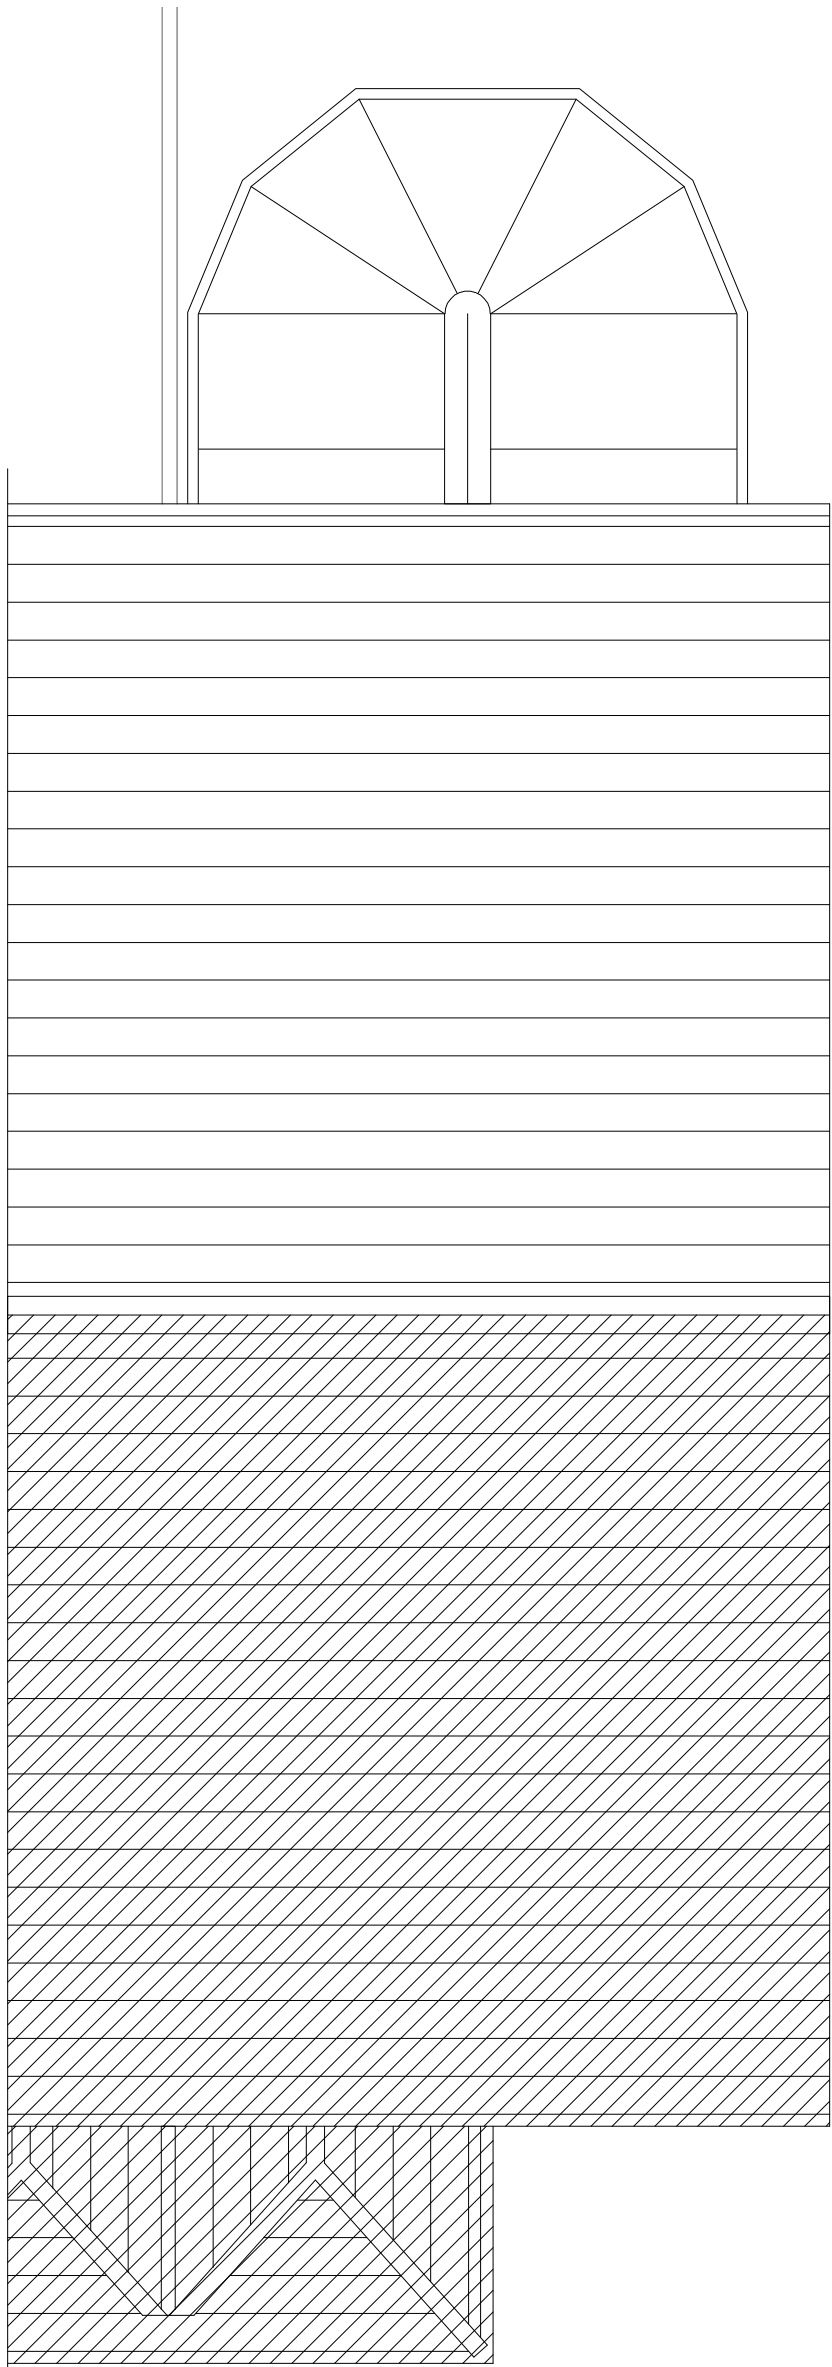

EXISTING ROOF PLAN

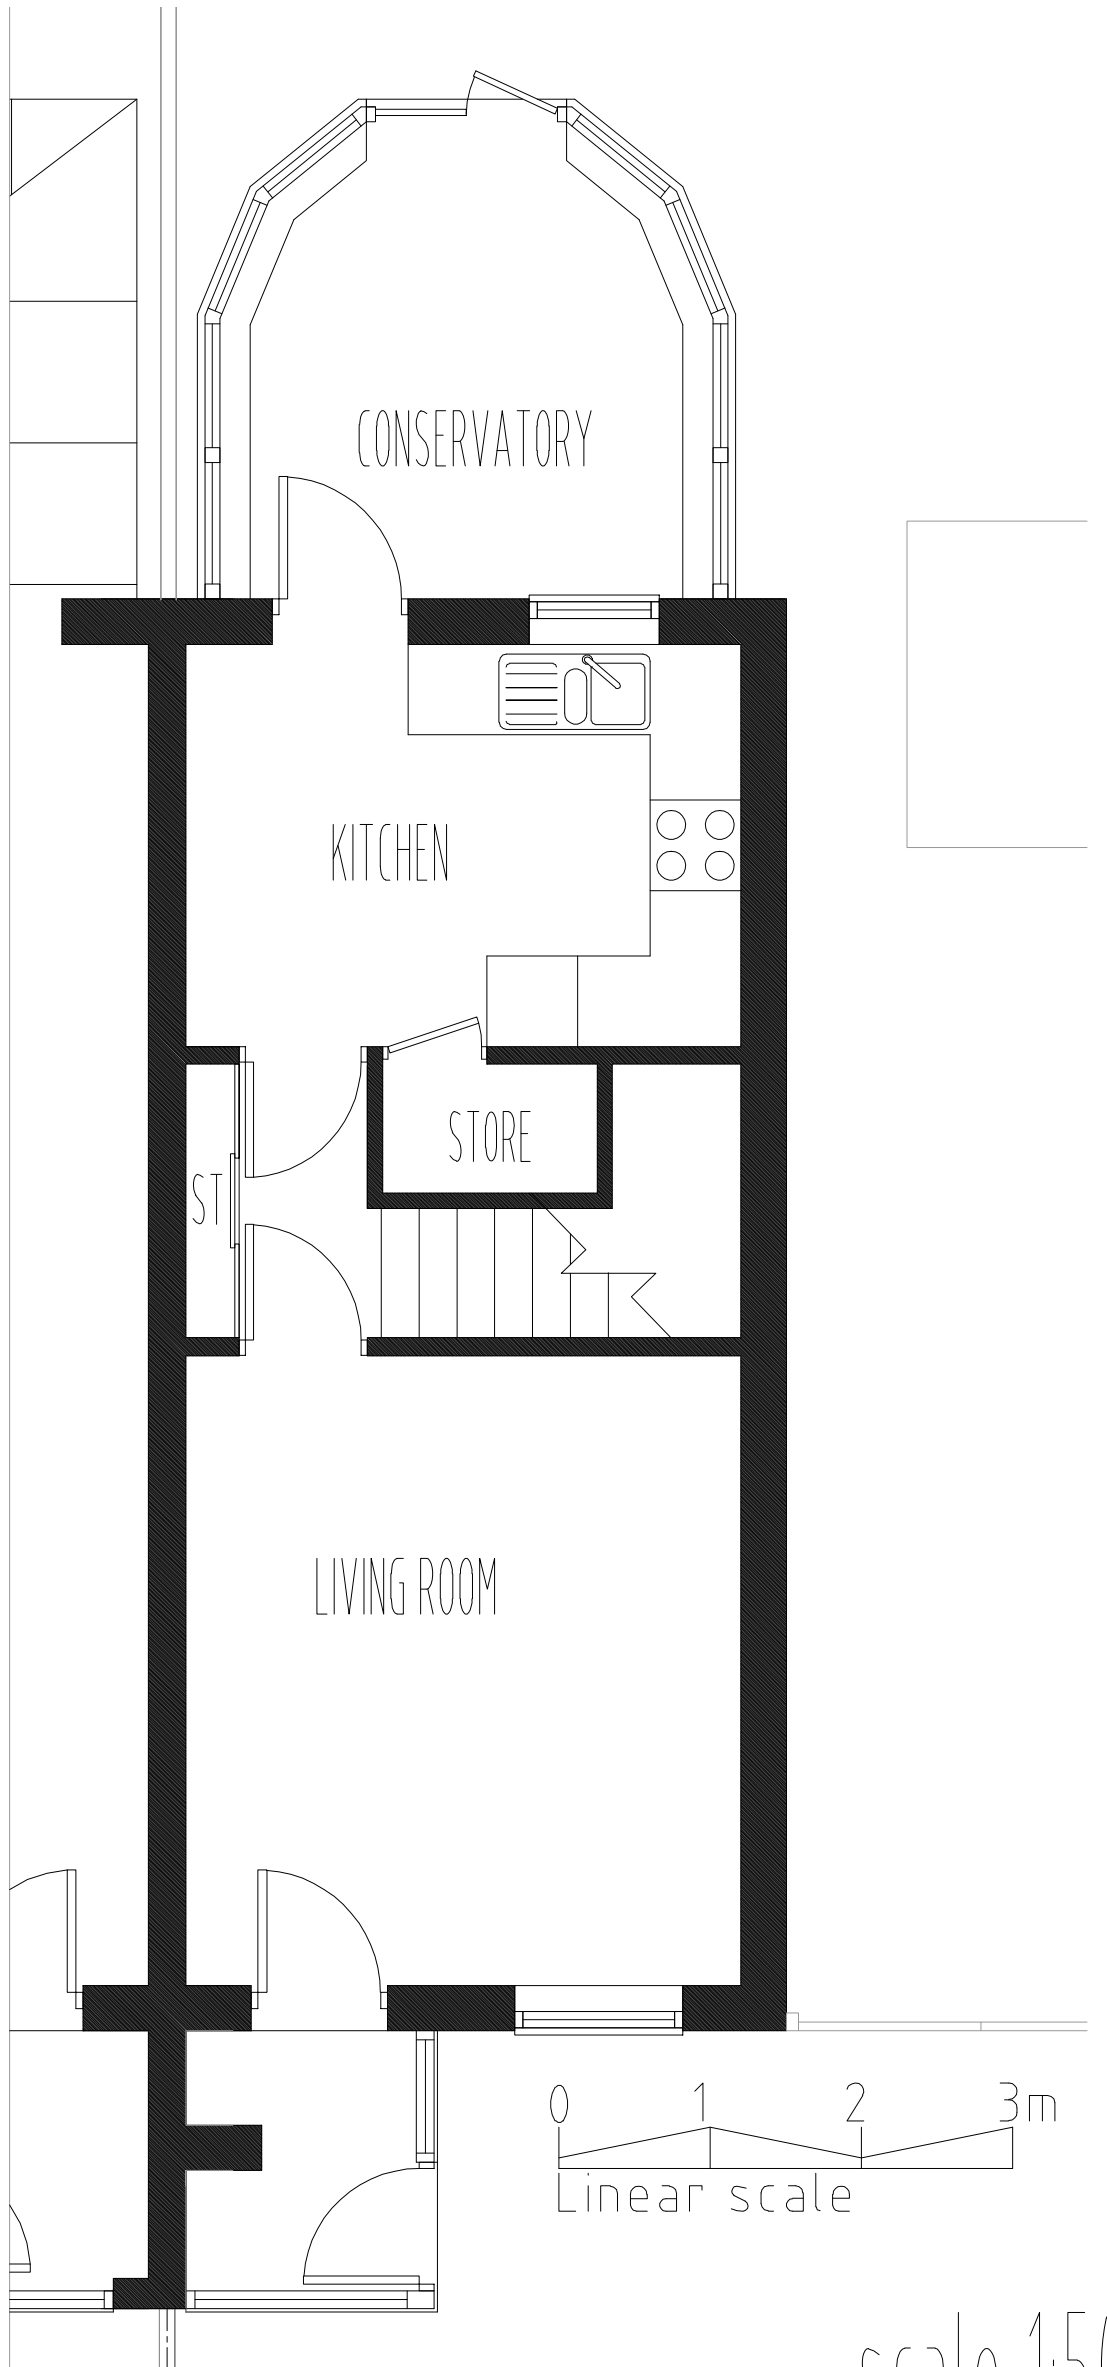

EXISTING GROUND FLOOR

scale 1:50

Proposed single storey extension to the rear elevation in lieu of conservatory.@
45 CRINGLES DRIVE,
TARBOCK, PRESCOT,
L35 1RP

PLANNING
Drawing Title
EXISTING PLANS
Scale 1:50 @ A3 Date 18/11/2022 Drawn by PAG
Job No. PH01 Drawing No. PL02 Revision

SQUARE
DEAL
Architectural Services
Tel: 07941263287
email:sda.services@yahoo.com