



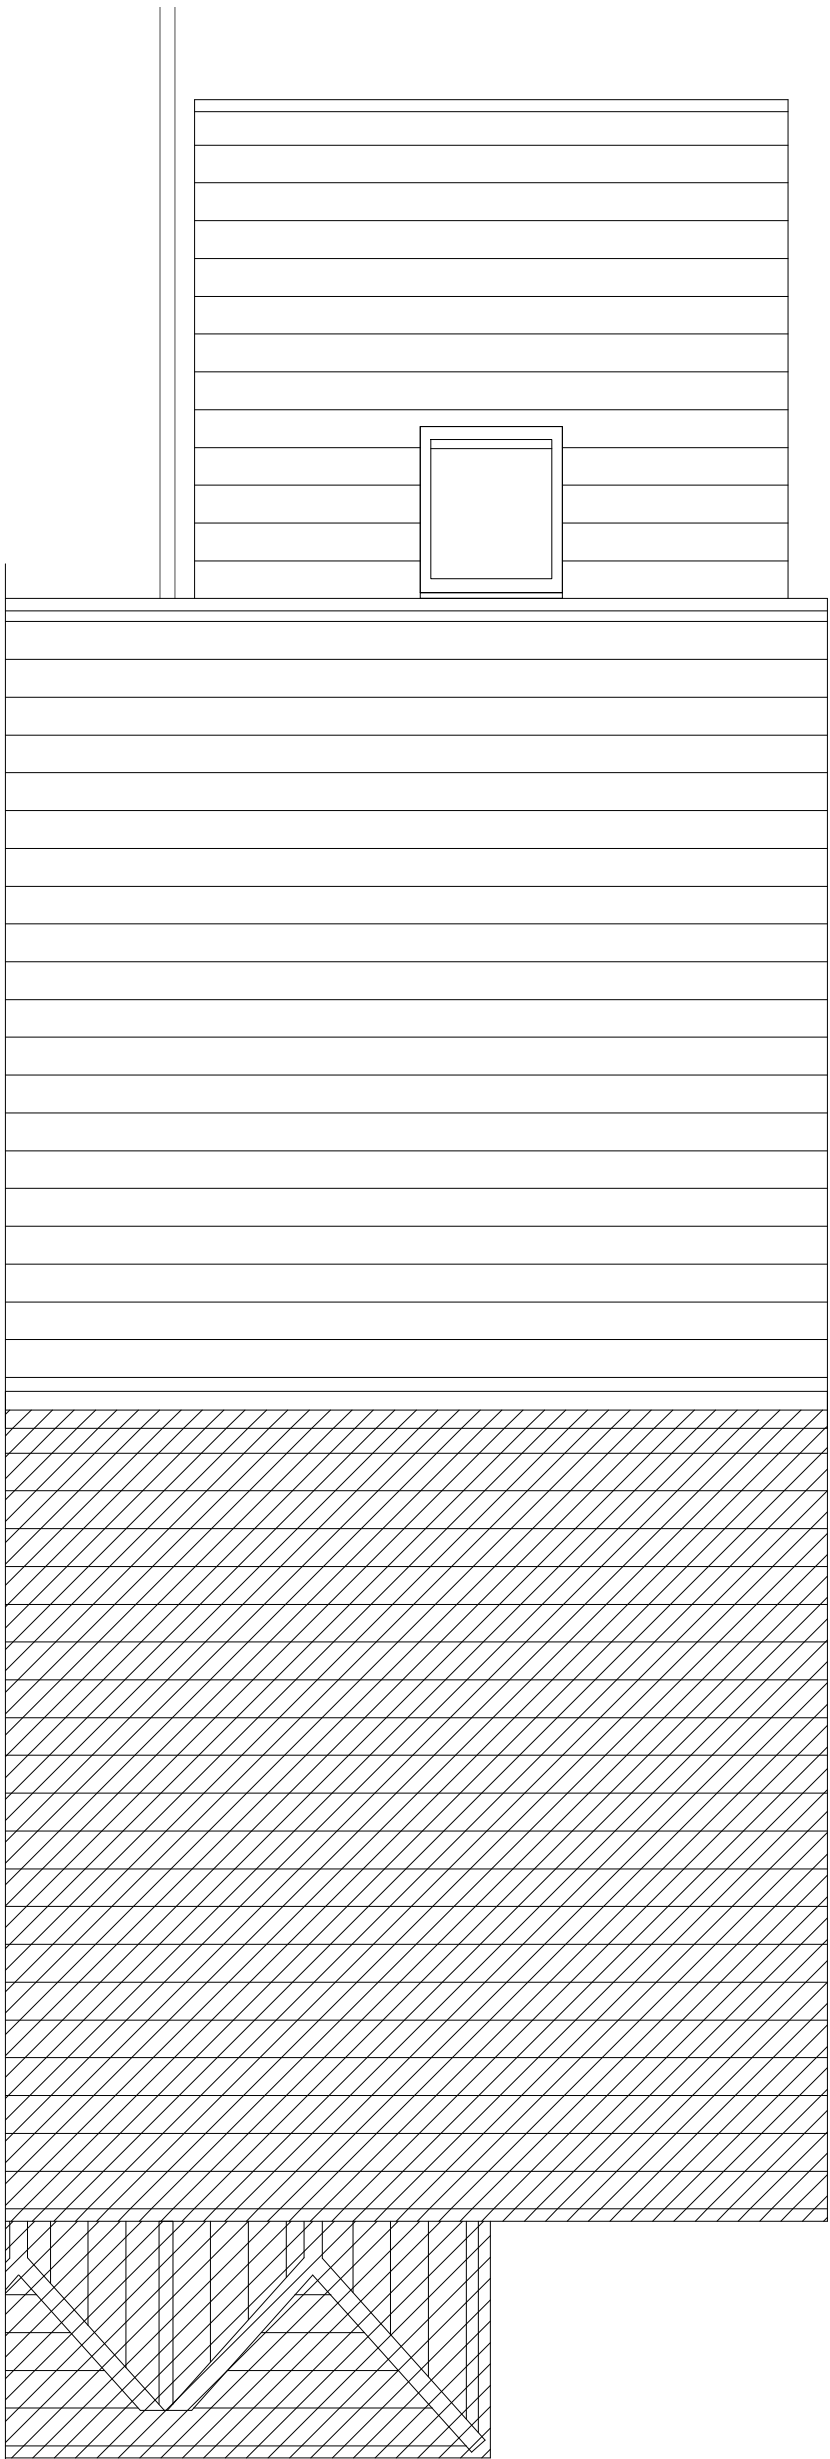

PROPOSED ROOF PLAN

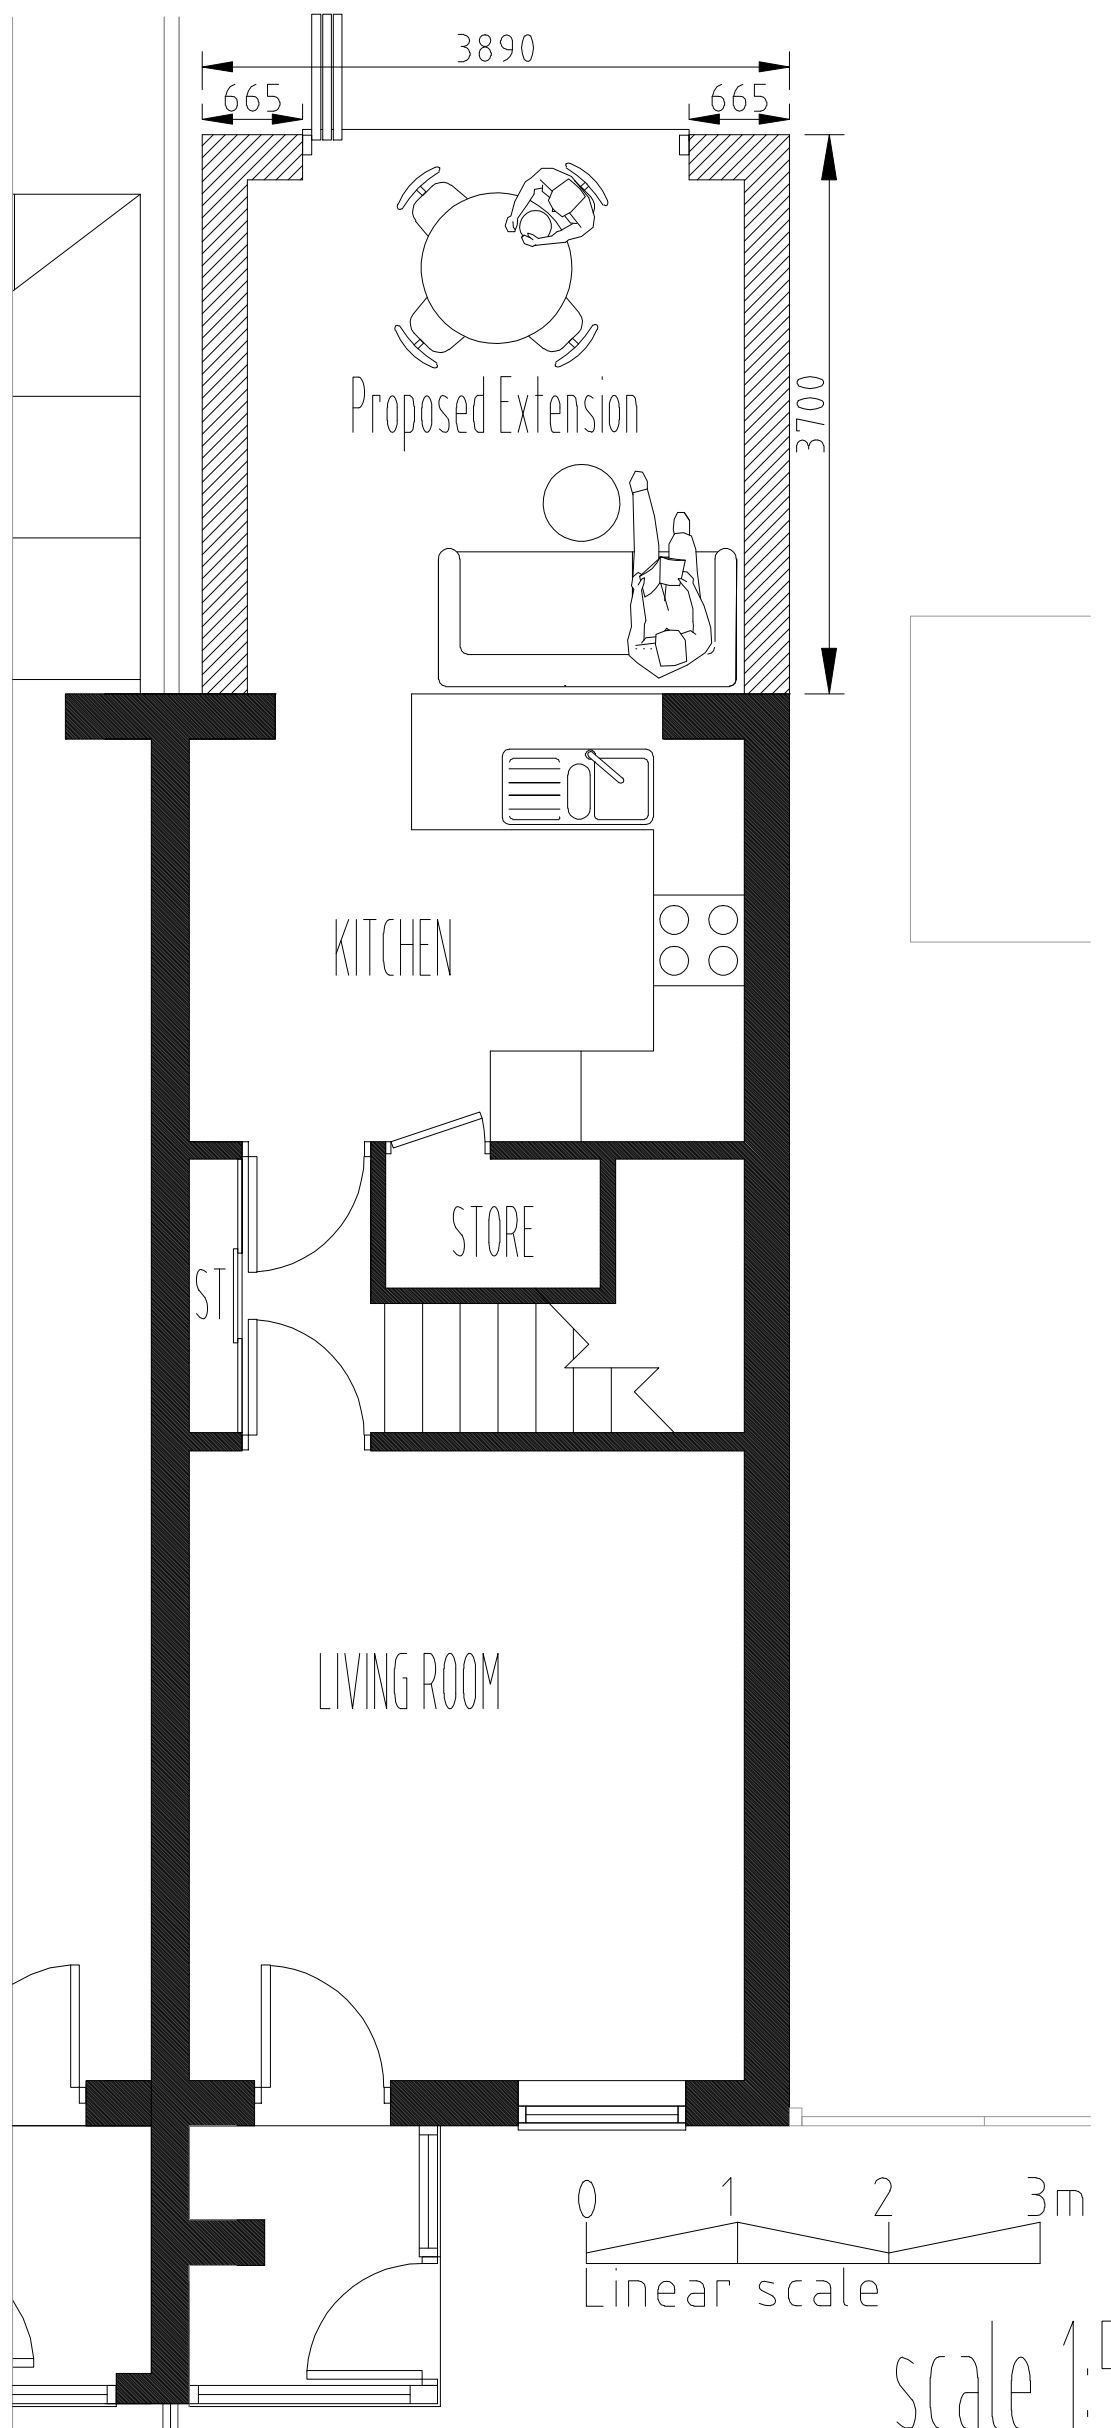

PROPOSED GROUND FLOOR

Proposed single storey extension to the rear elevation in lieu of conservatory. @ 45 CRINGLES DRIVE, TARBOCK, PRESCOT, L35 1RP

PLANNING
Drawing Title
PROPOSED PLANS
Scale 1:50 @ A3 Date 18/11/2022 Drawn by PAG
Job No. PH01 Drawing No. PL03 Revision

SQUARE DEAL
Architectural Services
Tel: 07941263287
email: sda.services@yahoo.com

scale 1:50