



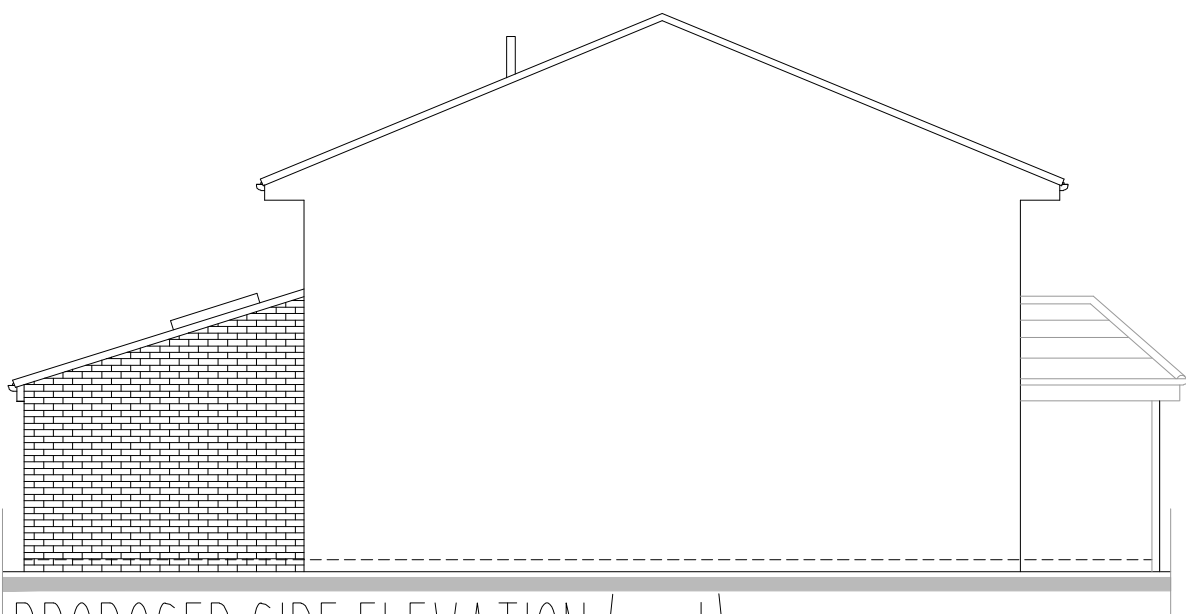

PROPOSED SIDE ELEVATION (east)

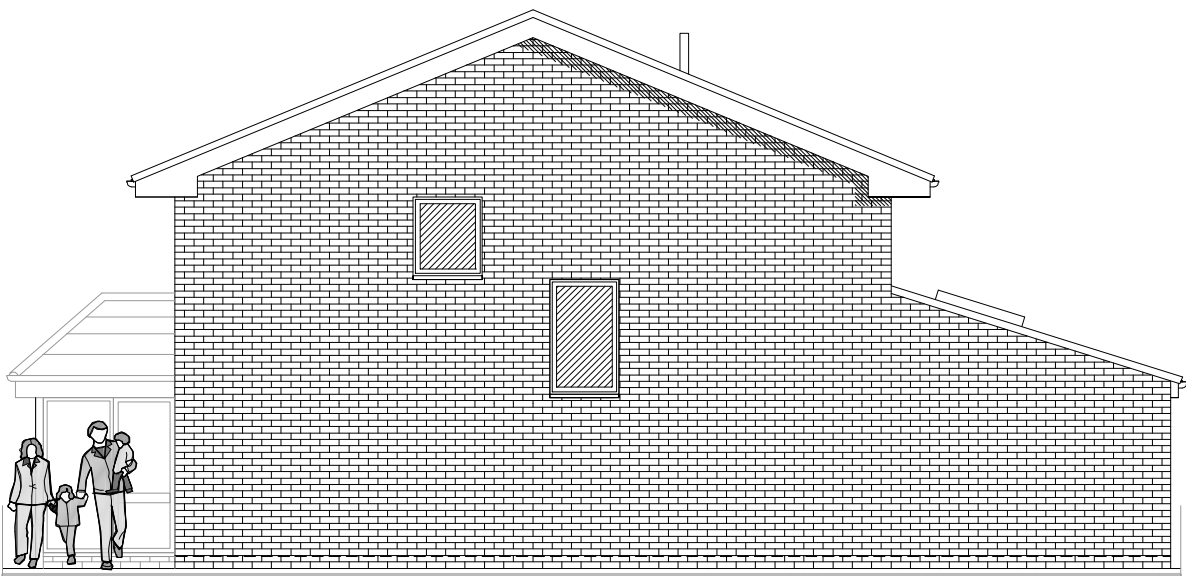


PROPOSED SIDE ELEVATION (west)



PROPOSED REAR ELEVATION

scale 1:50

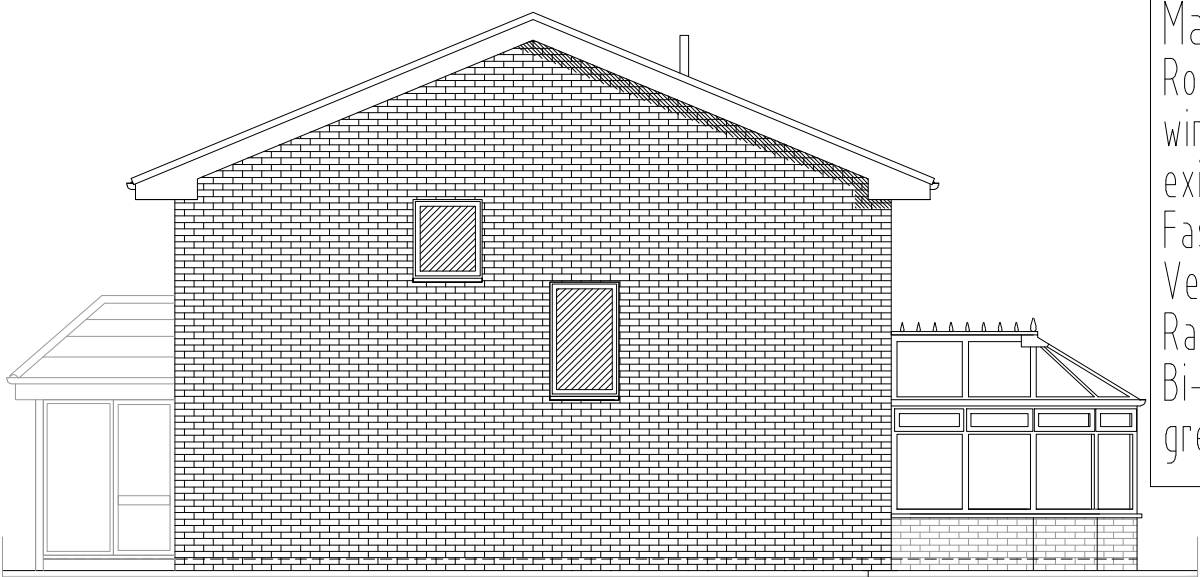

EXISTING SIDE ELEVATION (west)

Materials:
Roof tiles, brickwork and windows & doors to match existing.
Fascias, soffits to be white.
Velux window in black.
Rain goods to be in black Upvc.
Bi-fold doors in anthracite grey aluminium.

Proposed single storey extension to the rear elevation in lieu of conservatory.
45 CRINGLES DRIVE,
TARBOCK, PRESCOT,
L35 1RP

PLANNING

Drawing Title
EXISTING & PROPOSED
ELEVATIONS

Scale 1:100 & 1:50 @ A3 Date 20/11/2022 Drawn by PAG
Job No. PH01 Drawing No. PL04 Revision



EXISTING FRONT ELEVATION
(unaffected)



EXISTING REAR ELEVATION

Linear scale 0 1 2 3 4 5m

scale 1:100

SQUARE DEAL
Architectural Services
Tel: 07941263287
email: sda.services@yahoo.com