


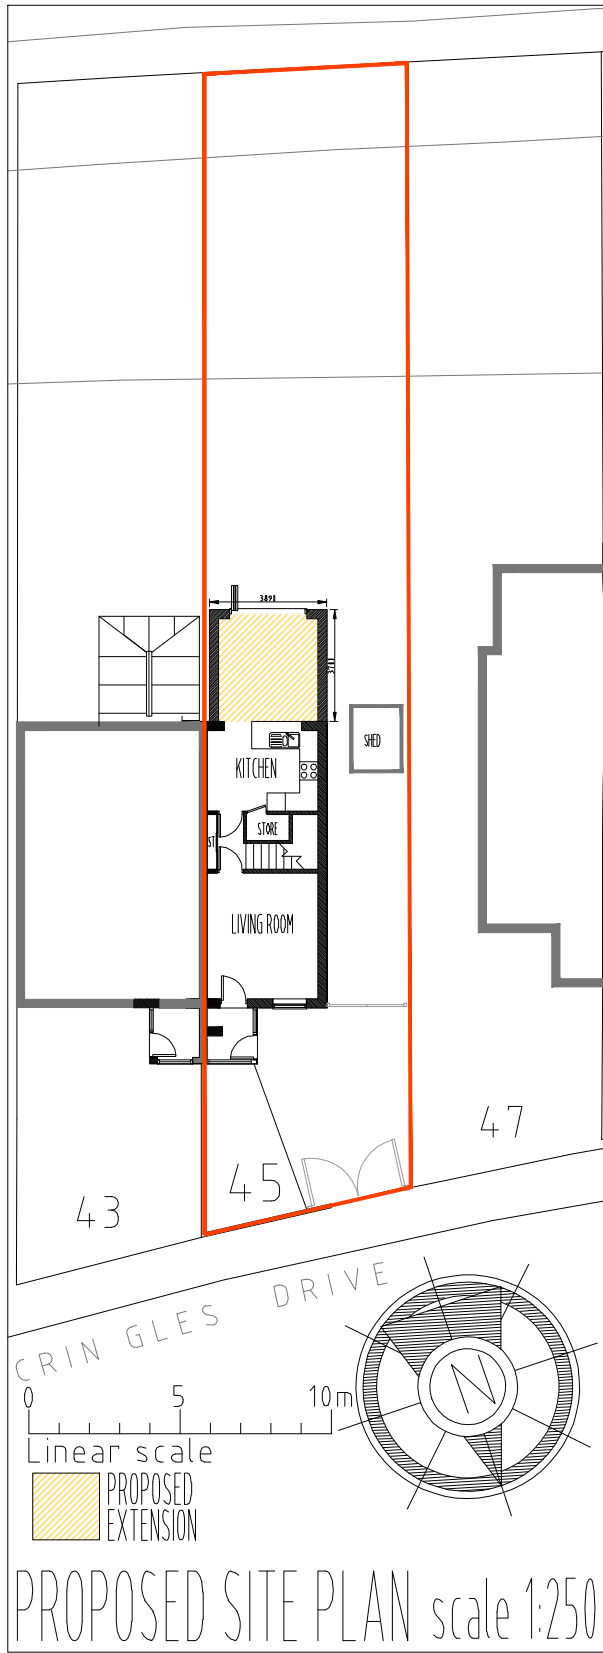


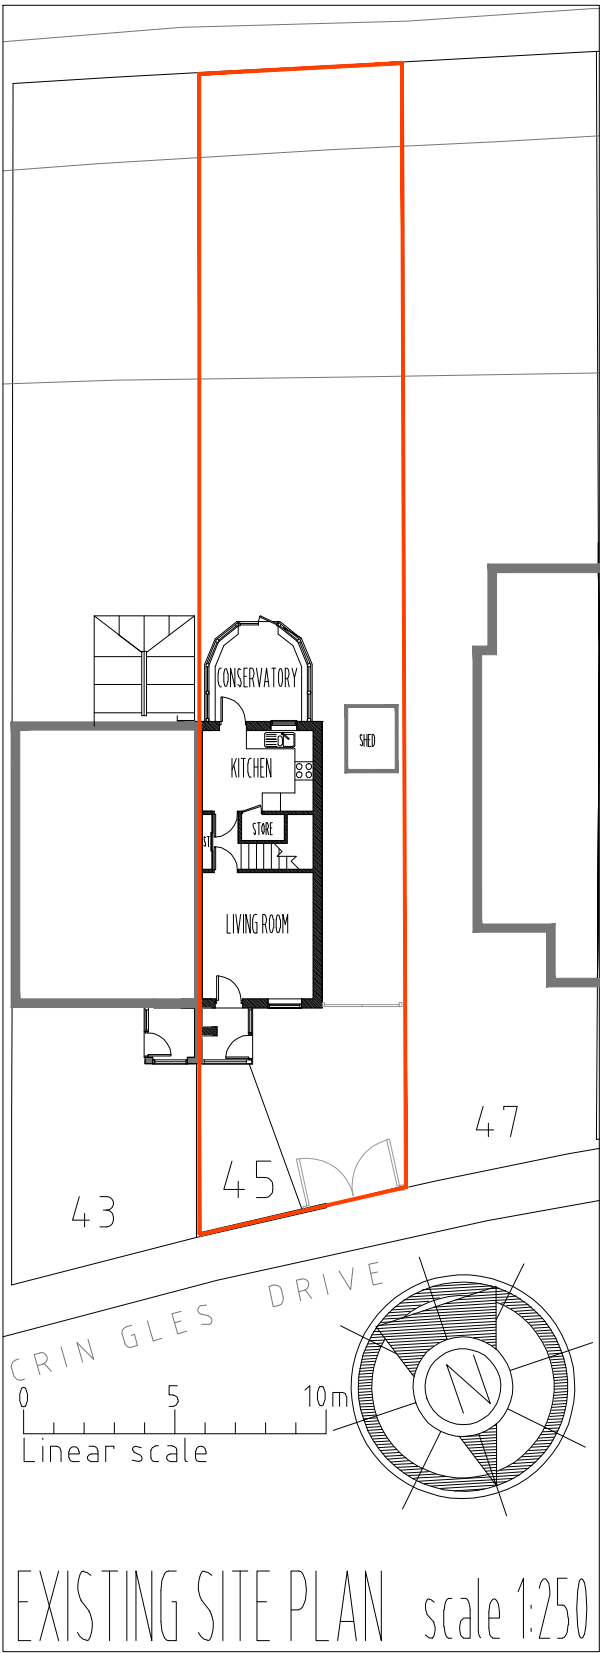

Existing conservatory

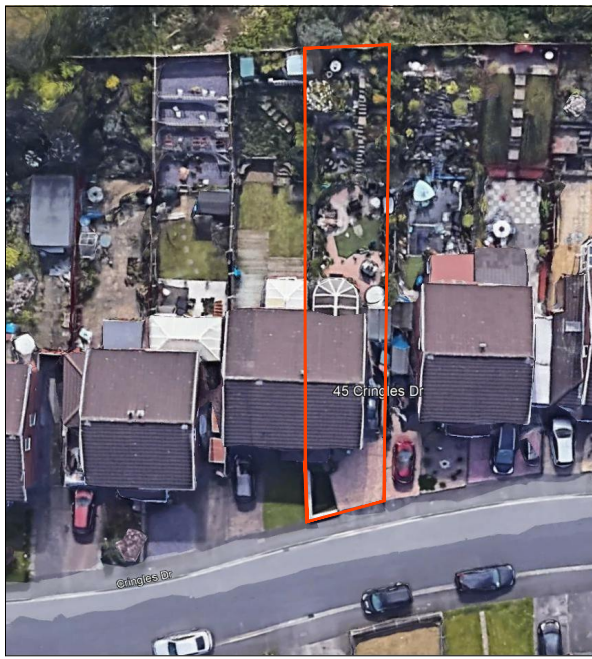

Aerial view of site

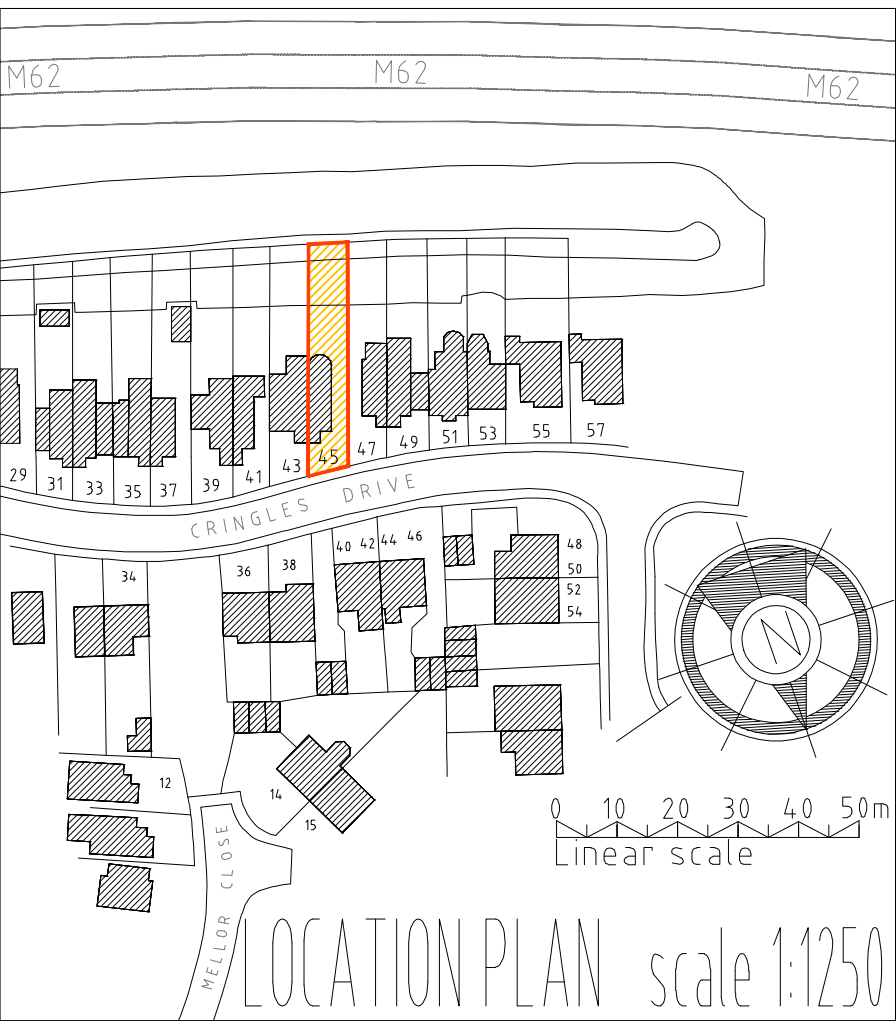

PLANNING
Drawing Title
LOCATION & SITE PLANS
Scale 1:250 & 1:1250 @ A3 Date 18/11/2022 Drawn by PAG
Job No. PH01 Drawing No. PL01B Revision Rev.B 08/12/2022 Site boundary highlighted

Proposed single storey extension to the rear elevation in lieu of conservatory. @ 45 CRINGLES DRIVE, TARBOCK, PRESCOT, L35 1RP

SQUARE
DEAL
Architectural Services
Tel: 07941263287
email: sda.services@yahoo.com