


This drawing (or any part thereof) may not be copied, transmitted or disclosed to any third party or unauthorized person without the prior written permission of Future3Architecture
This drawing is to be read in conjunction with all other relevant drawings prepared by consultants and sub-contractors. Do not scale from this drawing. Work only to printed dimensions. Report any discrepancies to the Architect or representatives thereof.

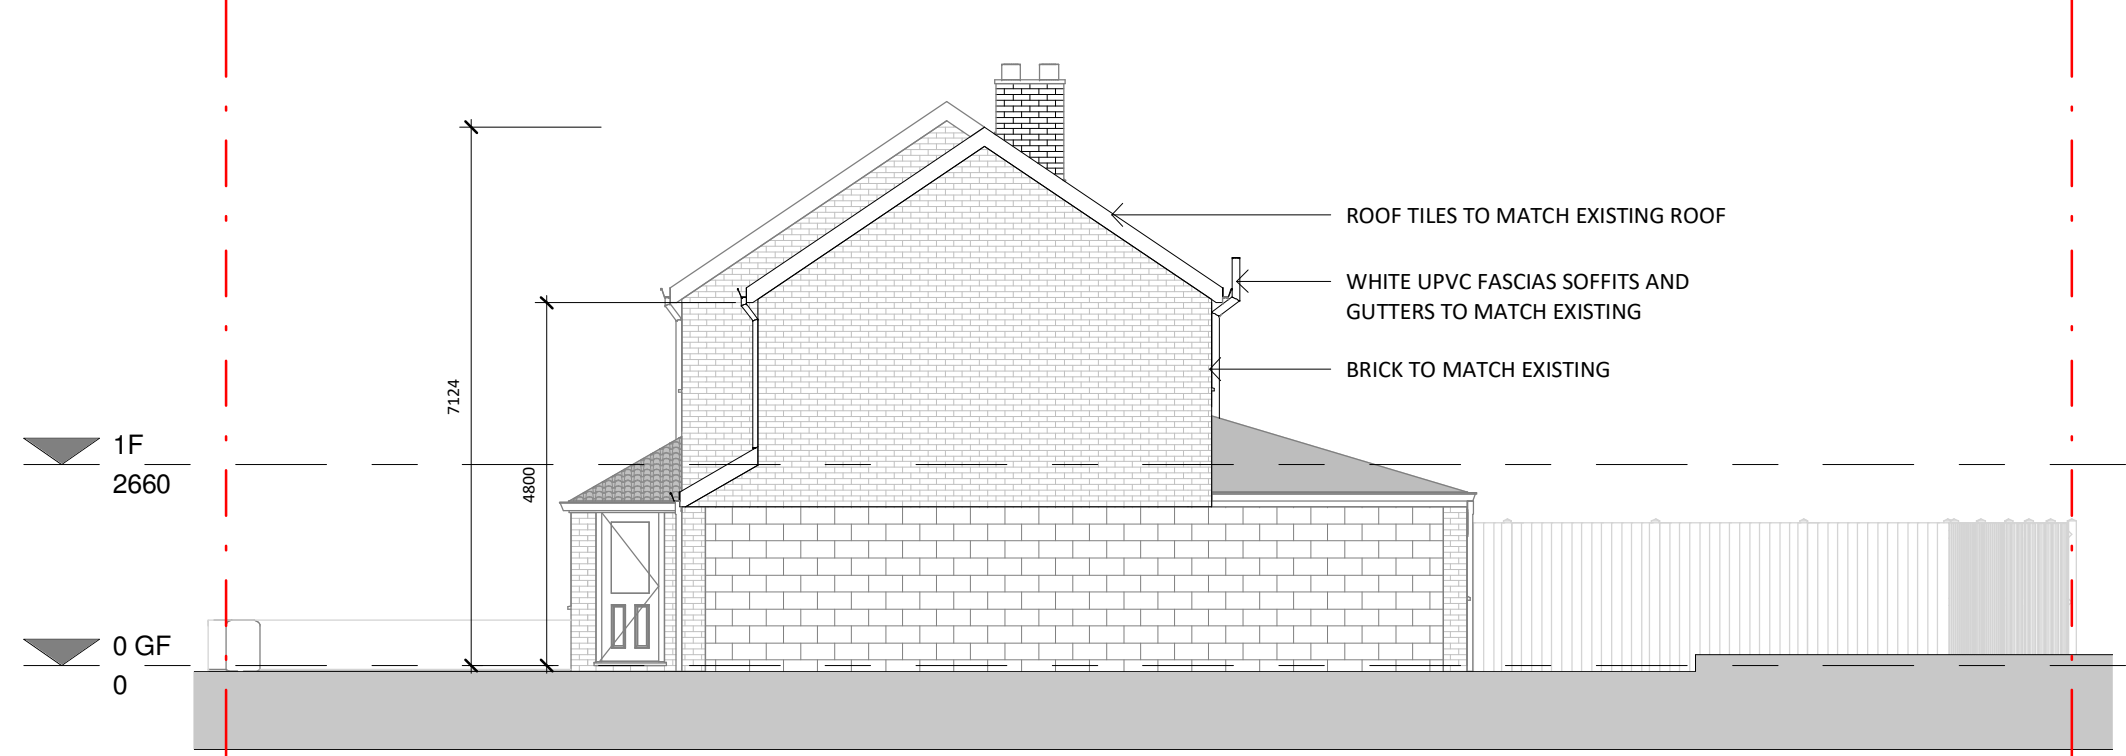


SIDE ELEVATION



FRONT ELEVATION



REAR ELEVATION I

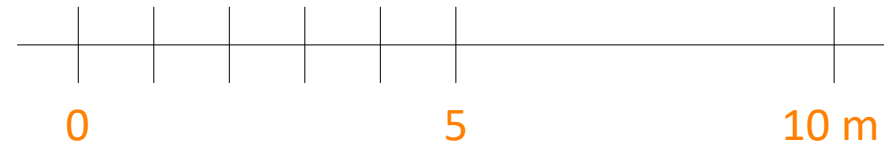

FUTURE3
ARCHITECTURE

Contact:
07919222347
hello@future3.co.uk
155 Score Lane, Liverpool, L16 5EE
www.future3.co.uk

PROJECT	6 The Crescent Prescot L35 2XF
PROJECT N°	21009
CLIENT	Joanne Reilly & Kenneth Black
DRAWING	Proposed Elevations
STATUS	Planning
SCALE (@ A3)	1 : 100
DRAWN BY	C.F.
DATE	15.02.21
DRAWING NUMBER	21009 - 06
REV	A