



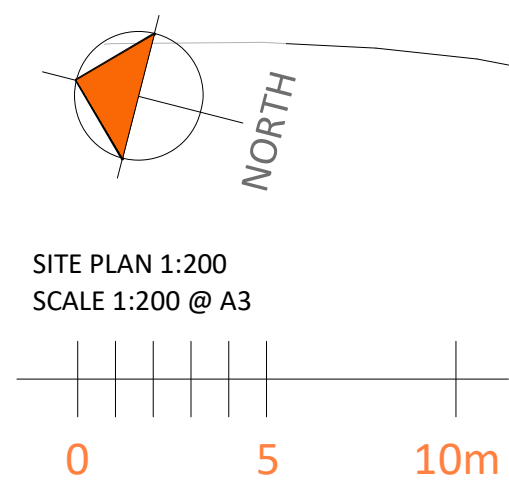

SITE PLAN 1:200
SCALE 1:200 @ A3

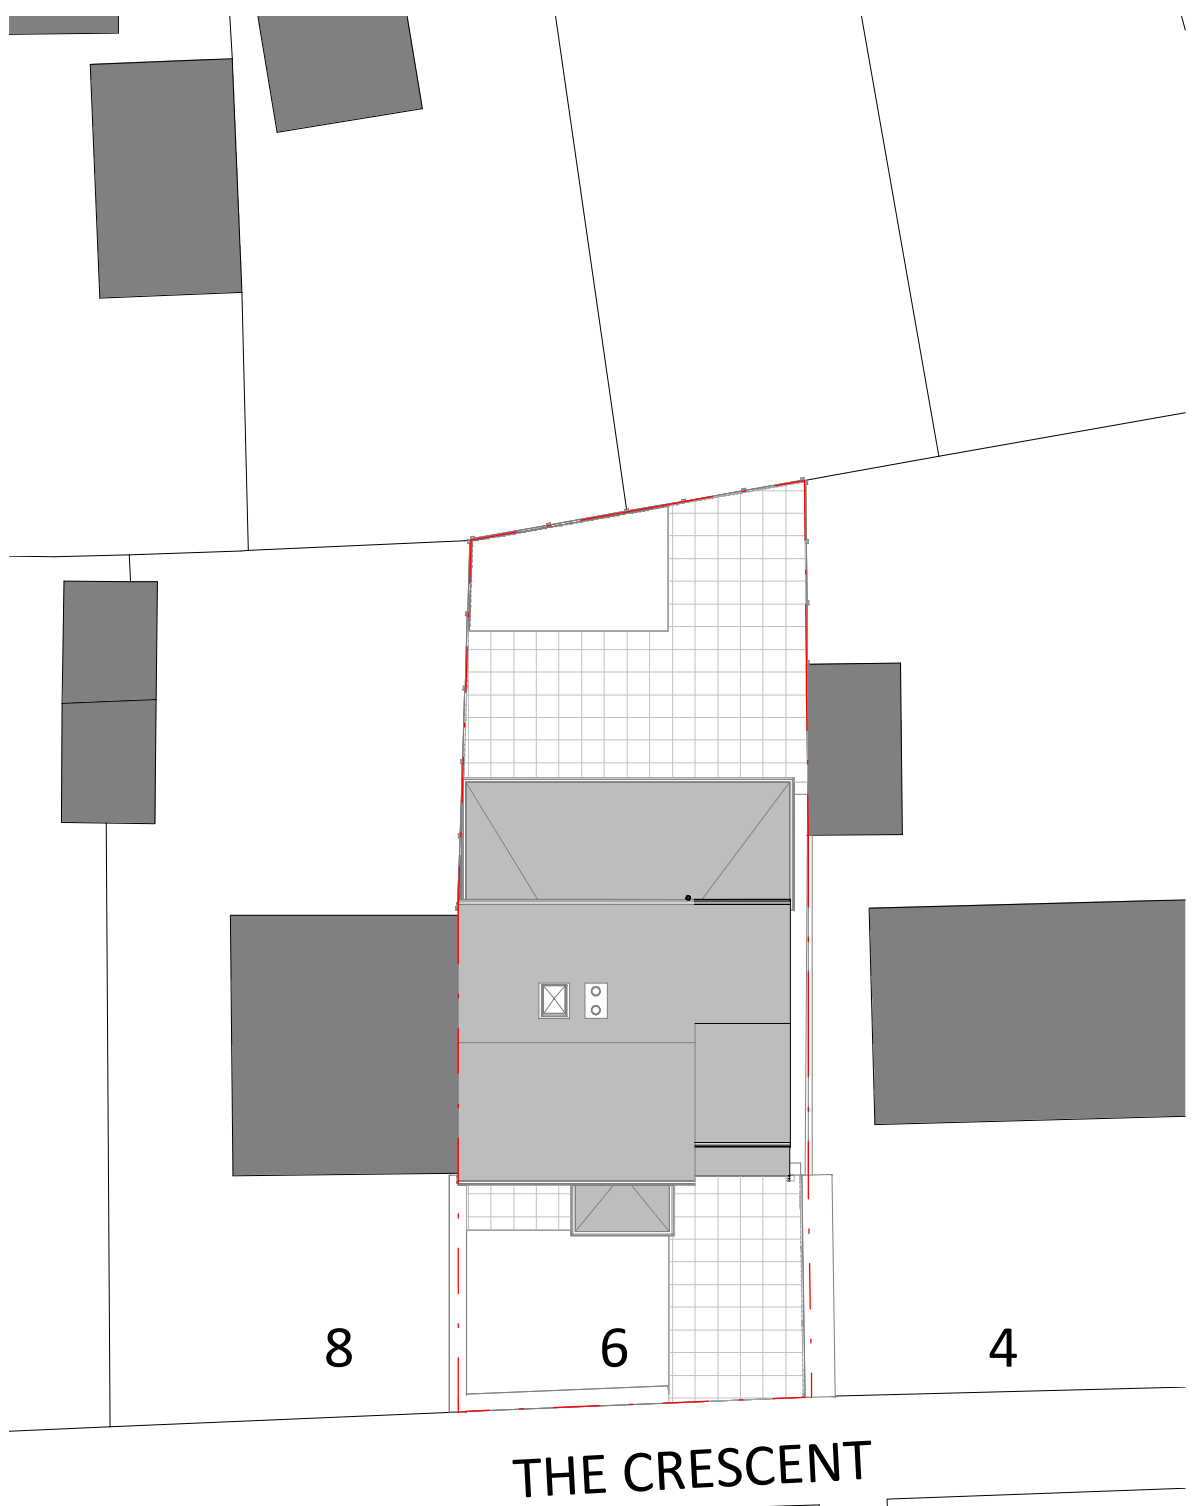


3D I



3D II

This drawing (or any part thereof) may not be copied, transmitted or disclosed to any third party or unauthorized person without the prior written permission of Future3Architecture
This drawing is to be read in conjunction with all other relevant drawings prepared by consultants and sub-contractors. Do not scale from this drawing. Work only to printed dimensions. Report any discrepancies to the Architect or representatives thereof.

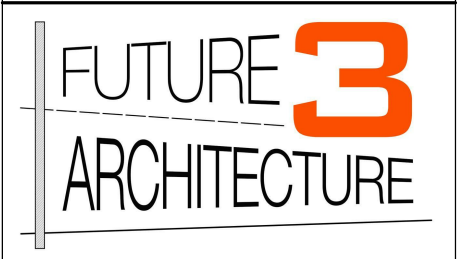

Contact:
07919222347
hello@future3.co.uk
155 Score Lane, Liverpool, L16 5EE
www.future3.co.uk

PROJECT	
6 The Crescent	
Prescot	
L35 2XF	
PROJECT N°	21009
CLIENT	
Joanne Reilly & Kenneth Black	
DRAWING	
Propose Site Plan & 3D	
STATUS	Planning
SCALE (@ A3)	1 : 200
DRAWN BY	C.F.
DATE	15.02.21
DRAWING NUMBER	21009 - 04
REV	A