



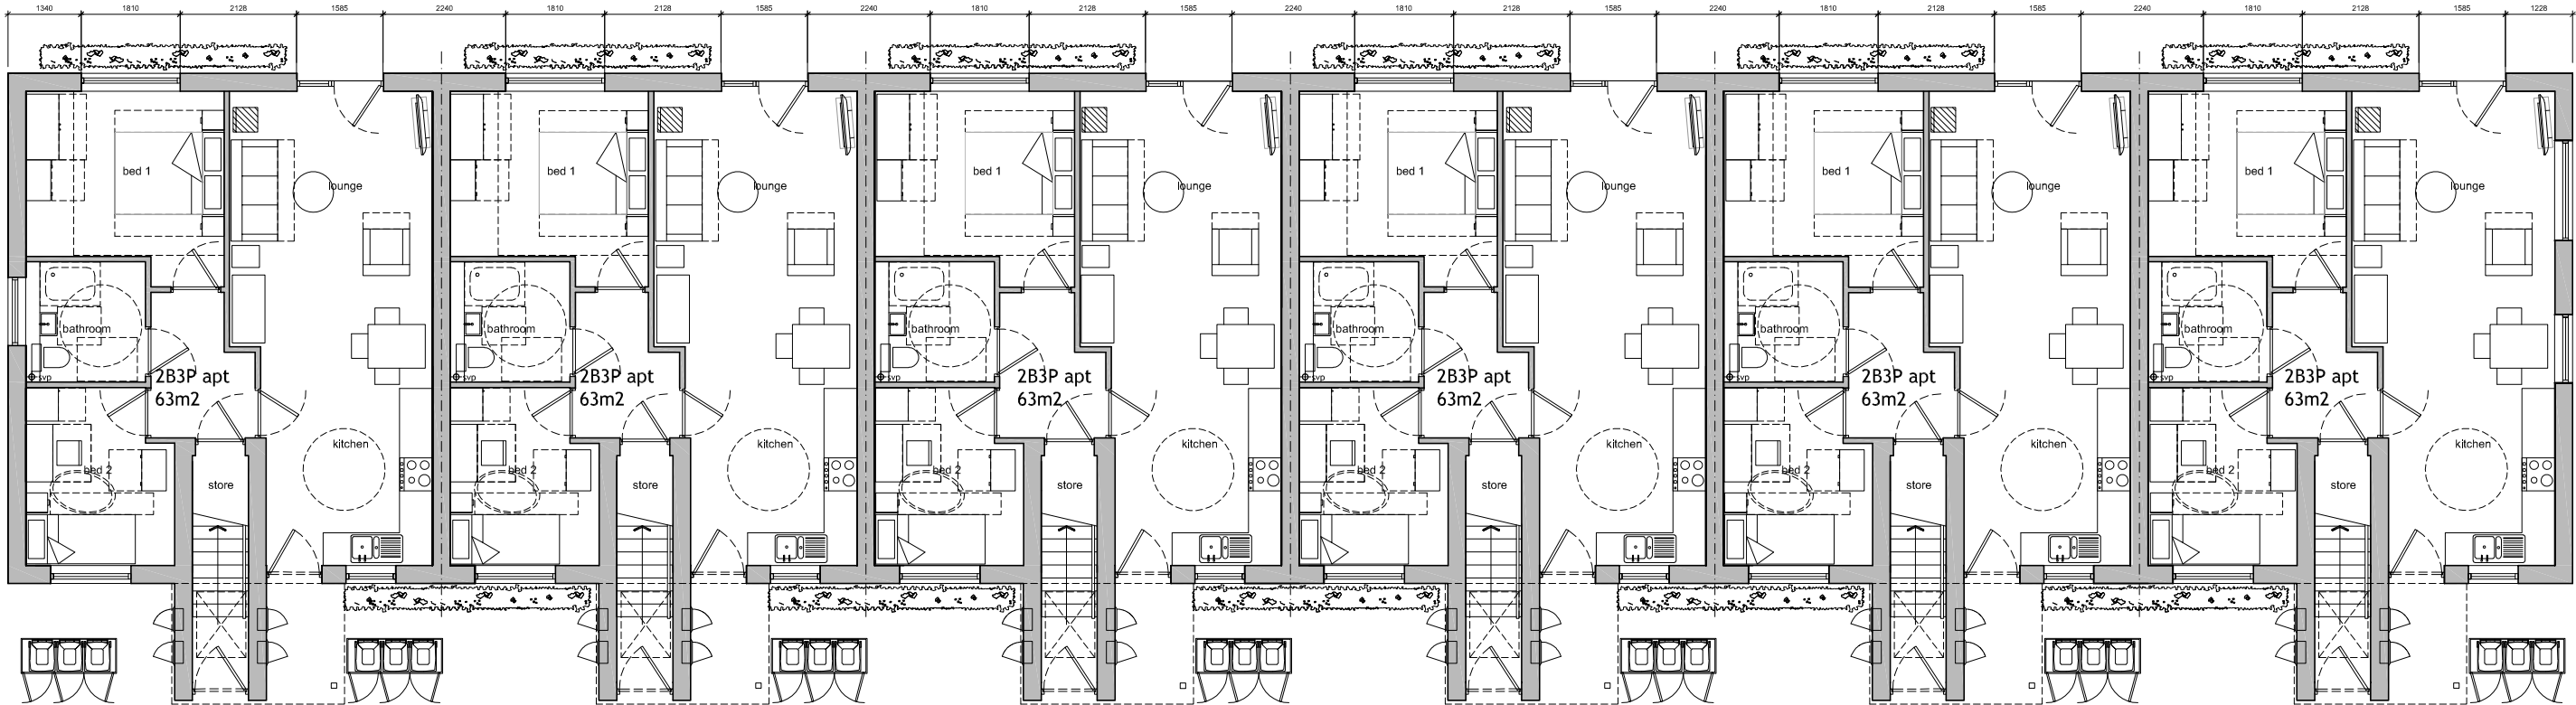

ground floor plan

 

A3

Level 2
architects

Project Lyneham, Whiston		
Title Cottage Flats Floor Plans		
Scale 1:125	Drawing 418-1-PLN-008	Rev C
PLANNING APPLICATION		