




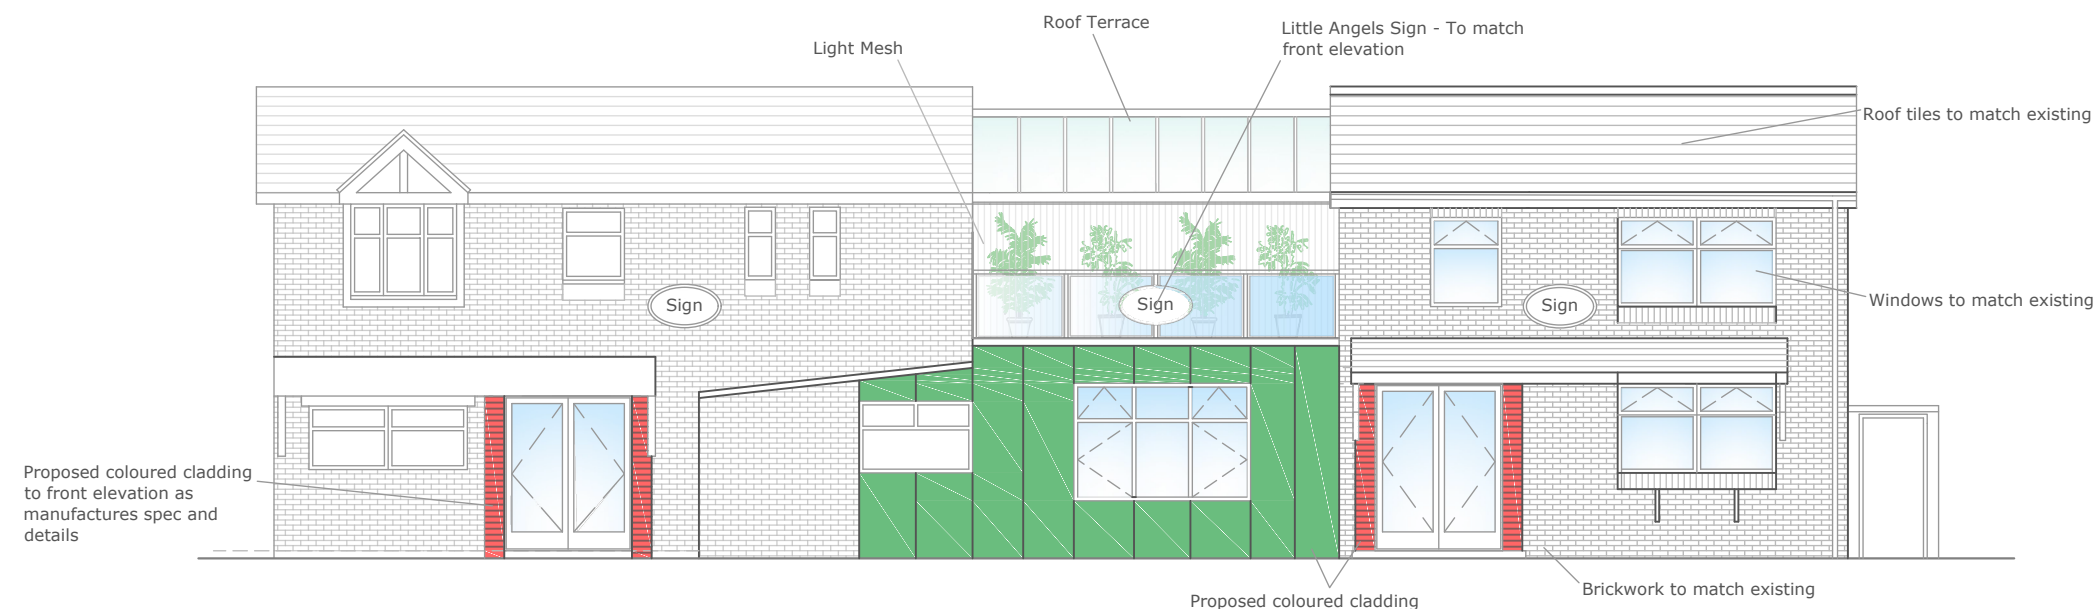


Proposed Front Elevation (scale 1:100)

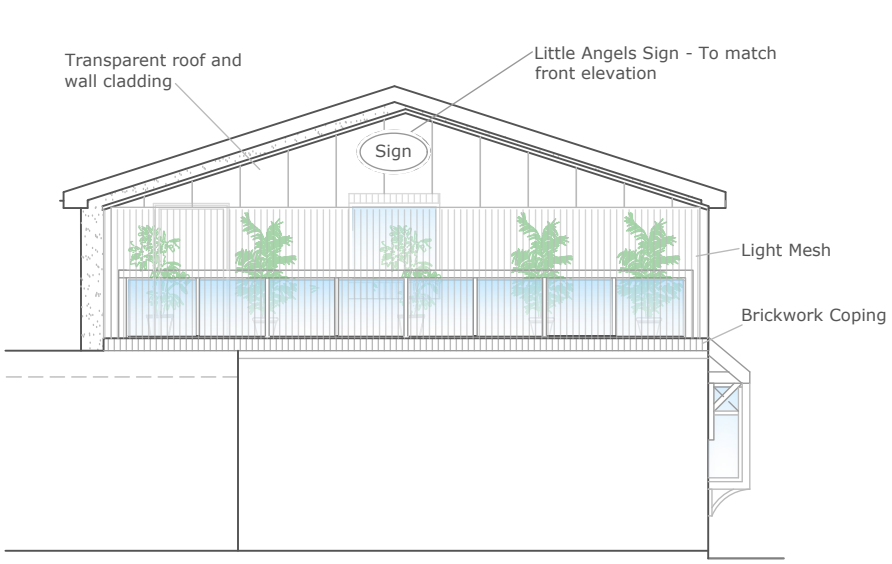



Proposed Side Elevation

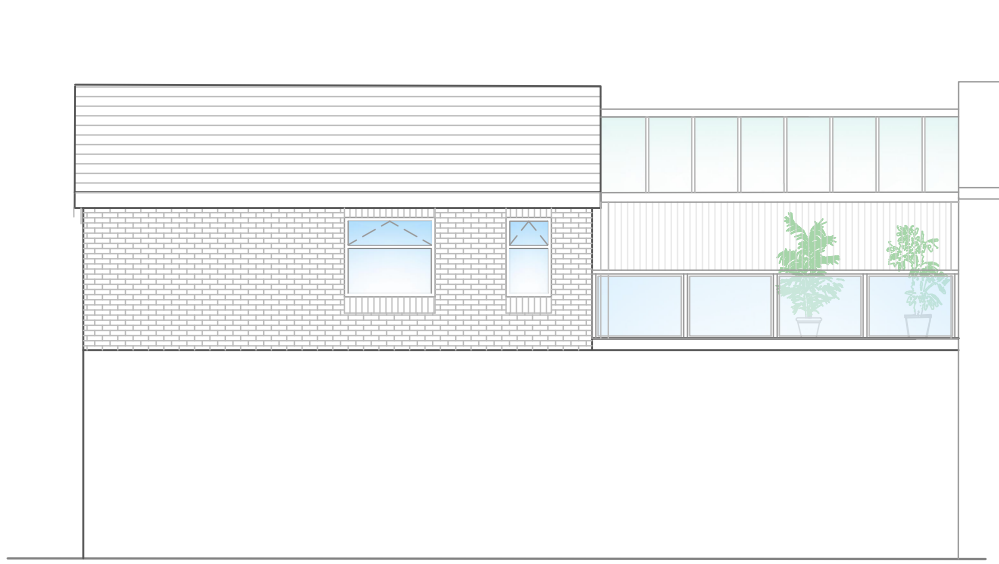



Proposed Rear Elevation

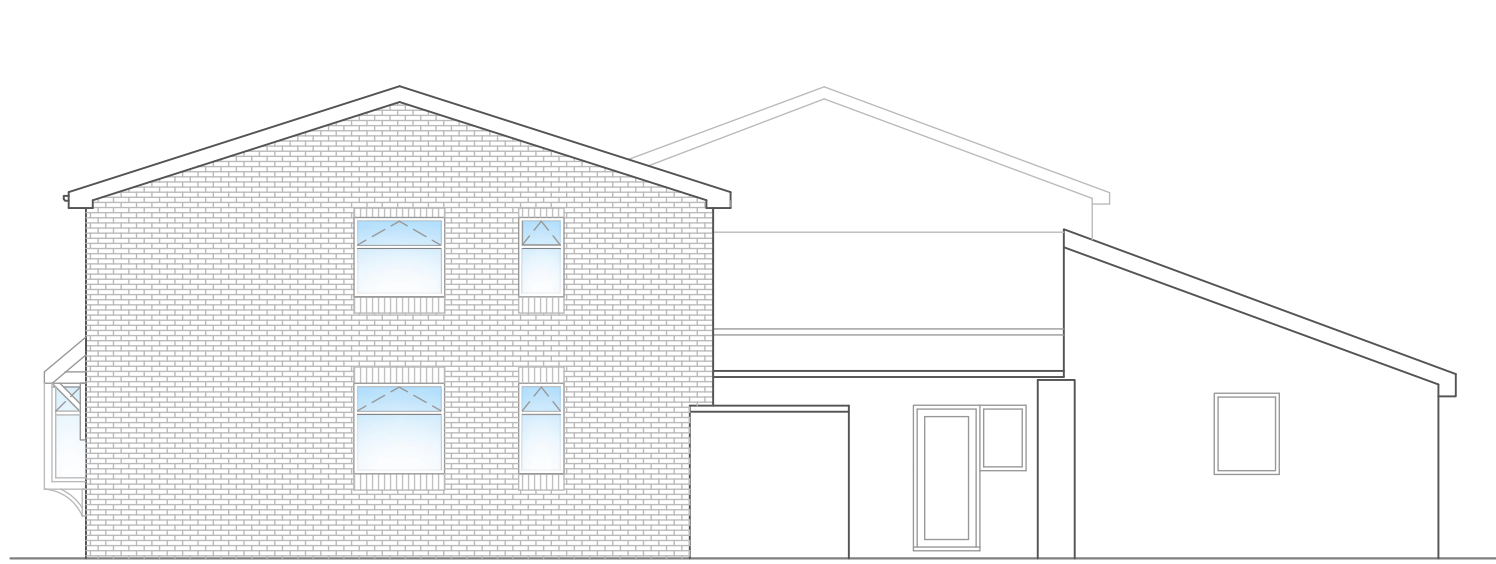


Proposed Side Elevation

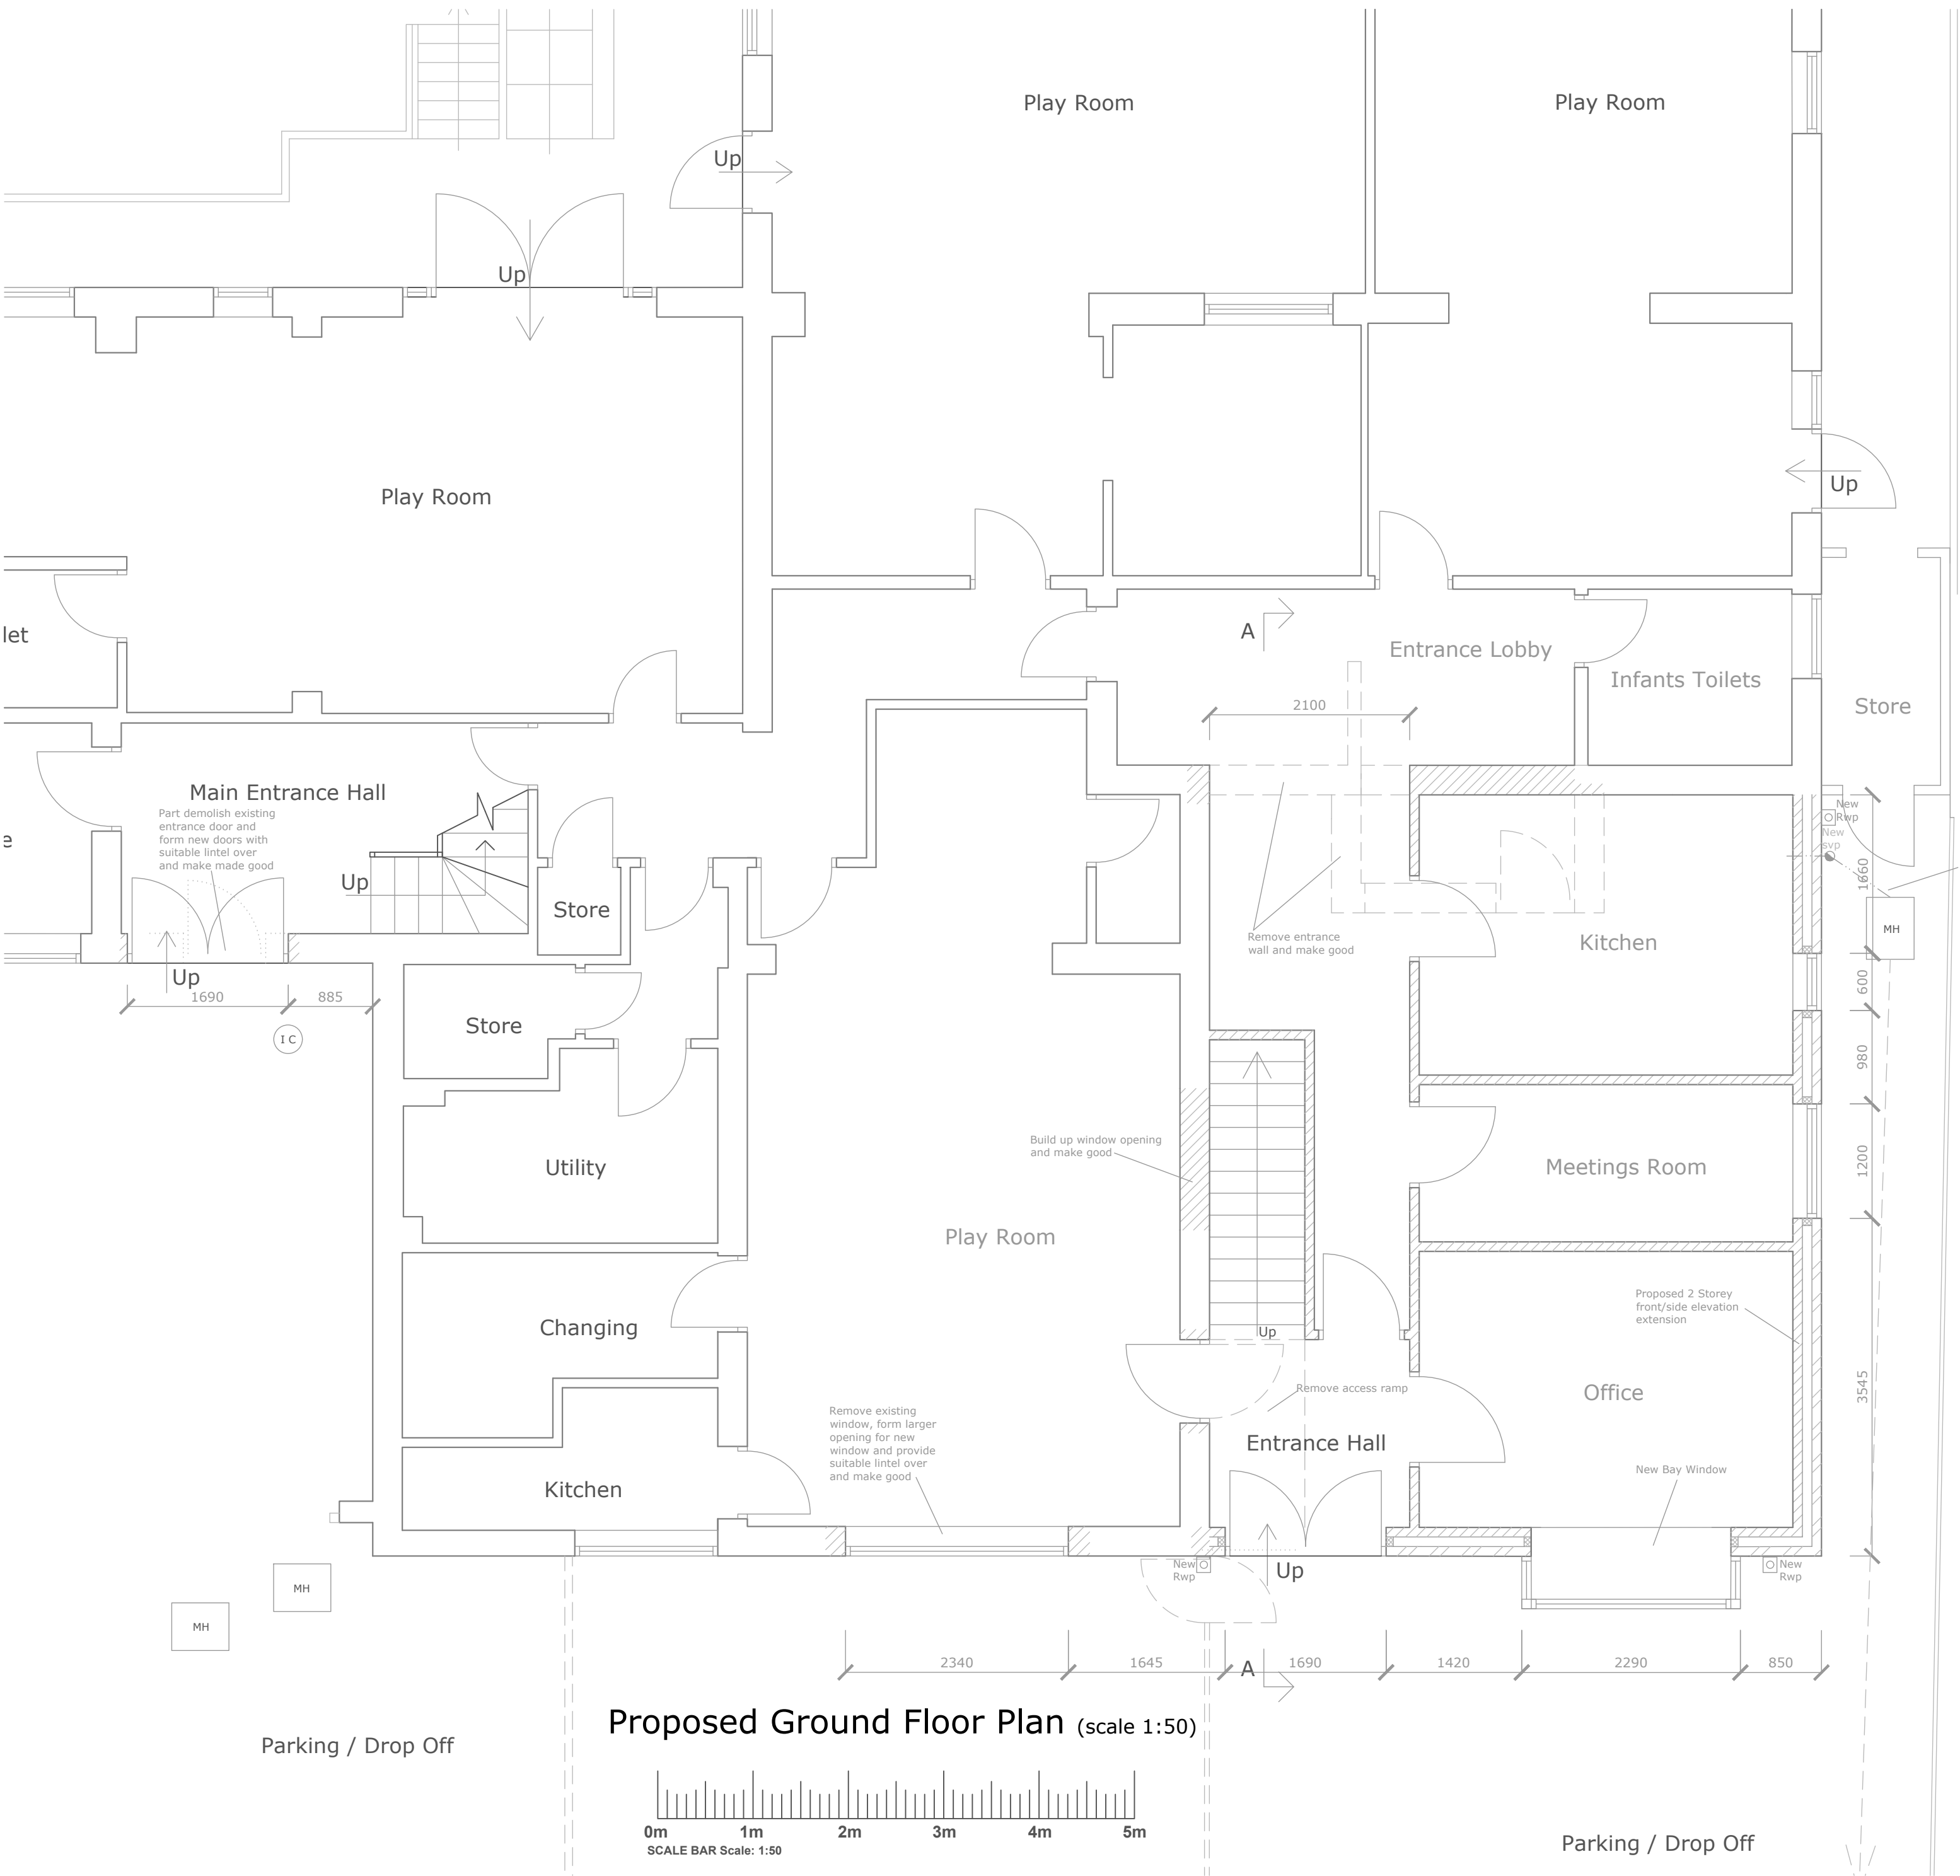 


Proposed Ground Floor Plan (scale 1:50)

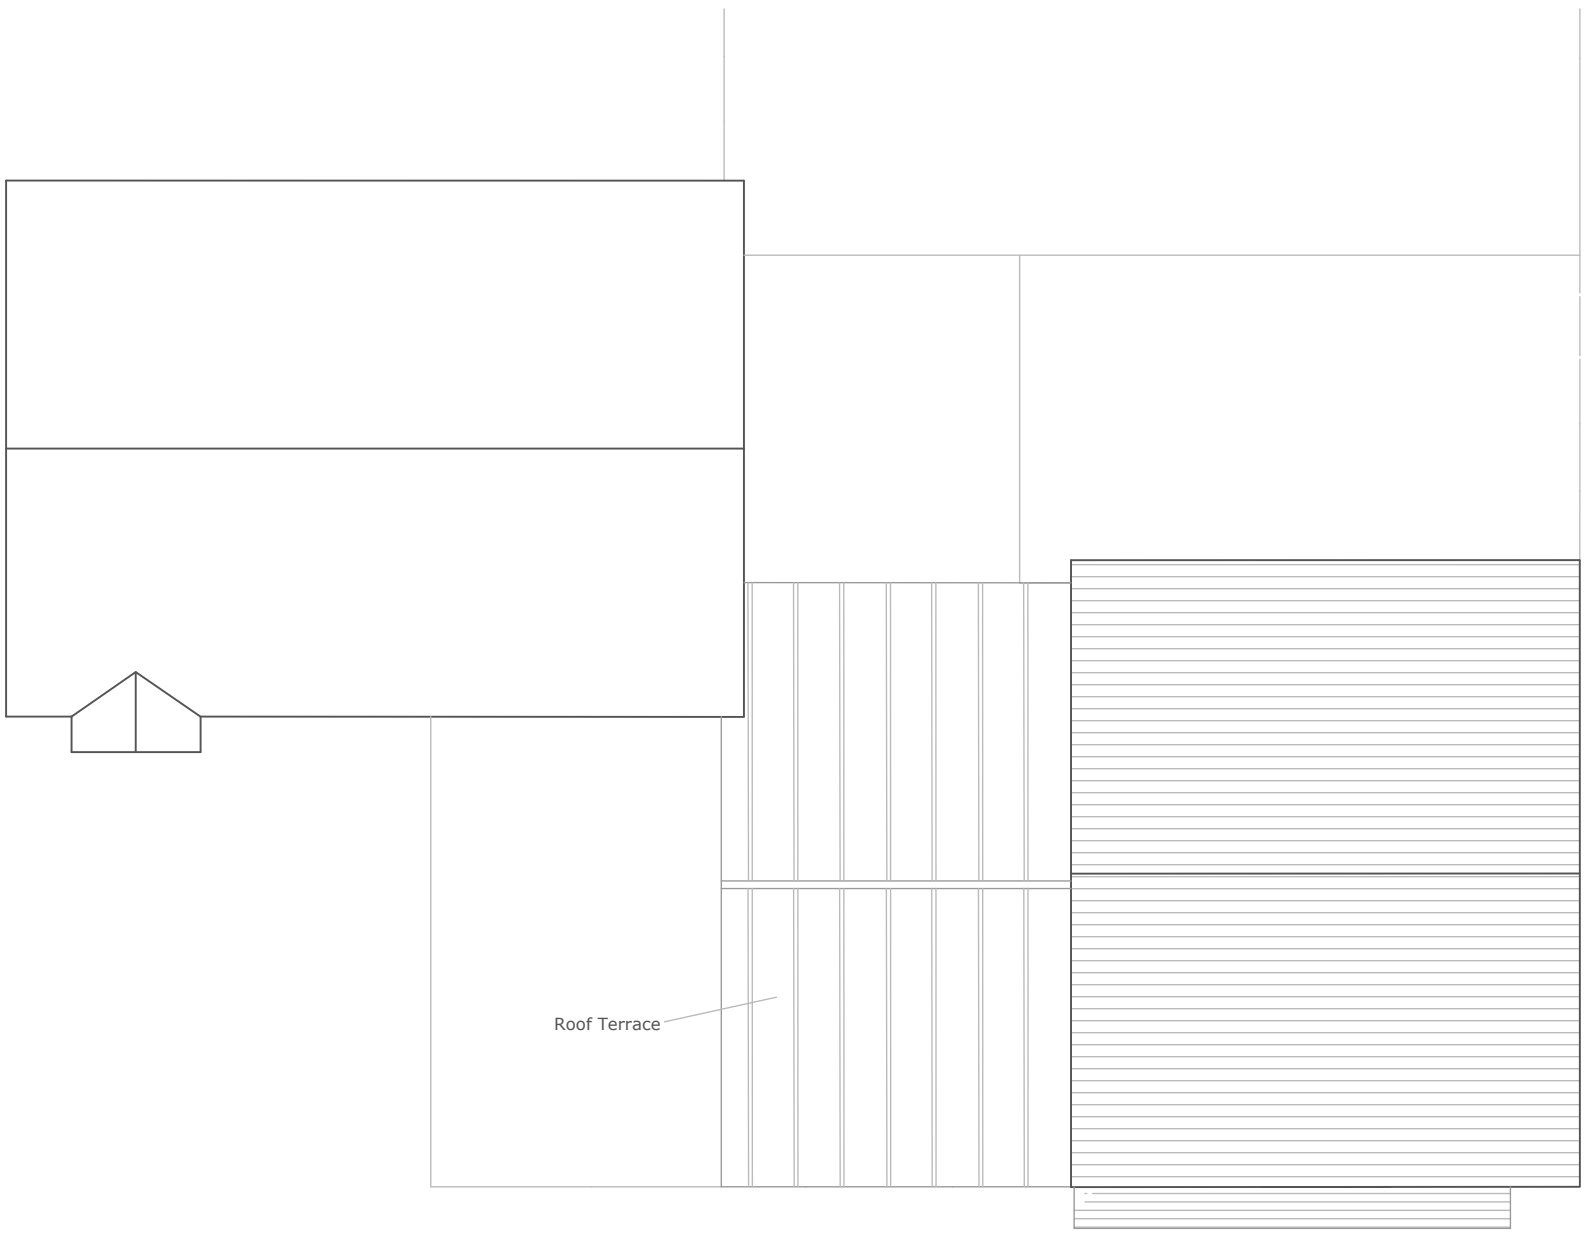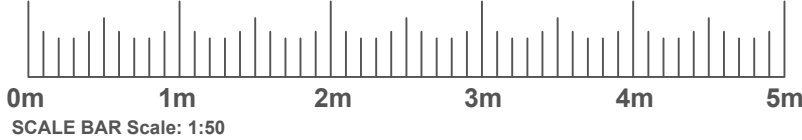


Roof Plan (scale 1:100)

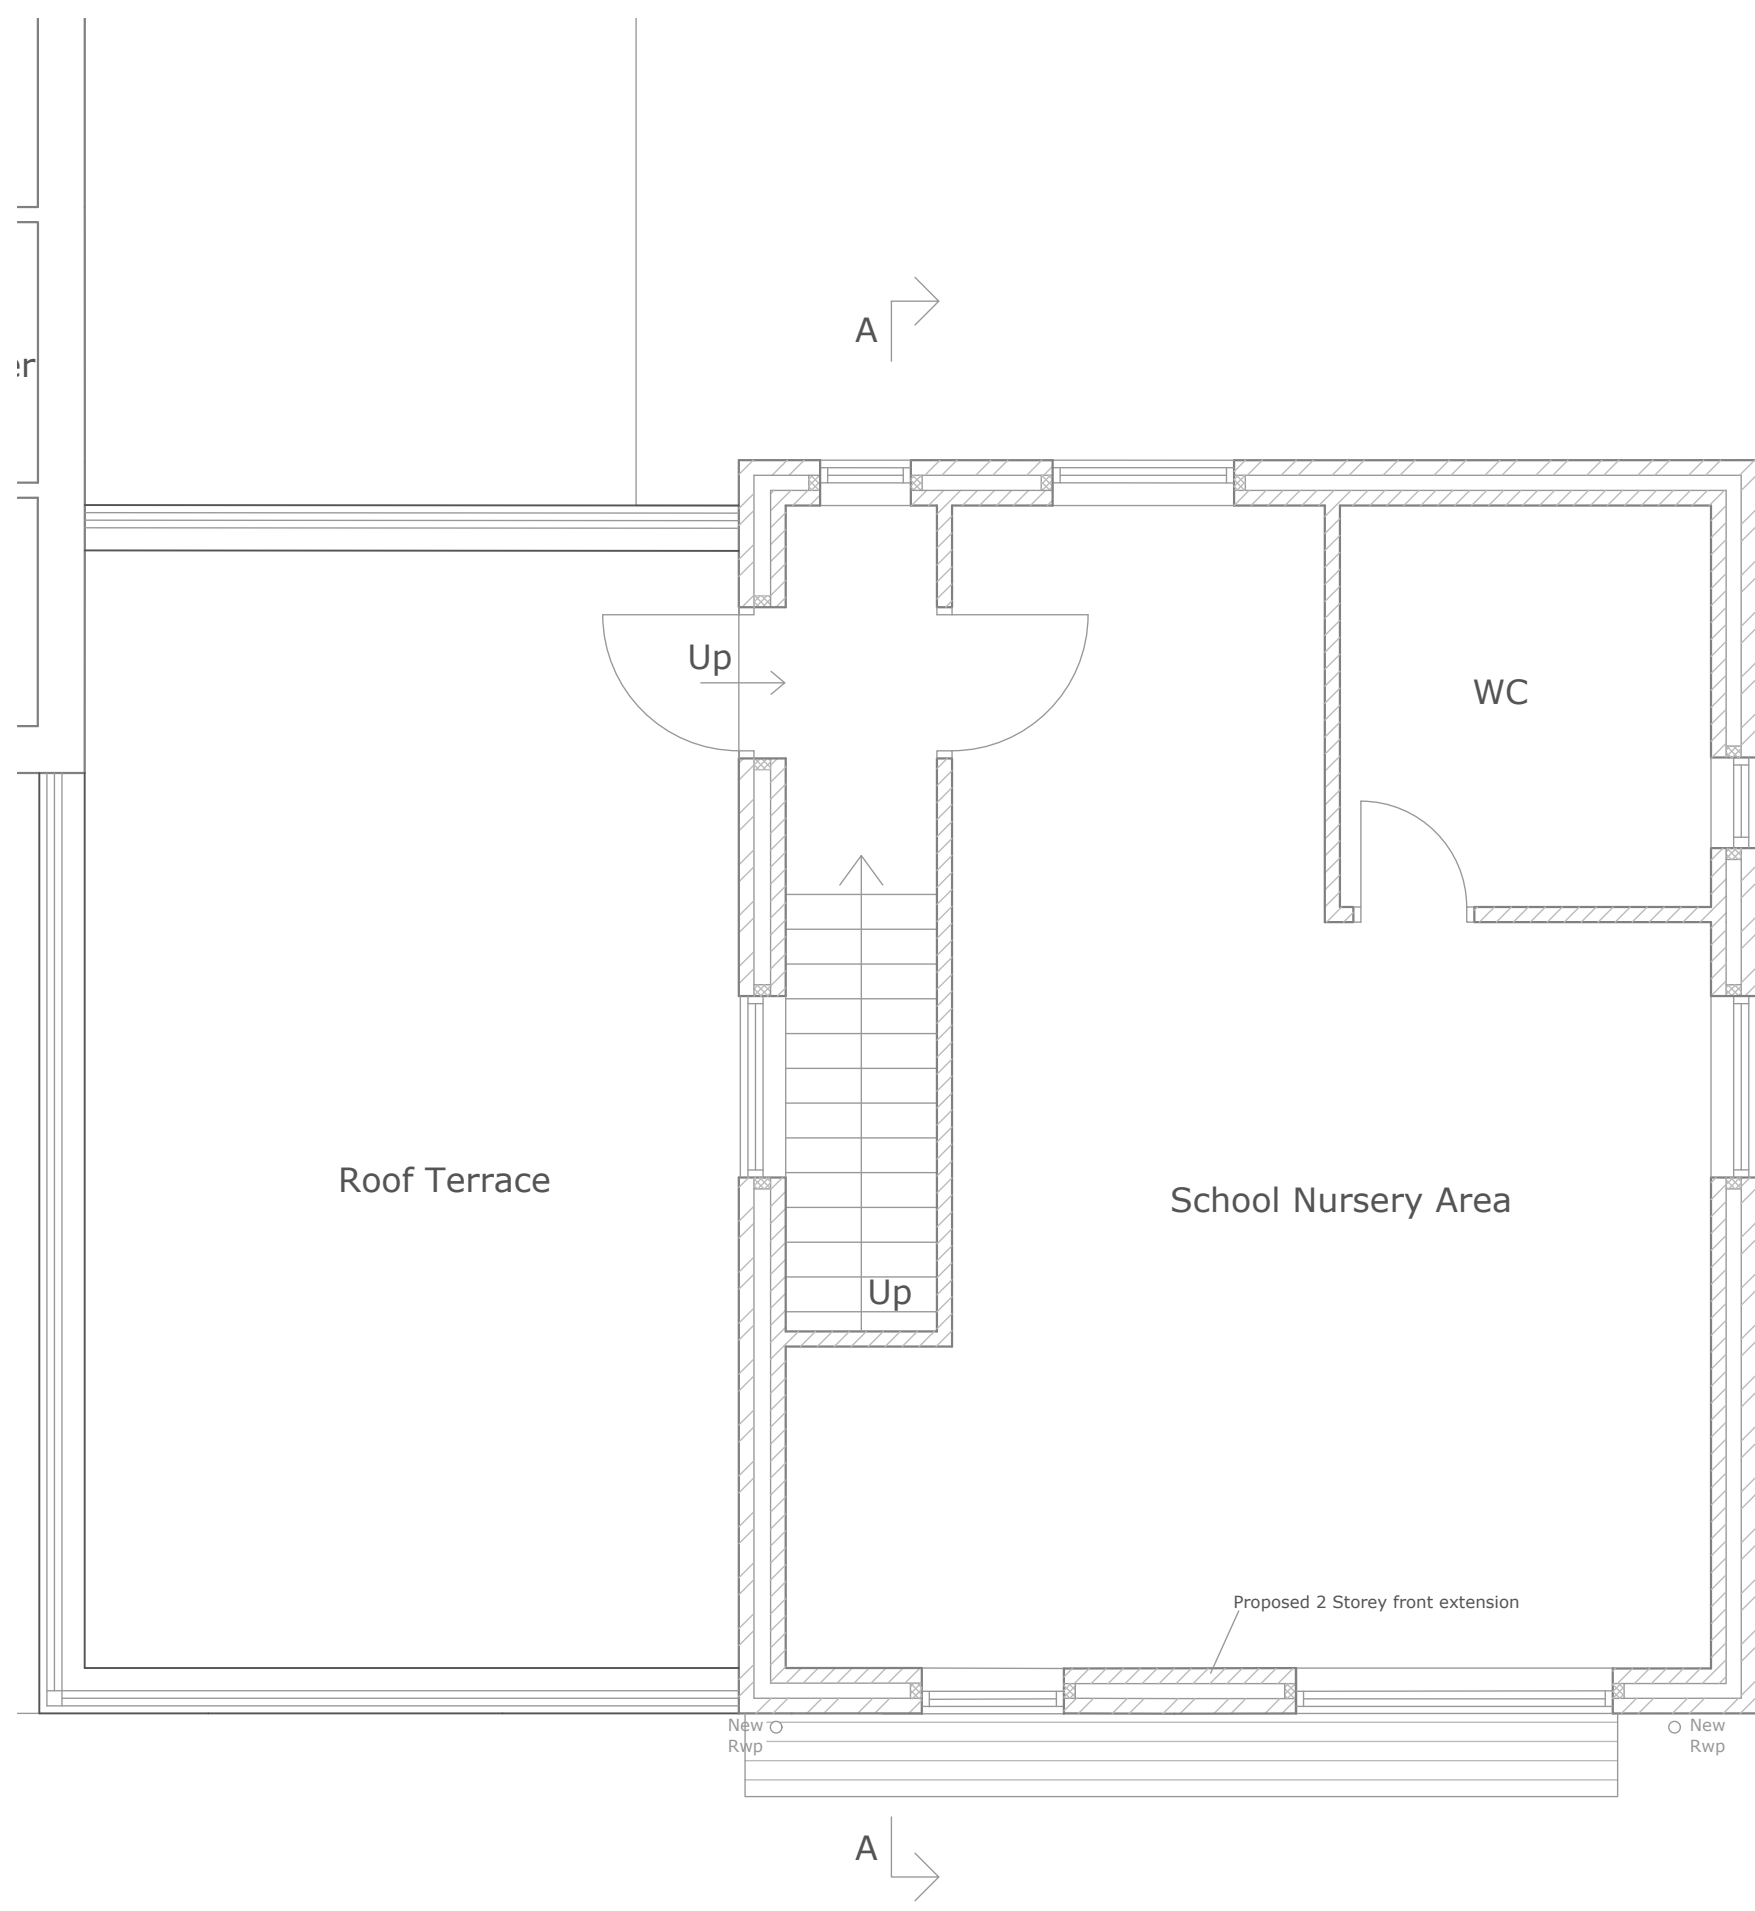

Site Plan (scale 1:500)

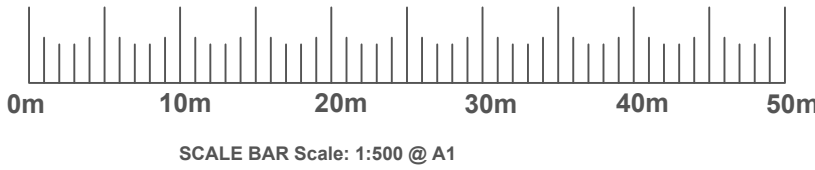

Location Plan (scale 1:1250)

 

rev	date	narr
Do not scale this drawing. Any discrepancy in figured dimensions to be referred immediately to the agent/consultants. Contractors must check all dimensions from site. Copyright Philip Seddon Associates. All rights reserved.		
project		
2A Cassino Road, Huyton, Liverpool, L36 7UX		
drawing		
Proposed Floor Plans, Elevations, Location, Site Plan & Existing, Proposed Parking		
scale	number	date
As Shown @ A1	1622 SK07	06/09/2022