





Front Elevation

scale 1:100

 

SCALE BAR Scale: 1:100

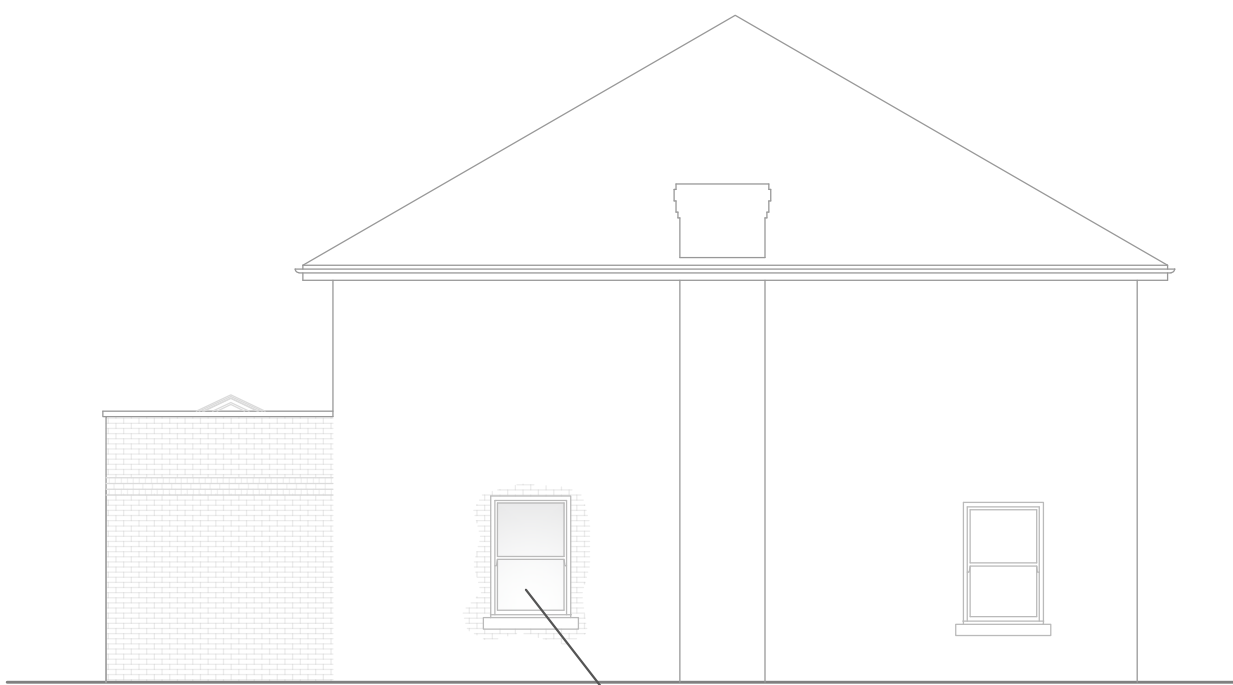

Side Elevation

scale 1:100


Re-use extg window
(Formerly Dining Room
window)



Rear Elevation

scale 1:100


Feature courses to
match main house
Powder coated
aluminium doors

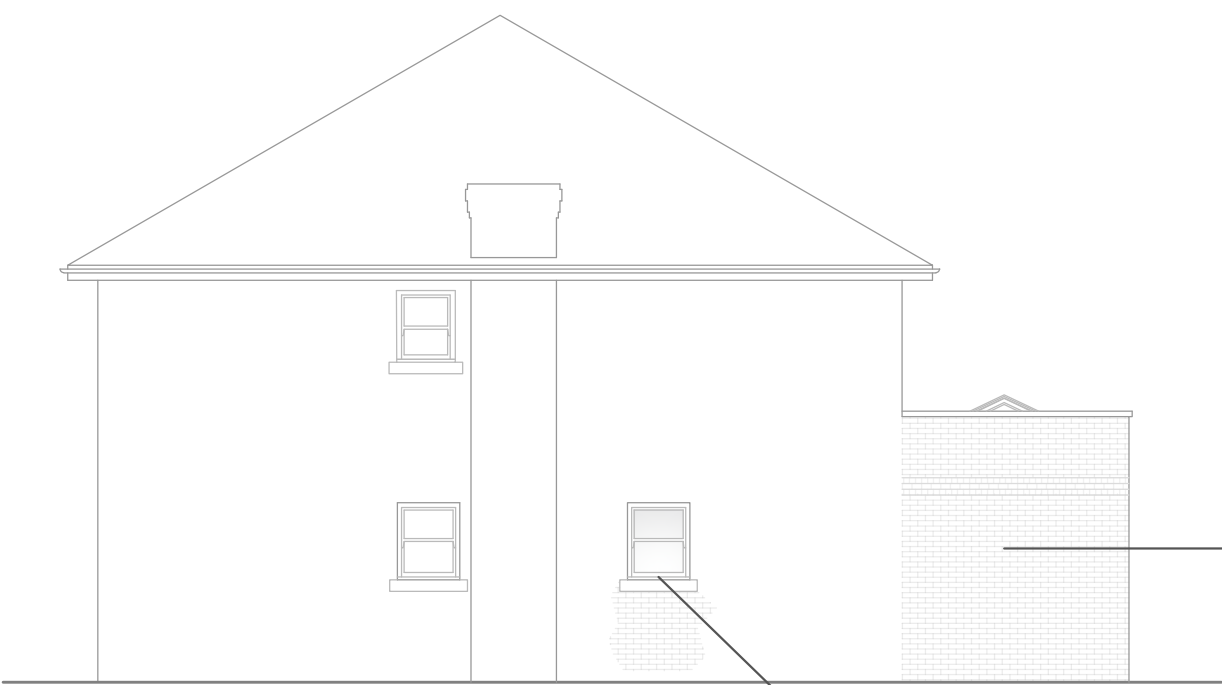

Side Elevation



scale 1:100

Alter door opening to
window

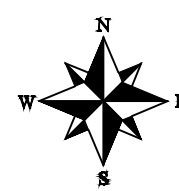

Location Plan

scale 1:1250

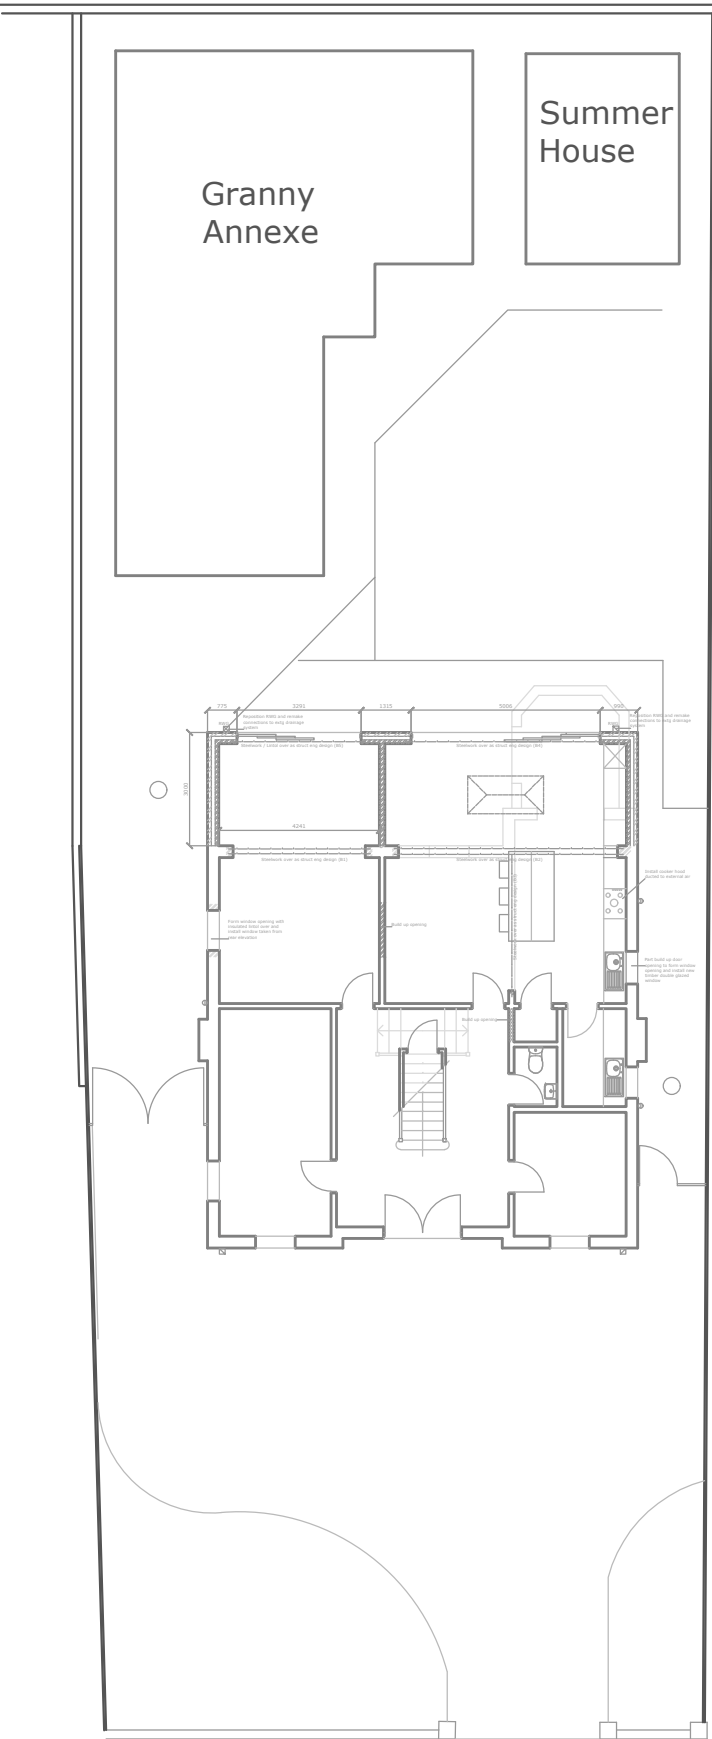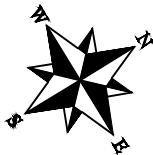


Site Plan

scale 1:200




SCALE BAR Scale: 1:200

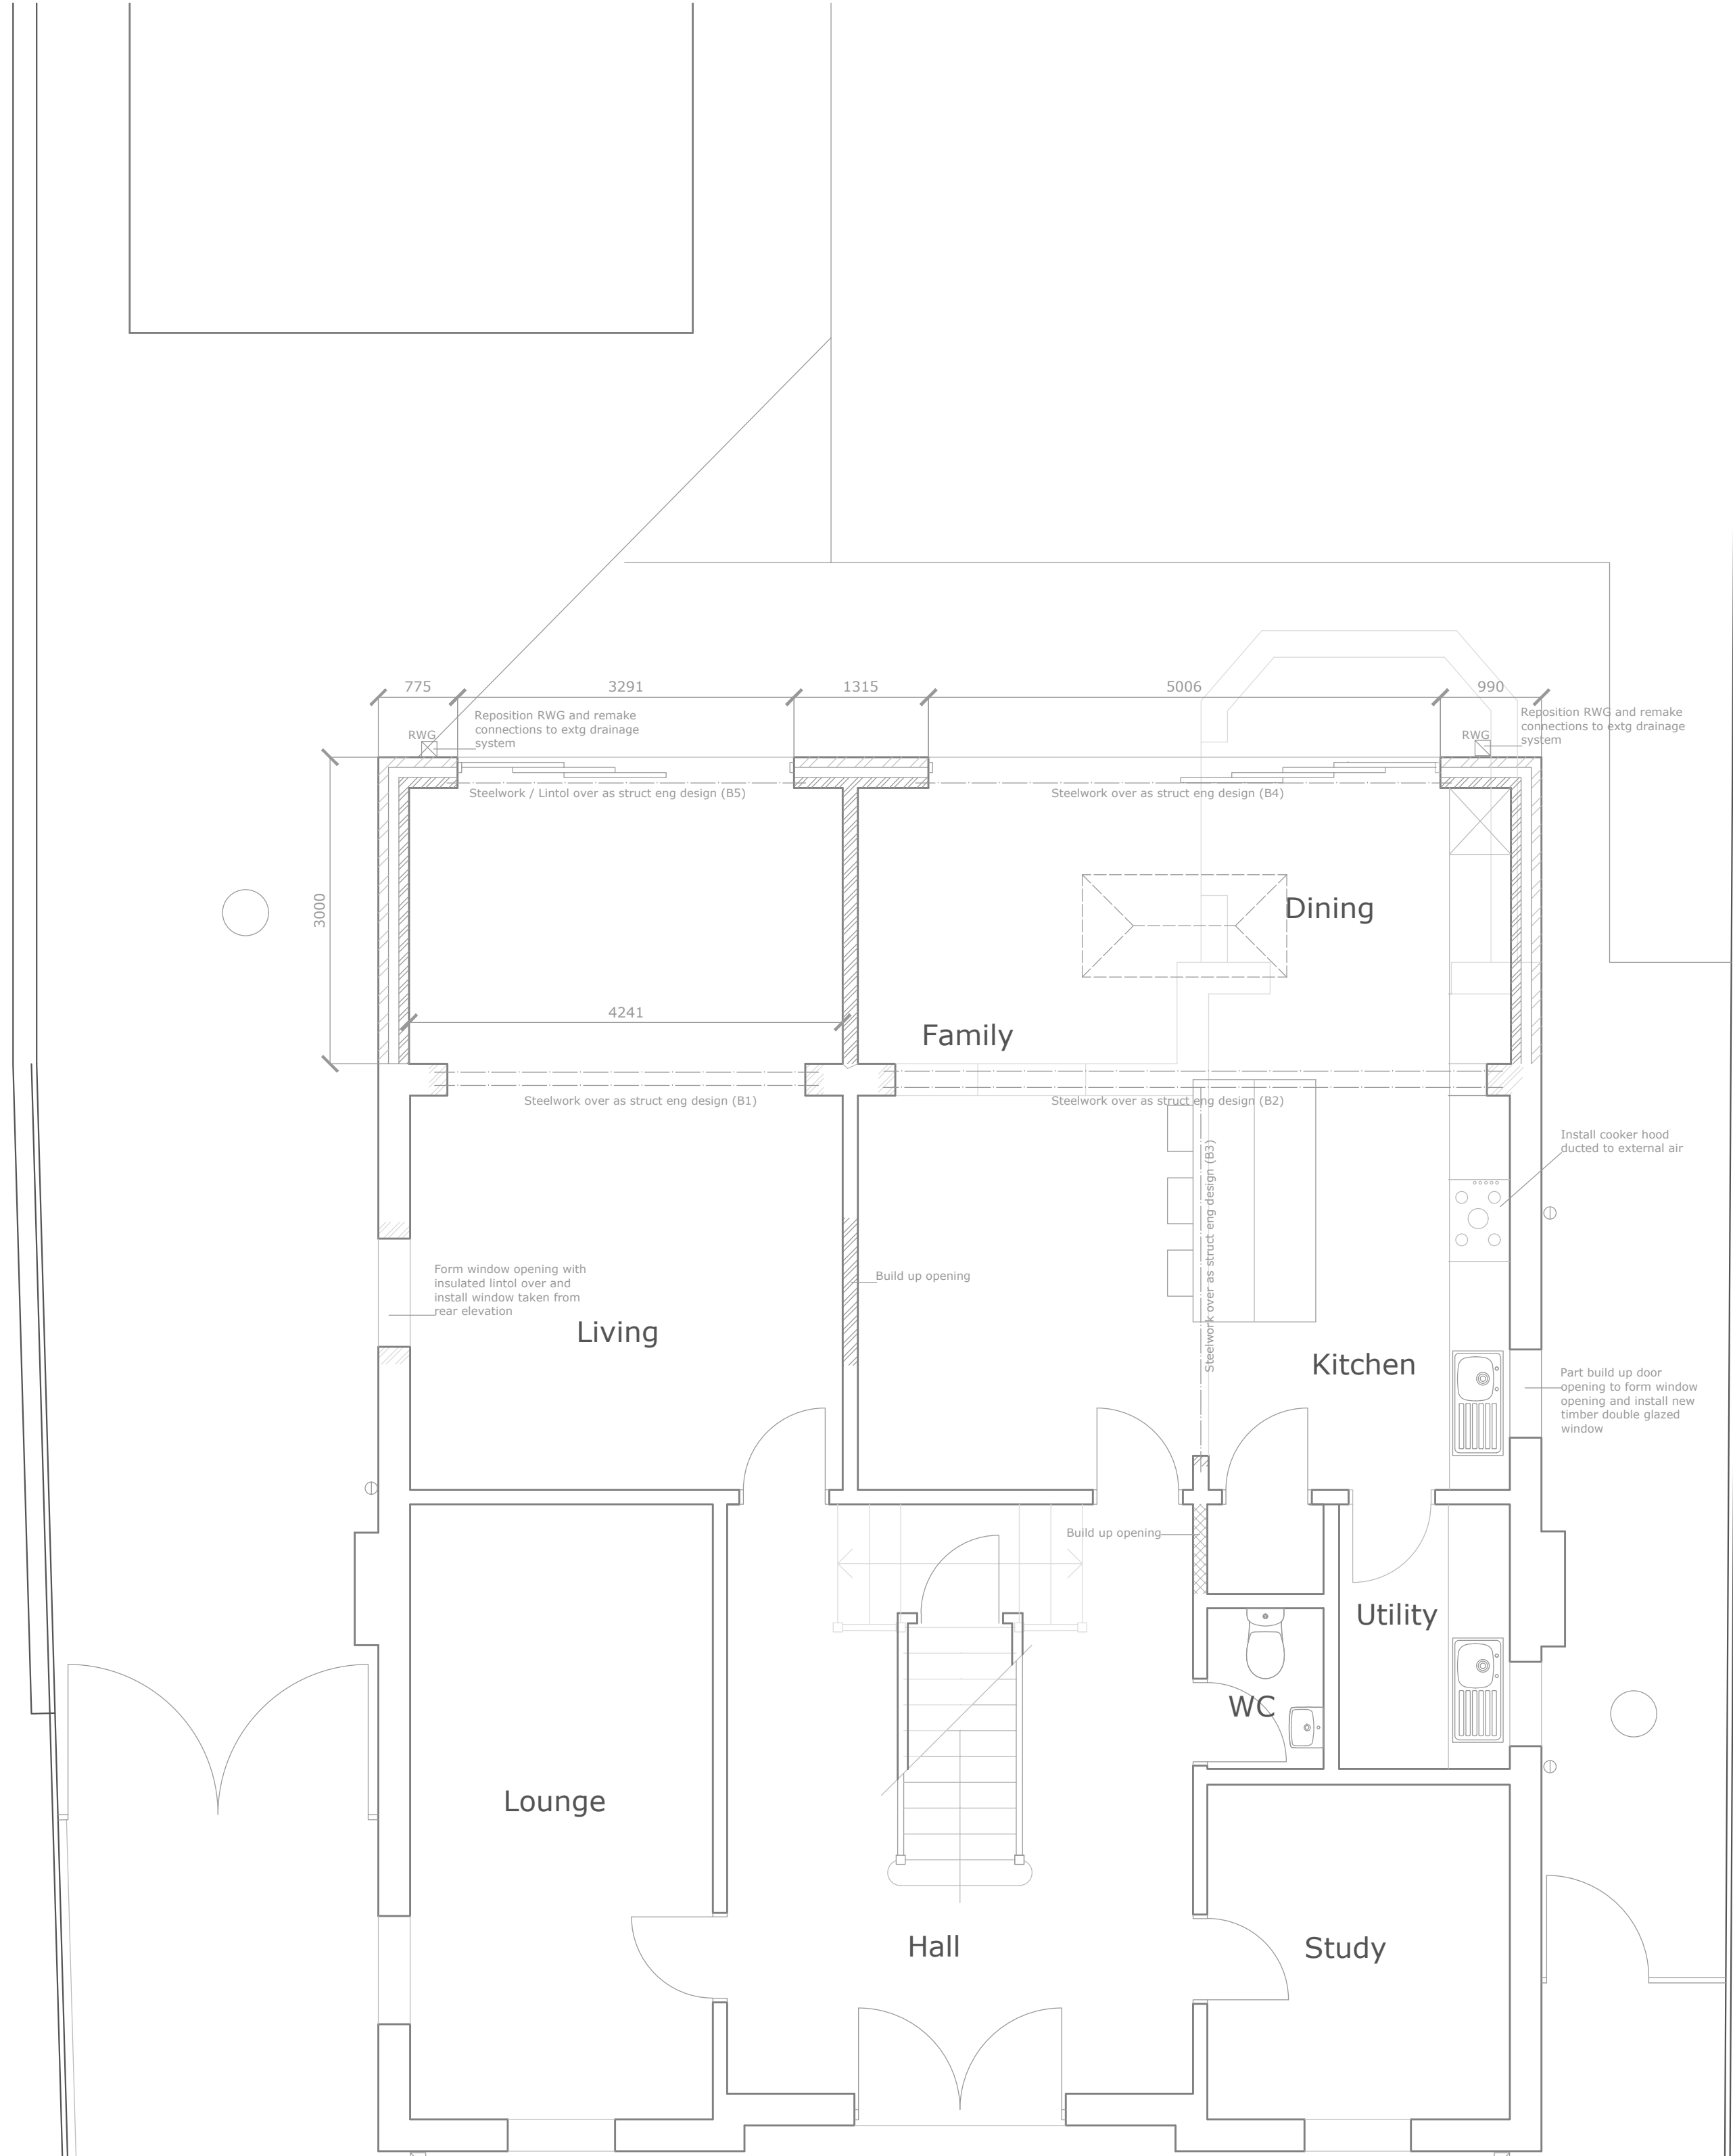


Ground Floor Plan

scale 1:50

 

SCALE BAR Scale: 1:50

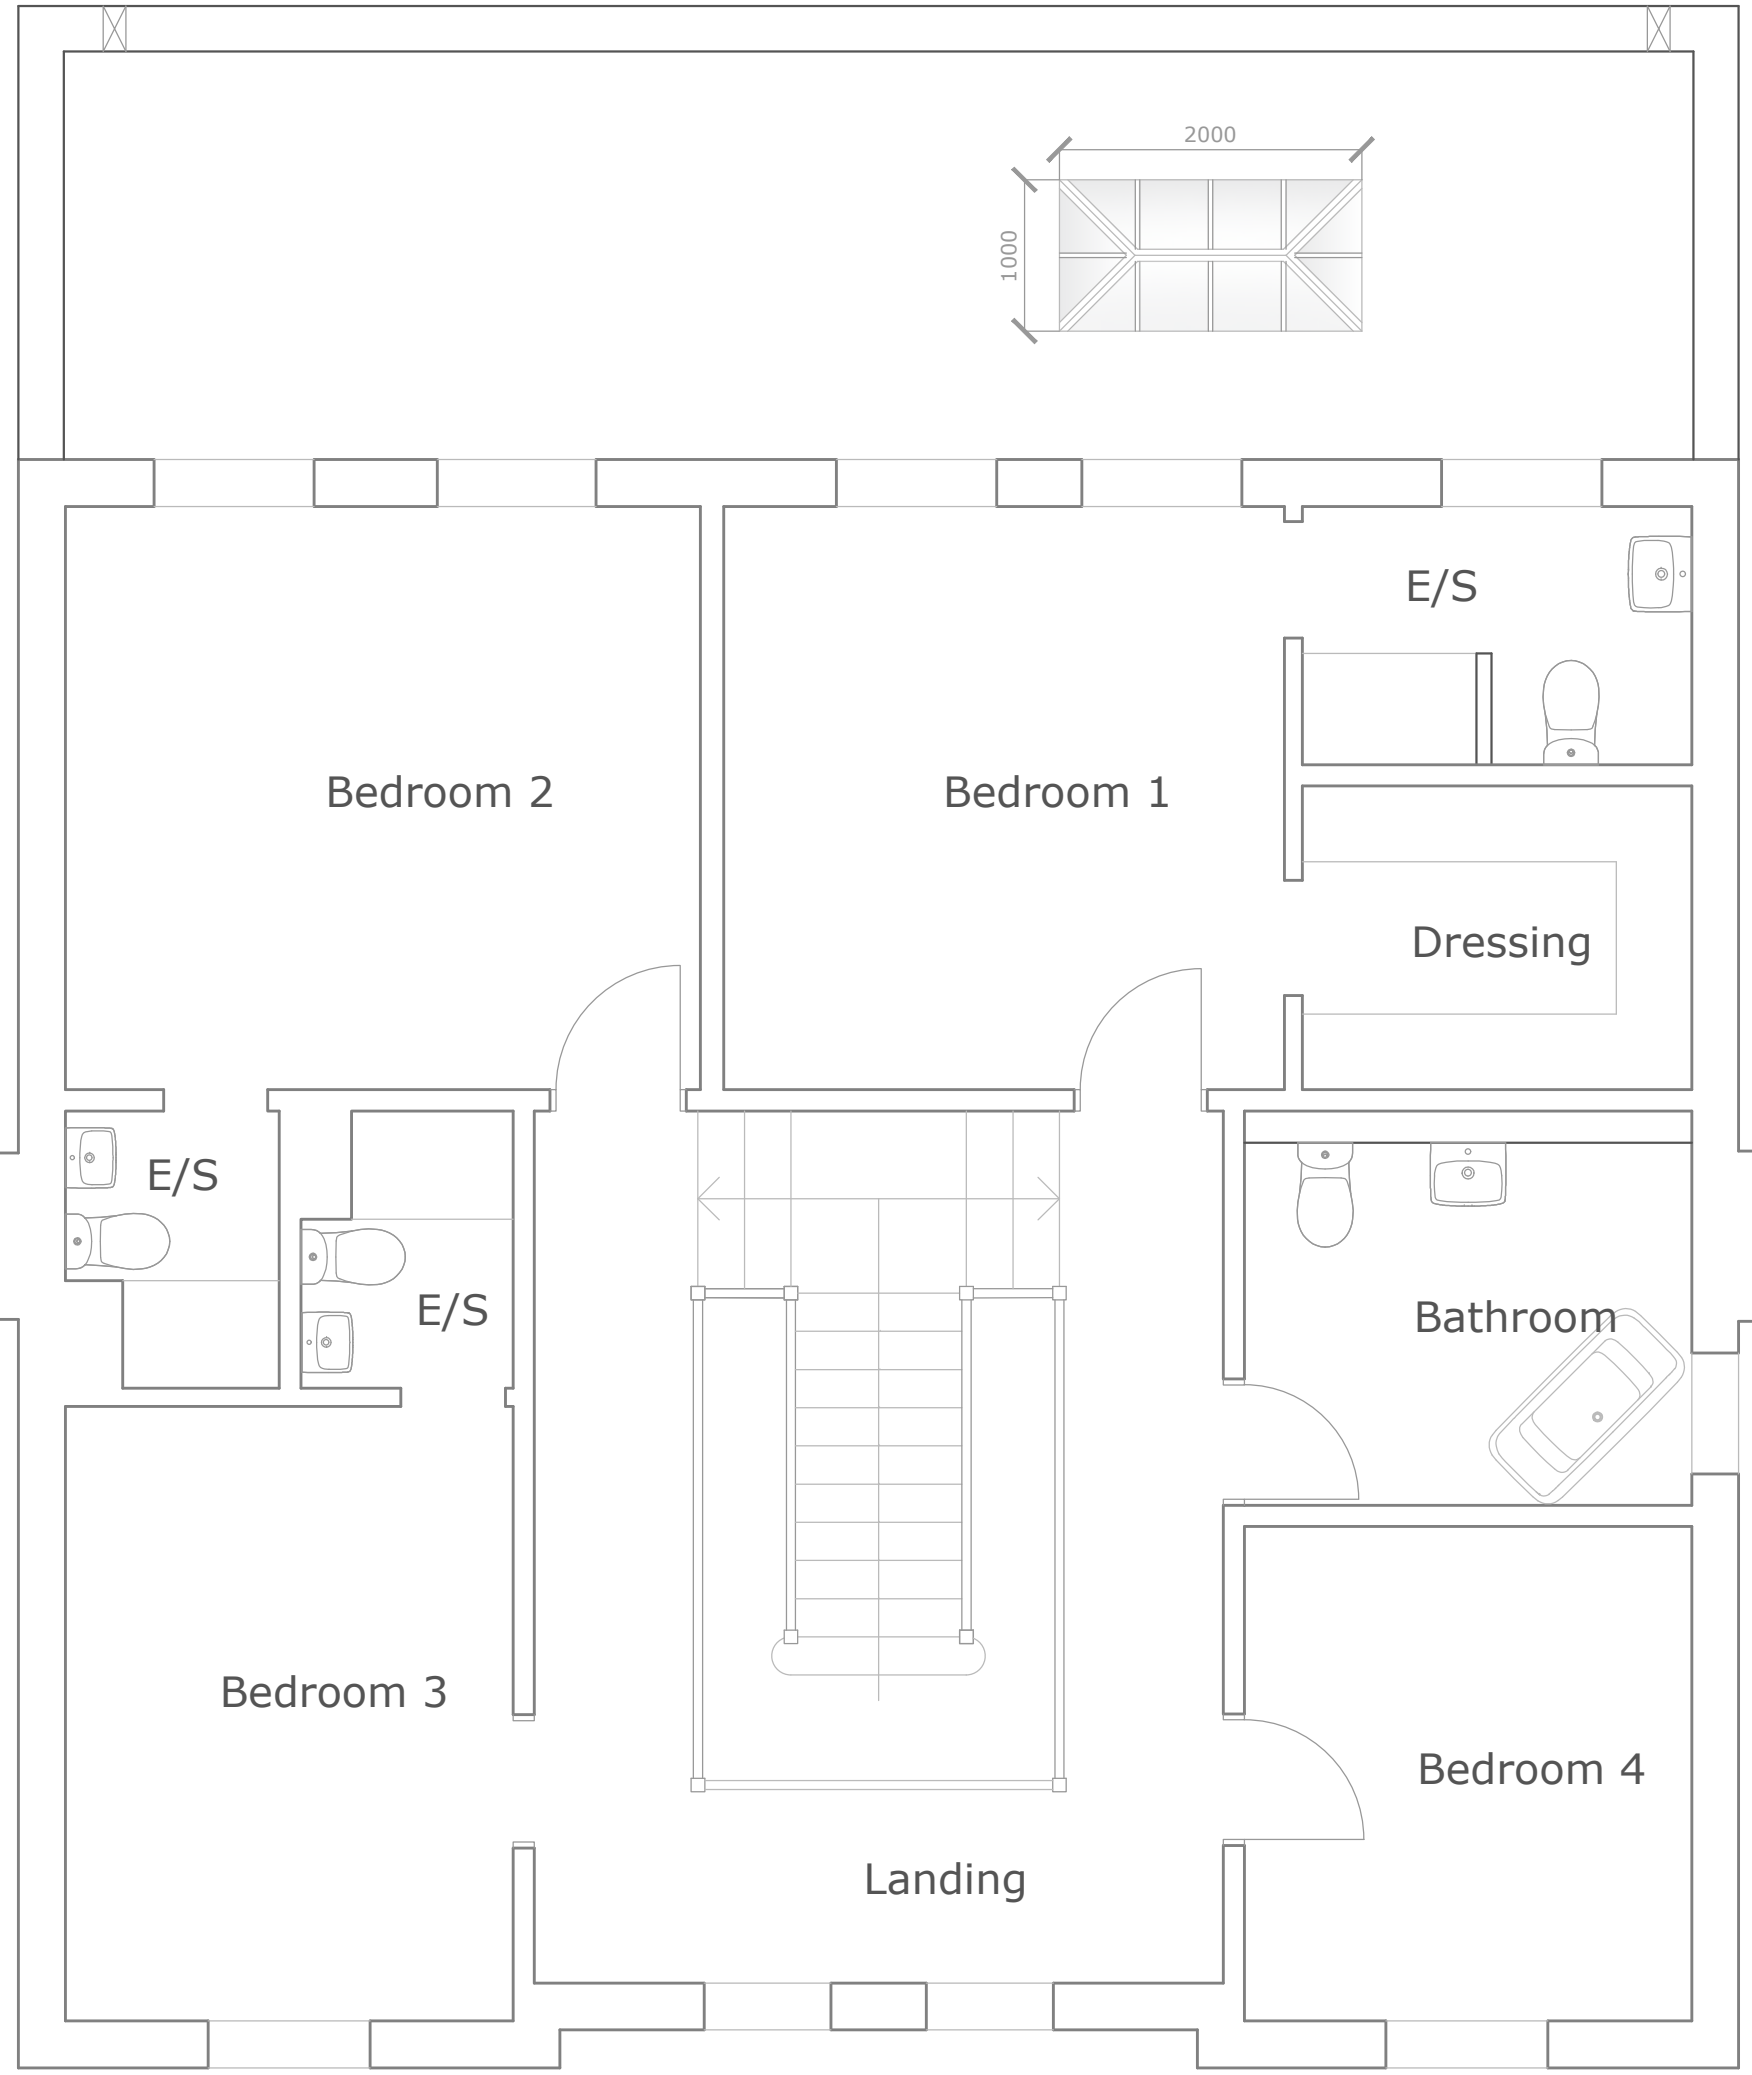

First Floor Plan

scale 1:50

A	18.05.23	Updated for Building Control submission
rev	date	narr

Any discrepancy in figured dimensions to be referred immediately to the agent/consultants. Contractors must check all dimensions from site. Copyright Philip Seddon Associates. All rights reserved.

project
Millennium Lodge
Victoria Road, Huyton, L36 5SA

drawing
Plans and Elevations
as Proposed

scale As Shown @ A1	number 1831 / 02 A	date 19.04.23
------------------------	-----------------------	------------------

Philip Seddon Associates
CHARTERED SURVEYORS PROJECT MANAGERS DESIGN CONSULTANTS
RIVINGTON NICHOLAS ROAD BLUNDELLSANDS LIVERPOOL L23 6TS
www.seddonassociates.co.uk email: all@seddonassociates.co.uk
tel: 0151 924 1966 fax: 0151 924 1977