




Front Elevation

scale 1:100

 

SCALE BAR Scale: 1:100

Side Elevation

scale 1:100

Rear Elevation

scale 1:100


Side Elevation

scale 1:100




Location Plan

scale 1:1250

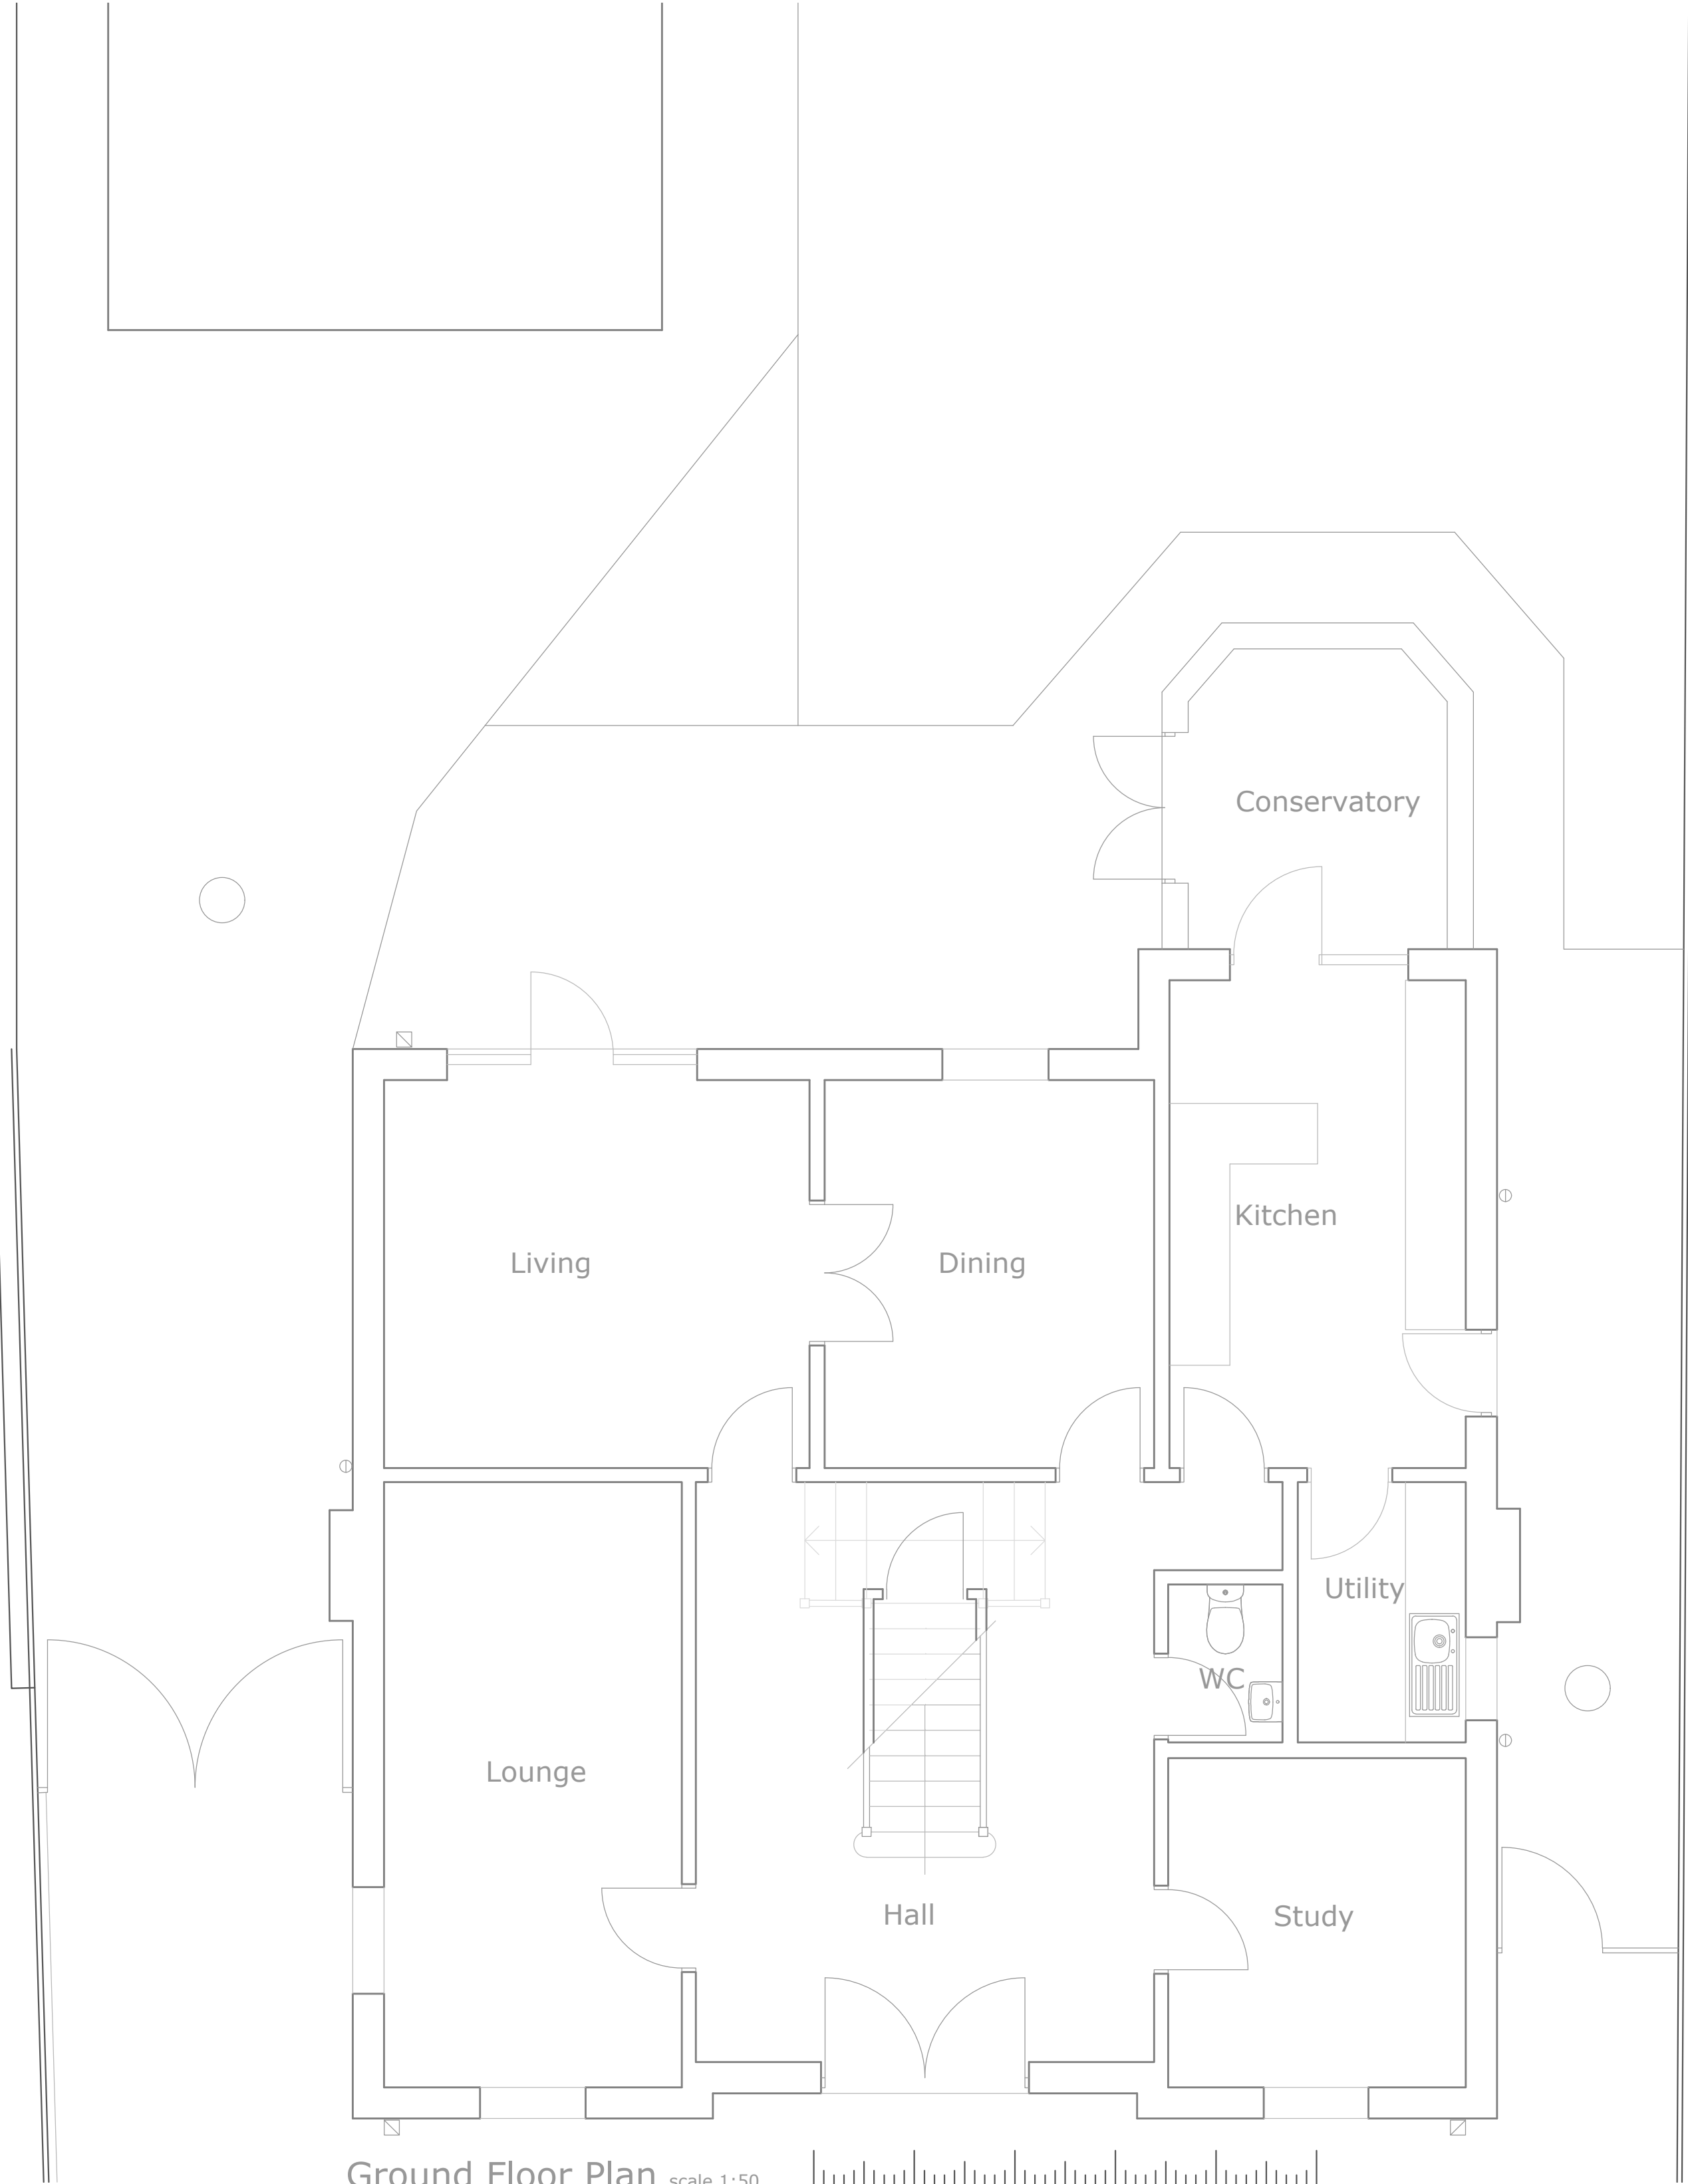


Ground Floor Plan

scale 1:50

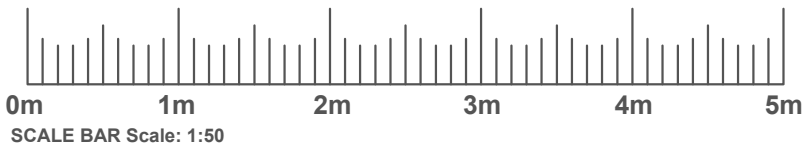


SCALE BAR Scale: 1:50

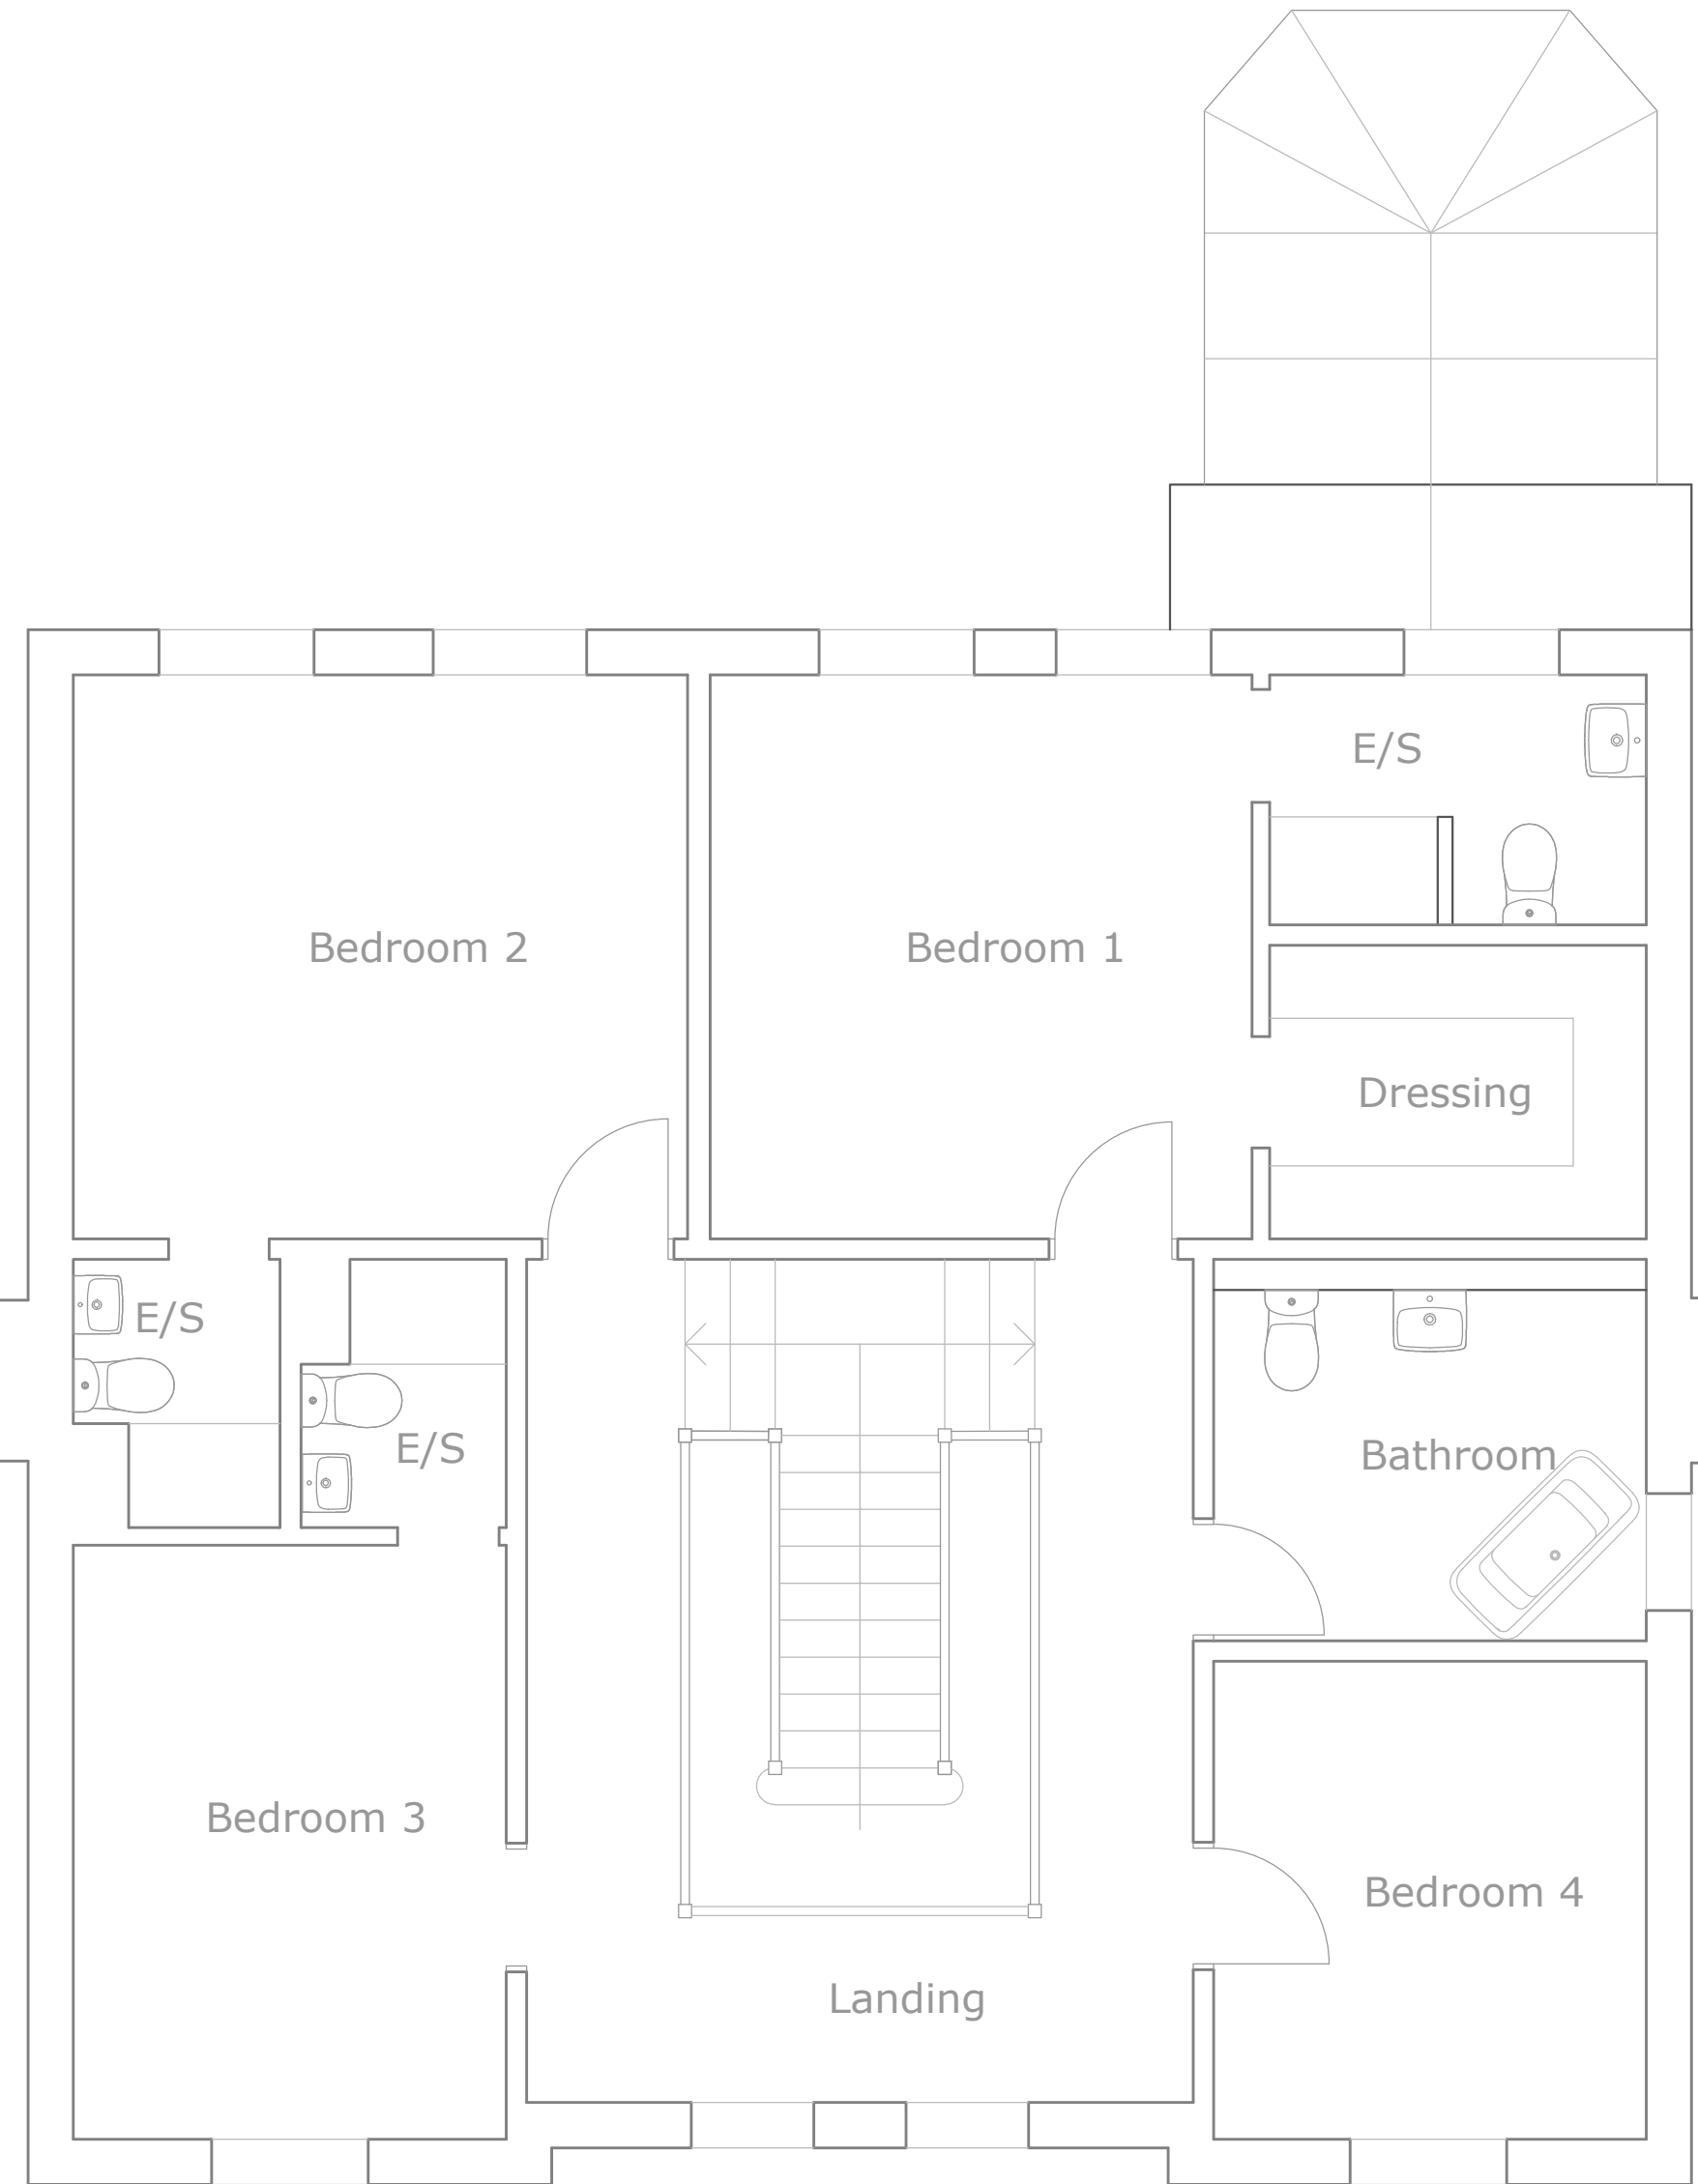

First Floor Plan

scale 1:50

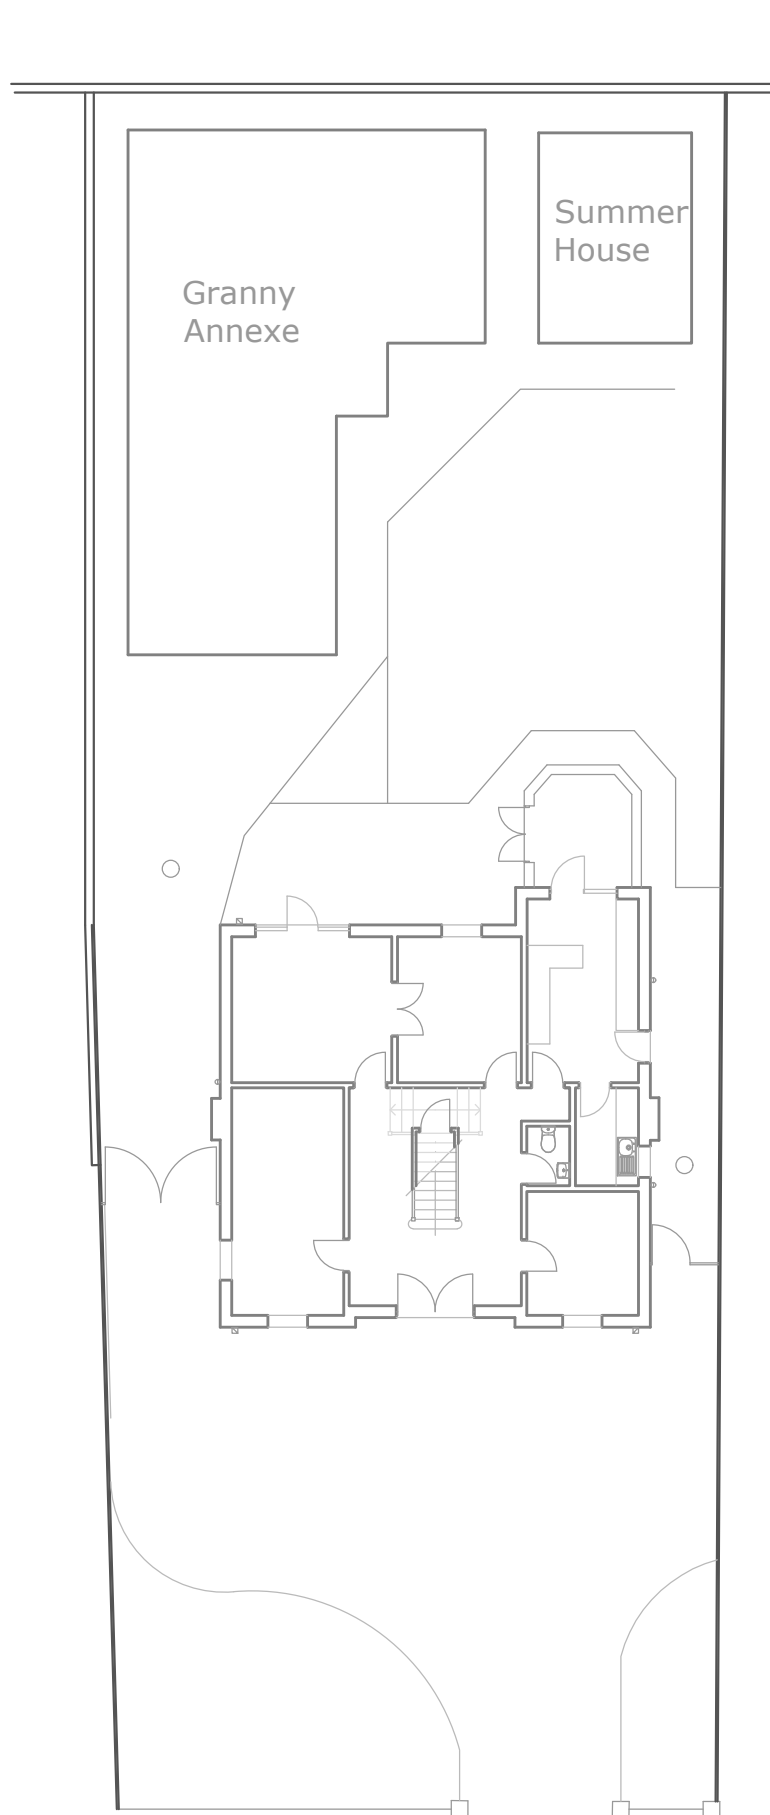

Site Plan

scale 1:200



SCALE BAR Scale: 1:200

rev	date	narr

Any discrepancy in figured dimensions to be referred immediately to the agent/consultants. Contractors must check all dimensions from site. Copyright Philip Seddon Associates. All rights reserved.

project

Millennium Lodge
Victoria Road, Huyton, L36 5SA

drawing

Plans and Elevations
as Existing

scale
As Shown @ A1

number
1831 / 01

date
27.04.22

Philip Seddon Associates

CHARTERED SURVEYORS PROJECT MANAGERS DESIGN CONSULTANTS

RIVINGTON NICHOLAS ROAD BLUNDELLSANDS LIVERPOOL L23 6TS
www.seddonassociates.co.uk email: all@seddonassociates.co.uk
tel: 0151 924 1966 fax: 0151 924 1977

