

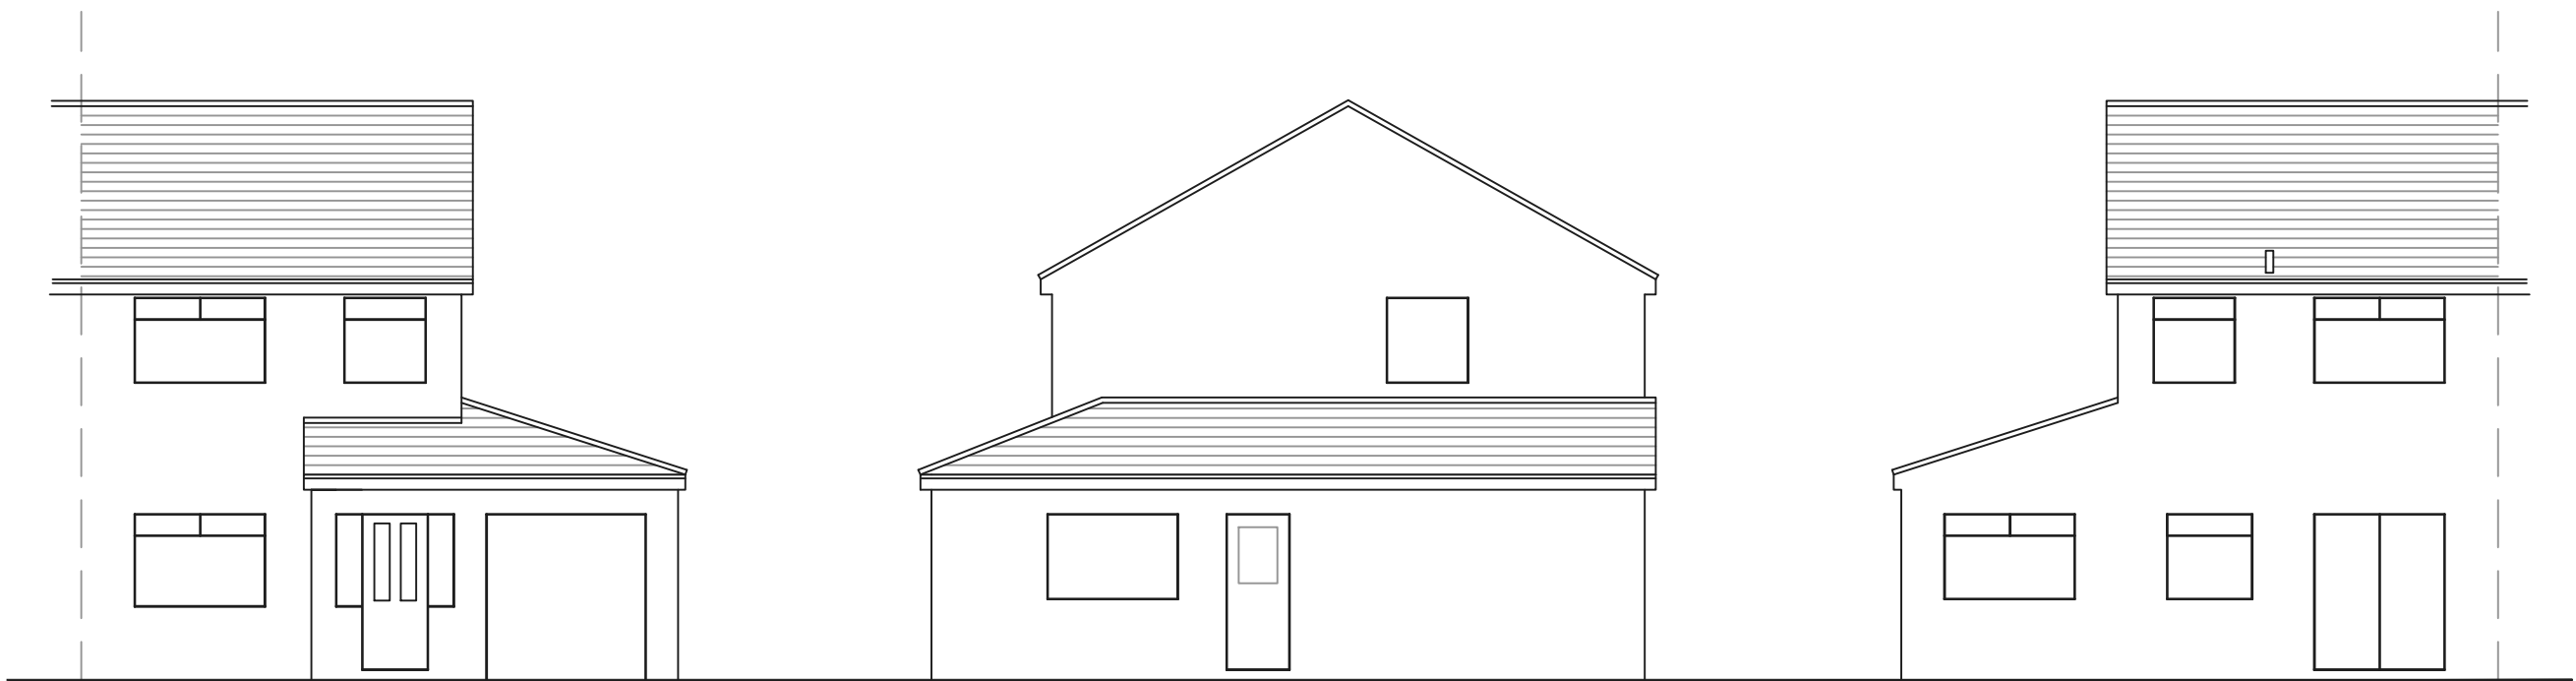


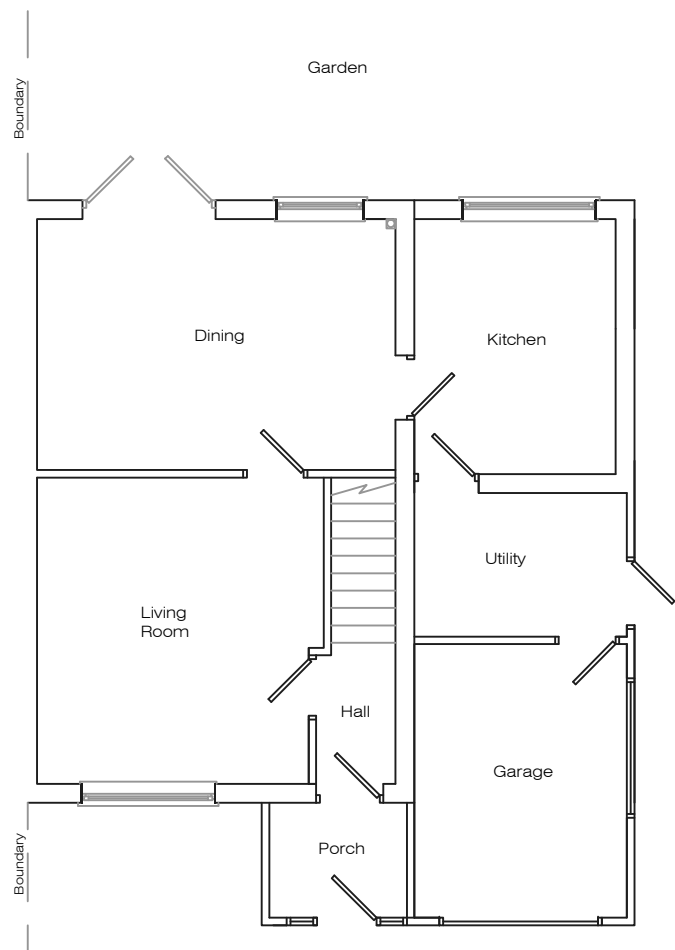


Existing Front Elevation

Existing Side Elevation

Existing Rear Elevation

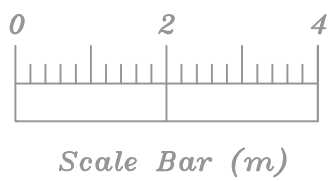

Existing Ground Floor Plan

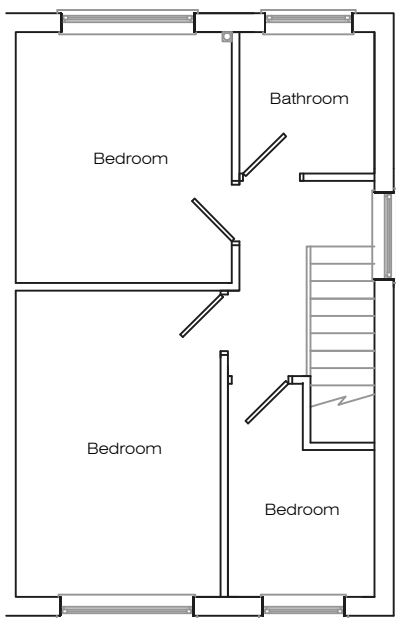

Existing First Floor Plan

Address 23 Kelso Close, L33				
Job Title First floor side extension works, new front boundary fence and conversion of garage				
Drawing title Existing Plans				
Chkd	Appvd	date April '23	scale 1:100 @ A2	Dwg No. 001