



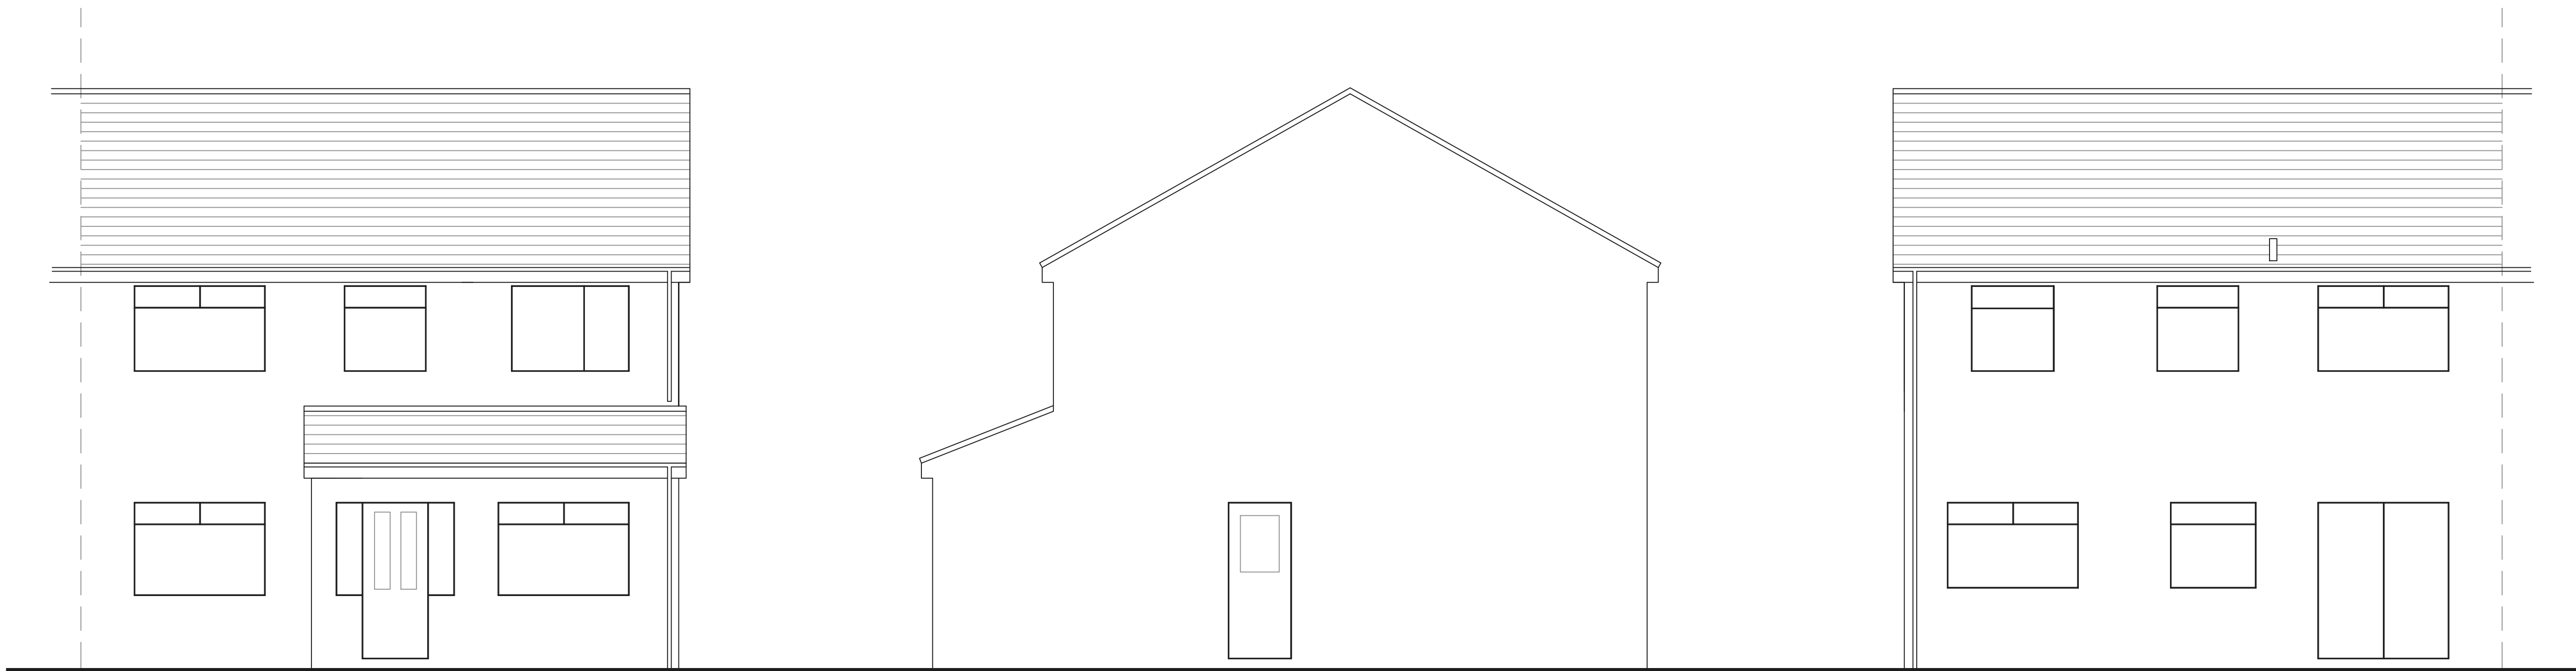


Proposed Front Elevation

Proposed Side Elevation


Proposed Rear Elevation

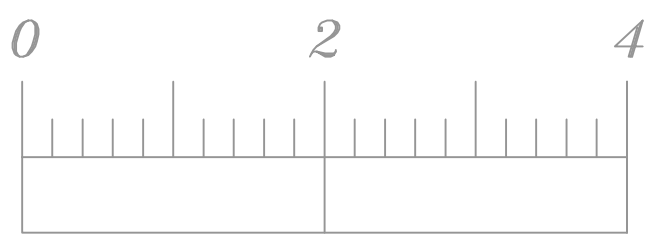

Scale Bar (m)

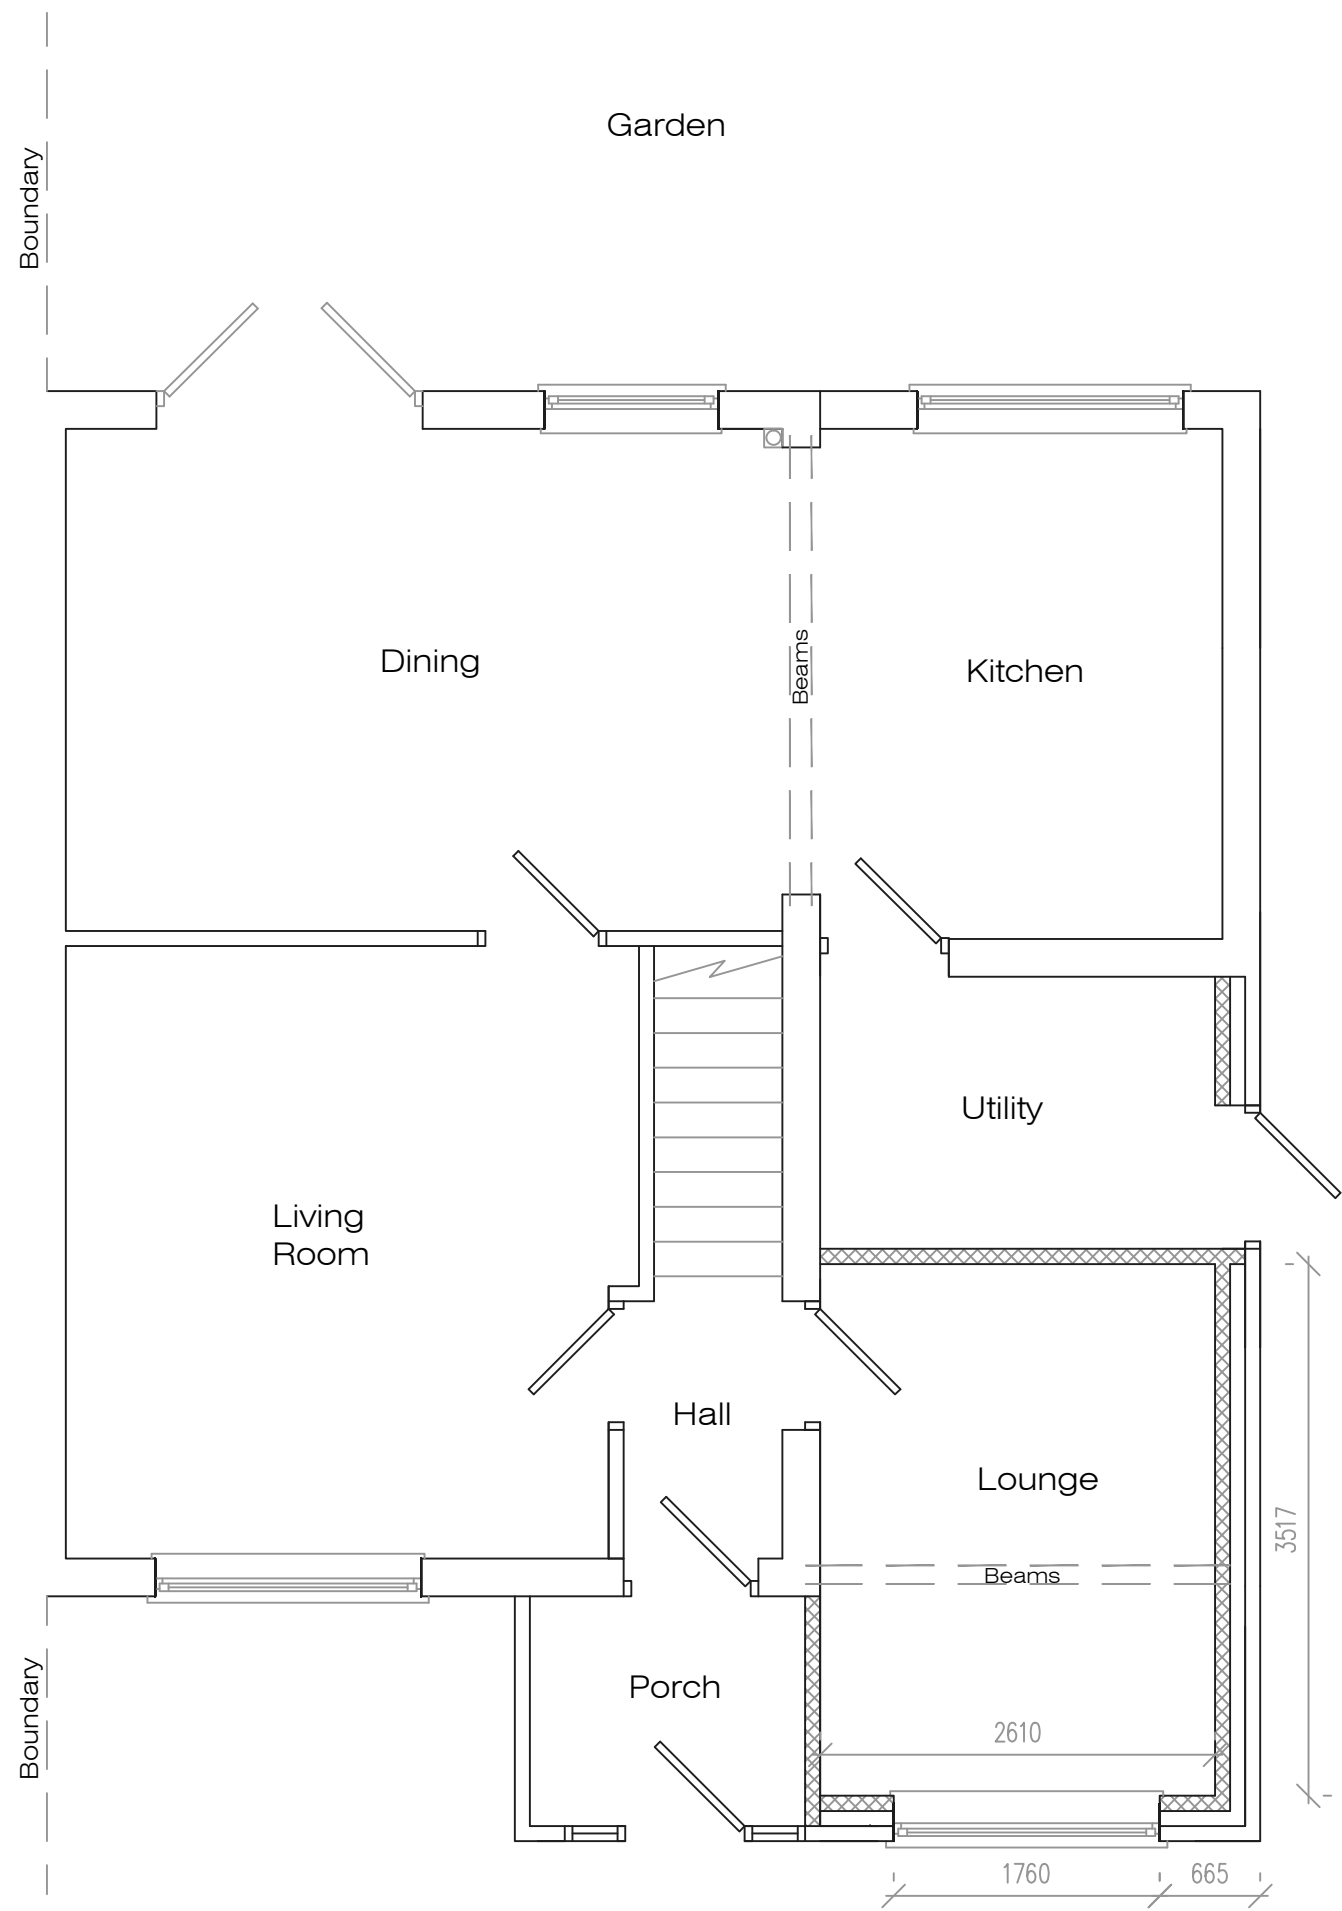

Proposed Ground Floor Plan

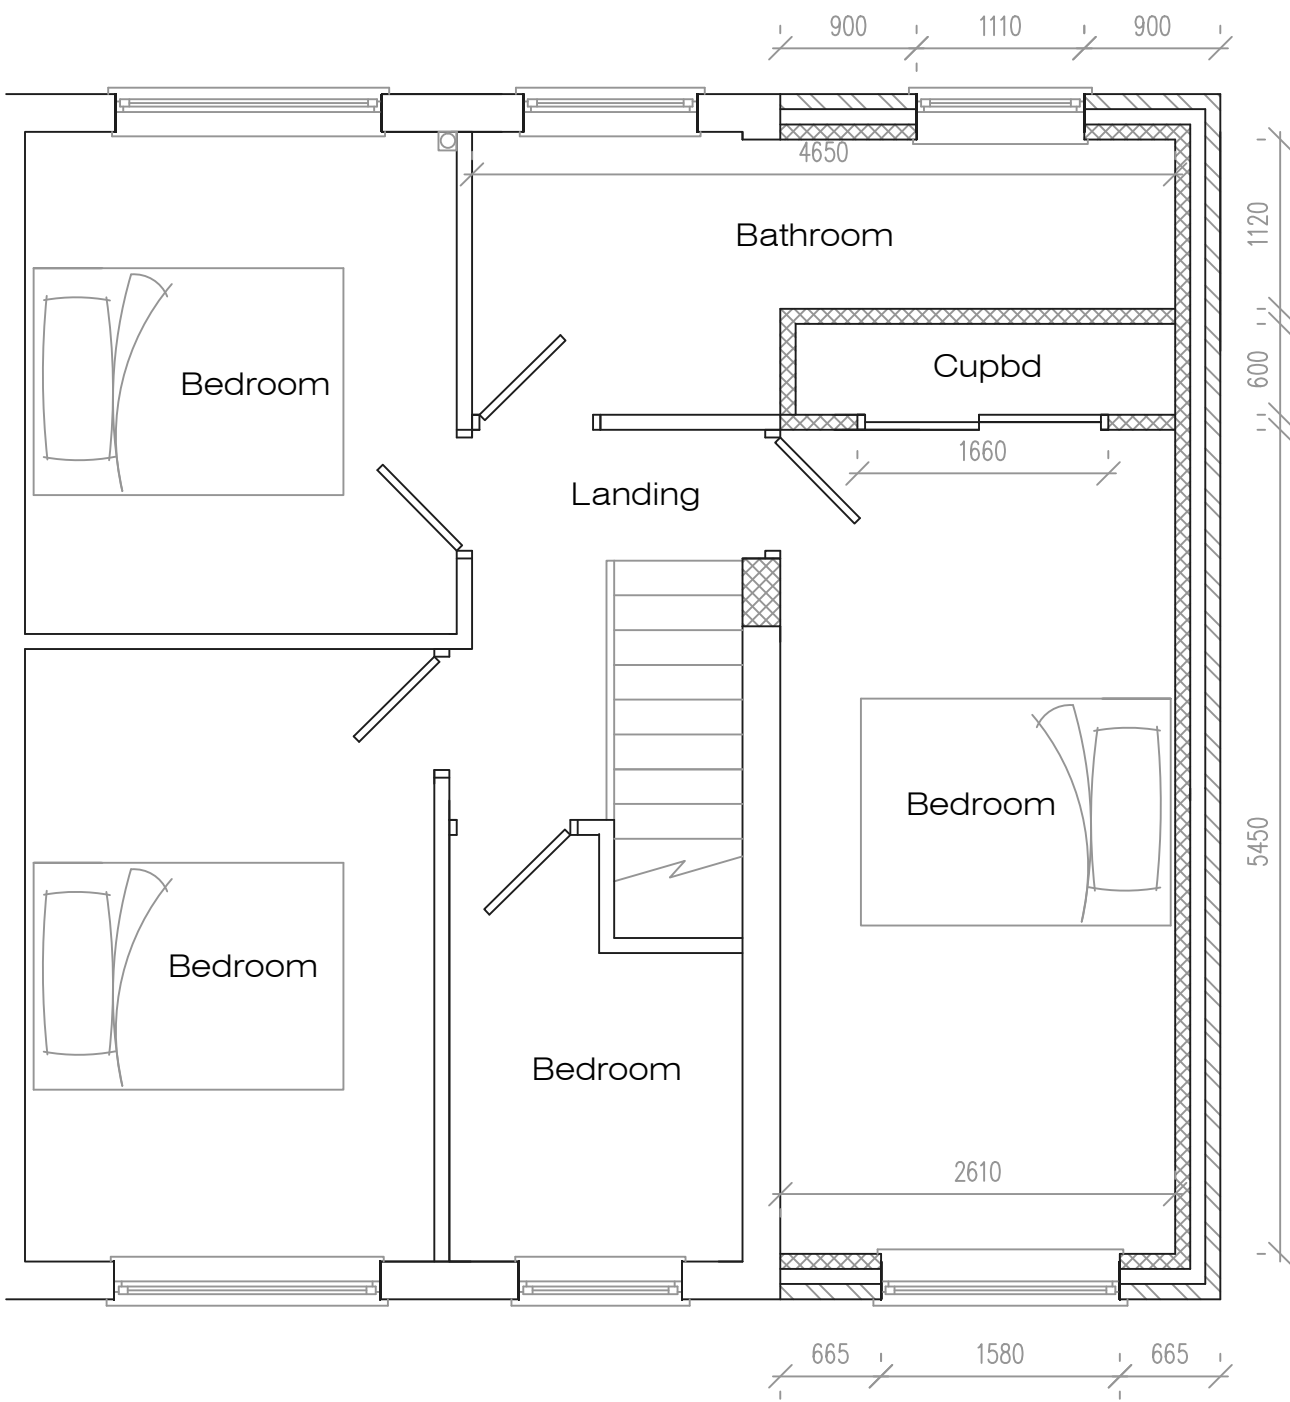

Proposed First Floor Plan

Address 23 Kelso Close, L33				
Job Title First floor side extension works, new front boundary fence and conversion of garage				
Drawing title Proposed Plans				
Chkd	Appvd	date	scale	Dwg No.
		April '23	1:50/1:100 @ A1	002