
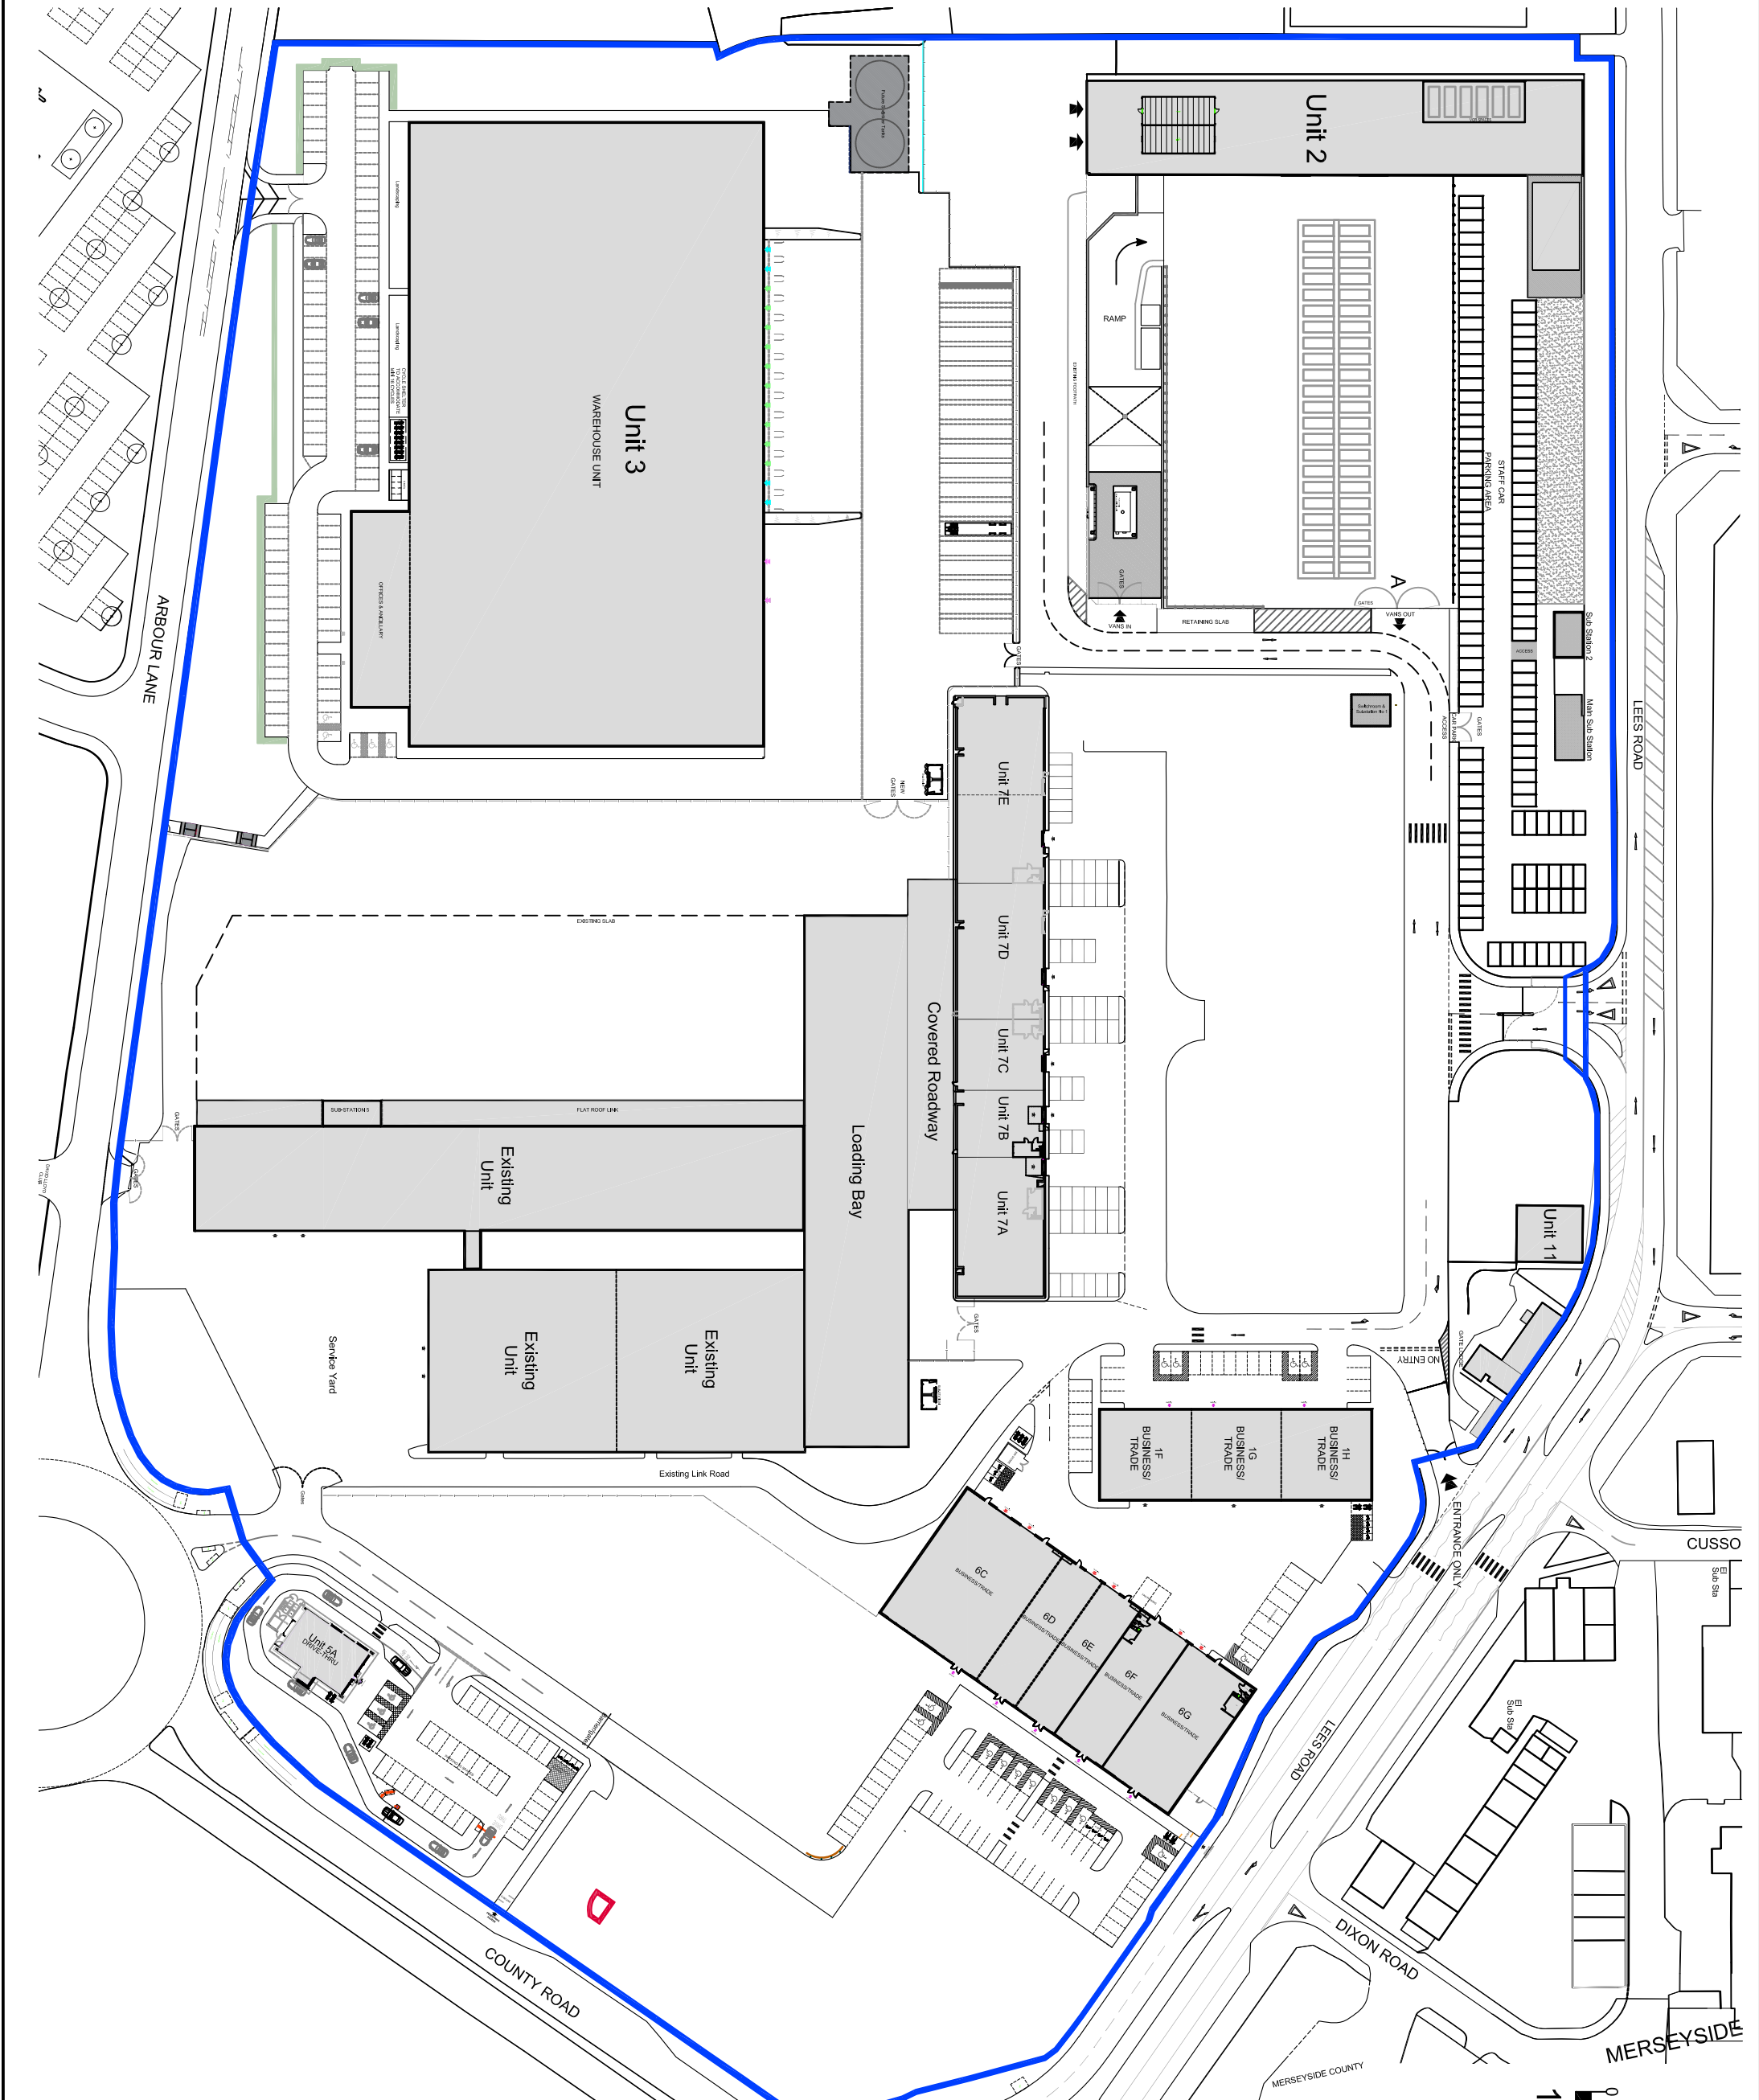
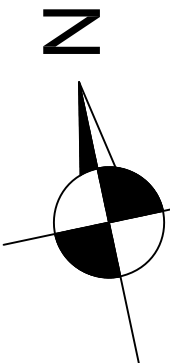


The Contractor is responsible for checking dimensions and any discrepancy to be verified with the Architects before proceeding. Figured dimensions to be worked to only. Subject to all local Authority and Statutory approvals.
DO NOT SCALE

PLANNING

 

REV	A	Site plan updated	13.06.23
DESCRIPTION			
DATE			
EMERSON HOUSE, HEYES LANE			
ALDERLEY EDGE, CHESHIRE, SK9 4LH			
Tel: 01565 356300 Fax: 01565 356276			

Orbit
Developments

Location
ACADEMY BUSINESS PARK
LEES ROAD KNOWSLEY L33 7SA

Title
ESTATE LOCATION PLAN
Proposed Condenser Compound

Scale
1:1250 @ A3
l.h.

checked
03.05.23

Drawing no.
1372-PL-2000-A