




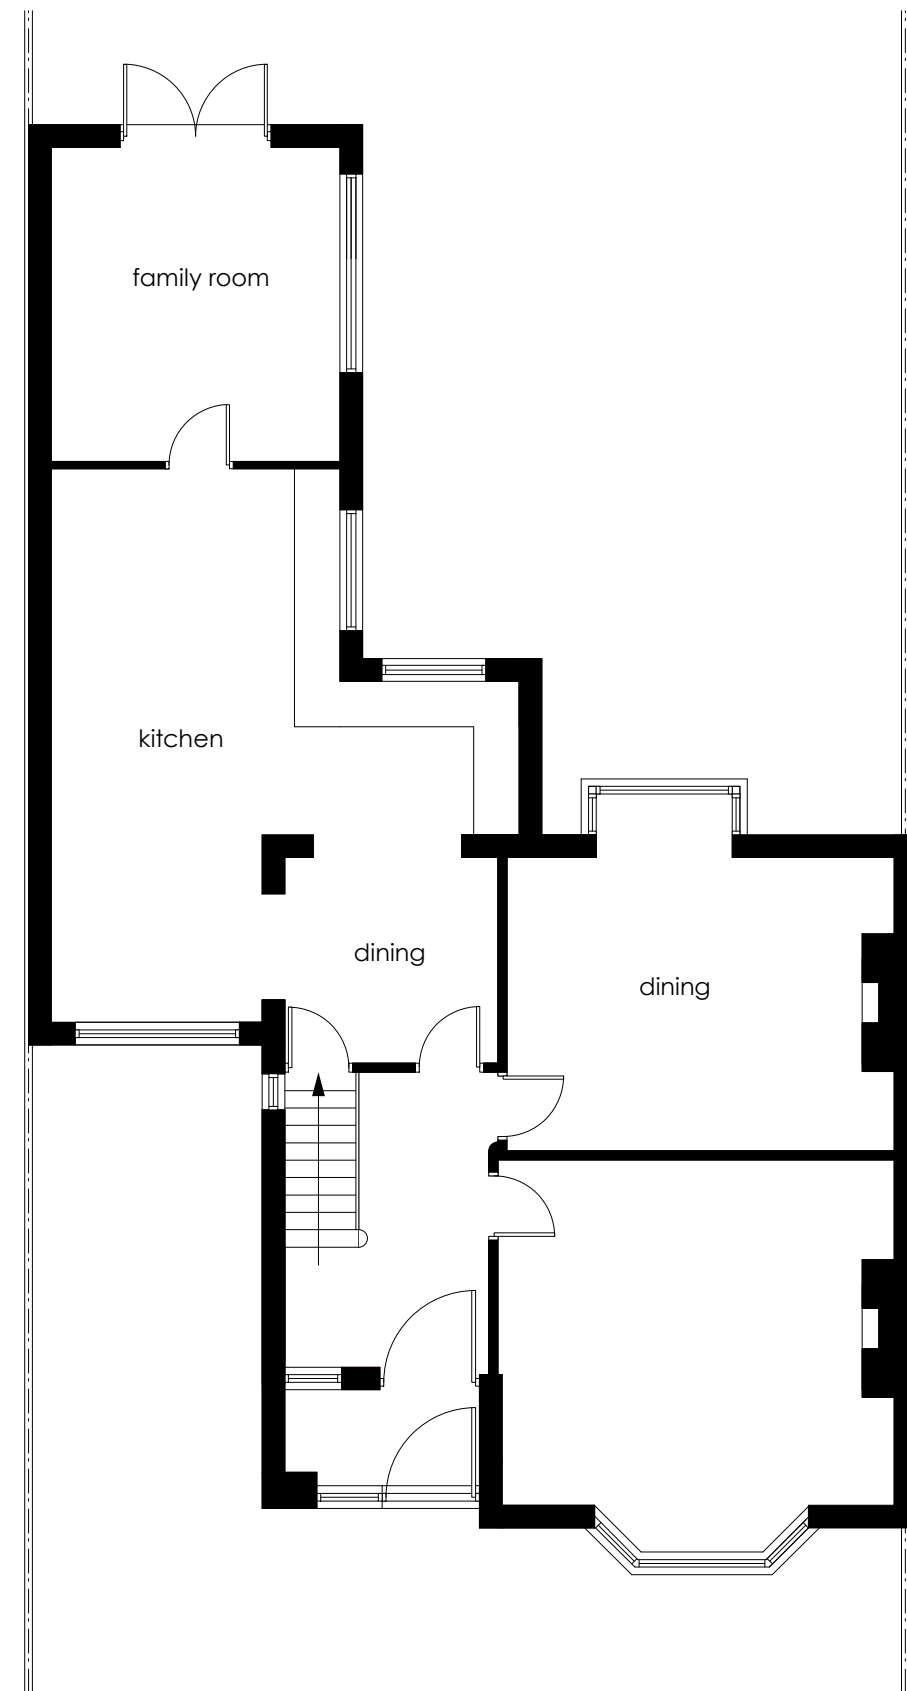

ground floor plan

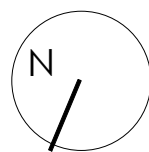

rear elevation

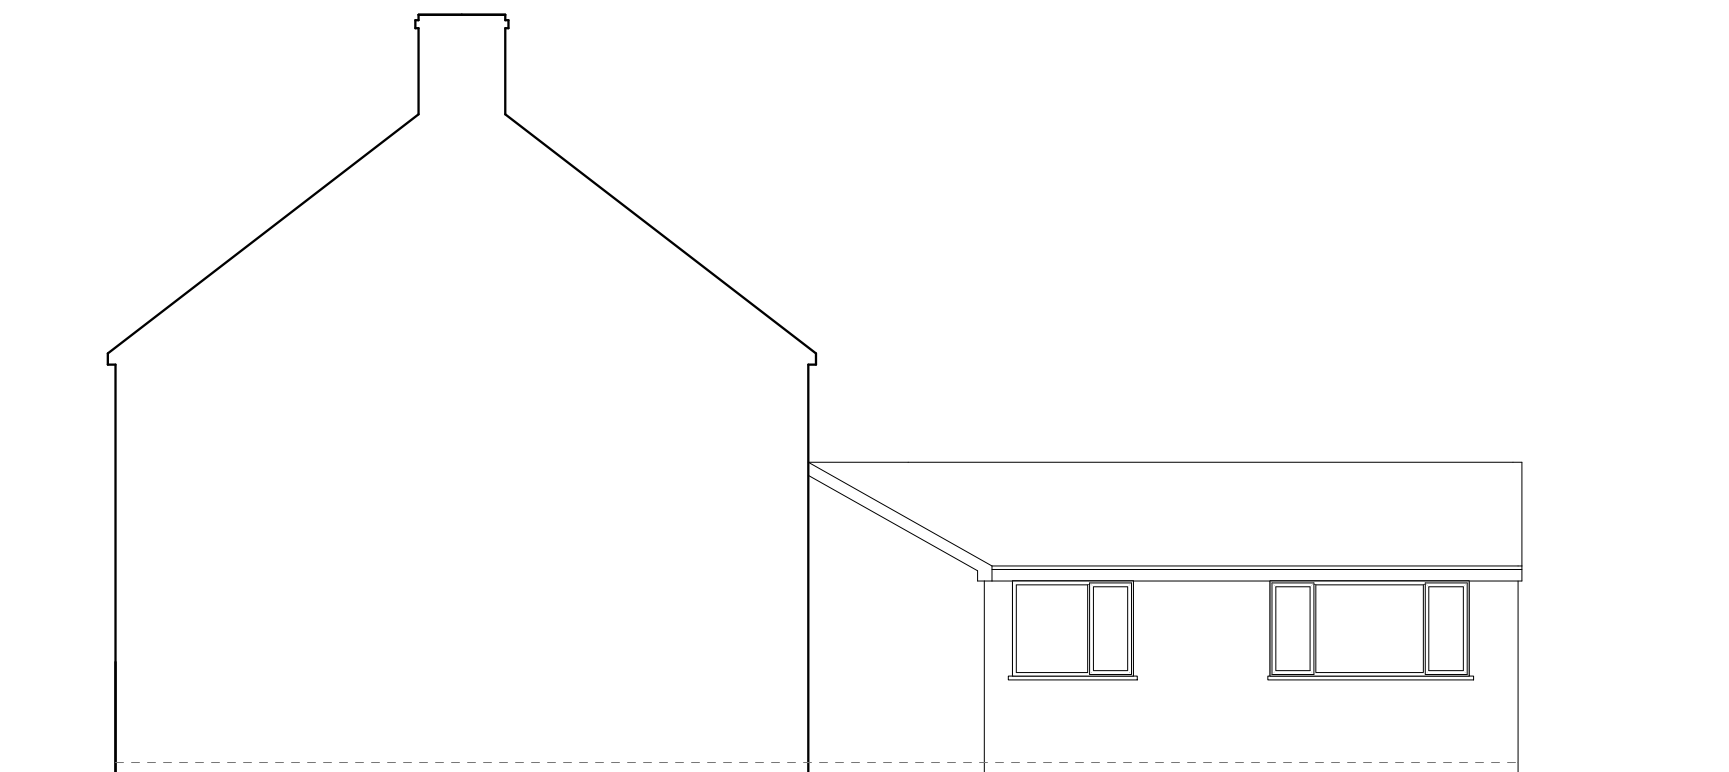

side elevation

PLANNING APPLICATION
NOT FOR CONSTRUCTION

scale: 1-100@A3

drg no.02

Higher Road - Extension
plans/elevations as existing