


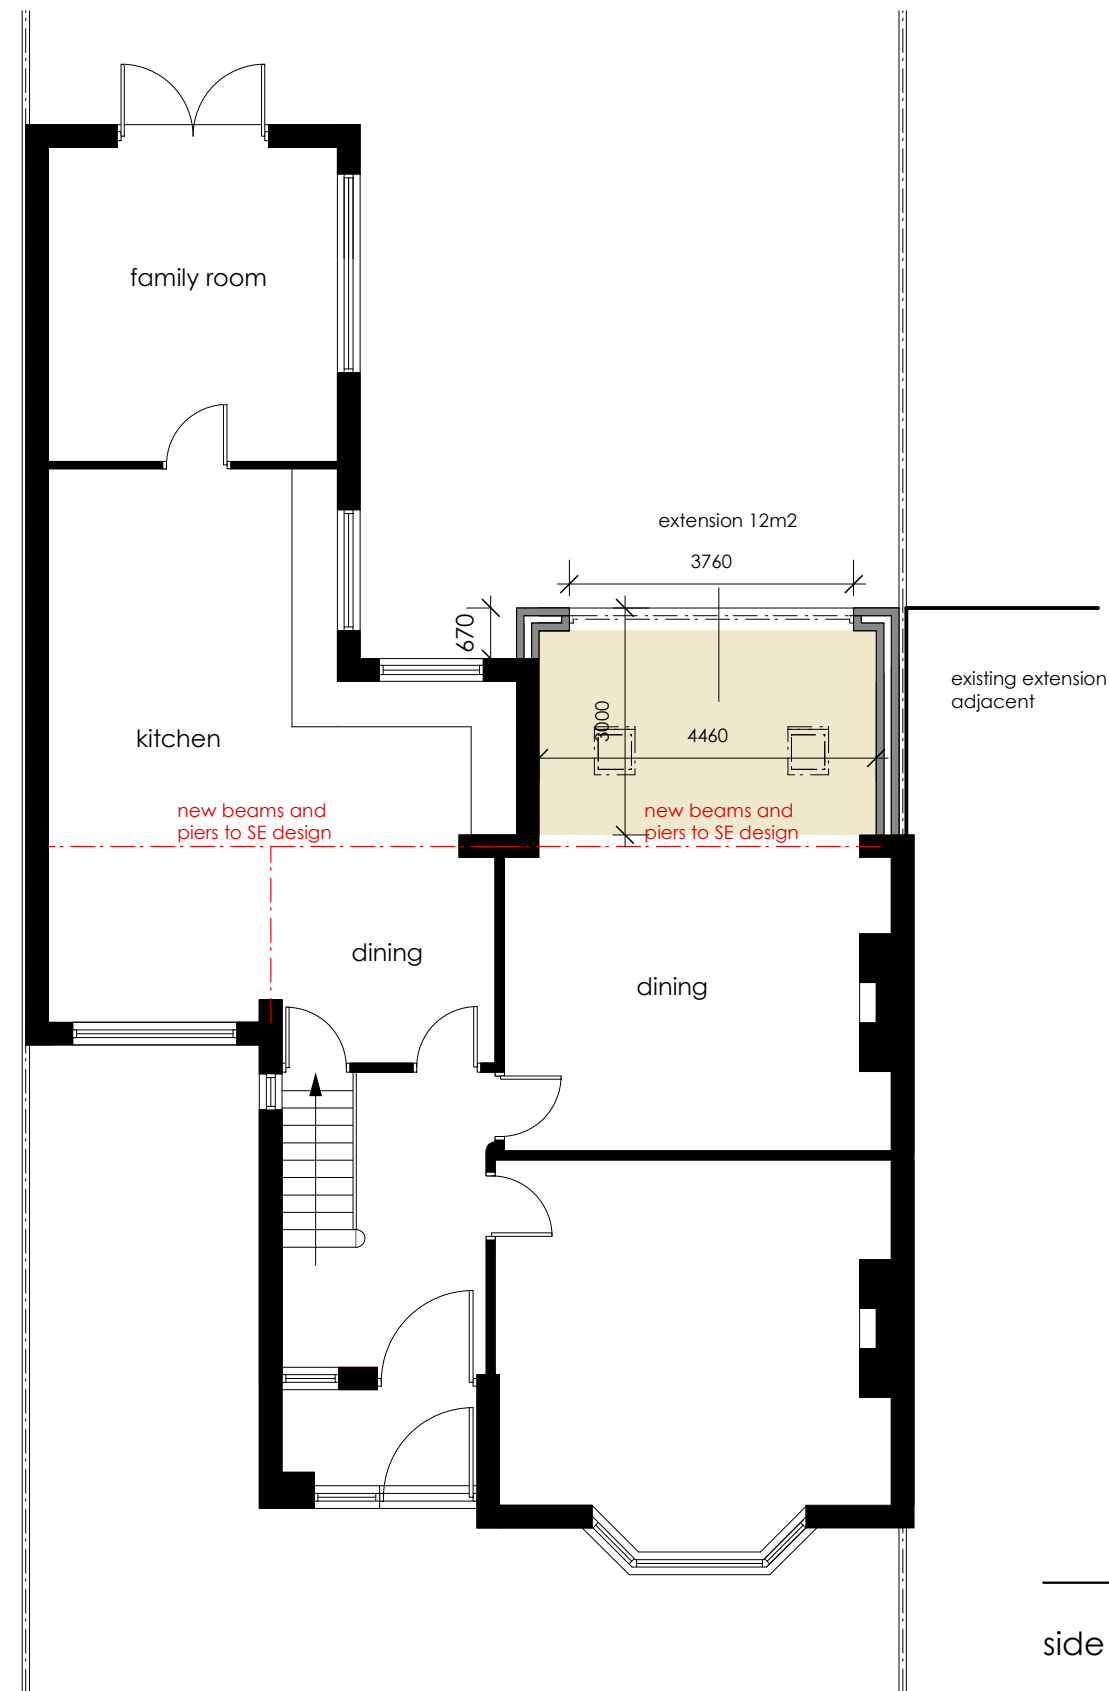


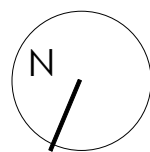

ground floor plan

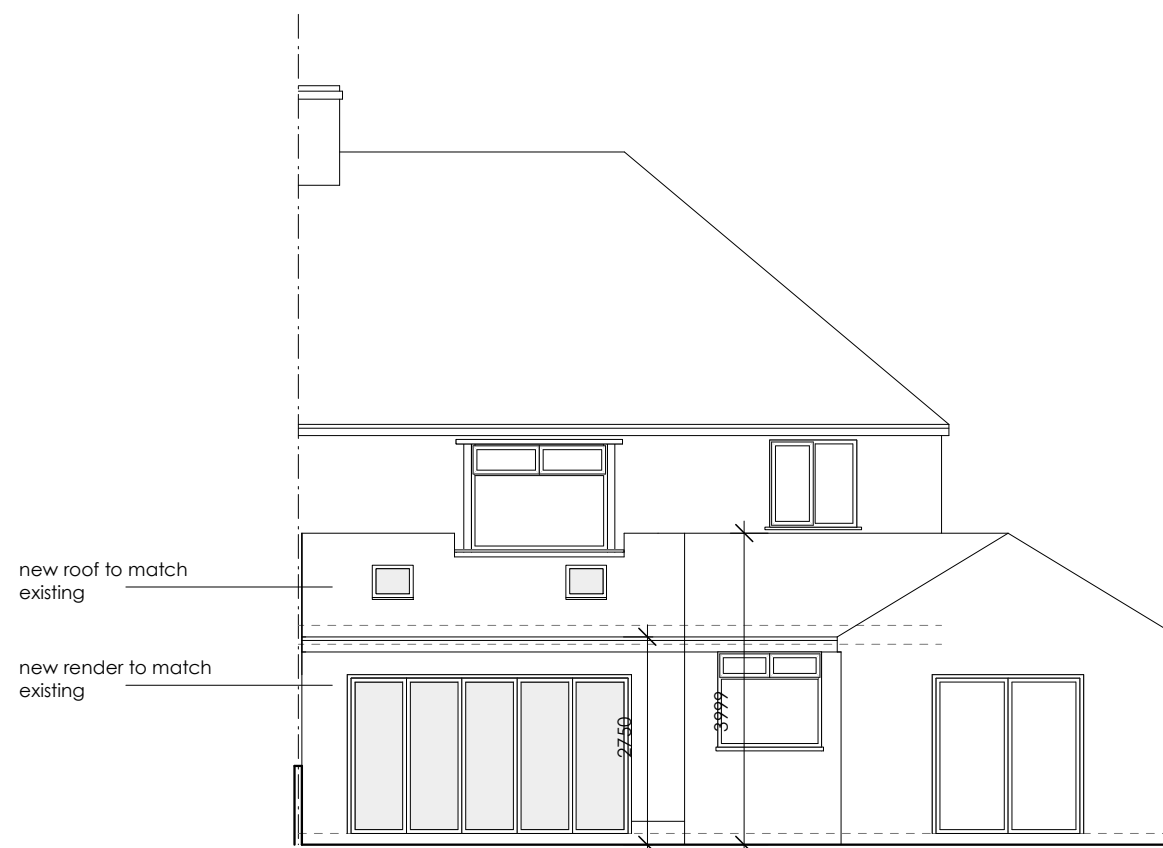

rear elevation

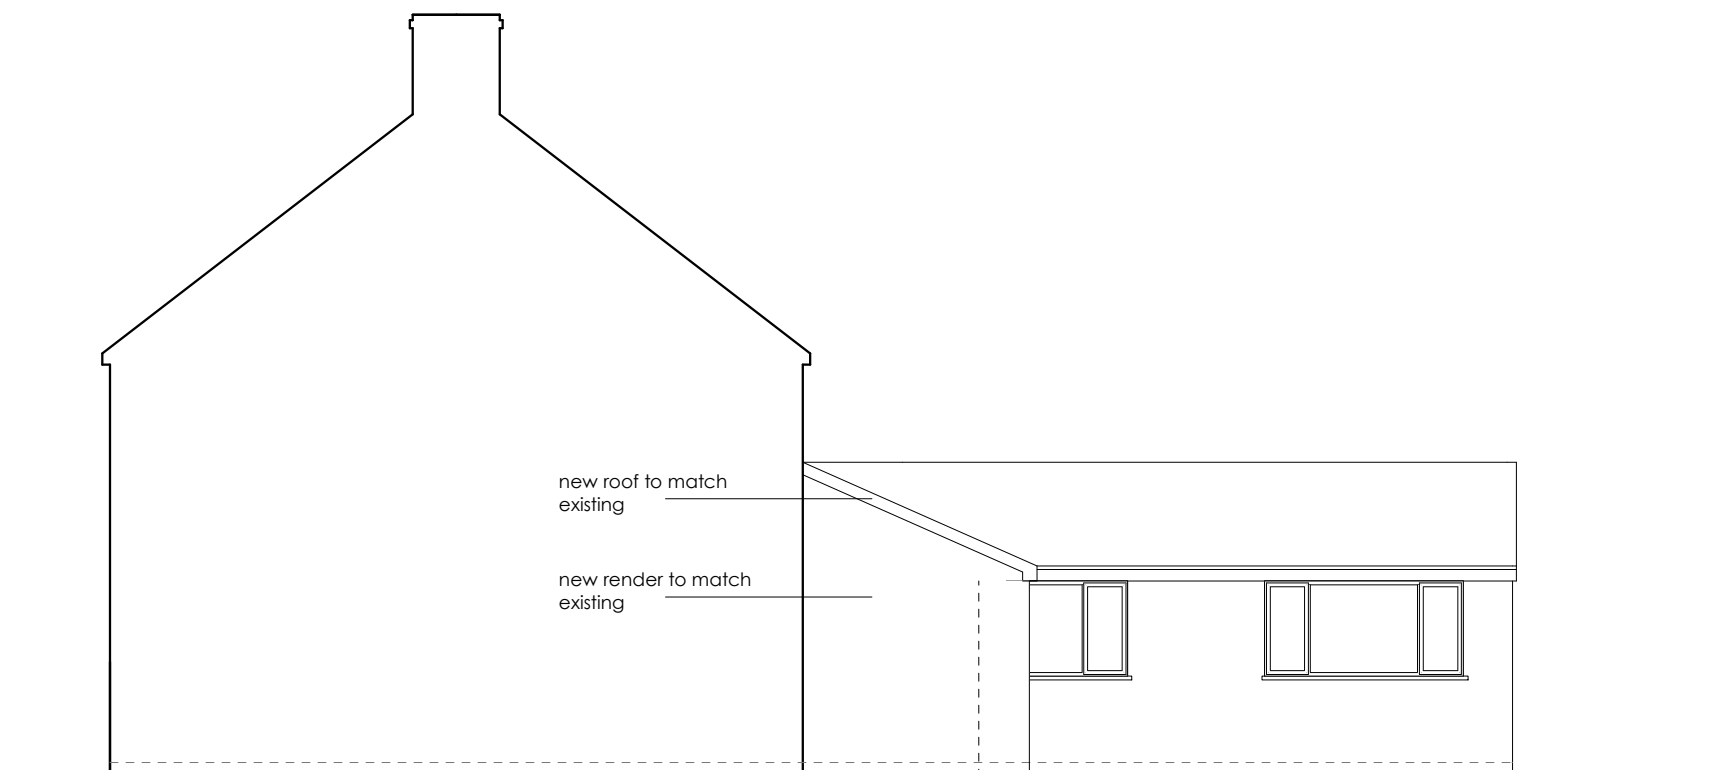

side elevation

PLANNING APPLICATION
NOT FOR CONSTRUCTION

scale: 1-100@A3

drg no.04a

Higher Road - Extension
plan/elevation as proposed